

DO NOT SCALE - IF IN DOUBT ASK

A2

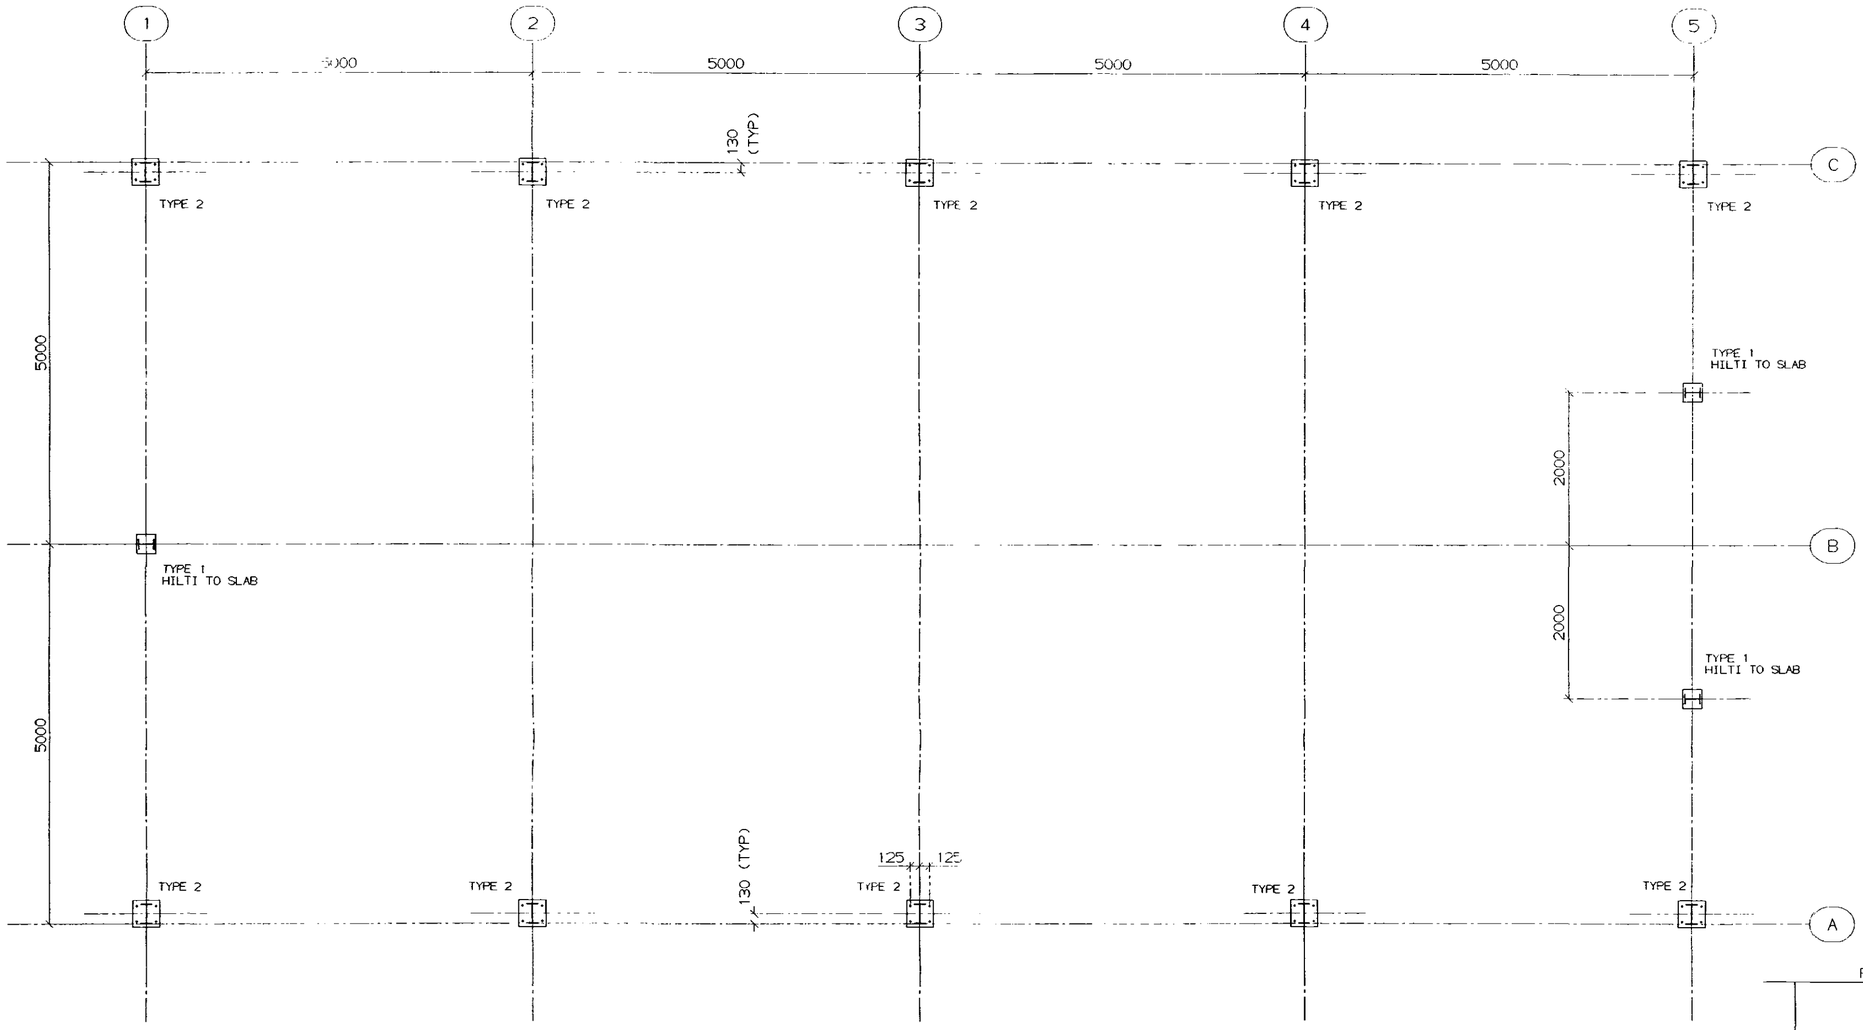


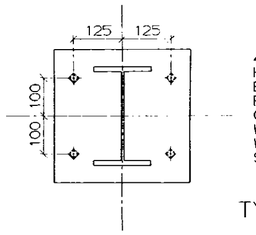

4 M20 X300LG GRADE: 4.6
HOLDING DOWN BOLTS SQSQOX
EMBEDMENT 200 mm
PROJECTION 100 mm
GROUT 25 mm
WASHERS 2 PER BOLT TYPE: OFRW-G
WASHER PLATES 100X10FLATX100LG
SET IN TAPER BOXES (SUPPLIED BY OTHERS)

TYPE 2

H.D BOLT LAYOUT

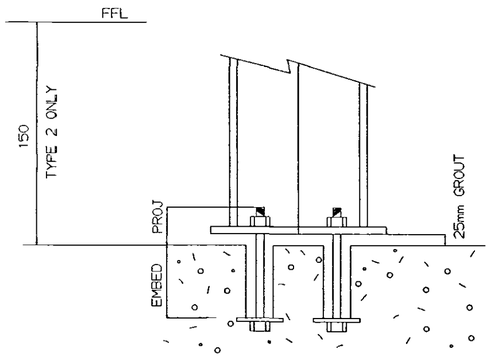

STRUCAD

Planning
19 AUG 2003
1023/03

DETERMINED
PLAN

REV	BY	DATE	DETAILS

GENERAL NOTES

CLIENT: Younger Steel.

PROJECT: GCE Contractual Services
Sutton Bridge

TITLE: H.D Bolt Layout

DRAWN	I.D.V	18/07/03
CHECKED		

Nene Draughting.
Flete House, Hurn Bank, Holbeach Hurn,
Spalding, Lincs. PE12 8JG.
Telephone: 01406 424719 Facsimile: 01406 424719.

SCALE	JOB No	DWG No	REV
NTS	164	01	