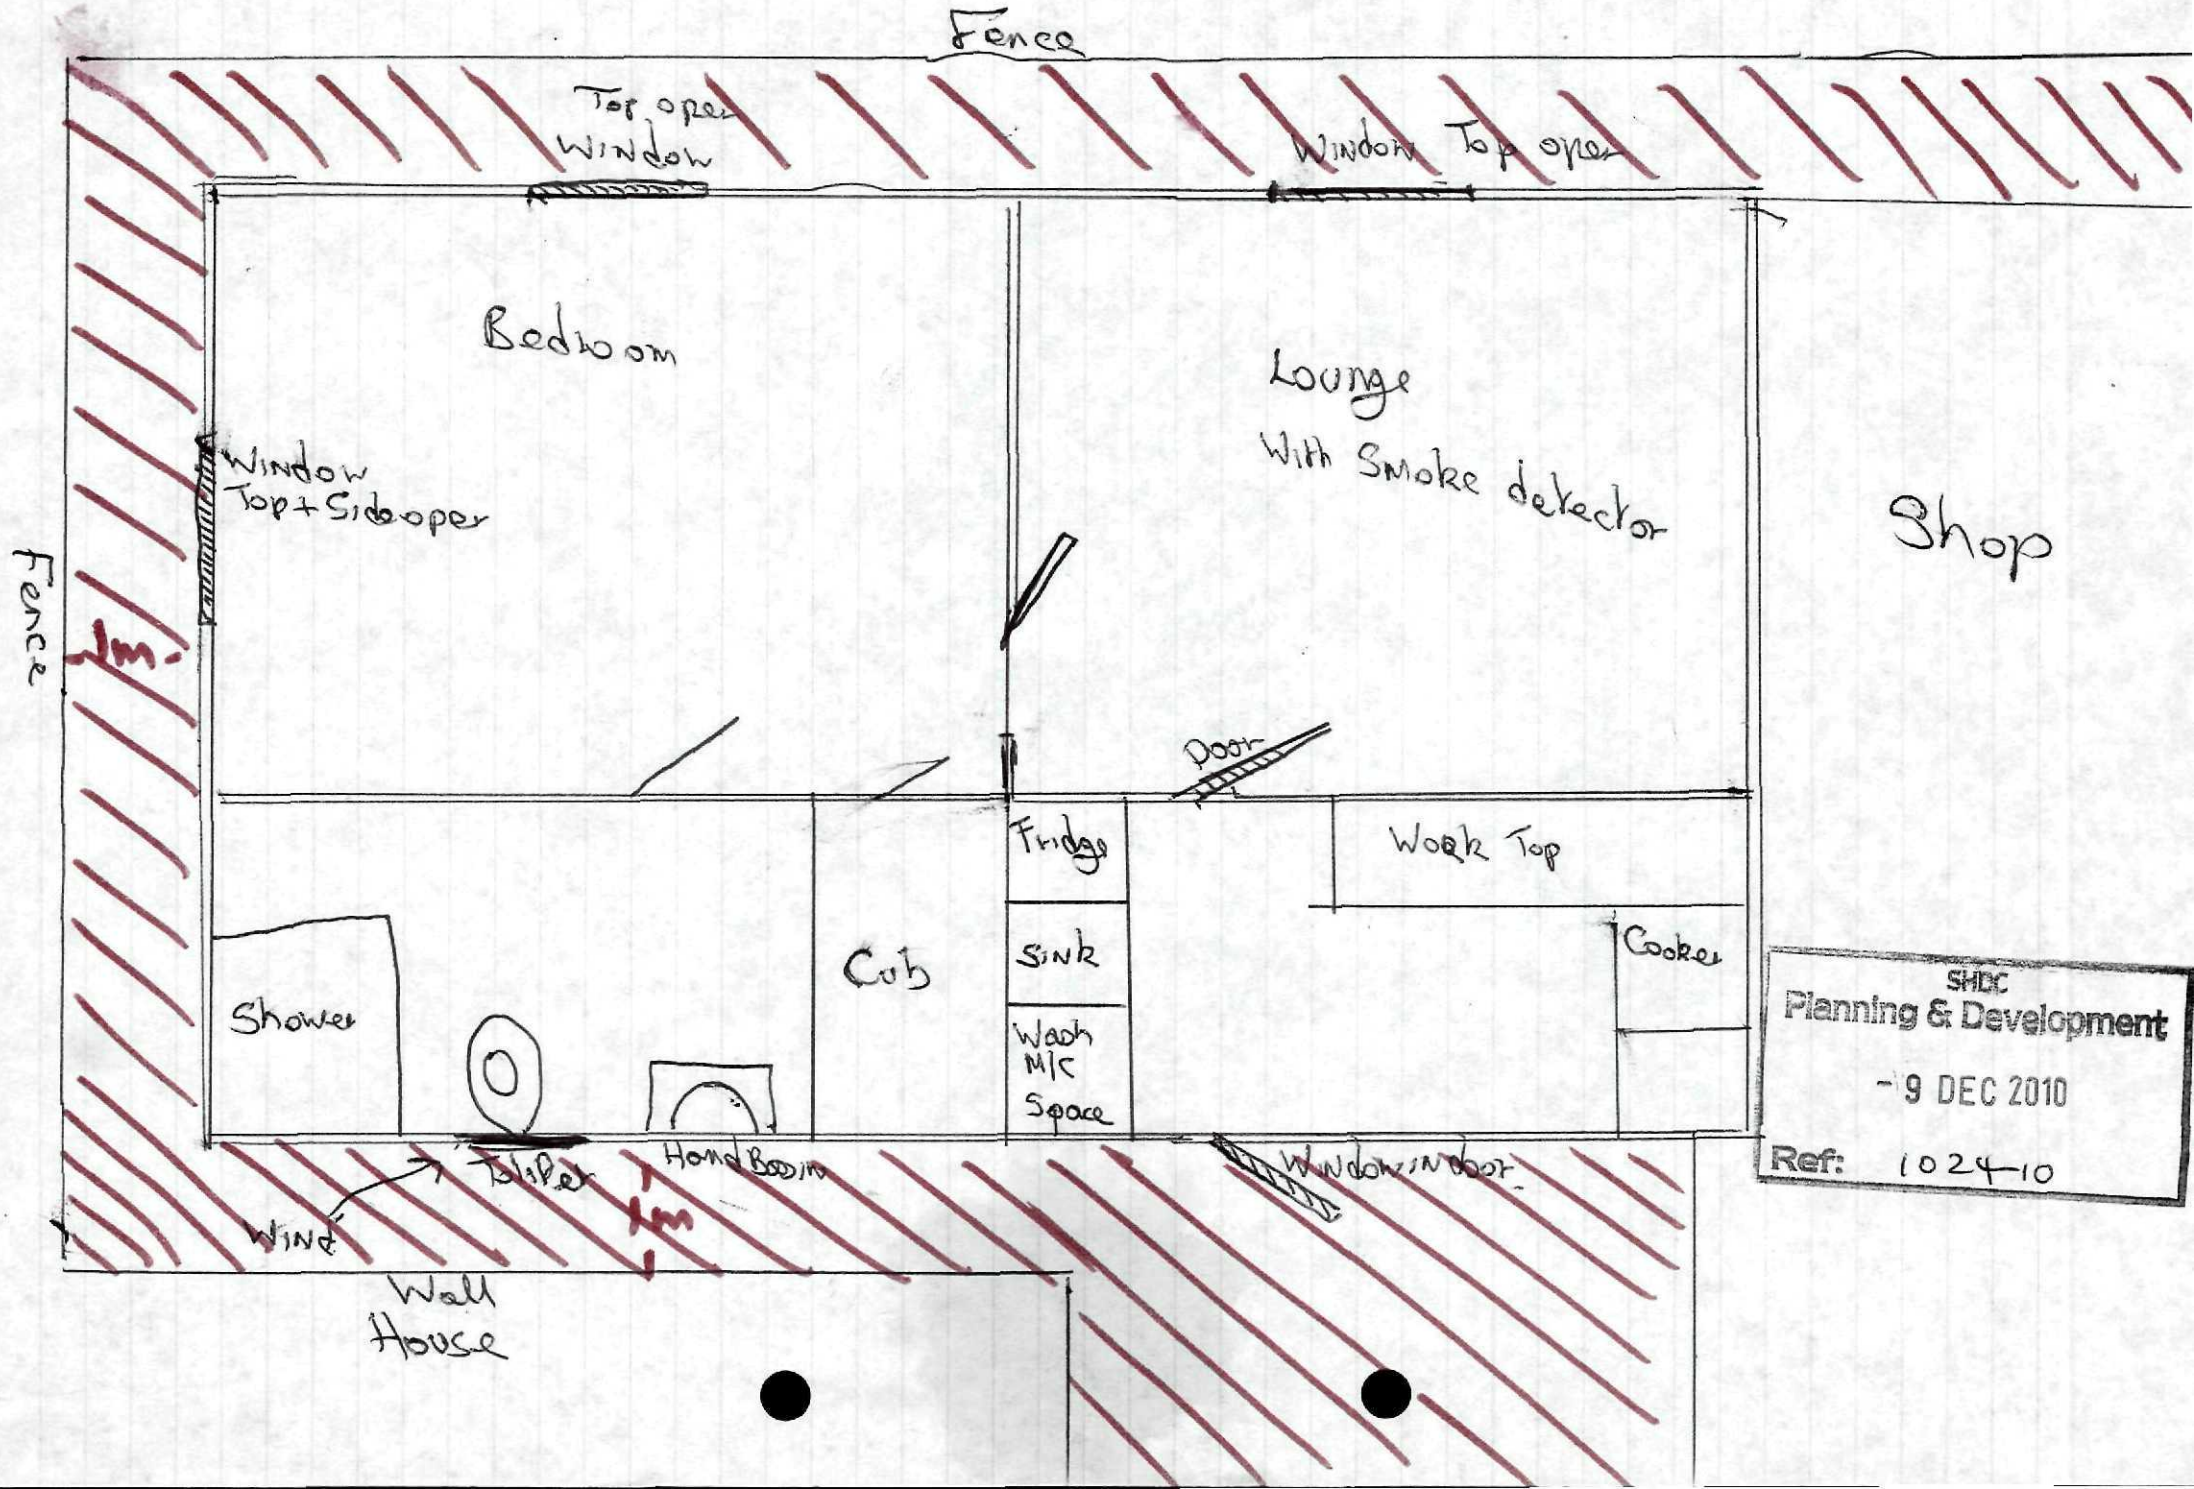
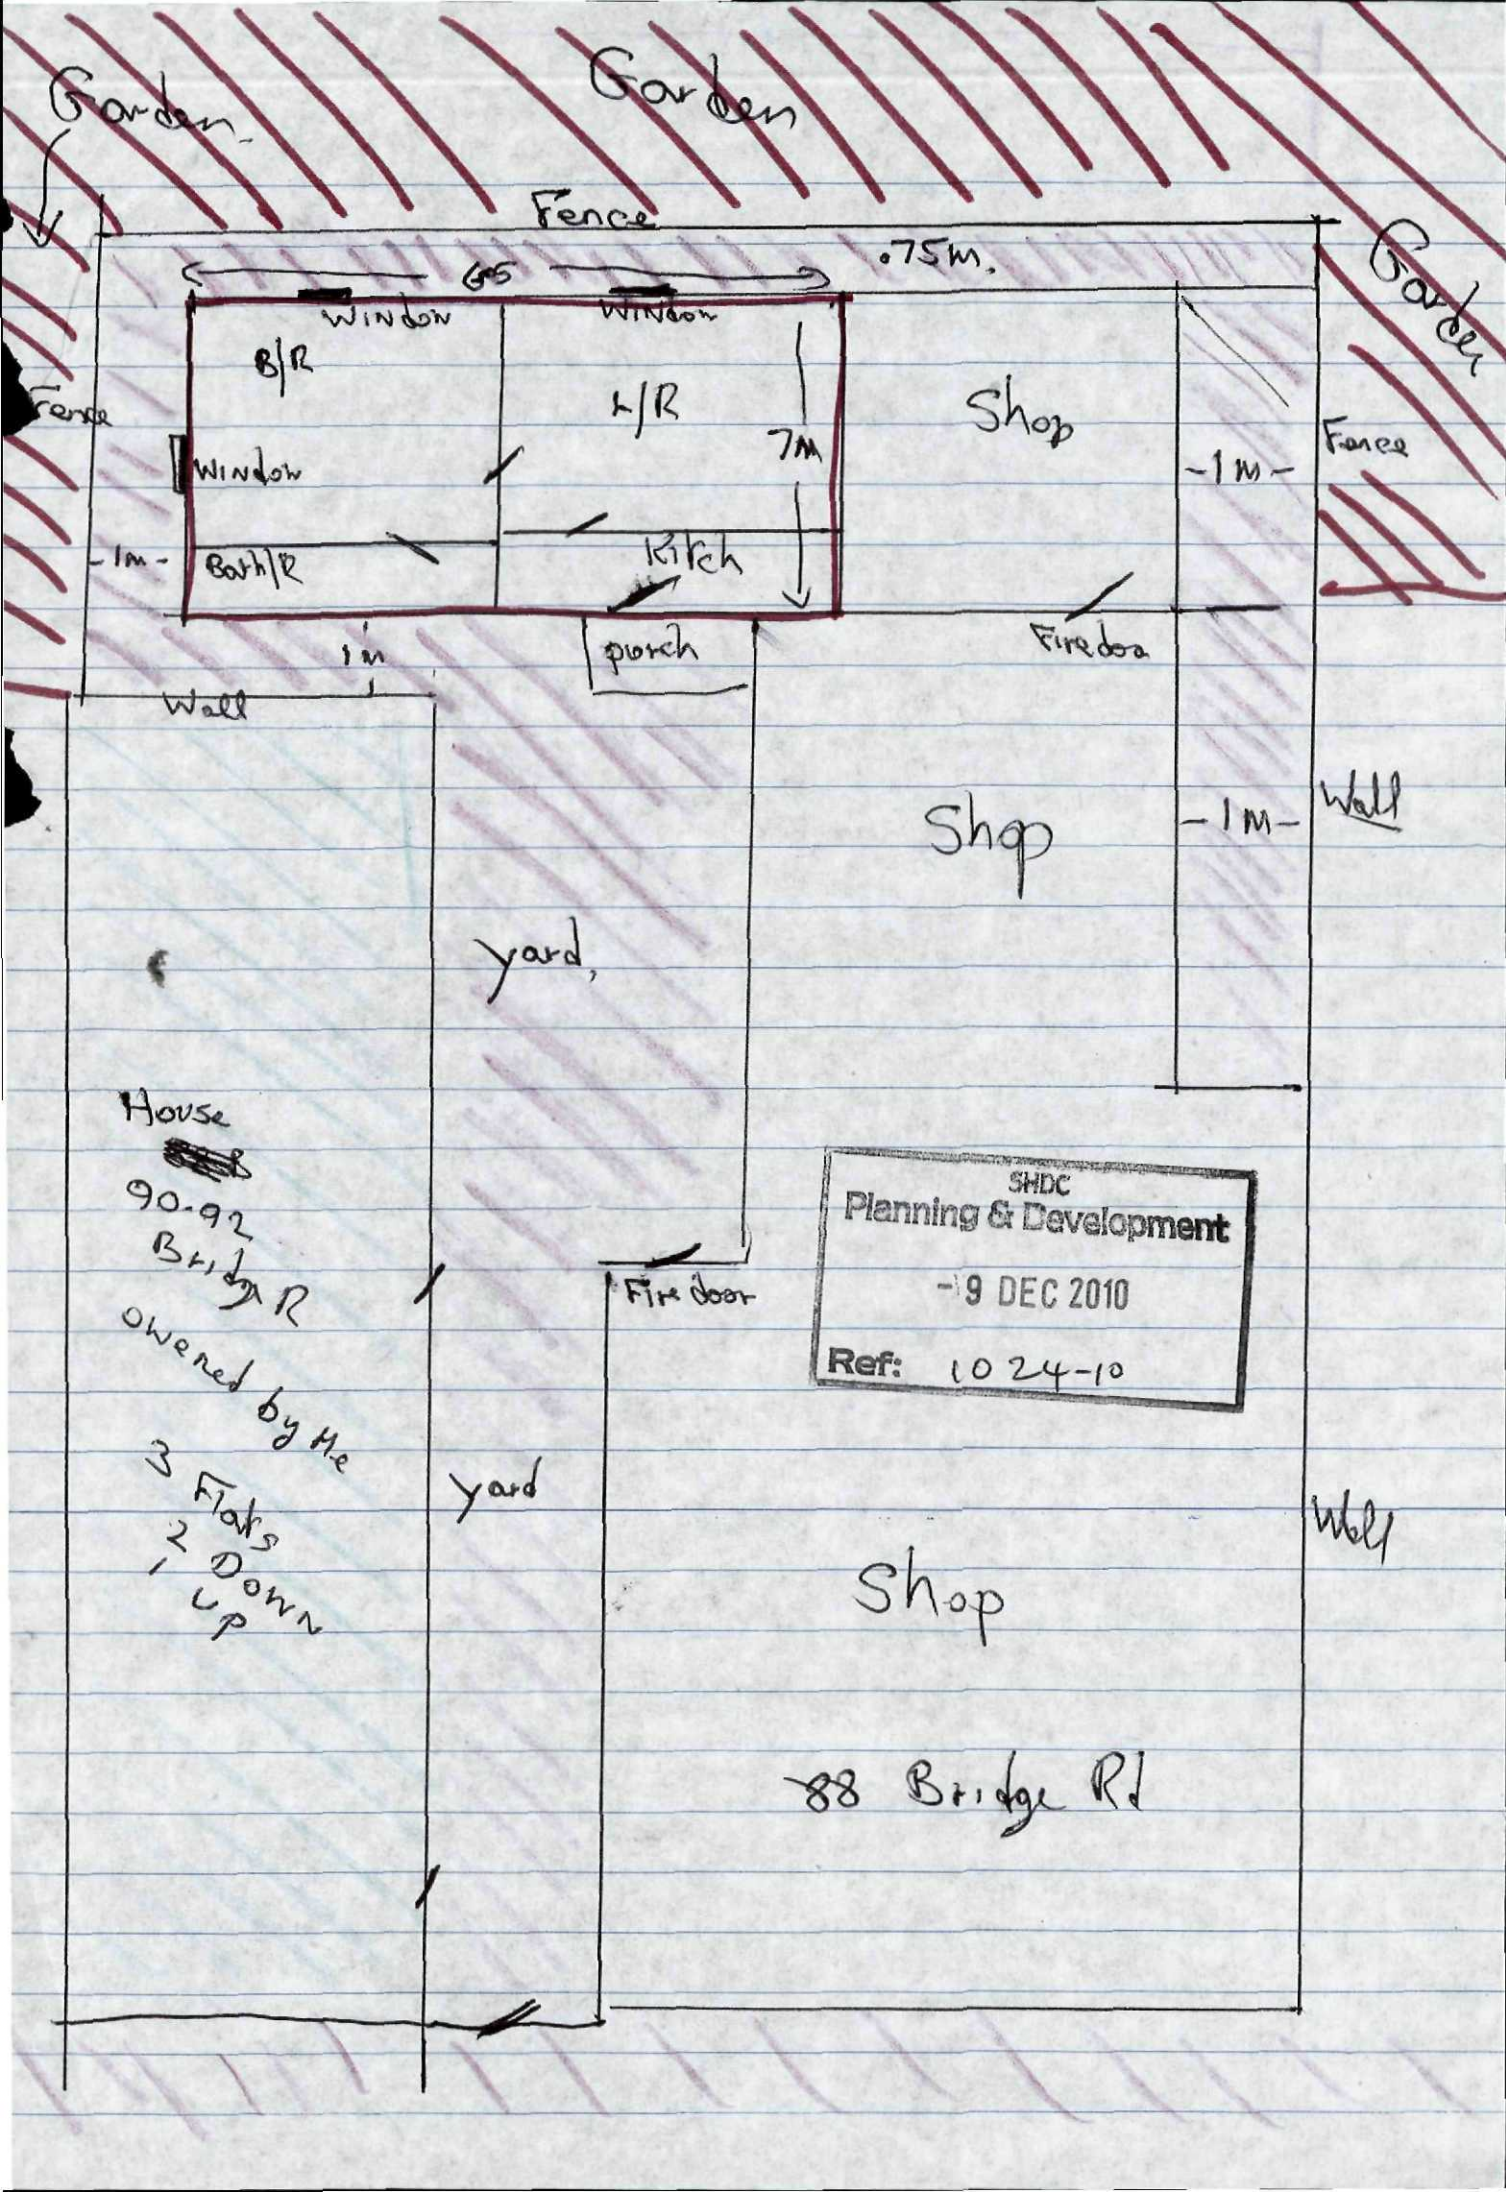
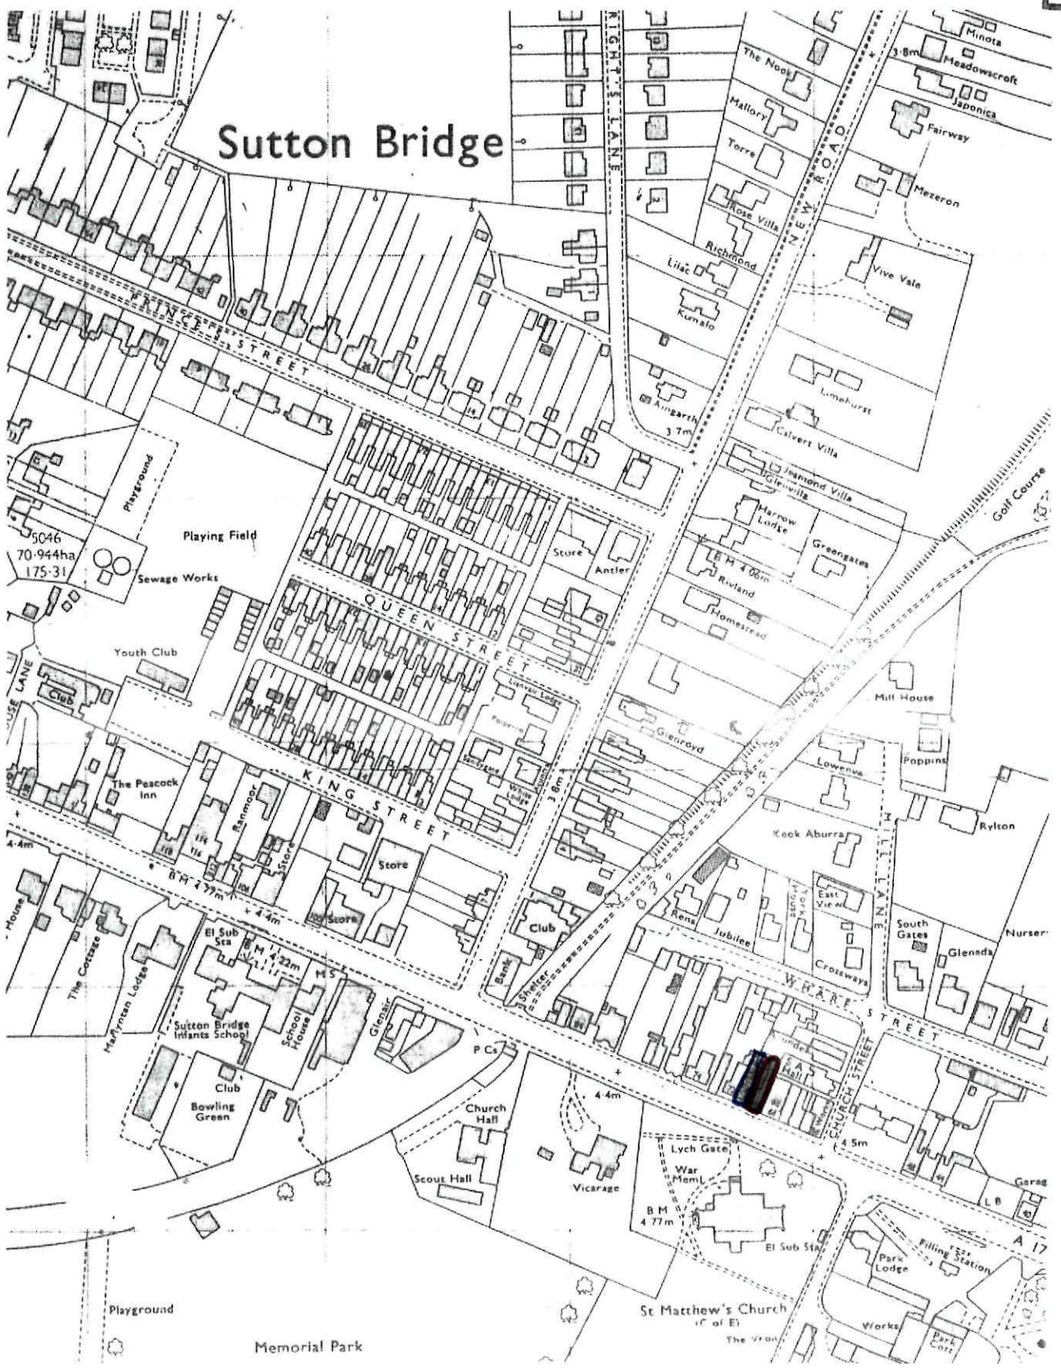

Fence
Top open Window
Window Top open
Bedroom
Lounge
With Smoke detector
Shop
Window Top + Side open
Fence
1m
Door
Fridge
Work Top
Sink
Cooker
Cub
Shower
Wash M/C Space
Toilet
Hand Basin
1m
Window in door
Wind
Wall
House
SHDC
Planning & Development
- 9 DEC 2010
Ref: 1024-10


Garden
Garden
Fence
.75m.
Garden
6.5
Window
Window
B/R
L/R
Shop
7m
Fence
Fence
Window
-1m-
Bath/R
Kitch
-1m-
porch
Fire door
1m
Wall
Shop
-1m-
Wall
yard
House
90-92
Bridge R
owned by Me
3 Flats
2 Down
1 Up
Fire door
SHDC
Planning & Development
-9 DEC 2010
Ref: 1024-10
yard
Wall
Shop
88 Bridge Rd

SHDC
Planning & Development
-9 DEC 2010
Ref: 1024-10



Price Given £W