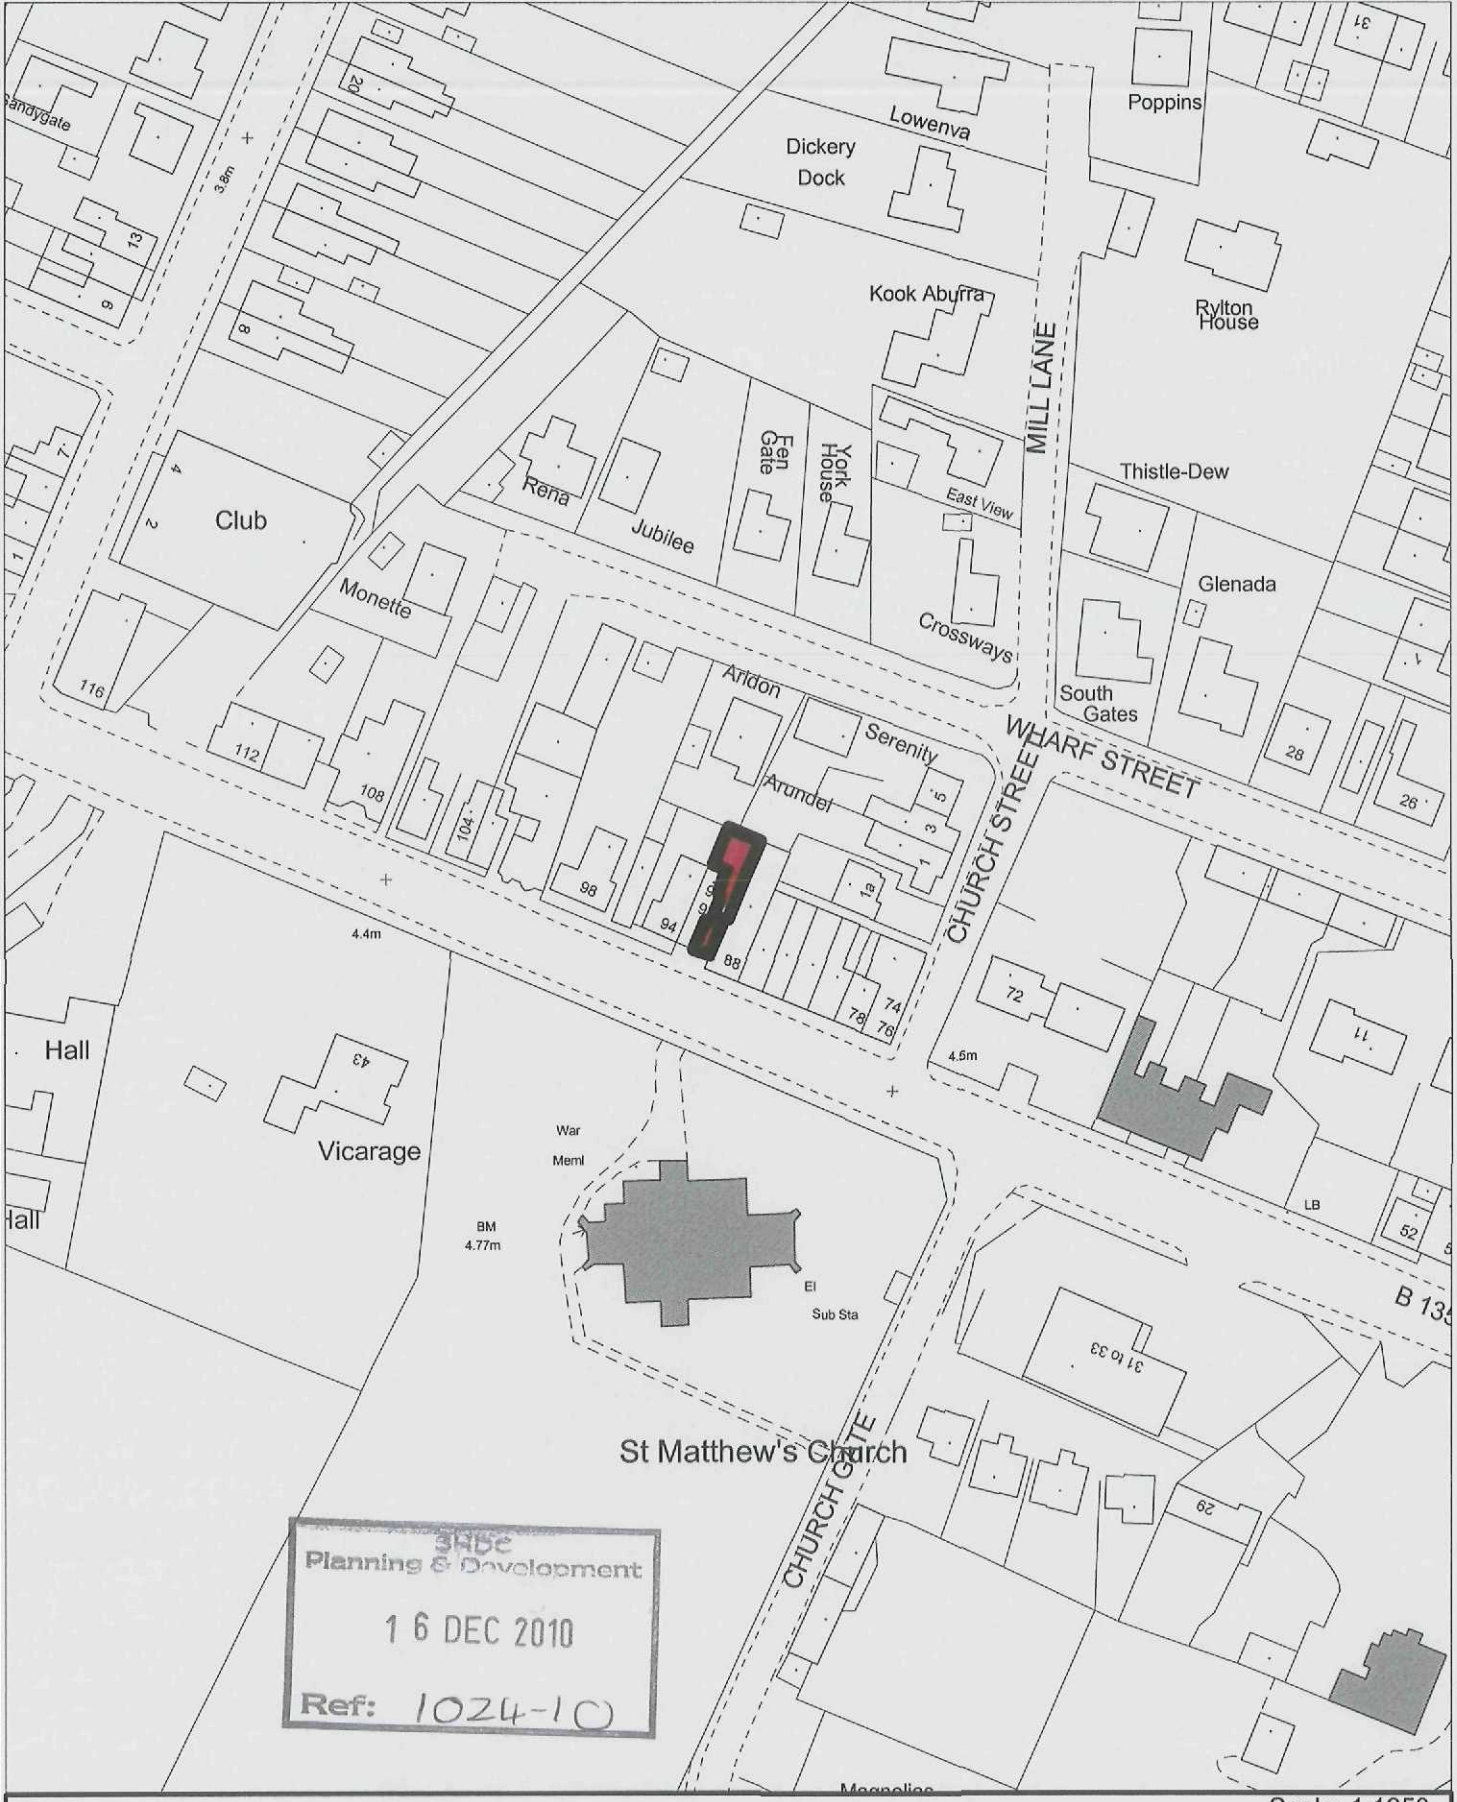


SHDC
Planning & Development
16 DEC 2010
Ref: 1024-10

Scale: 1:1250

December 2010

This map is reproduced from Ordnance Survey material with permission of Ordnance Survey on behalf of Her Majesty's Stationery Office (c) Crown copyright. Unauthorised reproduction infringes Crown copyright and may lead to prosecution or civil proceedings. South Holland District Council 100018215 2010

Planning and Development
Council Offices, Priory Road, Spalding, Lincolnshire
PE11 2XE

SHDC
Planning & Development
-9 DEC 2010
Ref: 1024-10

SCANNED

SUPERSEDED



Price Given 6.W