


O:\2157B Onshore Substation Screening\Tech\CAD\2157D_111205MP_SiteLocationPlan.dwg

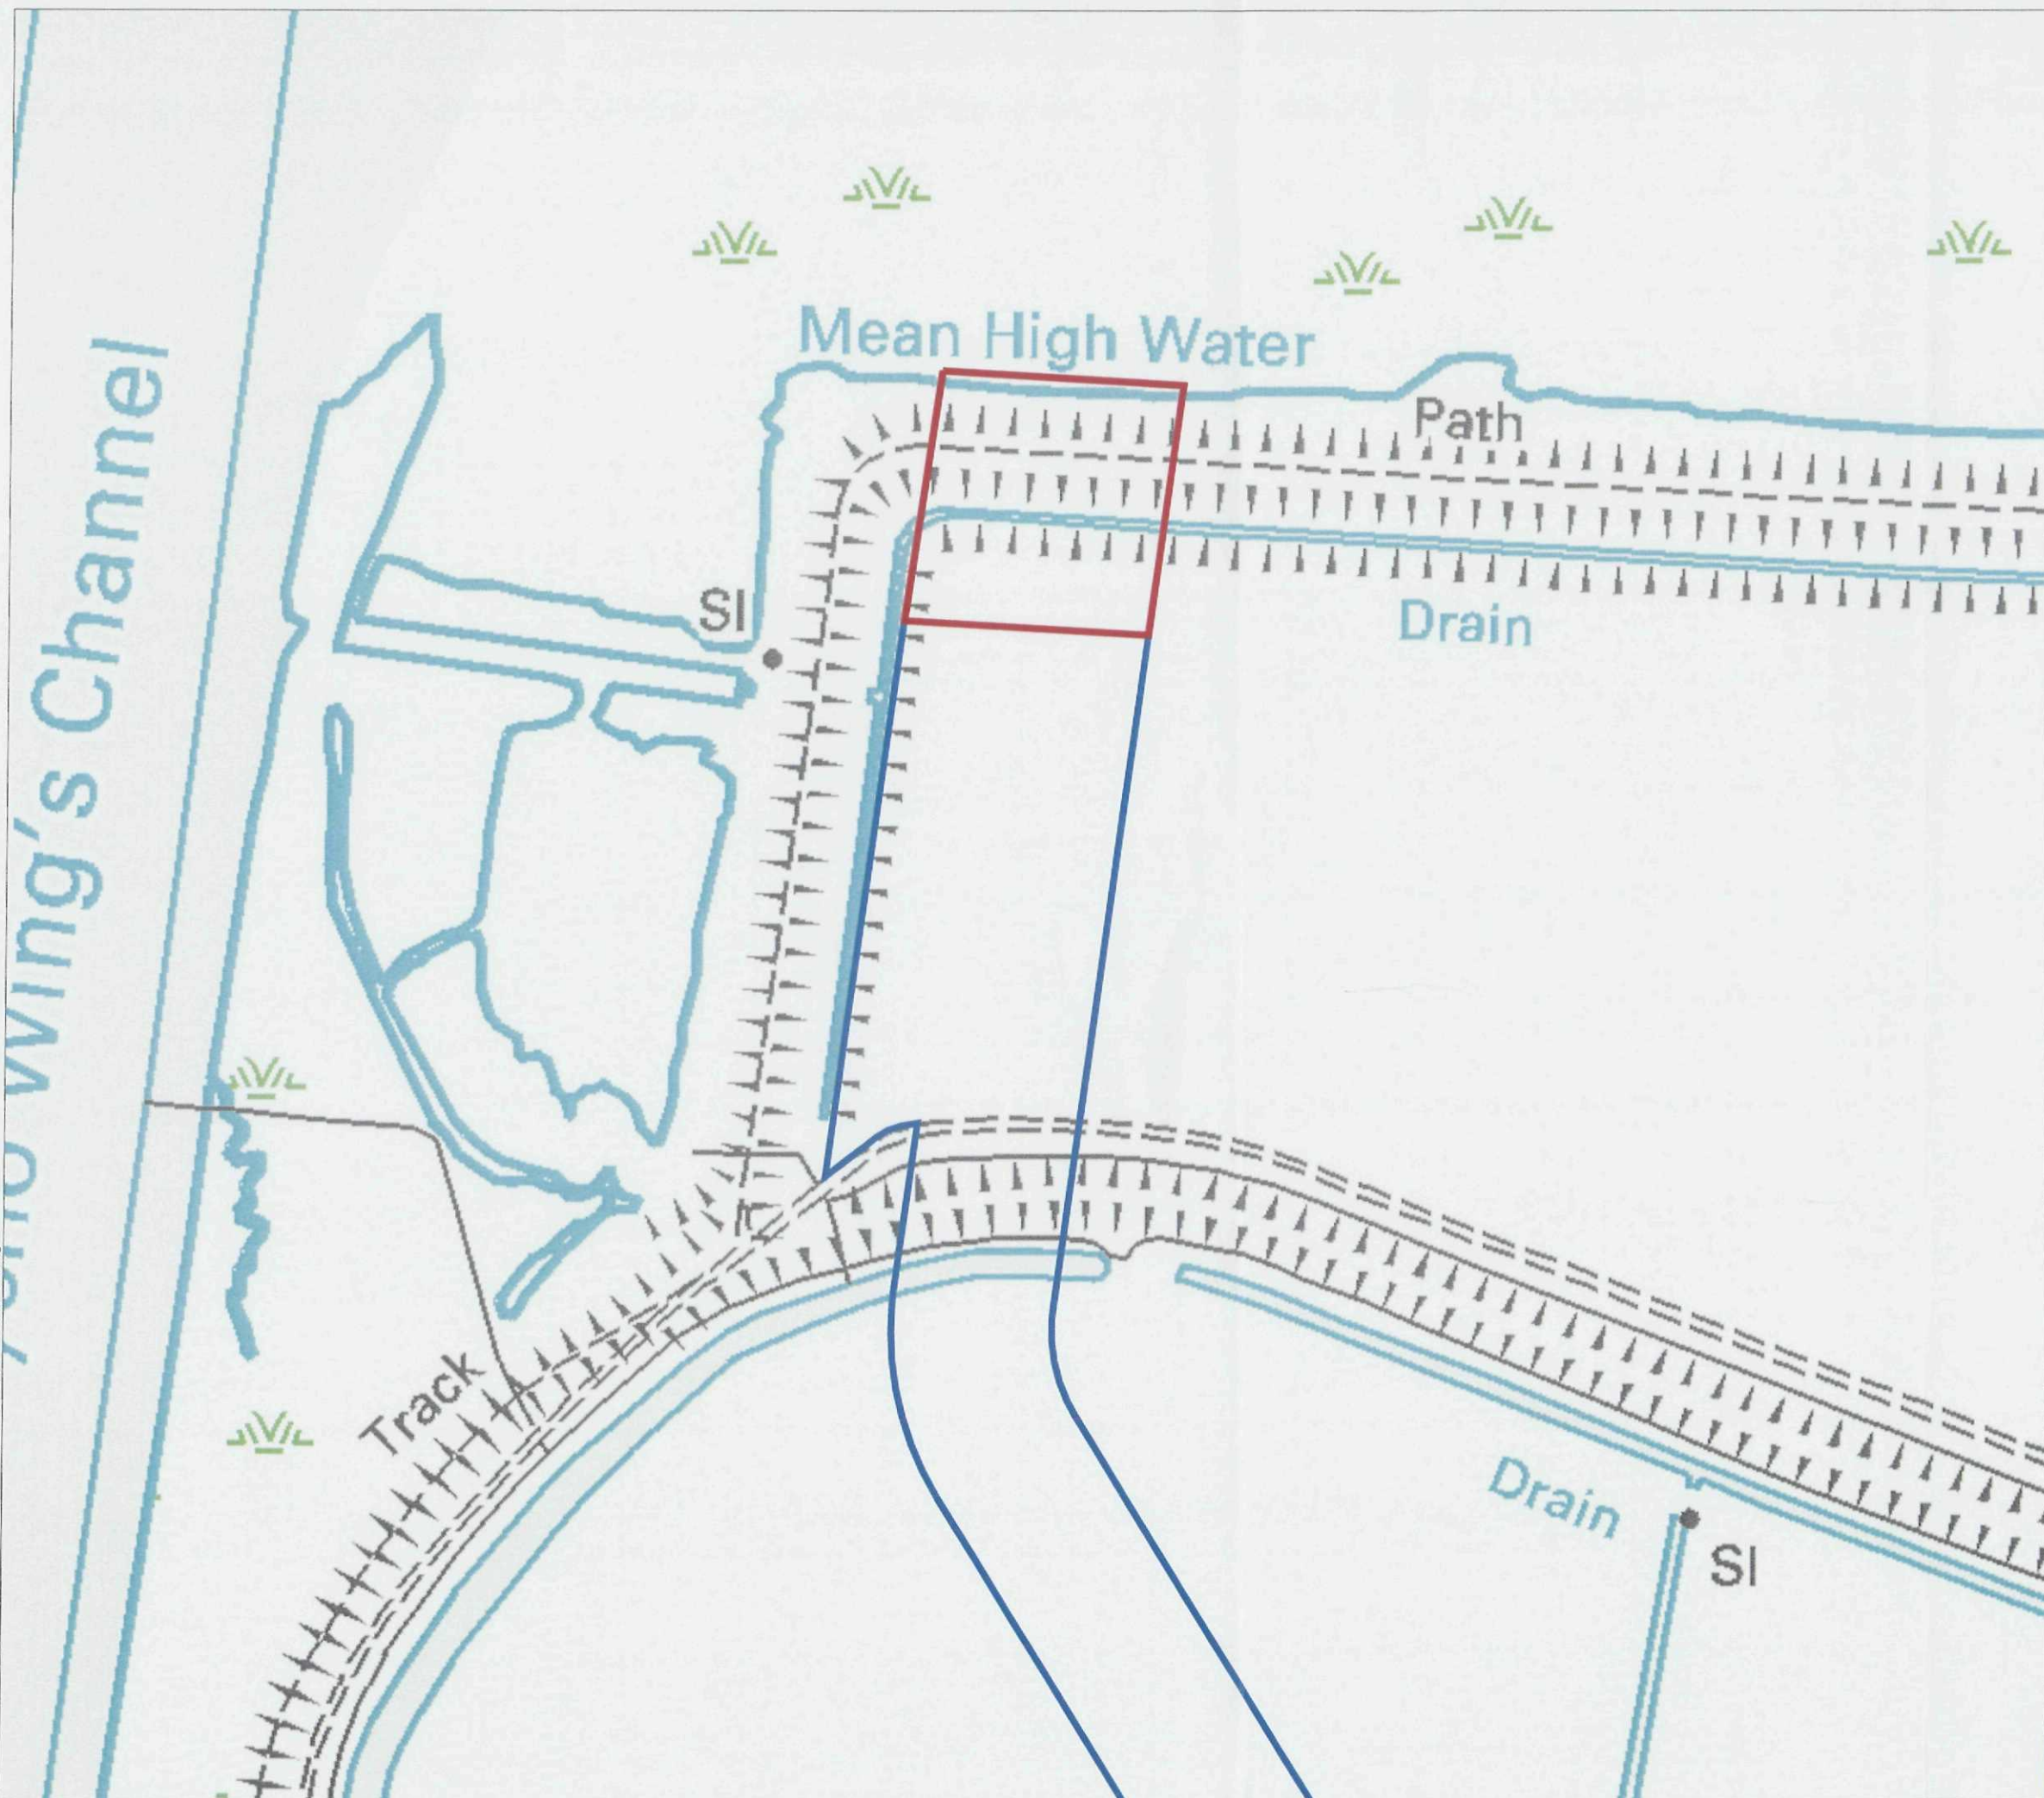

Legend

- Application site
- Other land in applicants control

SHDC
Planning & Development
30 DEC 2011
Ref: 1024-11

Rev:	Date:	Amendment:	Name:	Ckd:

Data Source: RPS 2011
Status: FINAL

centrica energy

Mallams Court 18 Milton Park Abingdon Oxon OX14 4RP
T 01235 821888 F 01235 820351 E rps@rpsgroup.com W www.rpsgroup.com

Client: Lincs Wind Farm Ltd
Project: Lincs Wind Farm Onshore Works
Title: Site Location Plan

Scale @A3 1:#####
0 100 200 300 400 500 600 700 800 900 1000 m

Date: Dec 2011 Datum: OSGB36 Projection: BNG
Drawn: MP Checked: LS Job Ref: JNP2157

Figure Number: . Rev: -