
SHDC
Planning & Development
13 DEC 2010
Ref: 1032-10

APPENDIX F

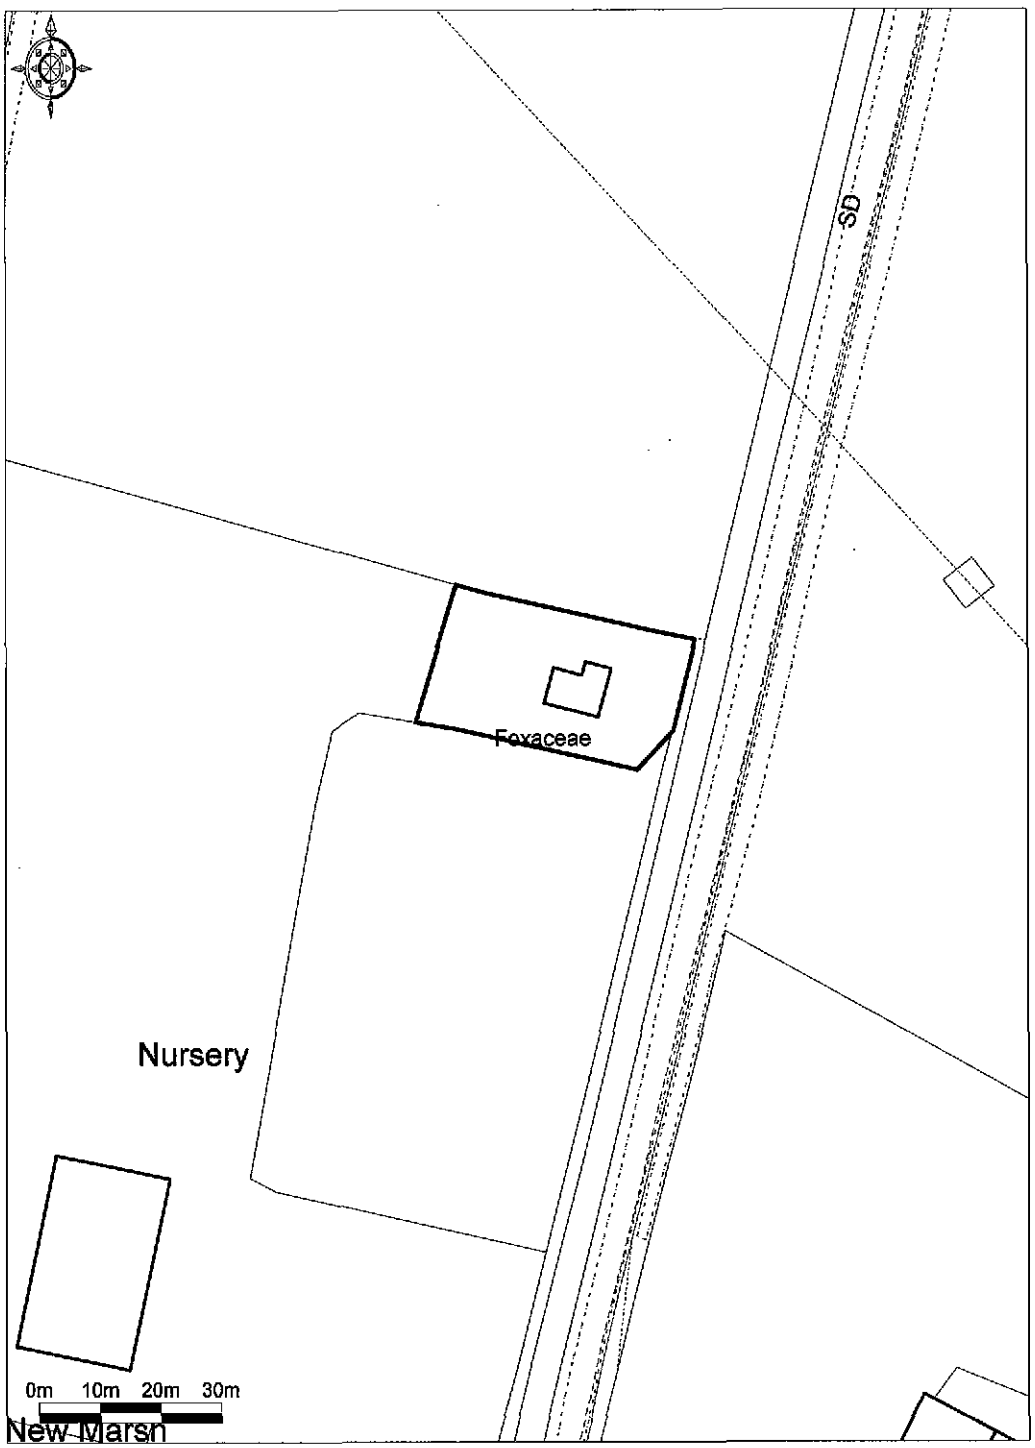

Promap®
Ordnance Survey © Crown Copyright 2010. All rights reserved.
Licence number 100020449. Plotted Scale - 1:1250