
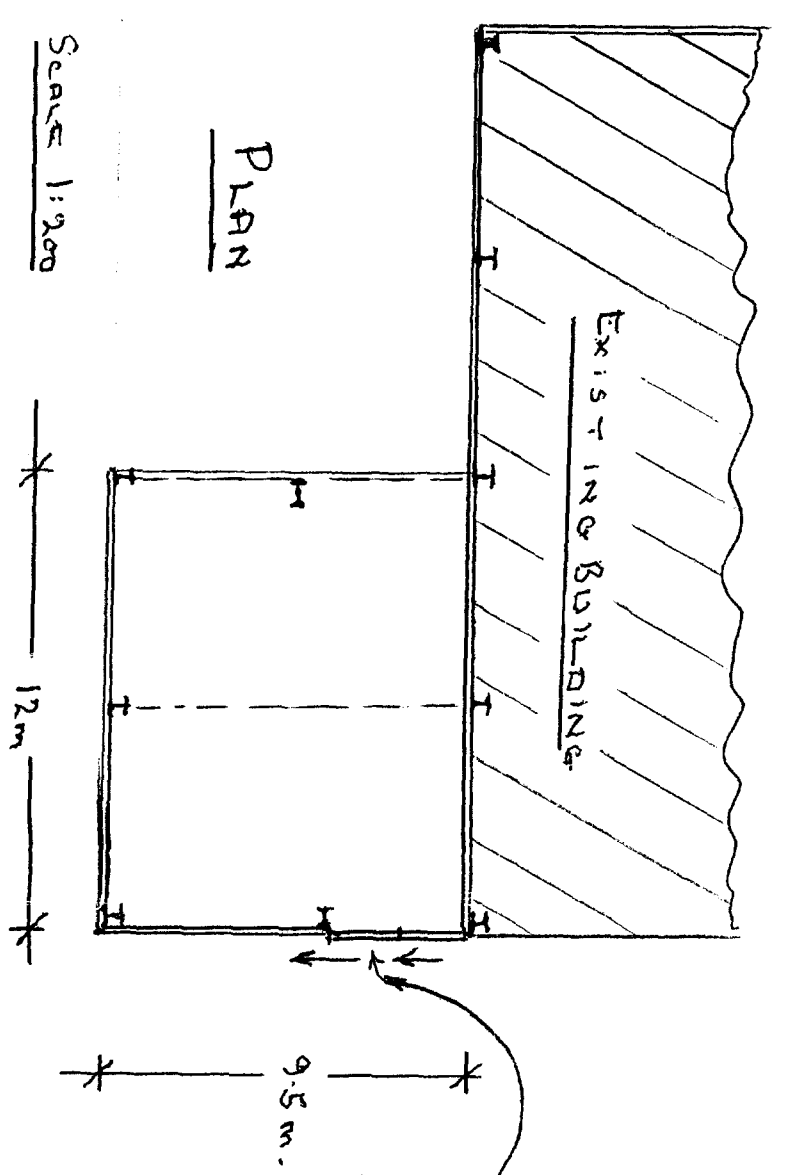


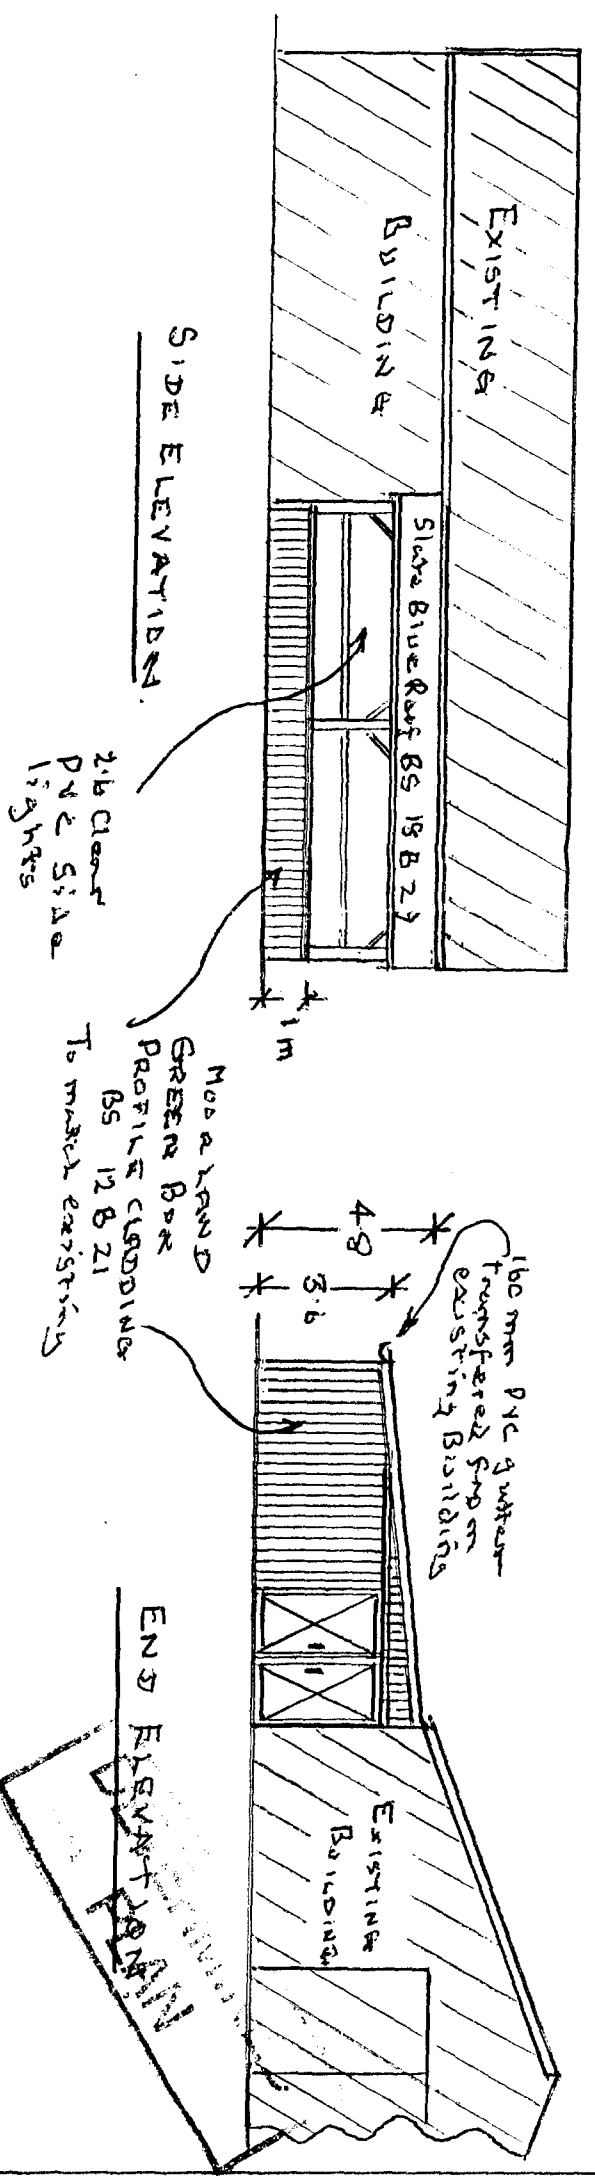

1 Pair 3.5 high x 3.6 wide sliding doors.
 SOUTH HOUSE
 12 Nov 1996
 1032/96

PROPOSED STEEL FRAMED
AGRICULTURAL LEAN-TO CHITTING
HOUSE FOR
EF & MT GRENT
200 OLD LEAMFARM
BUTTON LINES,
BRIDGE

SCALE 1:2500.

256

255

254

253

252

251

32

5544
14.426ha
35.65

PROPOSED
LEAN-TO

7836

8836

1845

9314

SOUTH
HOUSE

1200

1032/96

0003
9.401 ha
23-22

6200
9.474ha
23.44ha

456

45'

458

459

54