
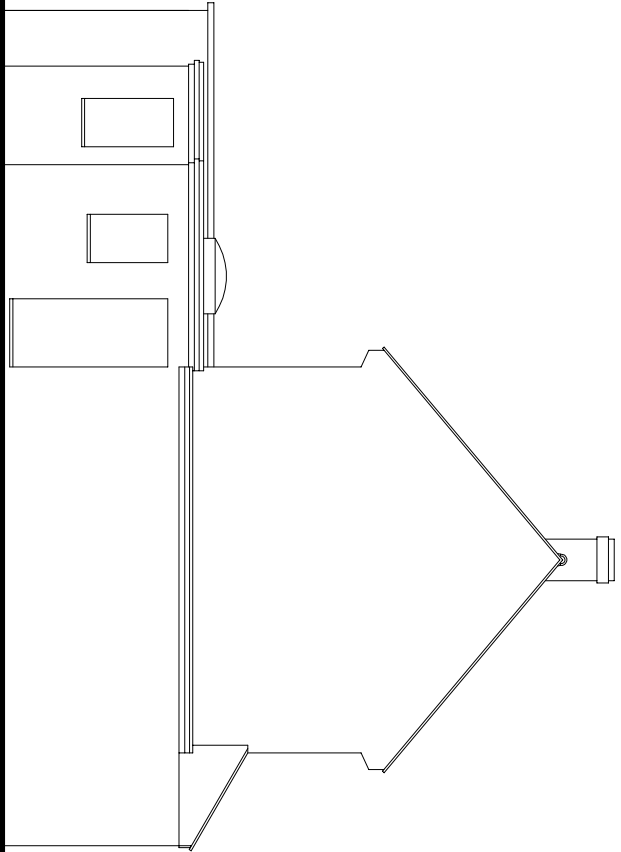
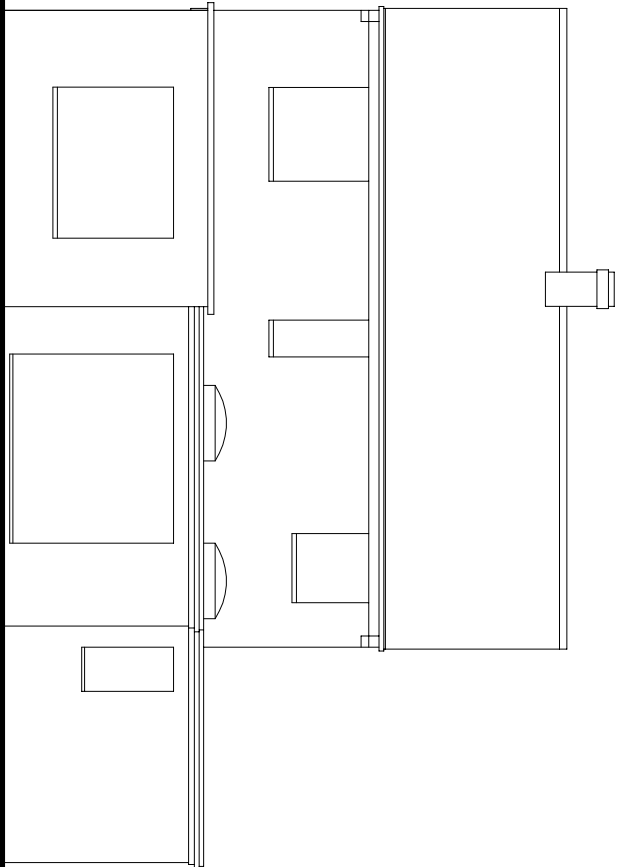
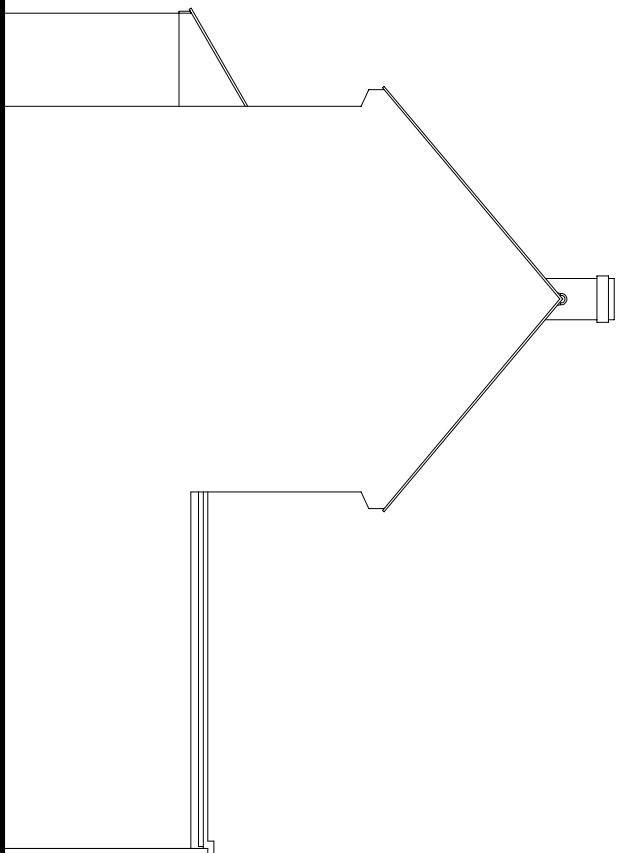


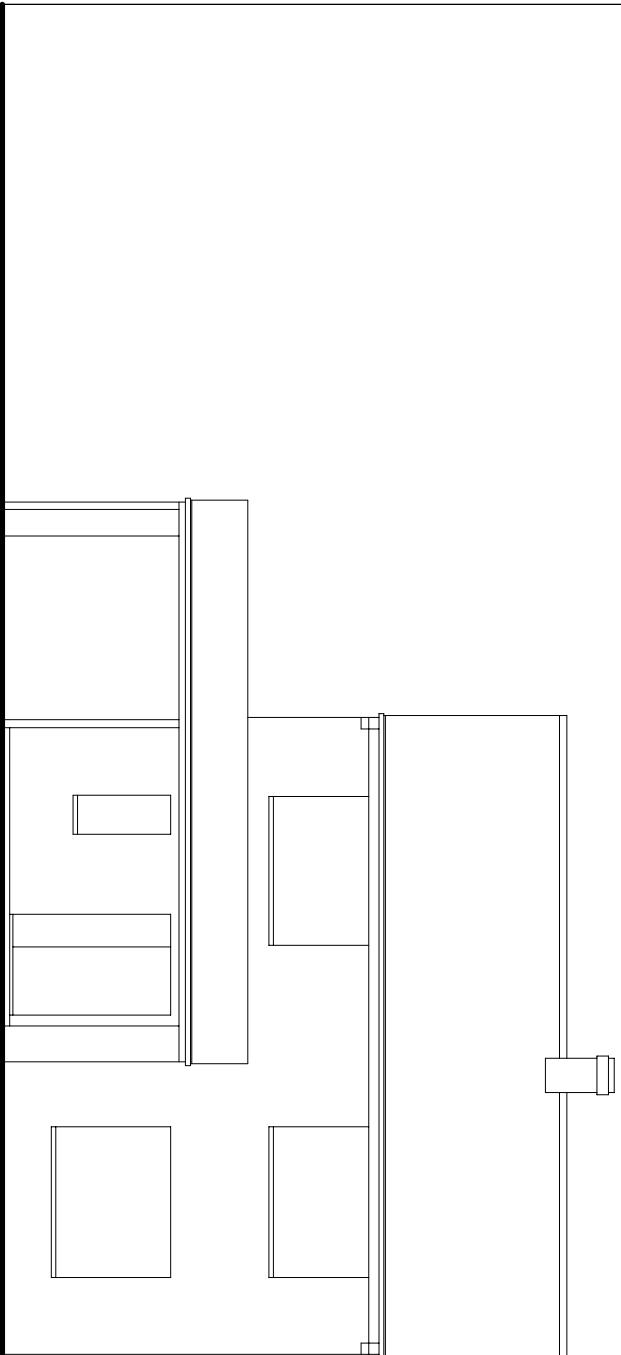


SOUTH ELEVATION 1:100.


SOUTH ELEVATION 1:100.

SOUTH ELEVATION 1:100.


SOUTH ELEVATION 1:100.

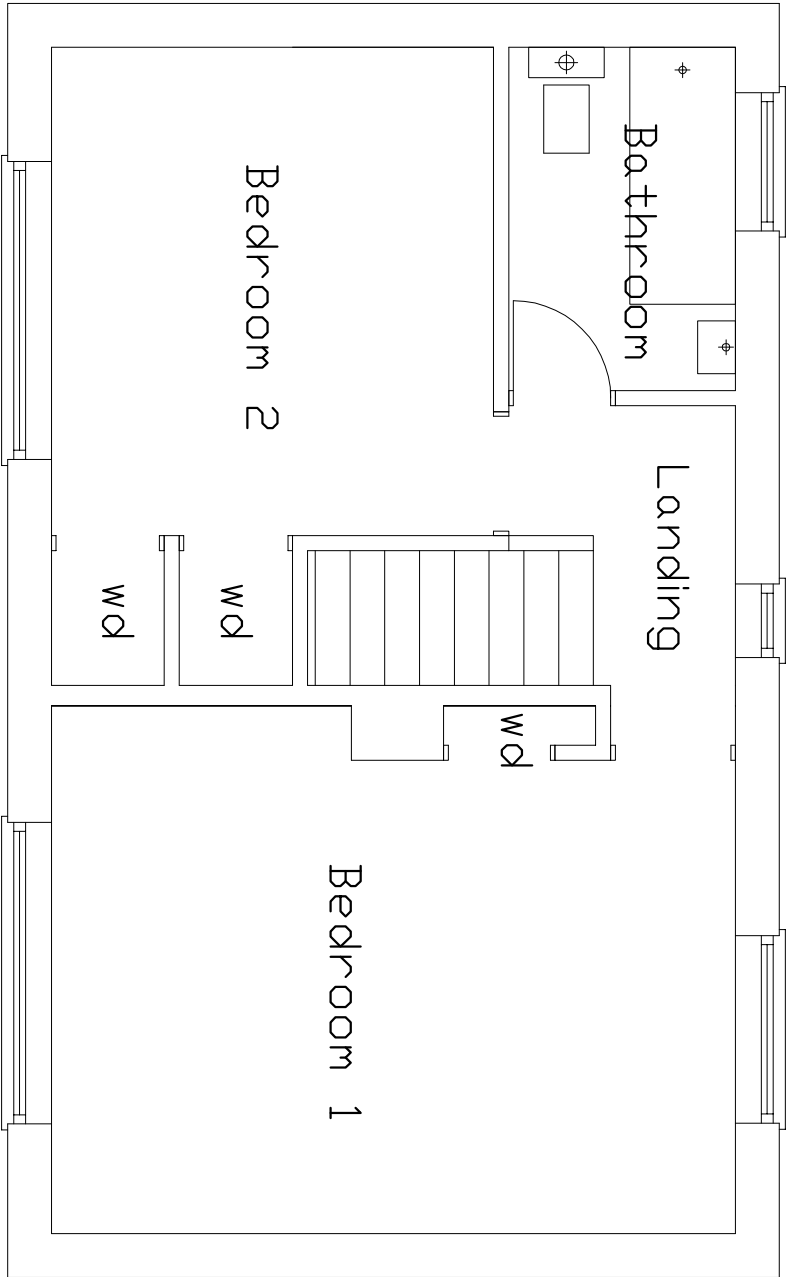


FIRST FLOOR PLAN 1:50.

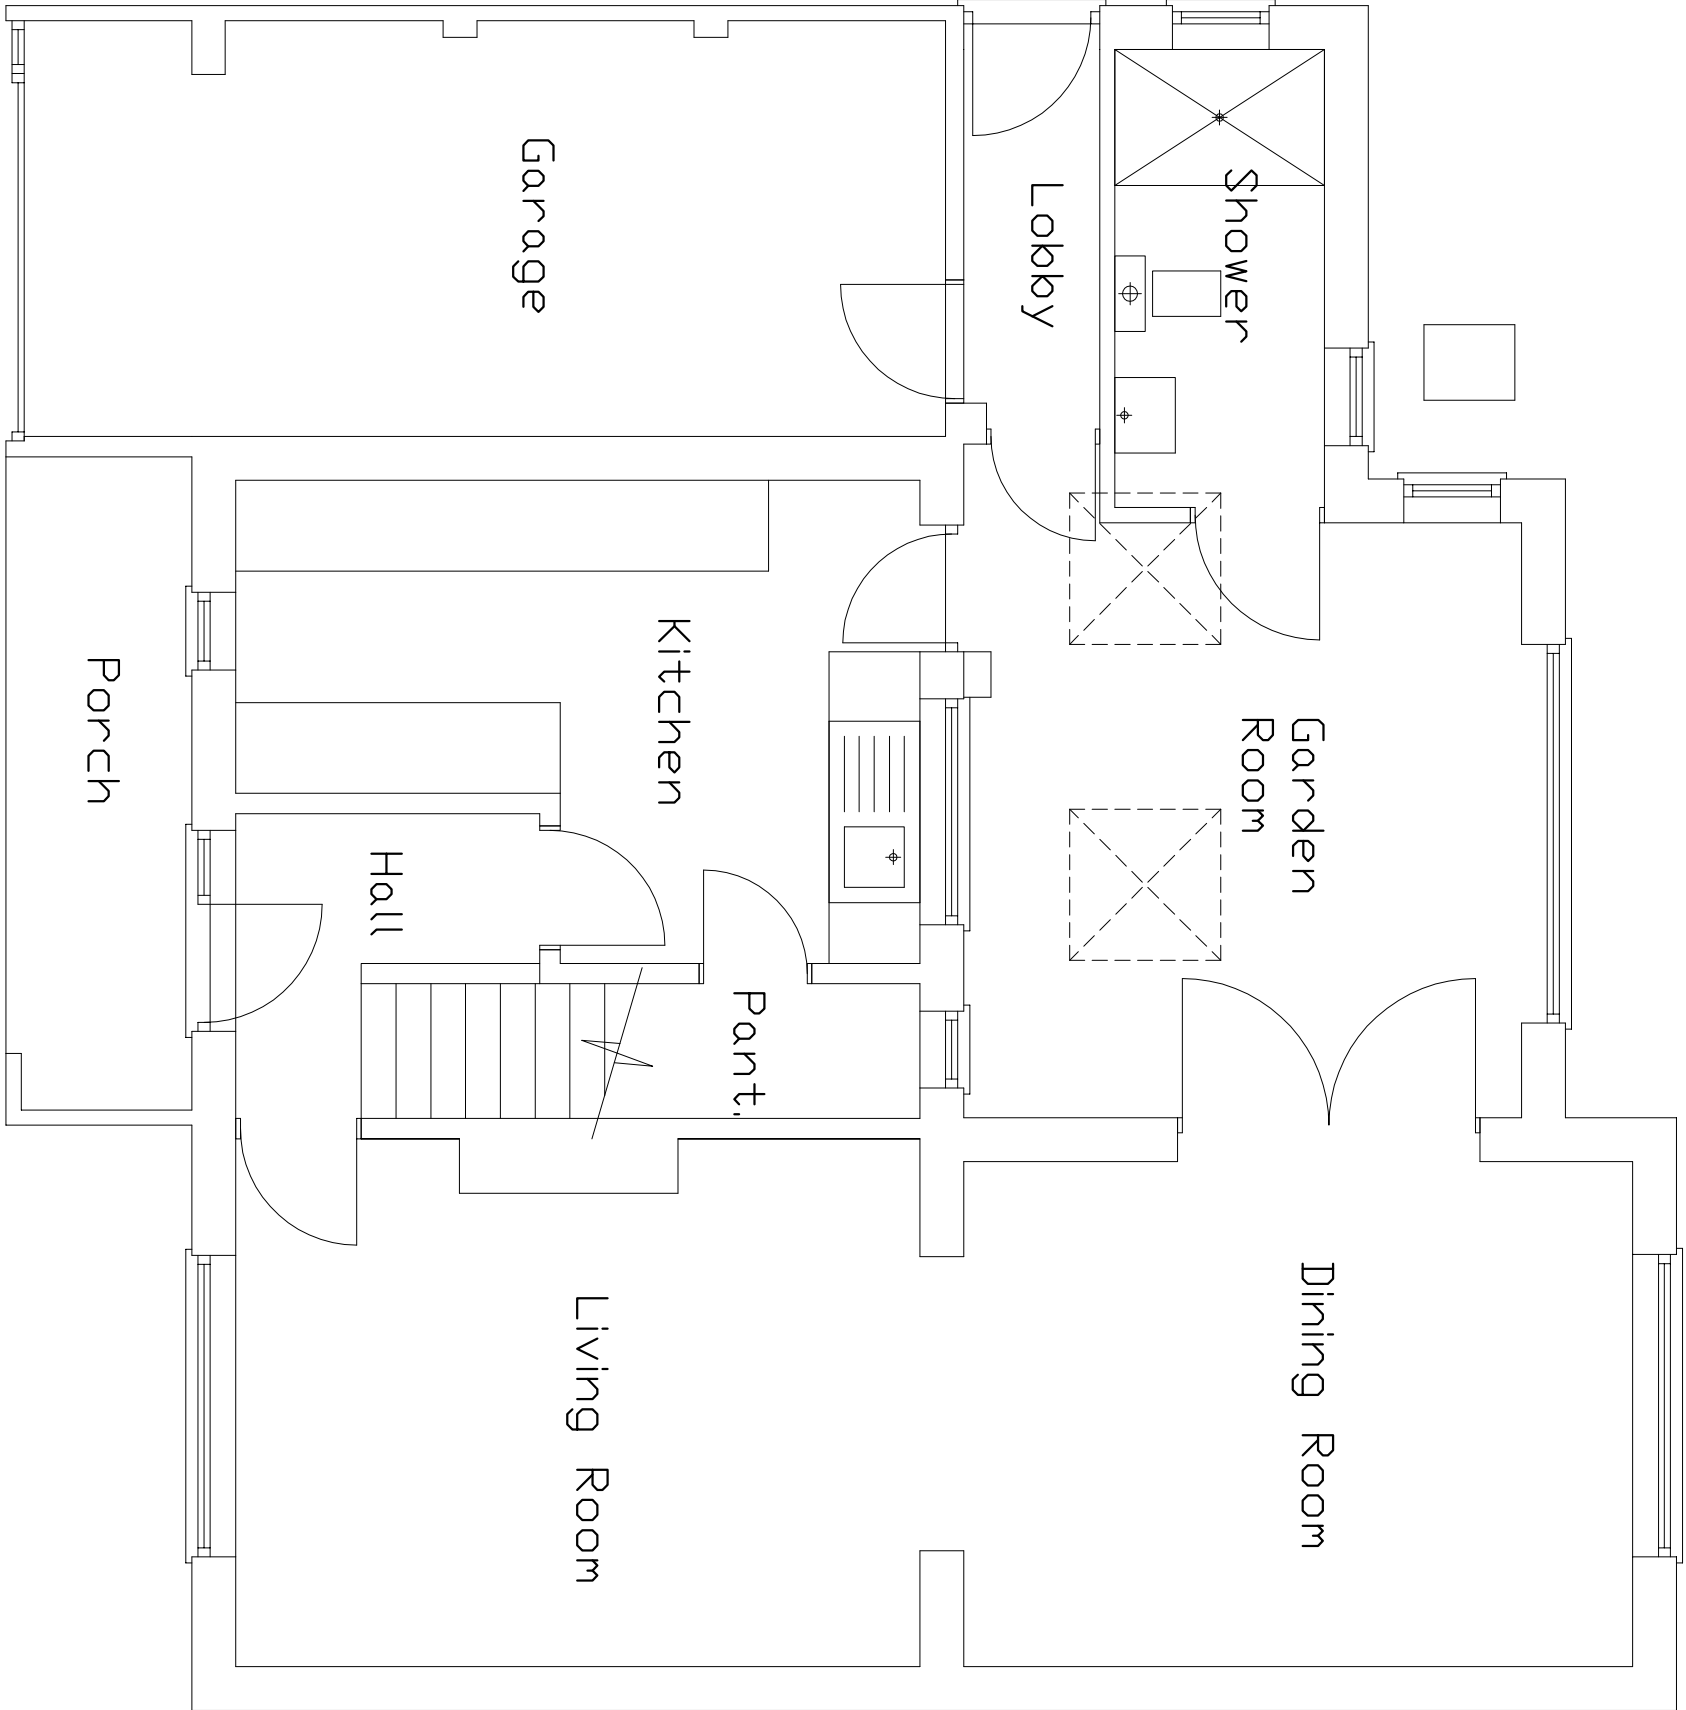


GROUND FLOOR PLAN 1:50.

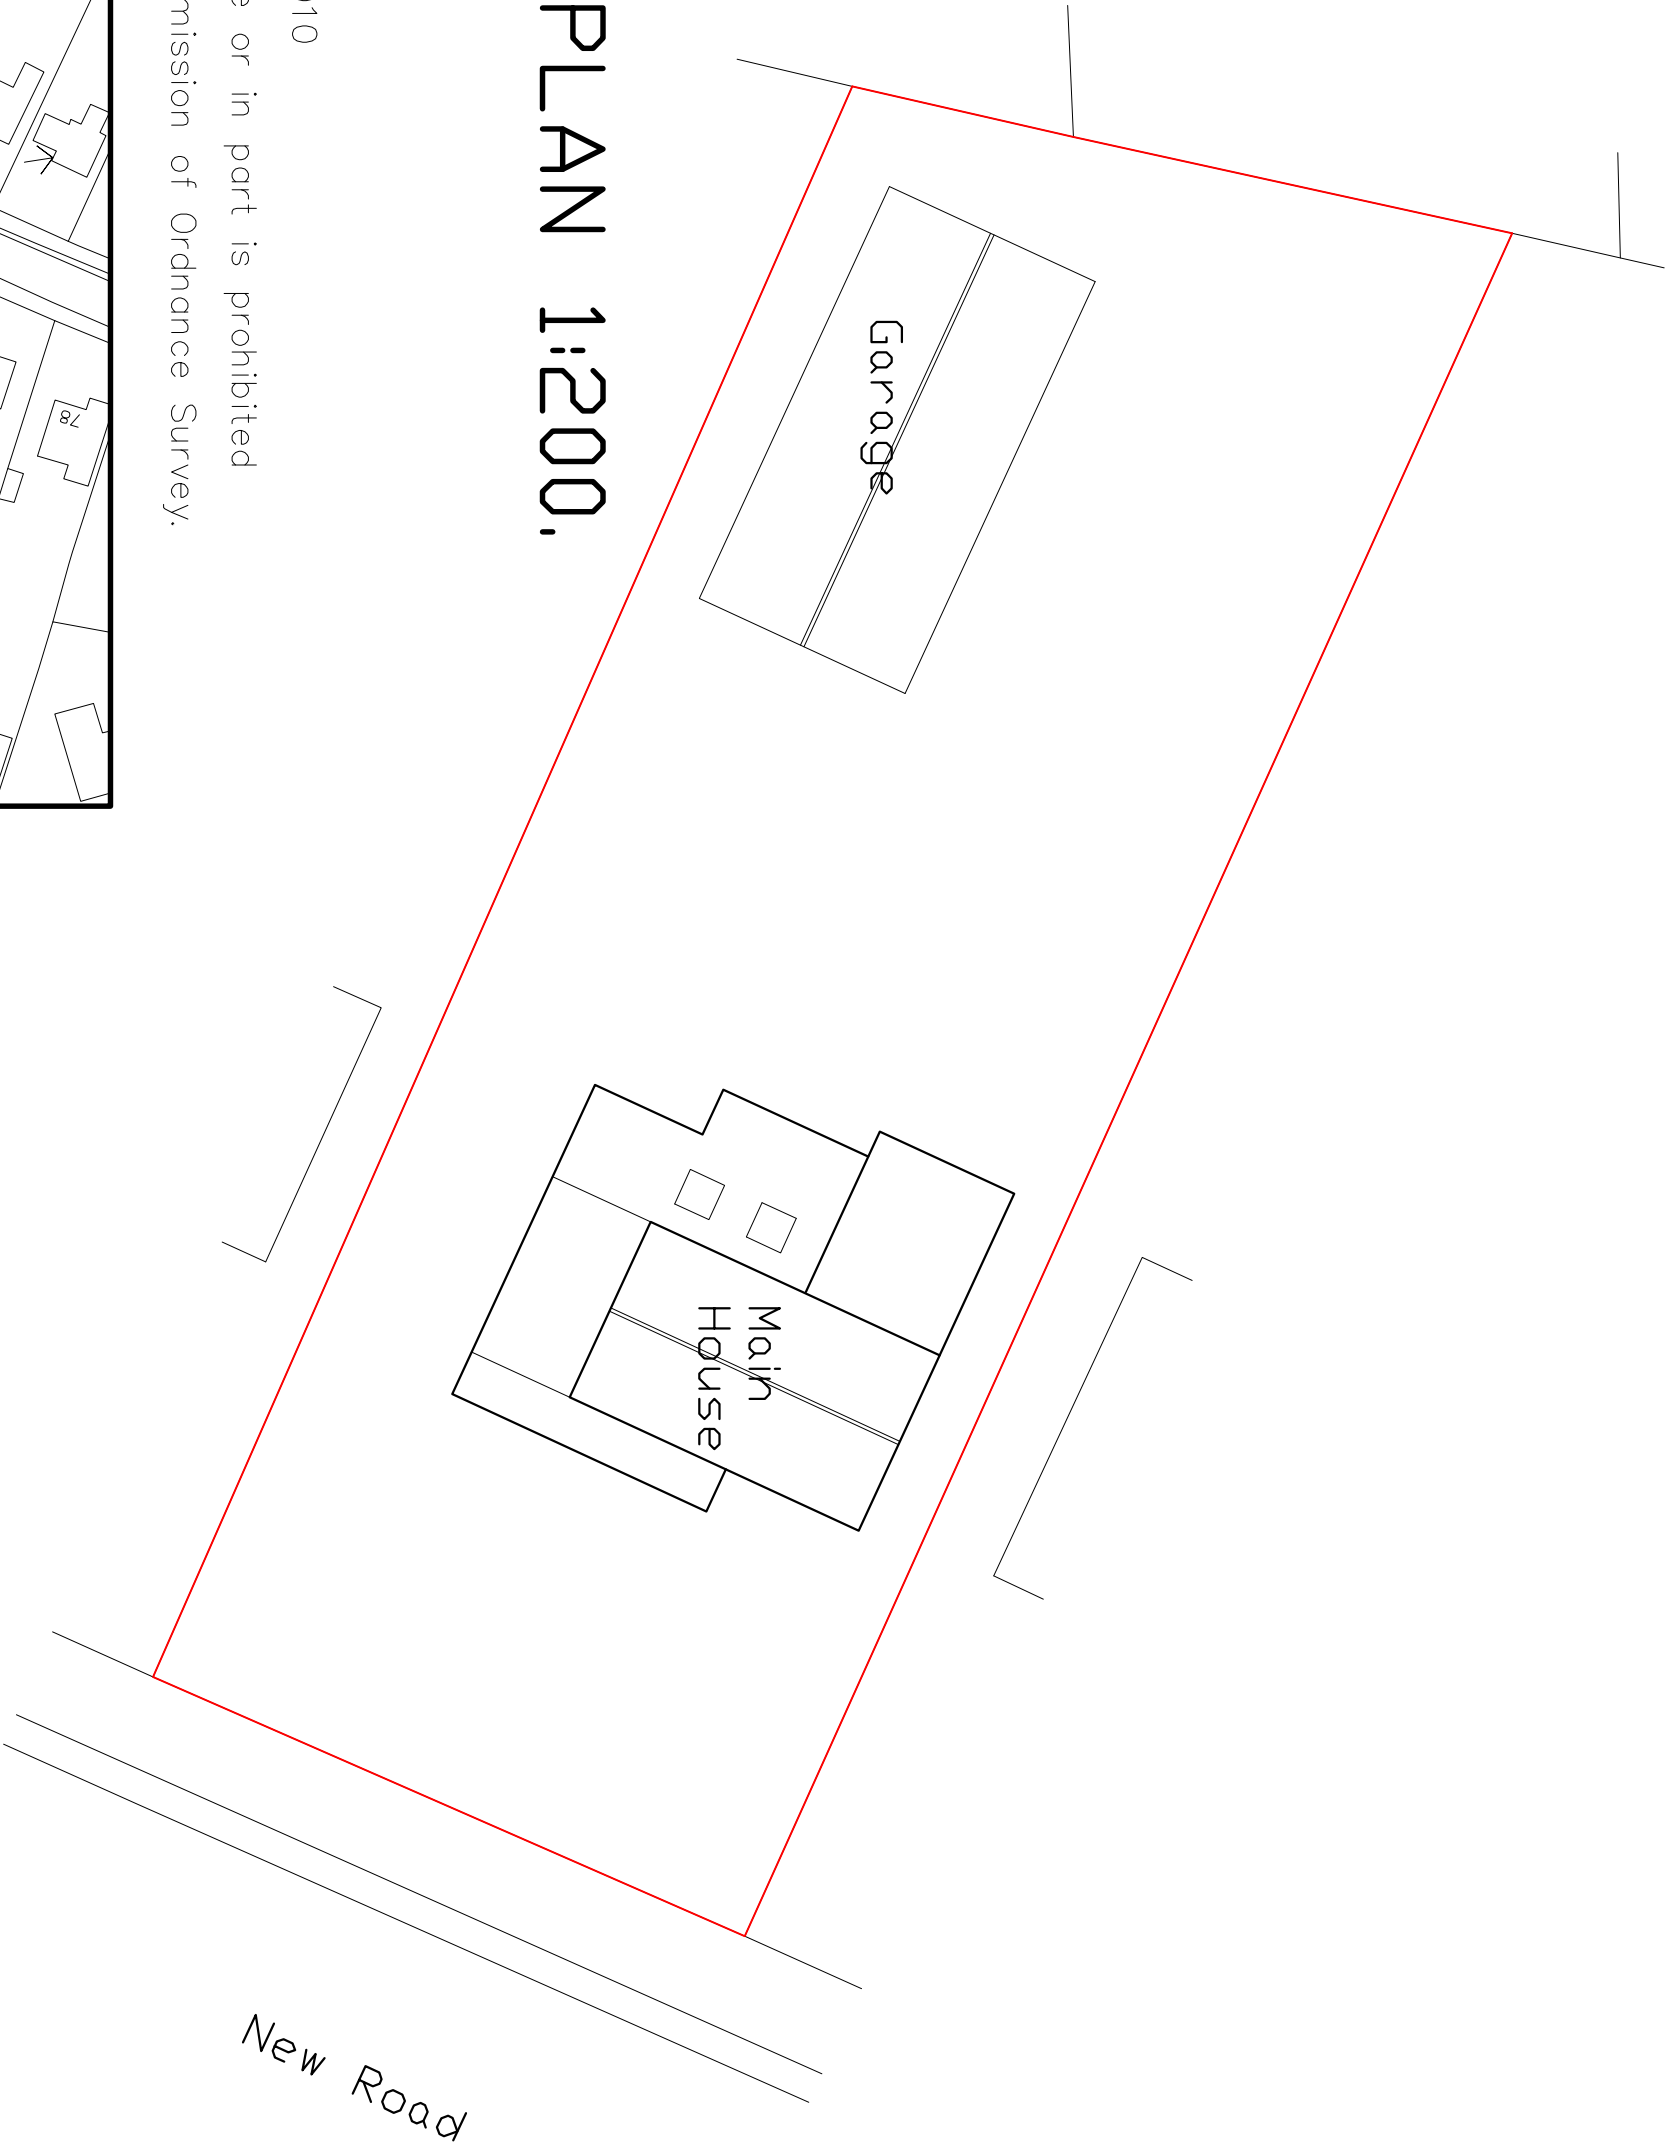

SITE PLAN 1:200.

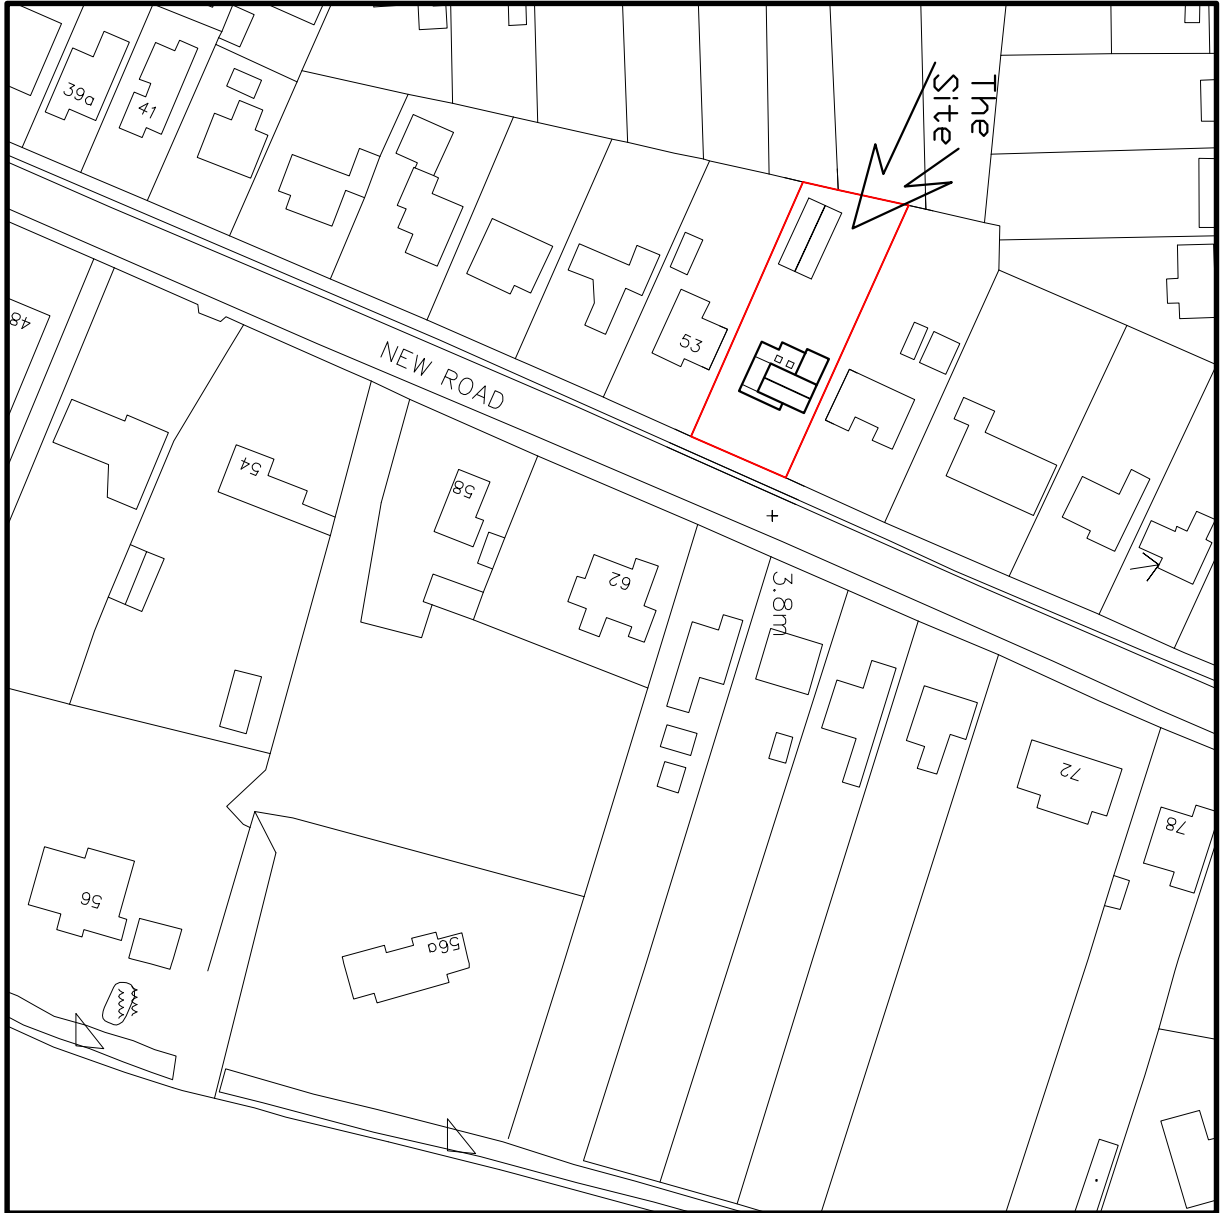

LOCATION MAP 1:1250.  
OS Sitemap <sup>®</sup>

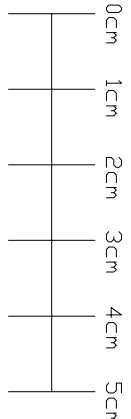

FIR CONSTRUCTION PURPOSES! Drawings to be read in strict accordance with the specification, measurements and levels to be checked on site by the client. The designer is not responsible for any discrepancies to be referred to the designer.

**Matt Sturgeon Ltd.**  
**BUILDING CONSULTANCY**

MONKEY PUZZLE . . NURSERY LANE . . NORTH WOOTTON  
KINGS LYNN . NORFOLK . PE30 3QB . 01553 670651

PROPOSED EXTENSIONS & ALTERATIONS  
55 NEW ROAD  
SUTTON BRIDGE.

EXISTING:  
PLANS AND ELEVATIONS.

AUGUST 2021 | 1507-01