



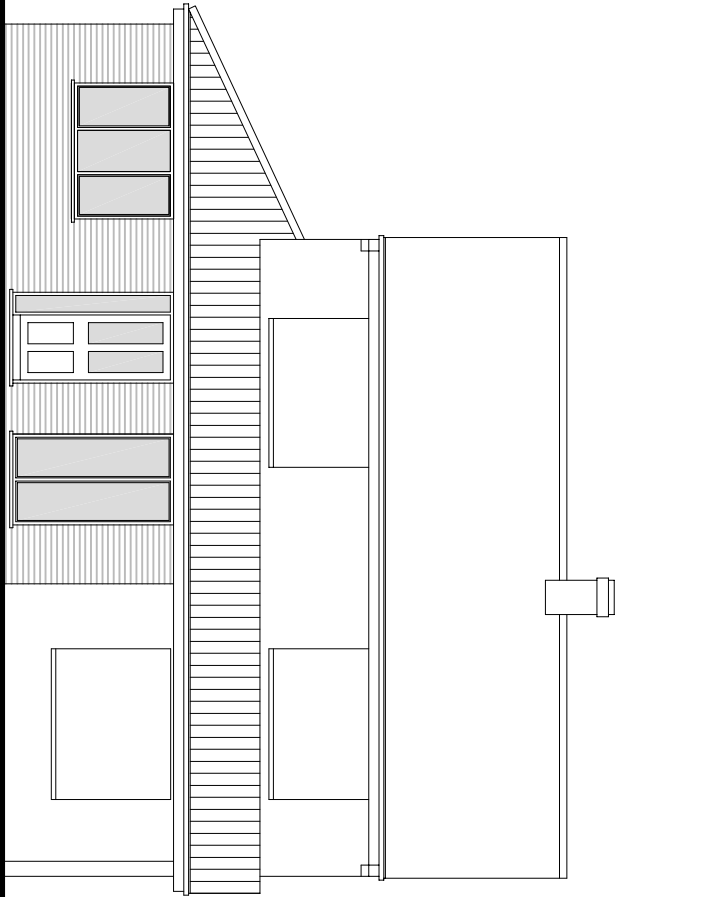


UPVC doors and windows.

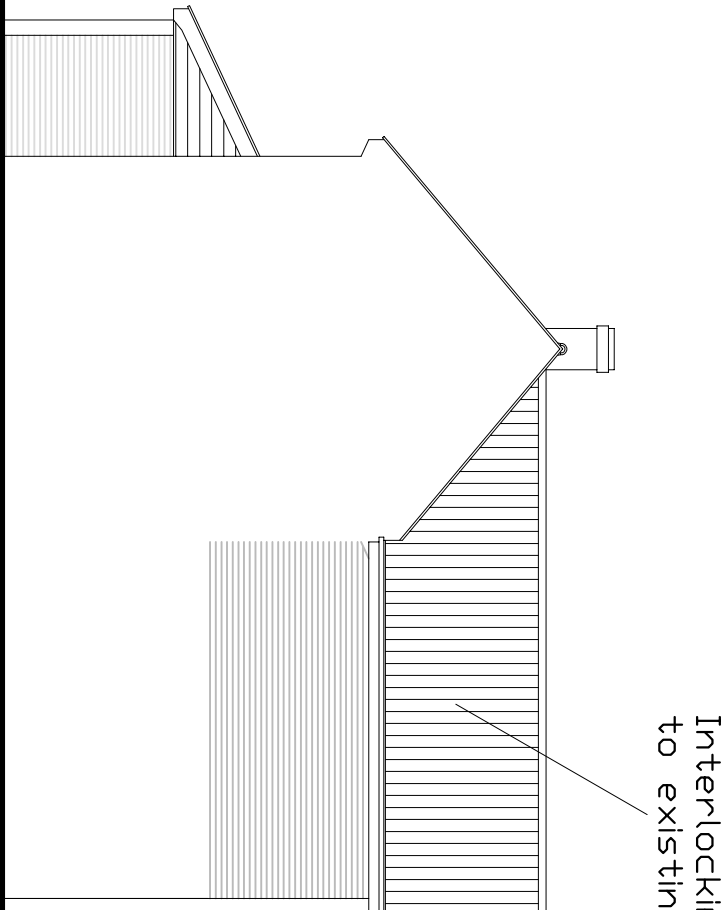


Interlocking tiles similar to existing.

UPVC windows.

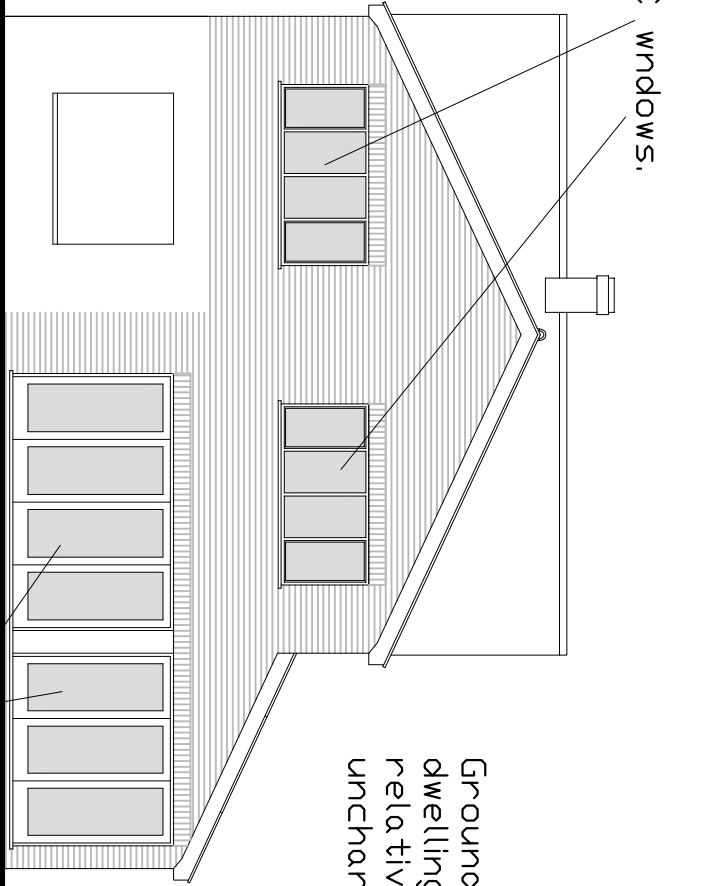

Ground levels around existing dwelling and new extensions relatively even and to remain unchanged.

Coated metal doors.

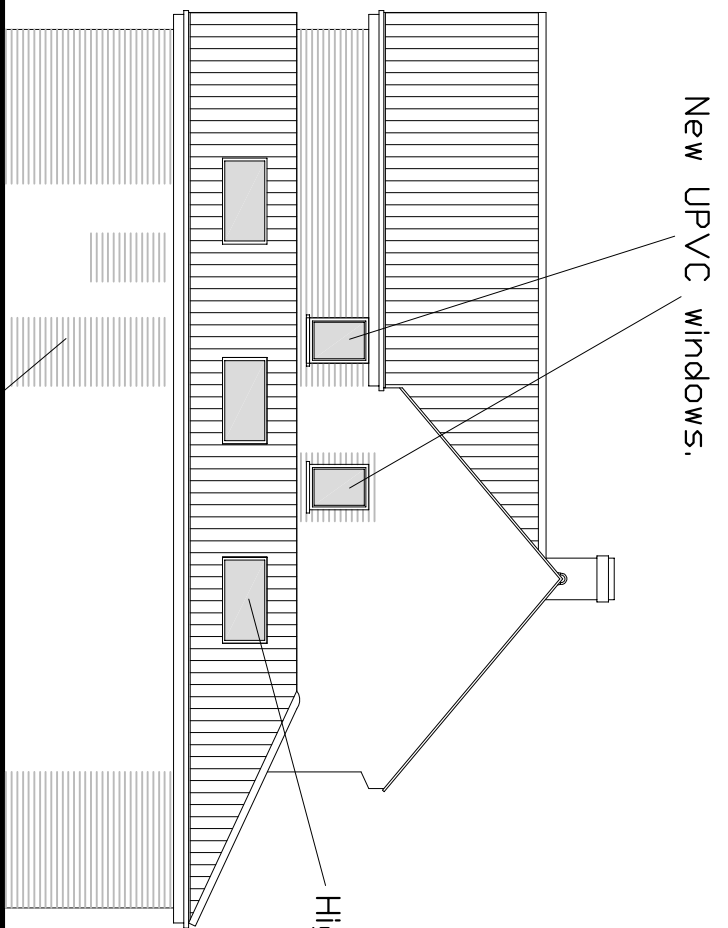

New UPVC windows.

High level rooflights.


Infill/Overhaul existing walls.

EAST ELEVATION 1:100.


NORTH ELEVATION 1:100.

WEST ELEVATION 1:100.


SOUTH ELEVATION 1:100.

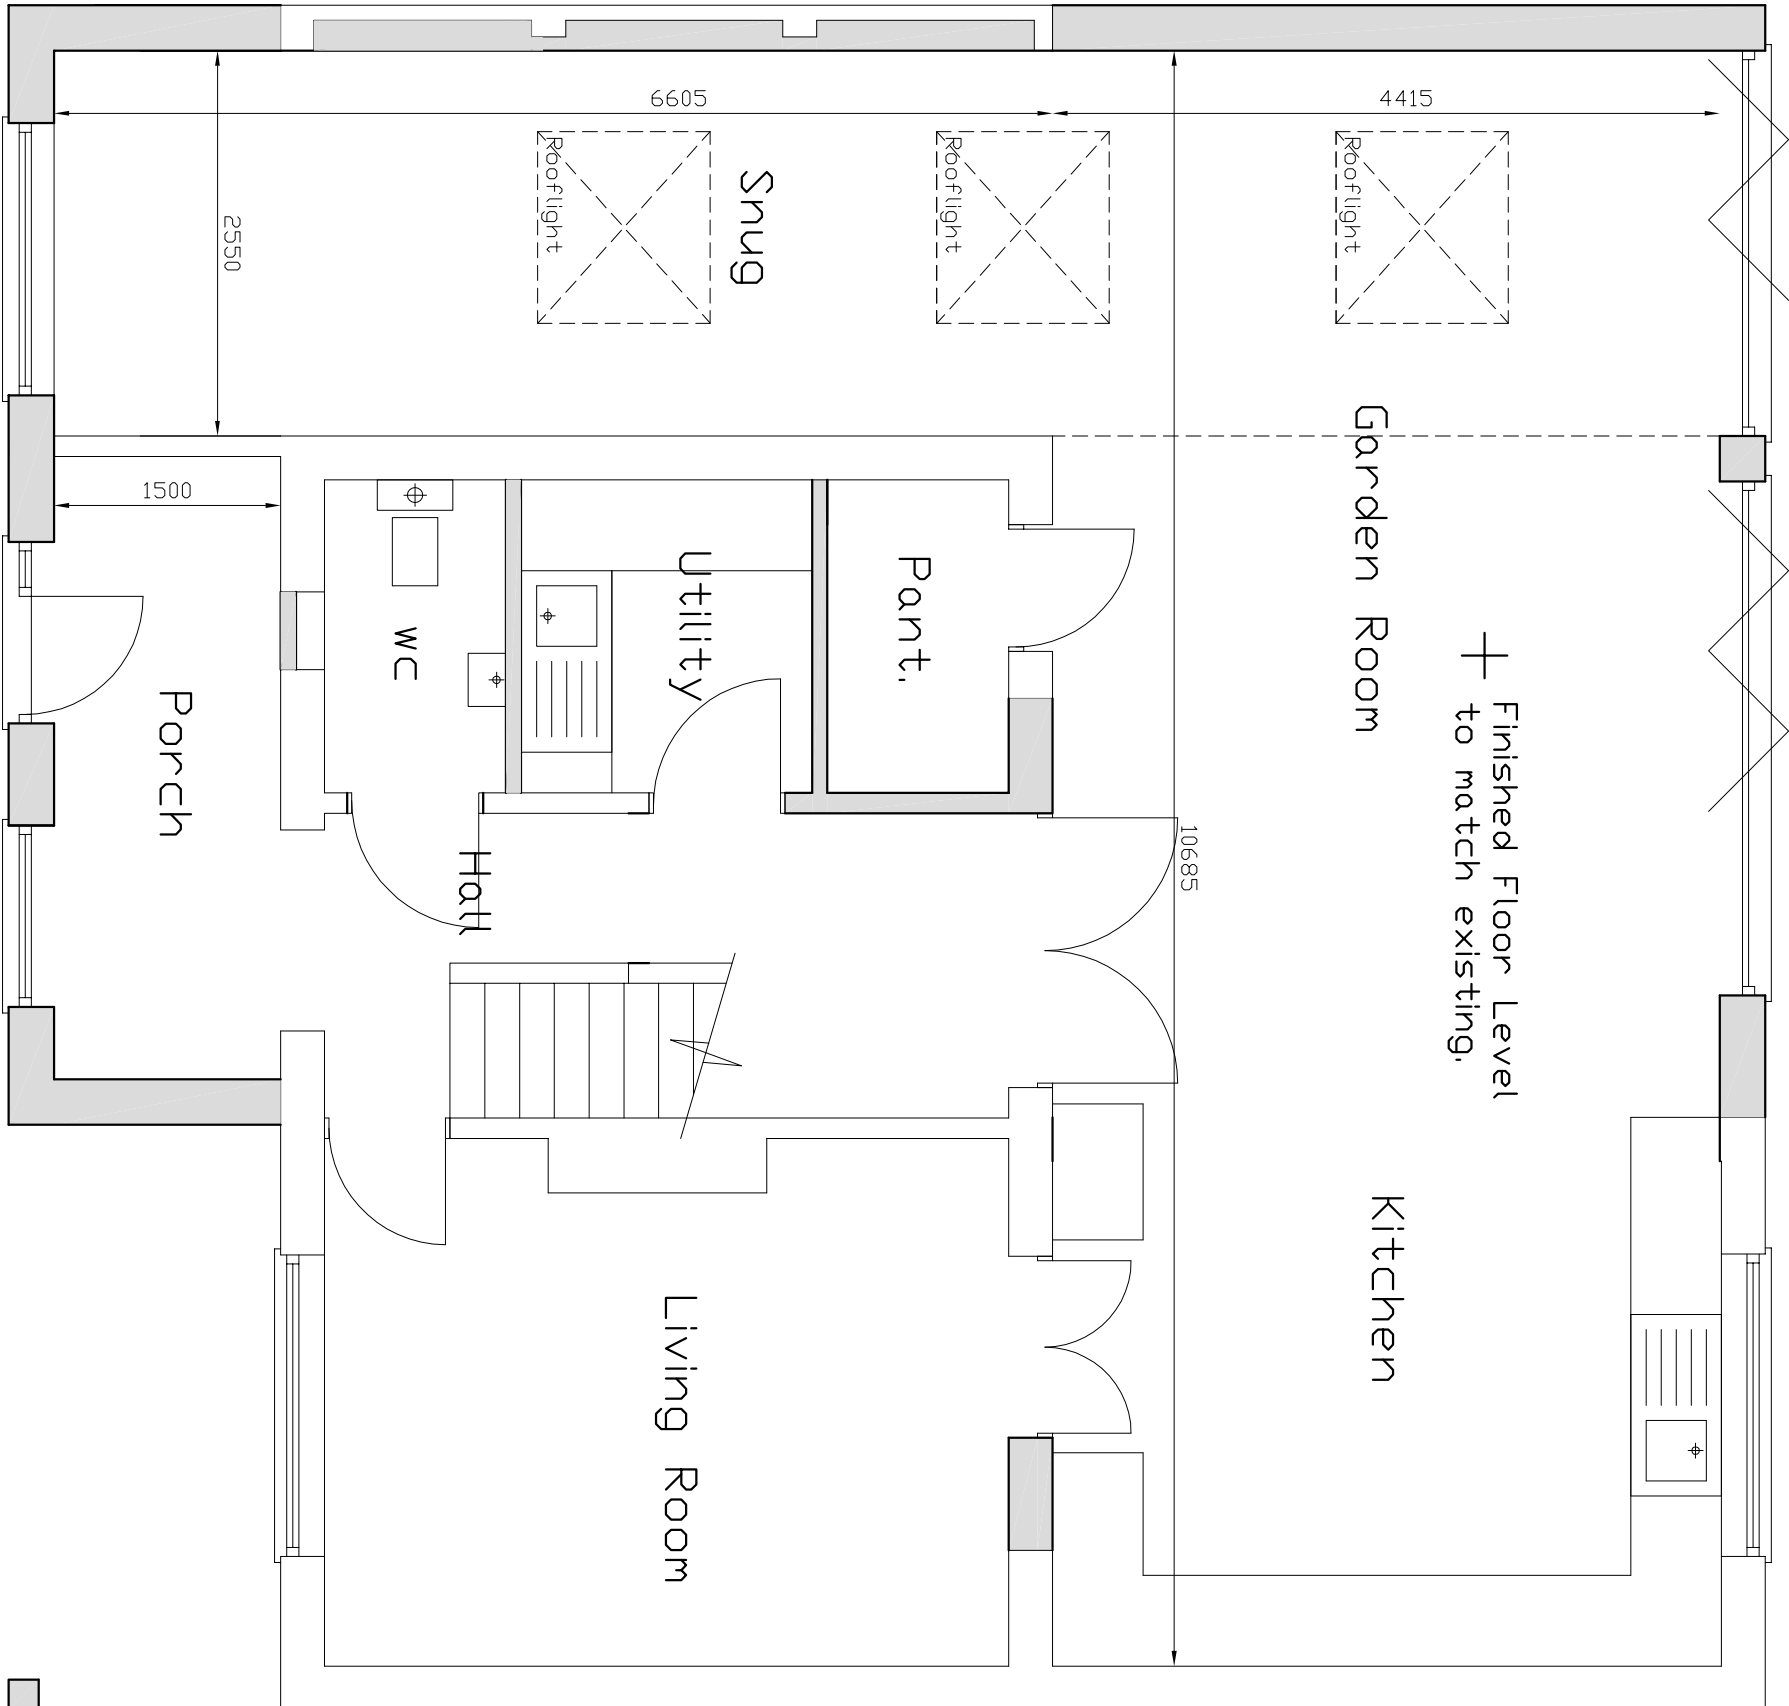


GROUND FLOOR PLAN 1:50.

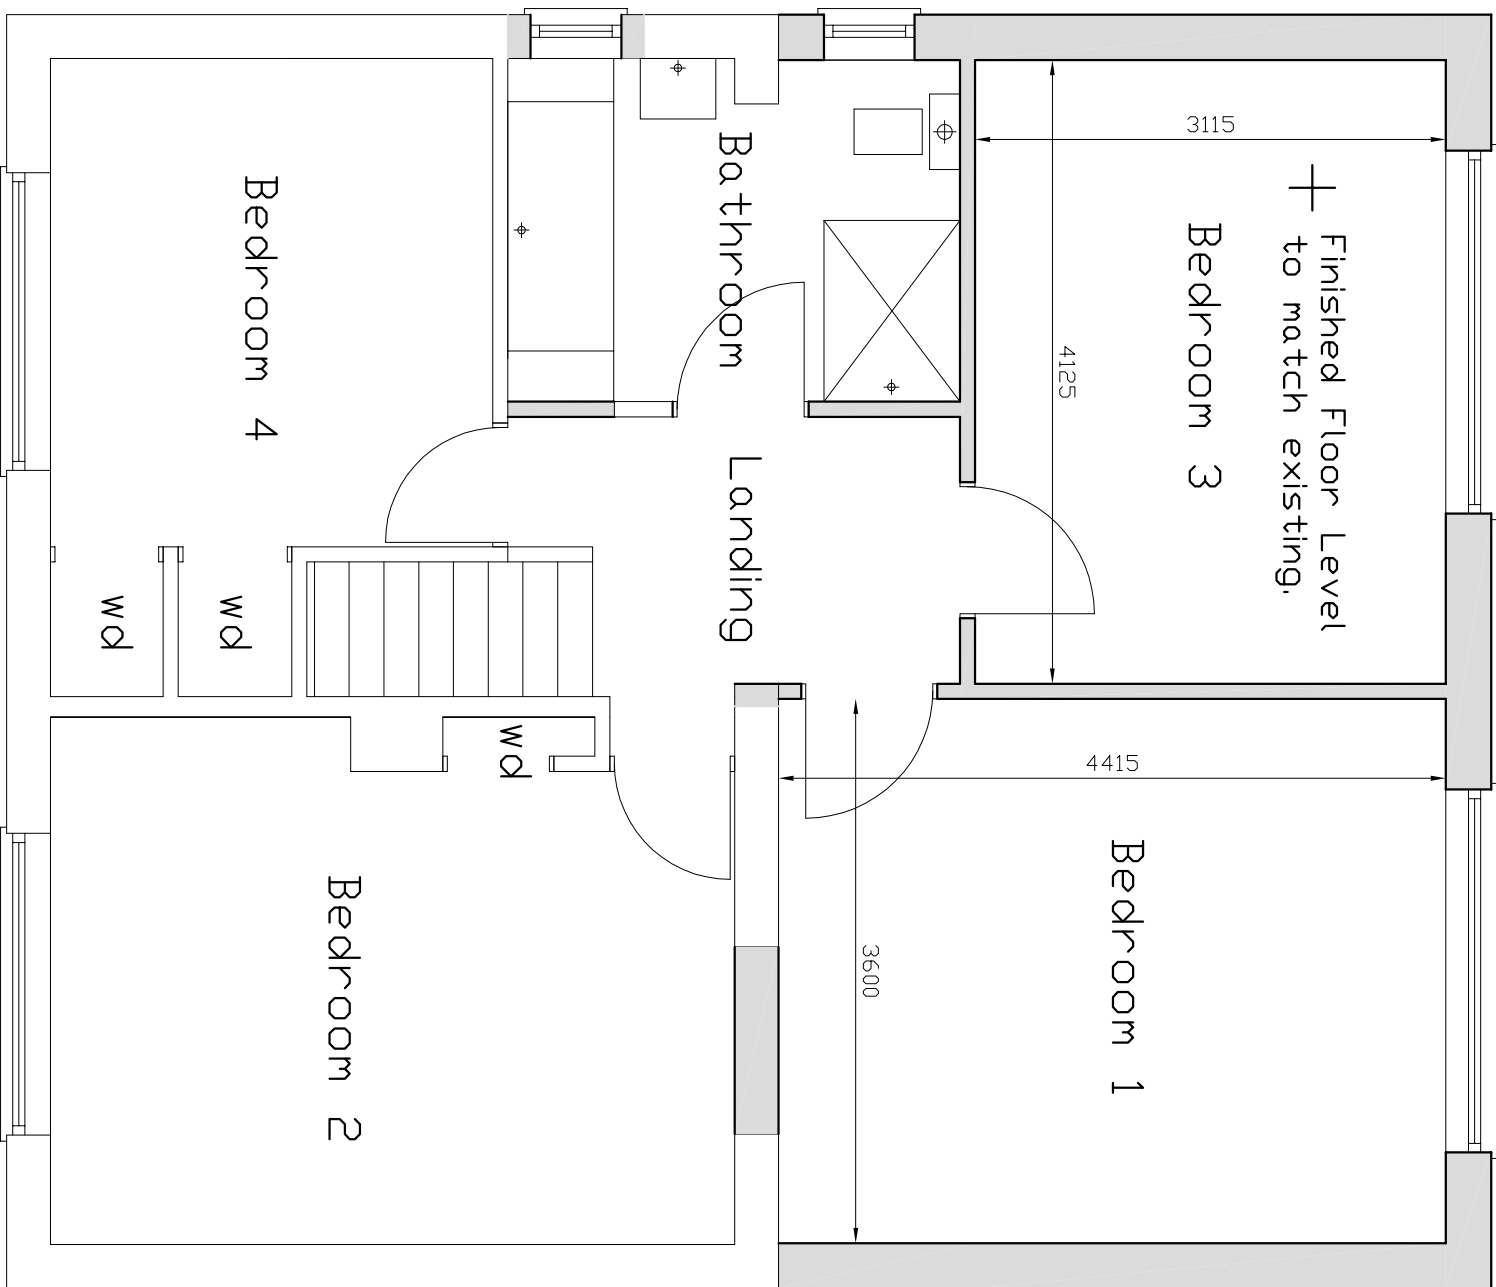

FIRST FLOOR PLAN 1:50.

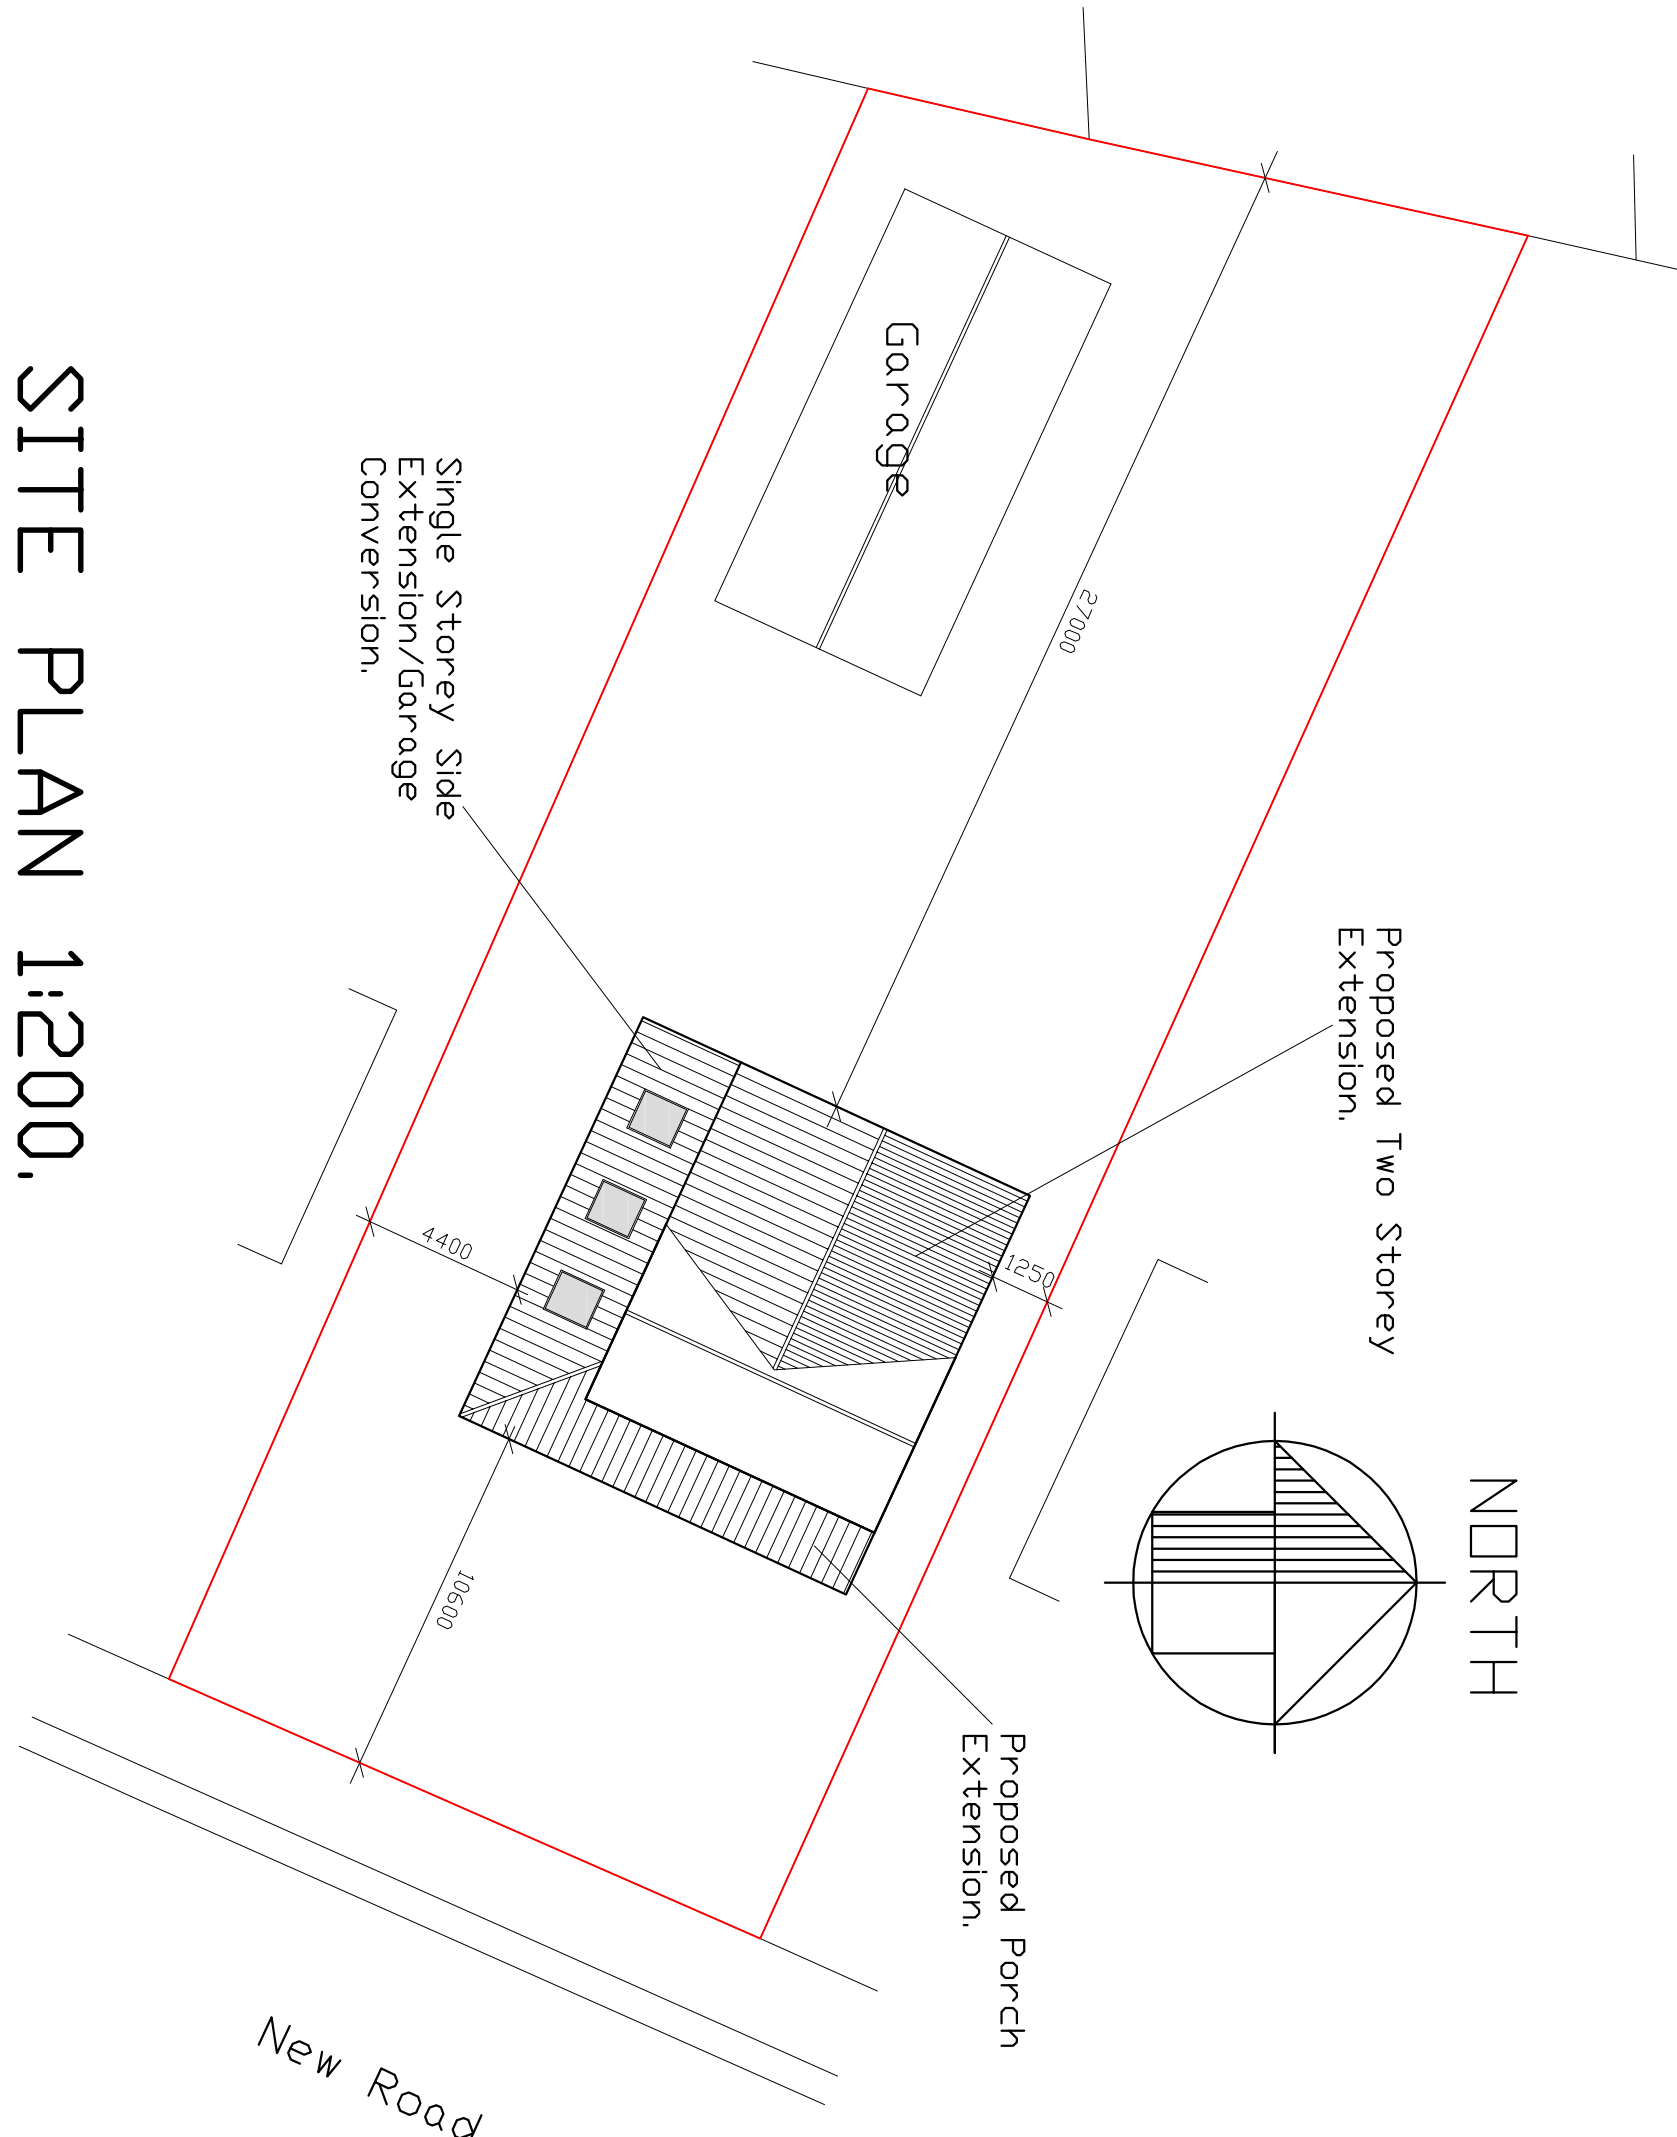

SITE PLAN 1:200.

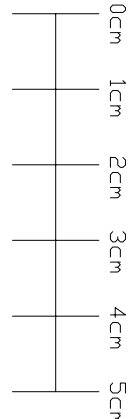

FOR CONSTRUCTION PURPOSES: Drawings to be read in strict accordance with the specification, measurements and levels to be checked on site by the contractor. The contractor is responsible for any discrepancies to be referred to the designer.

Matt Sturgeon Ltd.
BUILDING CONSULTANCY

MONKEY PUZZLE · NURSERY LANE · NORTH WOOTTON

KINGS LYNN · NORFOLK · PE30 3QB · 01553 670651

PROPOSED EXTENSIONS & ALTERATIONS
55 NEW ROAD
SUTTON BRIDGE.

PROPOSED:
PLANS AND ELEVATIONS.

AUGUST 2021 | 1507-02.b.

a. 13/09/21, amended to clients requirements.
b. 27/09/21, prepared for Planning Application.