




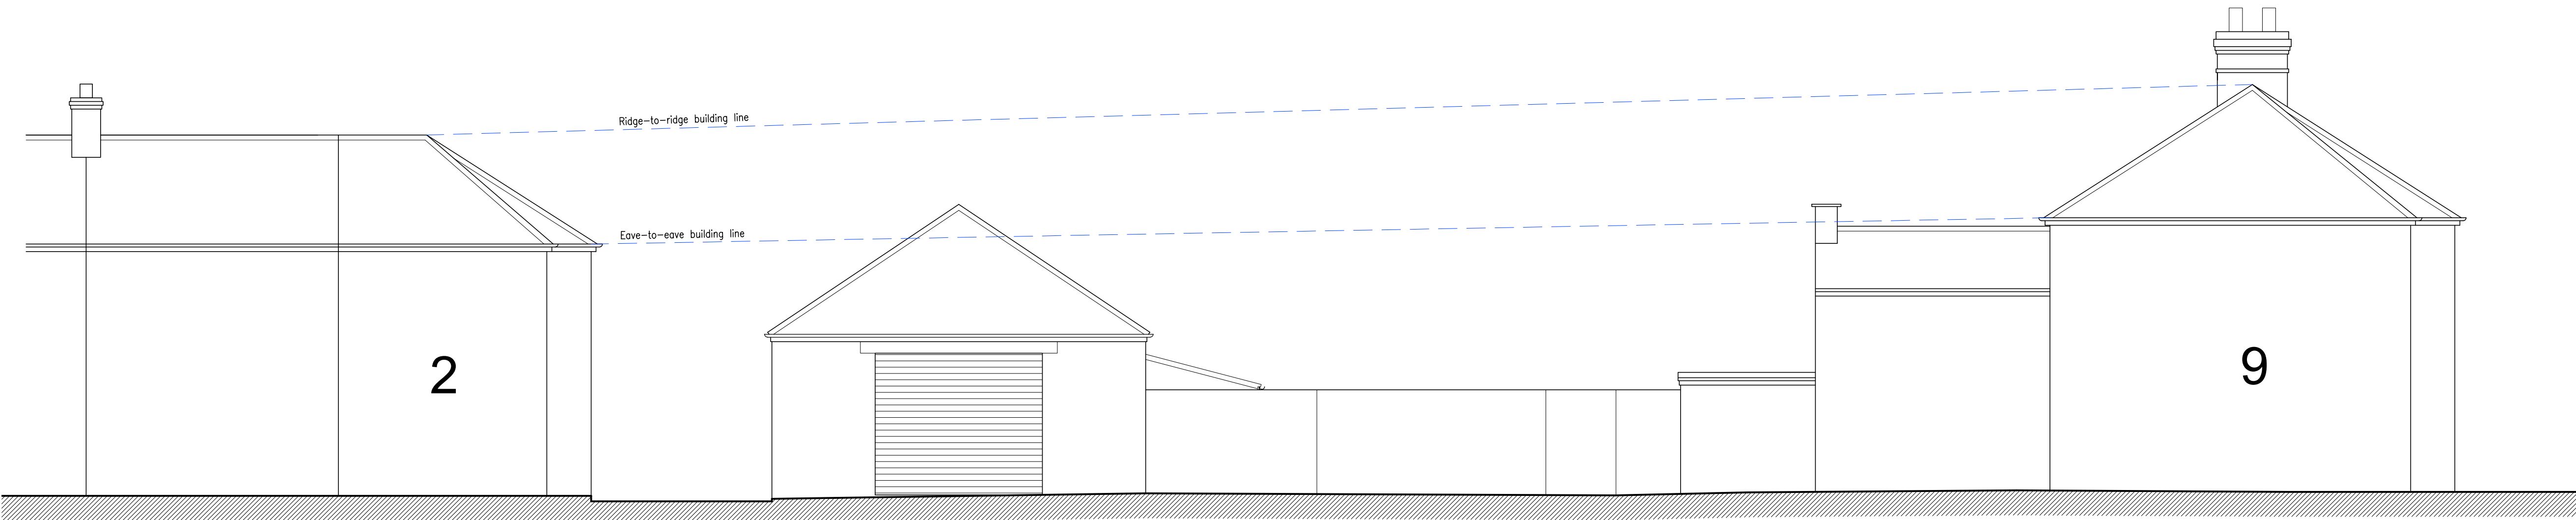


Existing Street Scene 1:75

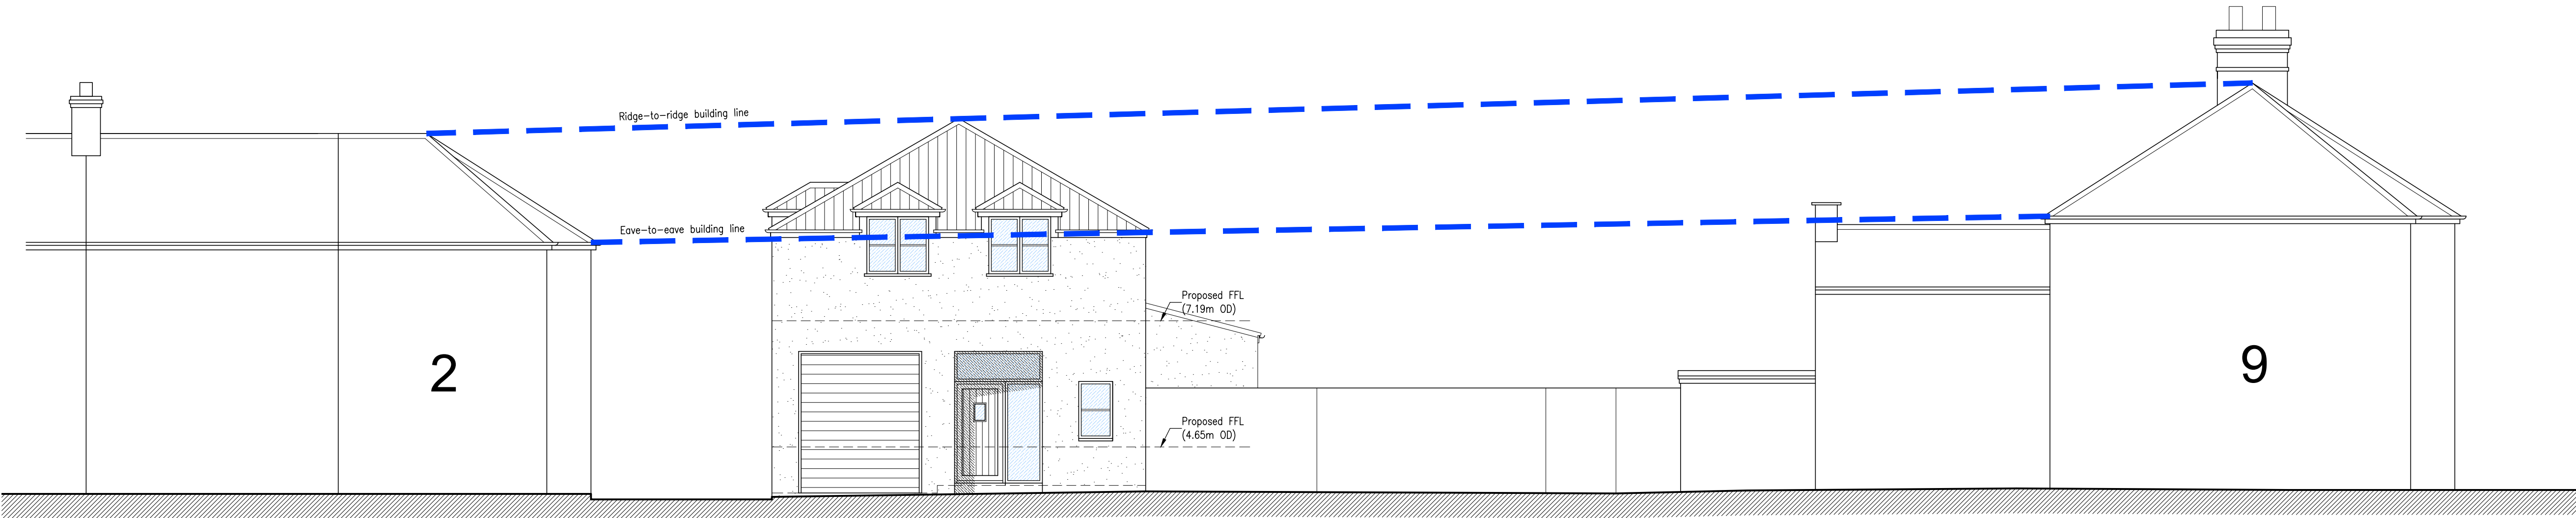


Proposed Street Scene 1:75

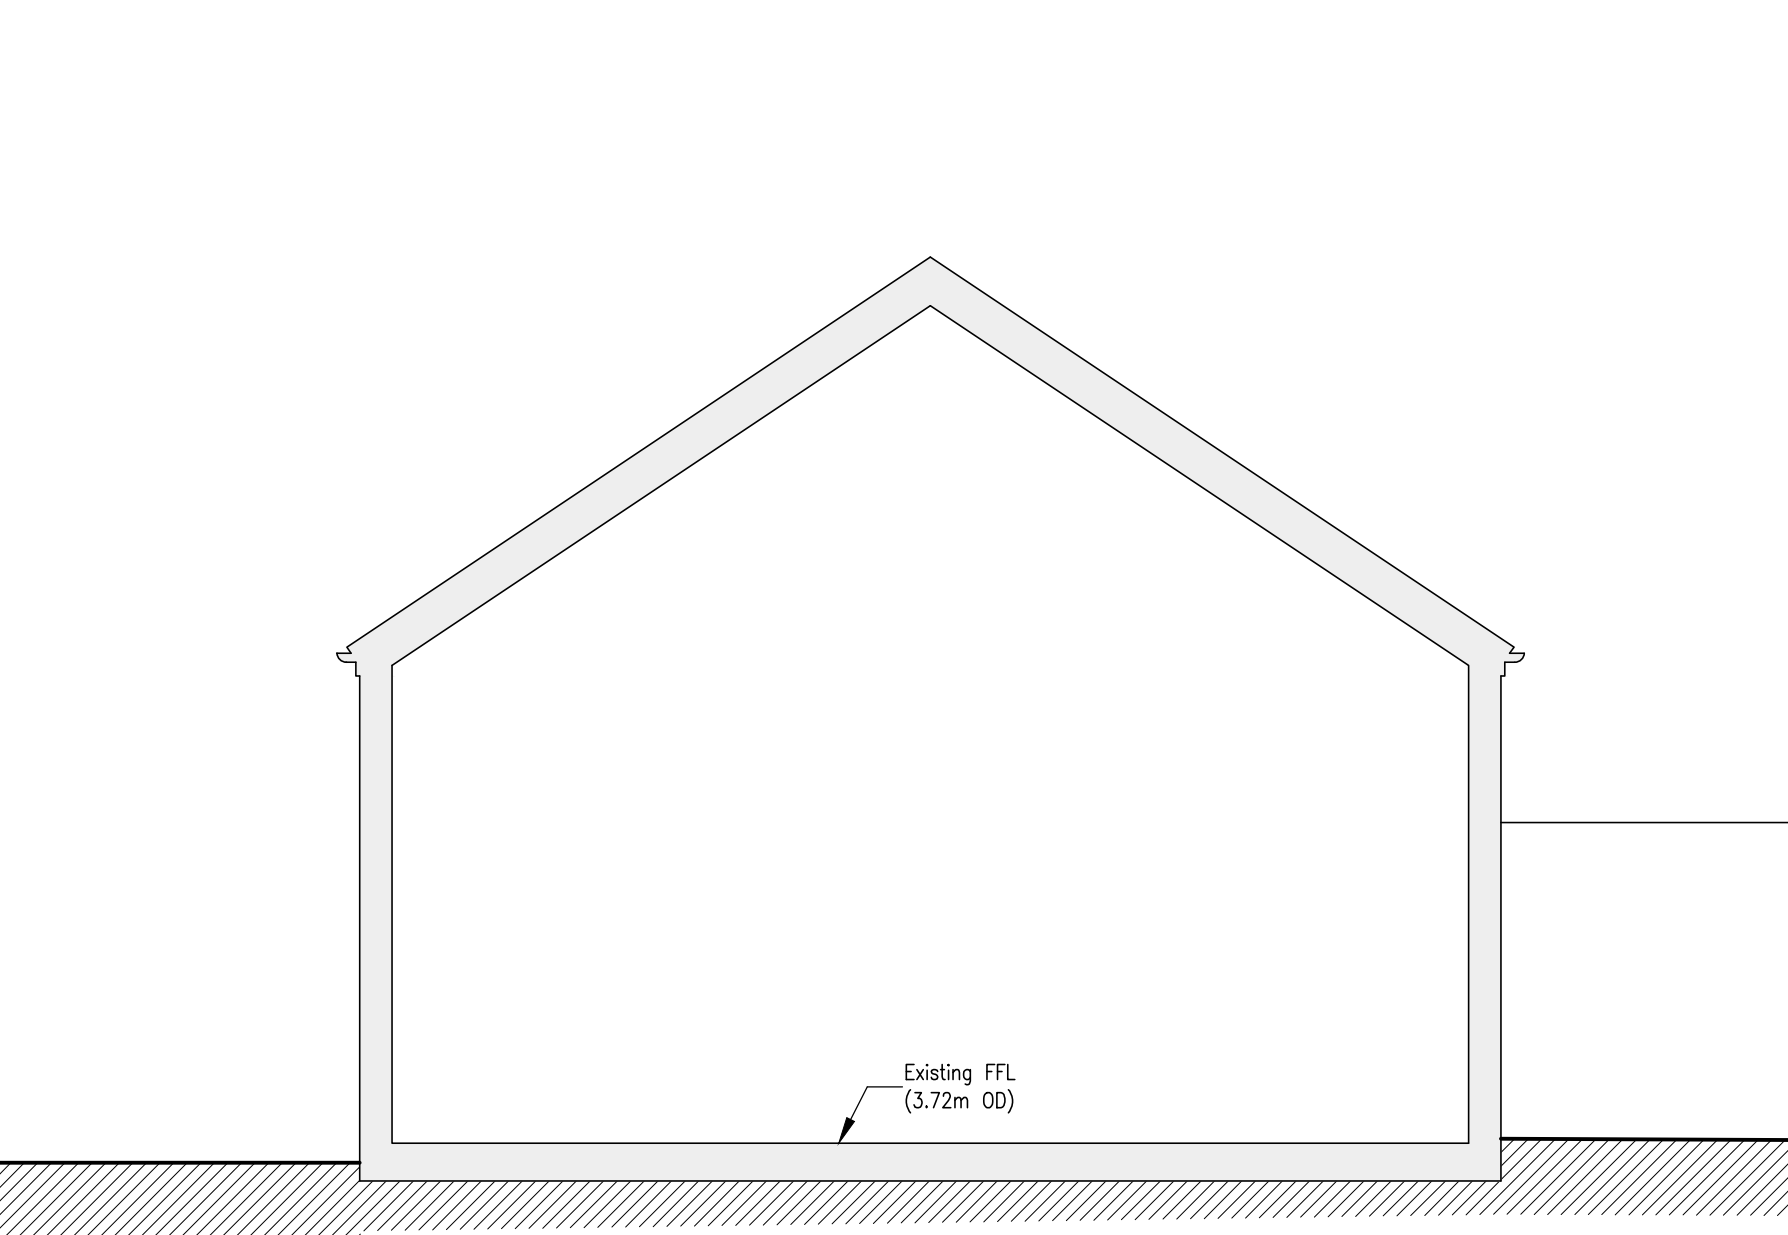

Existing Section 1:50

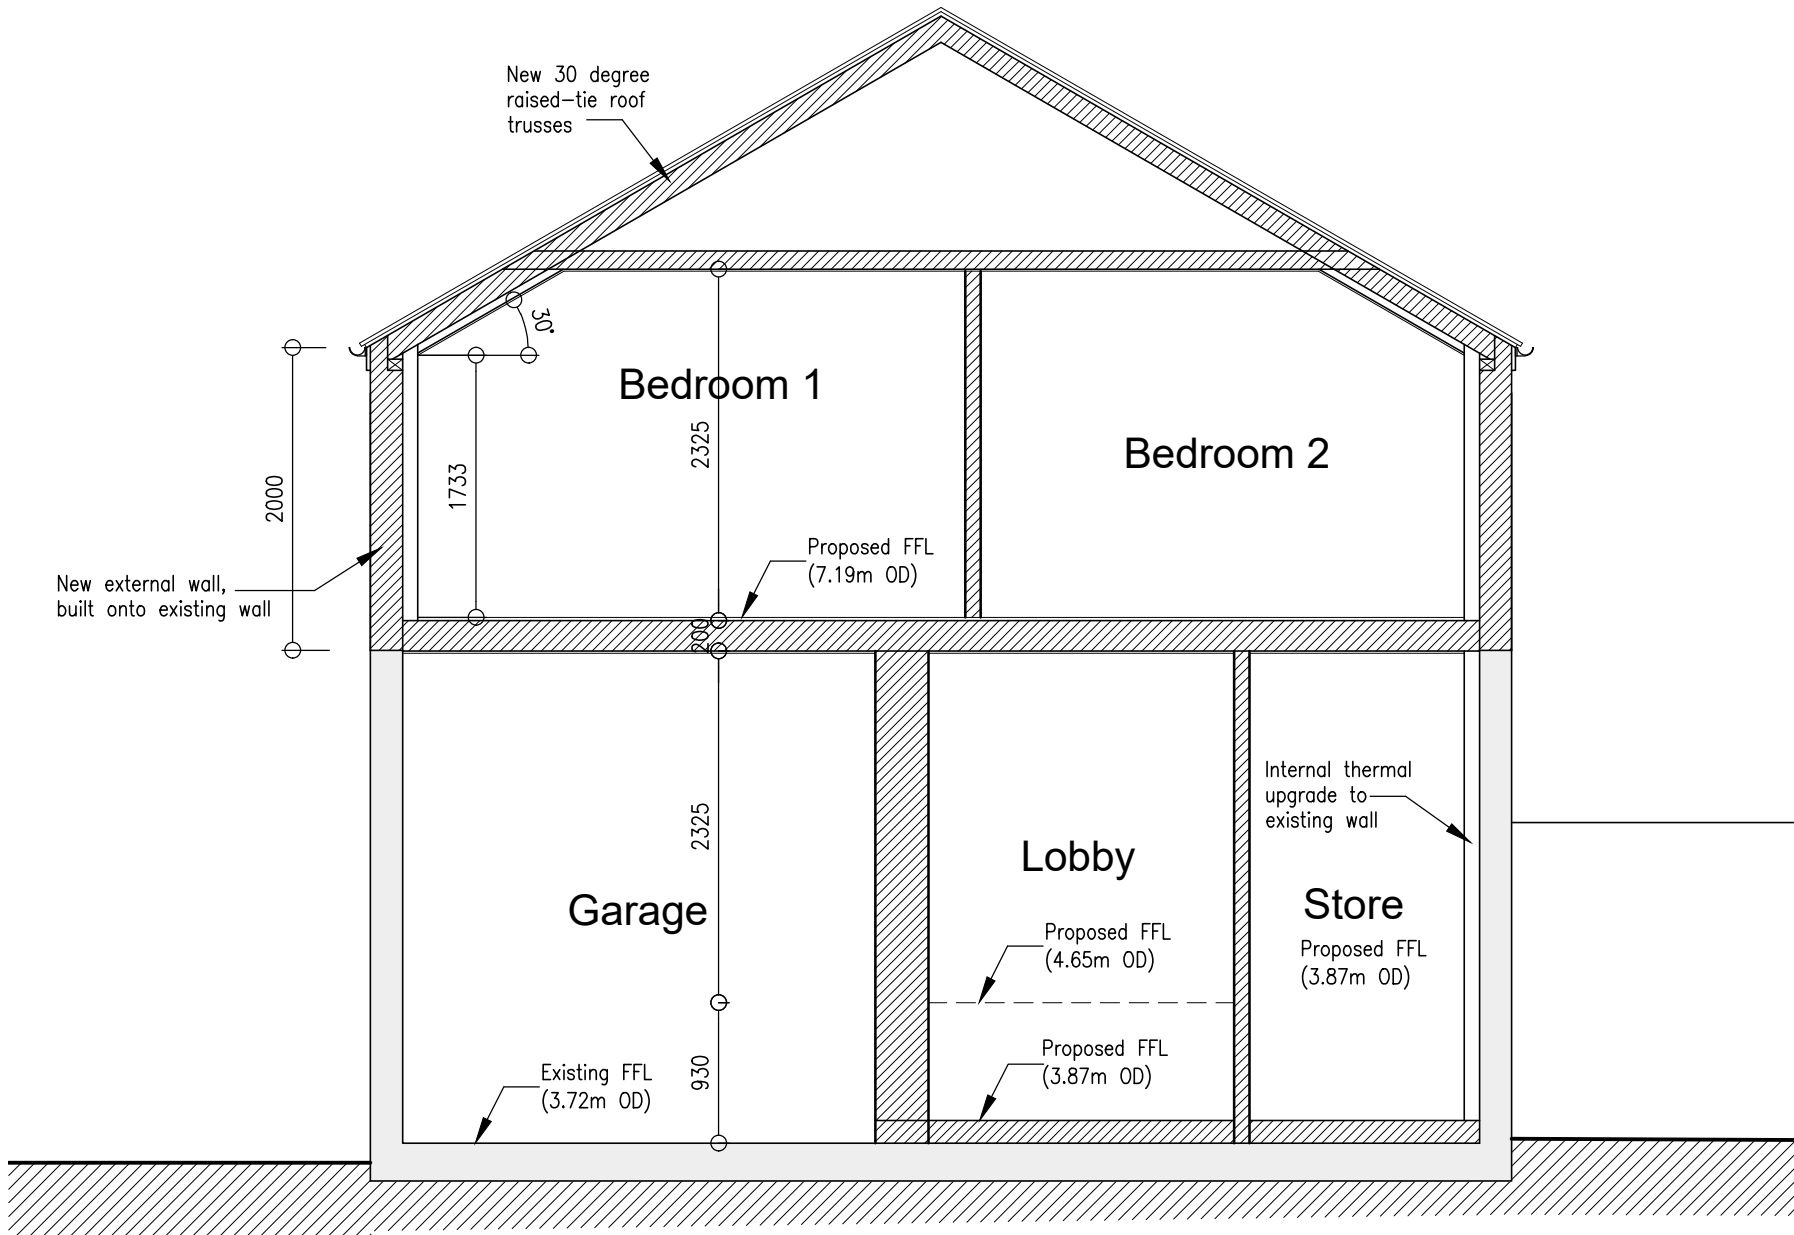

Proposed Section 1:50

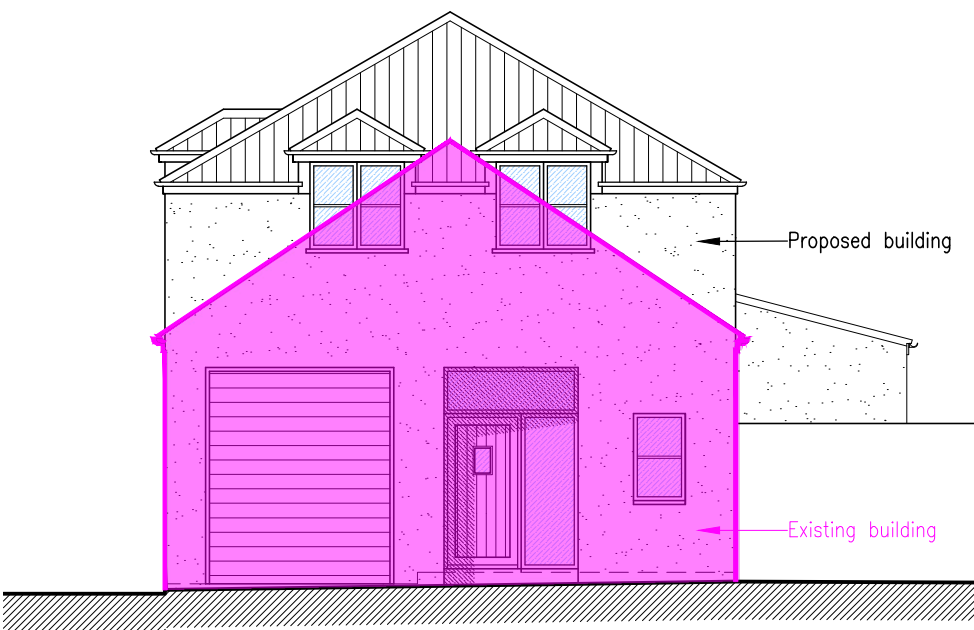

Existing/Proposed Comparison 1:100