




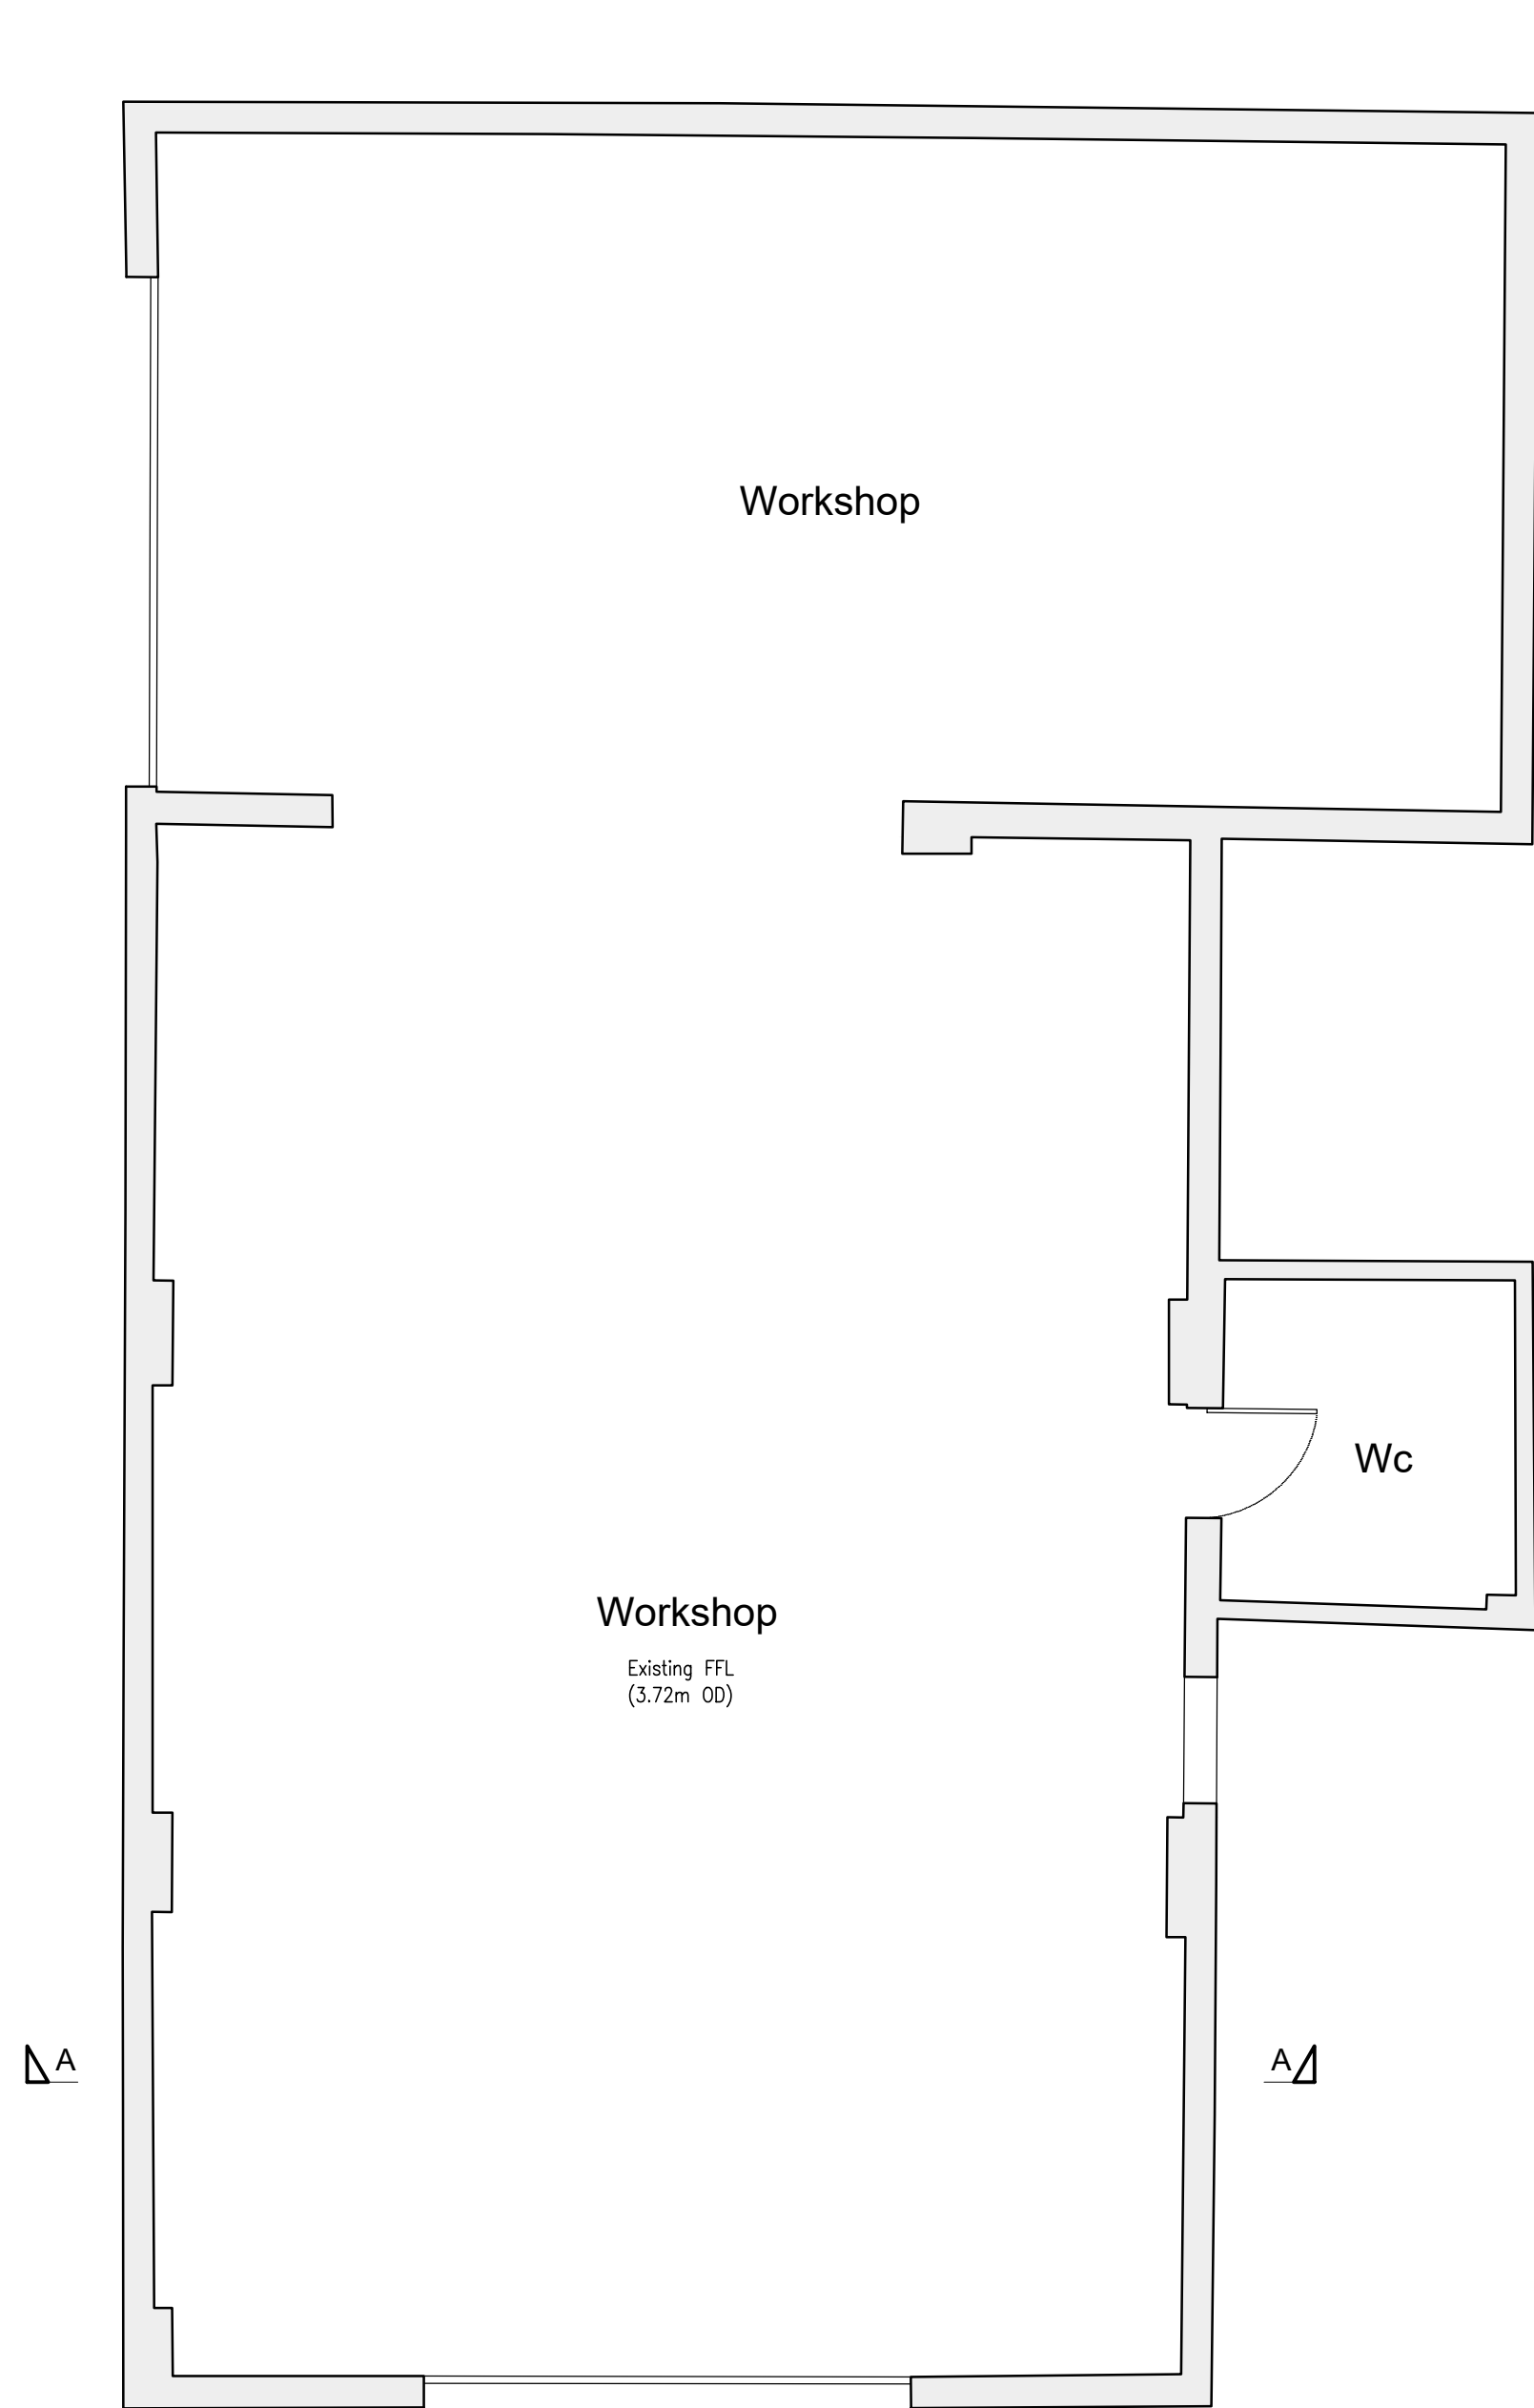

Existing Floor Plan 1:50

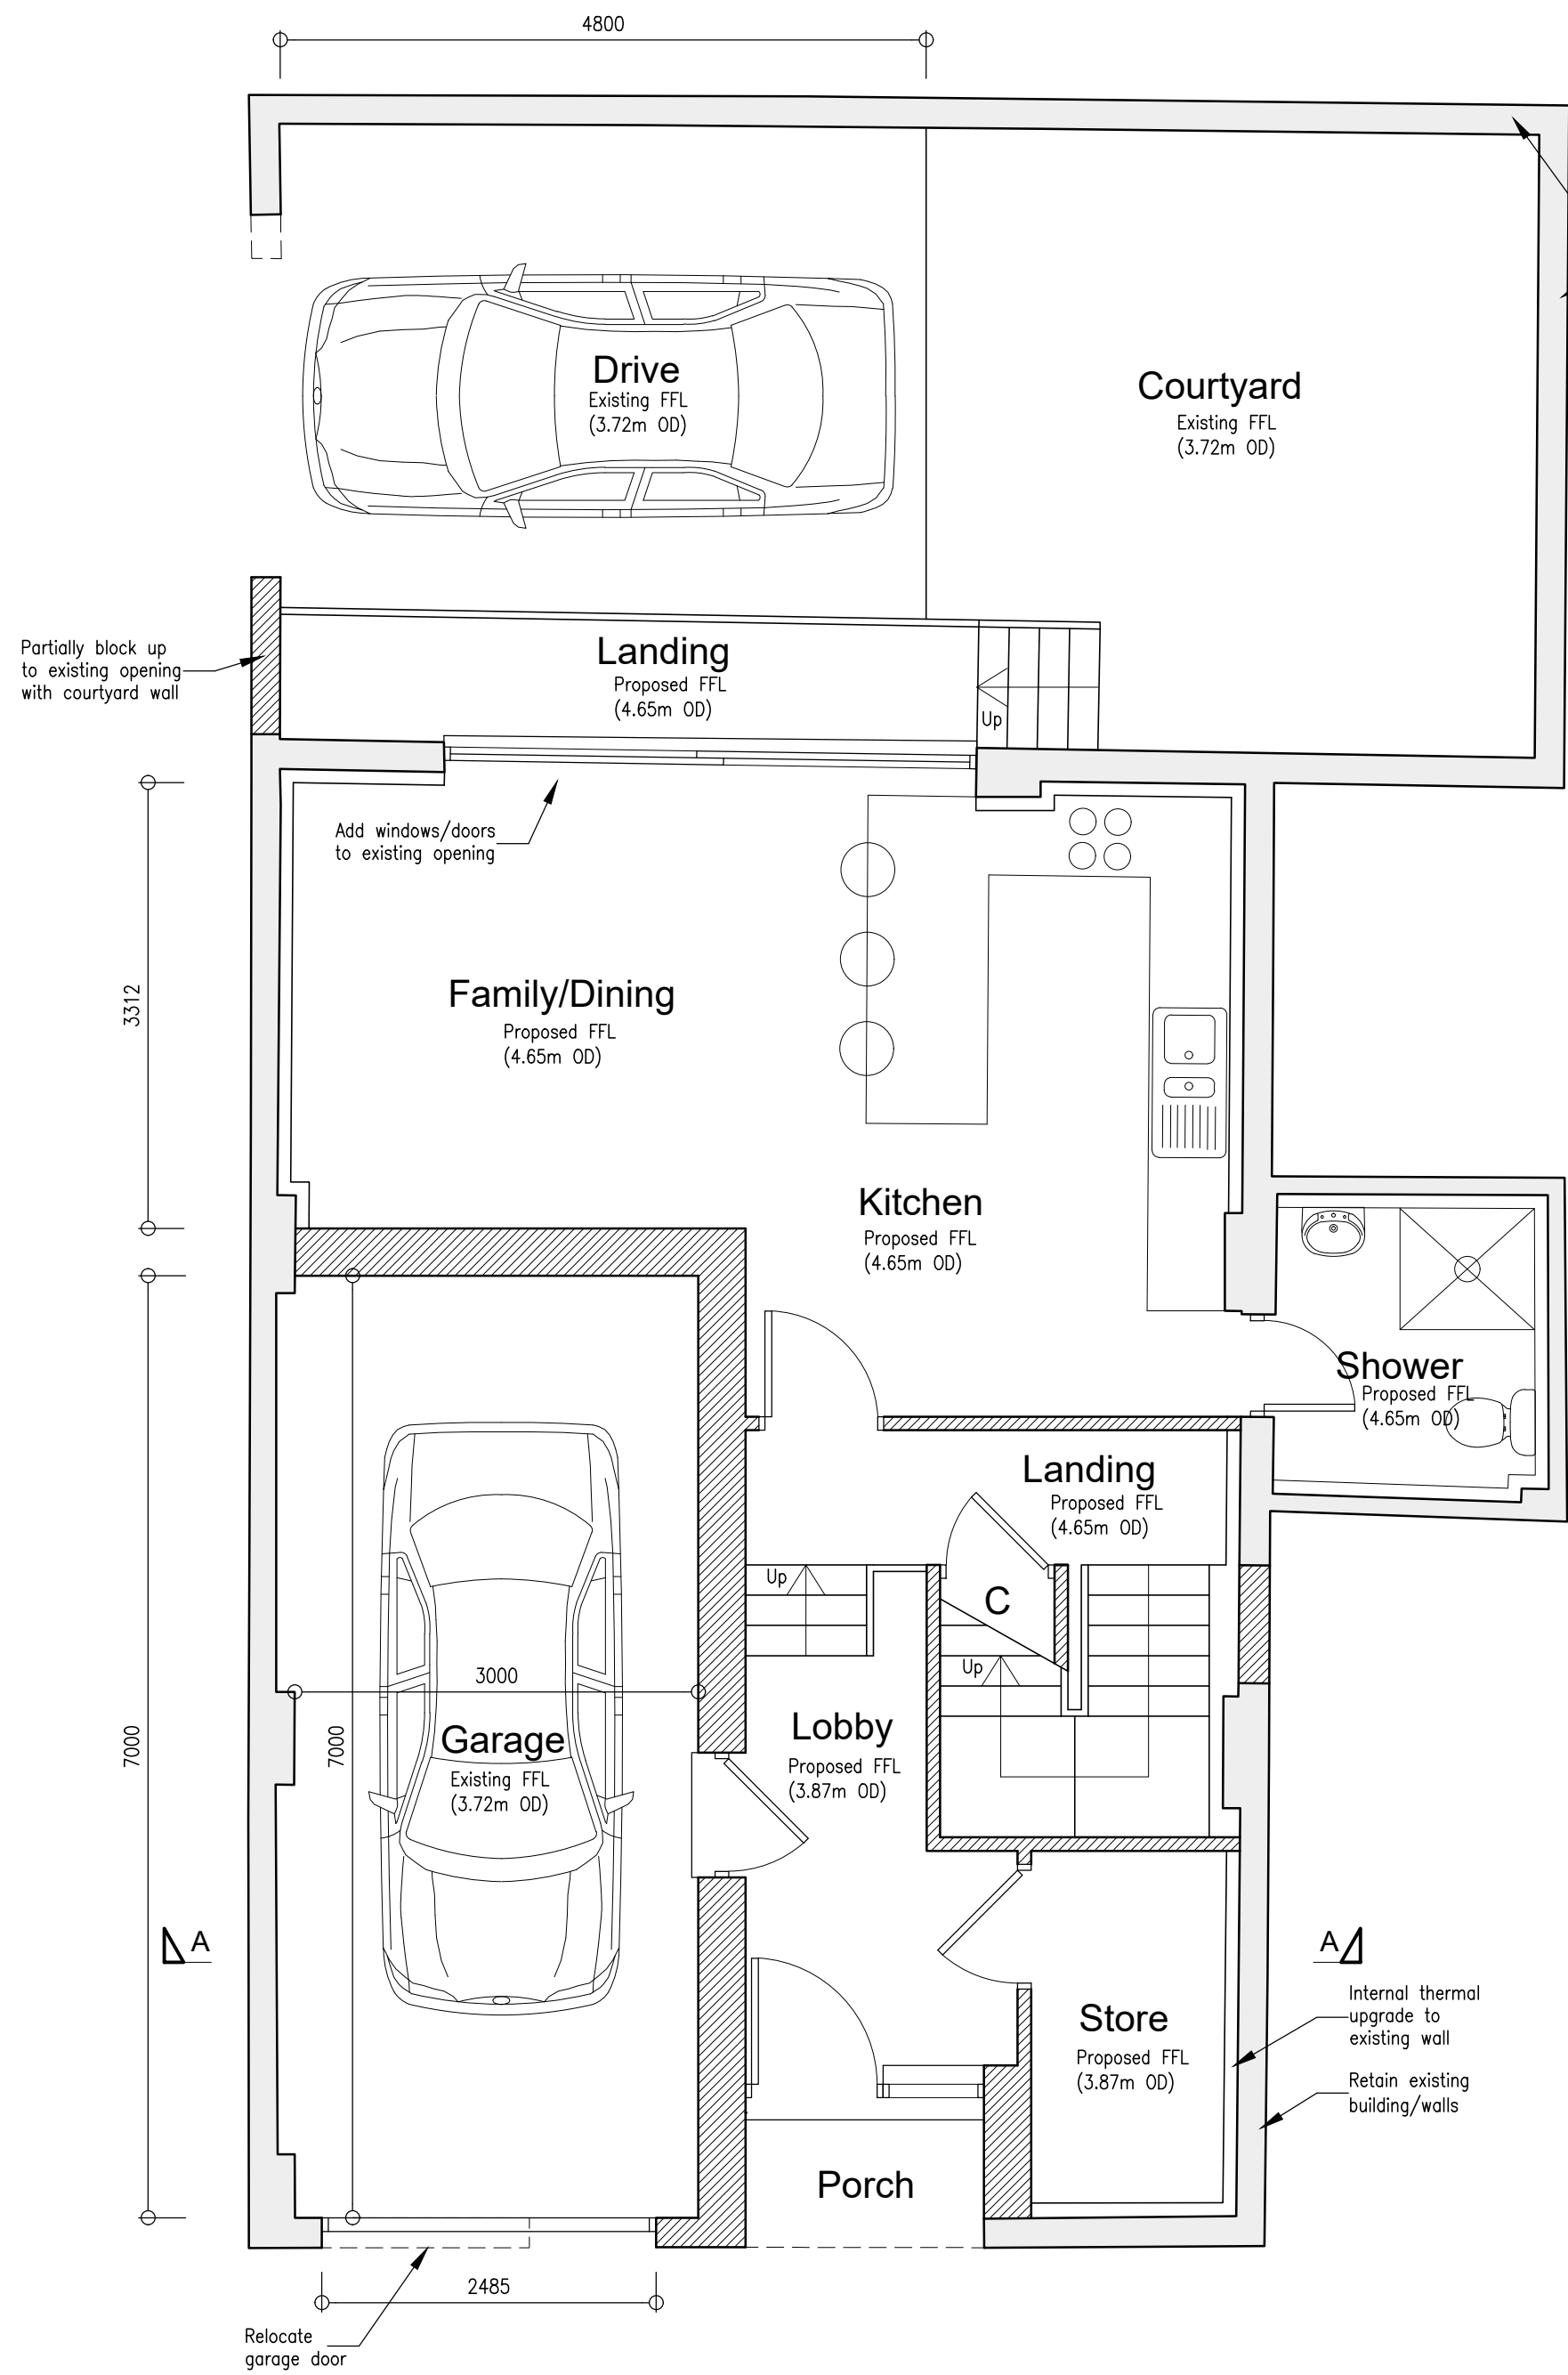

Proposed Ground Floor Plan 1:50

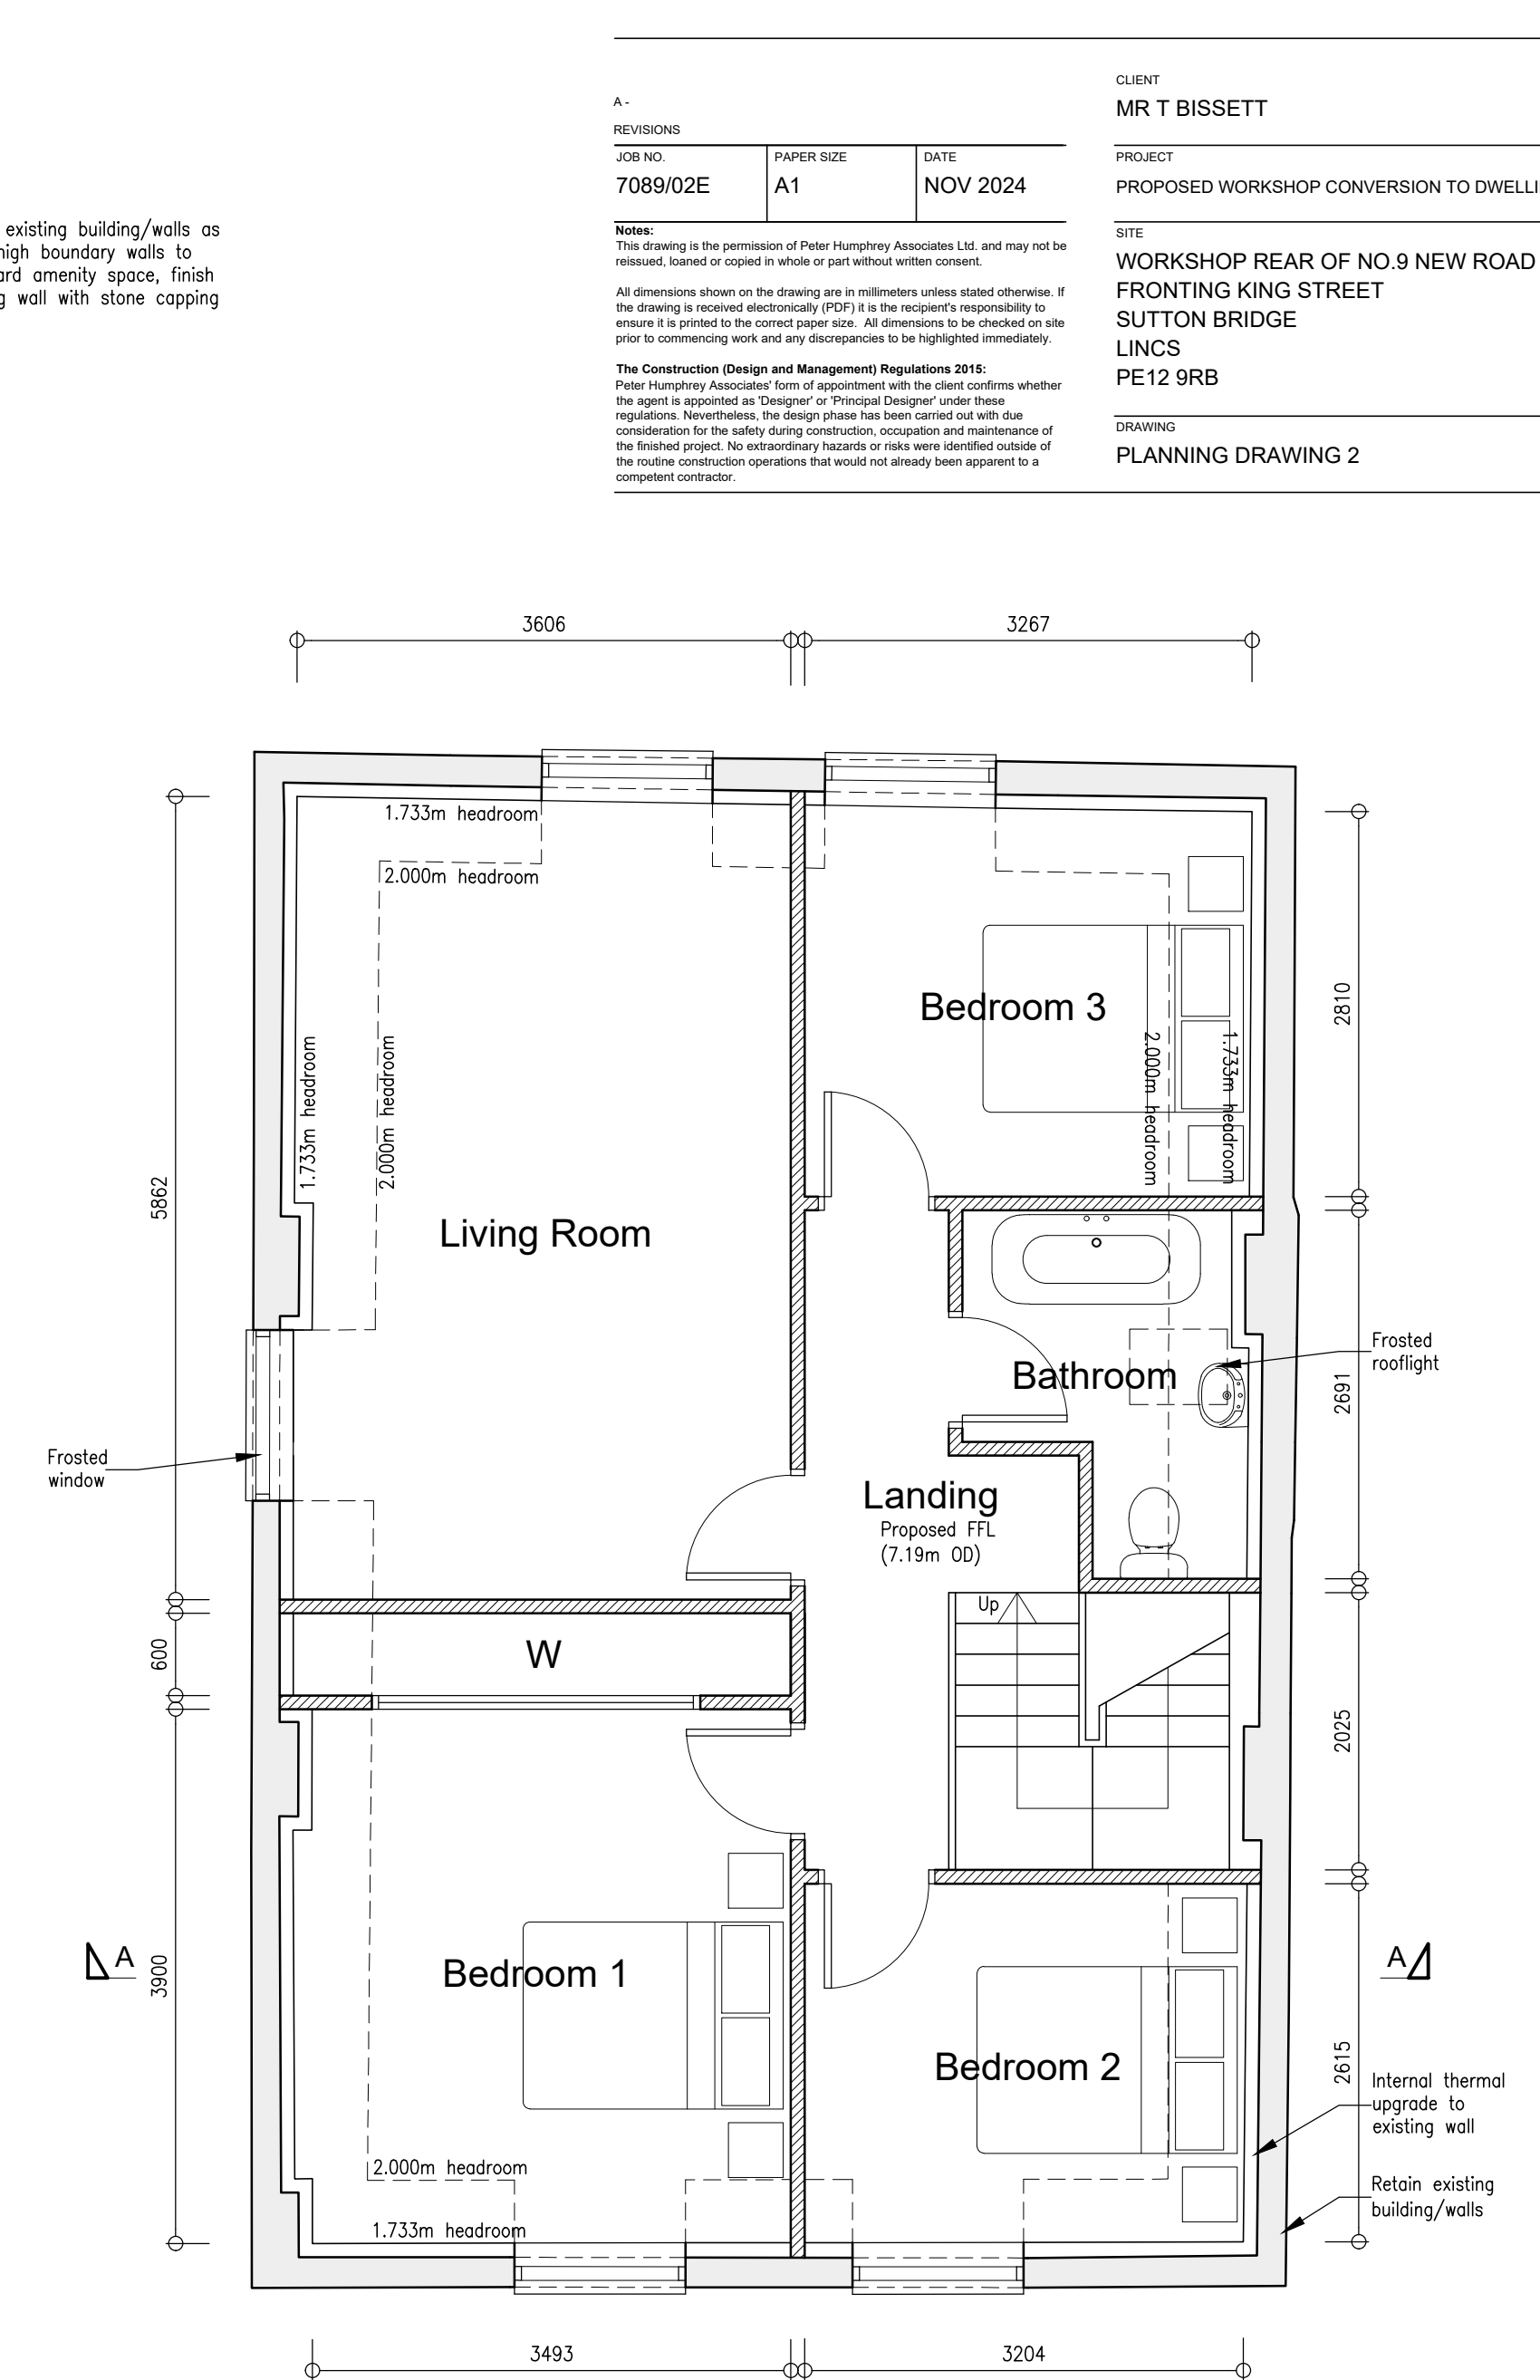

Proposed First Floor Plan 1:50

REVISIONS

DATE	7089/02E
PAPER SIZE	A1
DATE	NOV 2024

Notes:
This drawing is the property of Peter Humphrey Associates Ltd. and may not be reissued, loaned or copied in whole or part without written consent.
All dimensions shown on the drawing are in millimeters unless stated otherwise. If the drawing is received electronically (PDF) it is the recipient's responsibility to ensure it is printed to the correct paper size. All dimensions to be checked on site prior to commencing work and any discrepancies to be highlighted immediately.
The Construction (Design and Management) Regulations 2015: Peter Humphrey Associates' form of appointment with the client confirms whether the agent is appointed as 'Designer' or 'Principal Designer' under these regulations. Nevertheless, the design phase has been carried out with due consideration for the safety during construction, occupation and maintenance of the finished project. No extraordinary hazards or risks were identified outside of the routine construction operations that would not already be apparent to a competent contractor.

CLIENT
MR T BISSETT

PROJECT
PROPOSED WORKSHOP CONVERSION TO DWELLING


SITE
WORKSHOP REAR OF NO.9 NEW ROAD
FRONTING KING STREET
SUTTON BRIDGE
LINCS
PE12 9RB

DRAWING
PLANNING DRAWING 2


PHA

PETER HUMPHREY ASSOCIATES


ADDRESS: 2 CHAPEL ROAD, WISBECH, CAMBS, PE13 1RG.
TELEPHONE: 01945 466966
E-MAIL: info@peterhumphrey.co.uk
WEB: www.peterhumphrey.co.uk

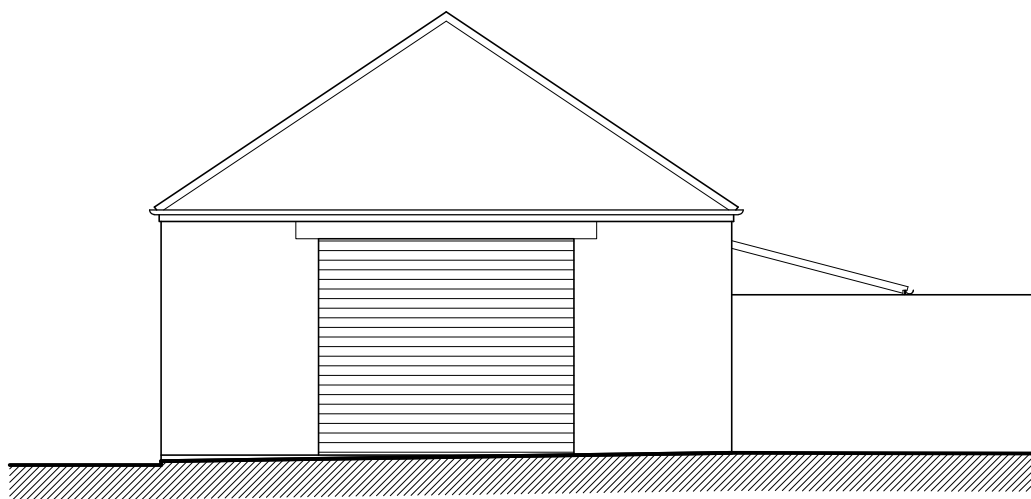


Existing Front Elevation 1:100

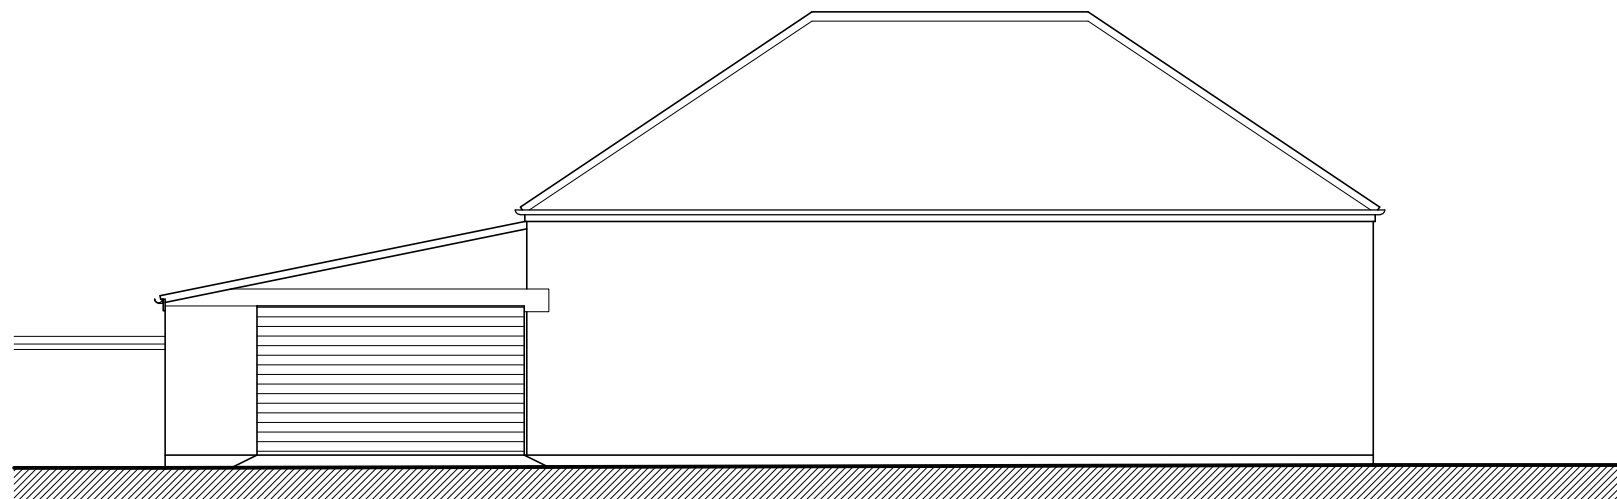

Existing Side Elevation 1:100

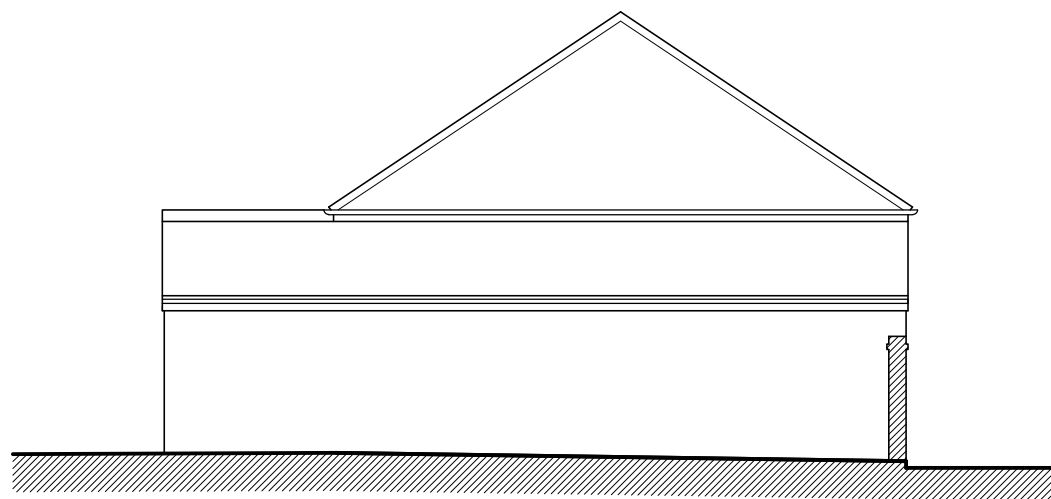


Existing Rear Elevation 1:100

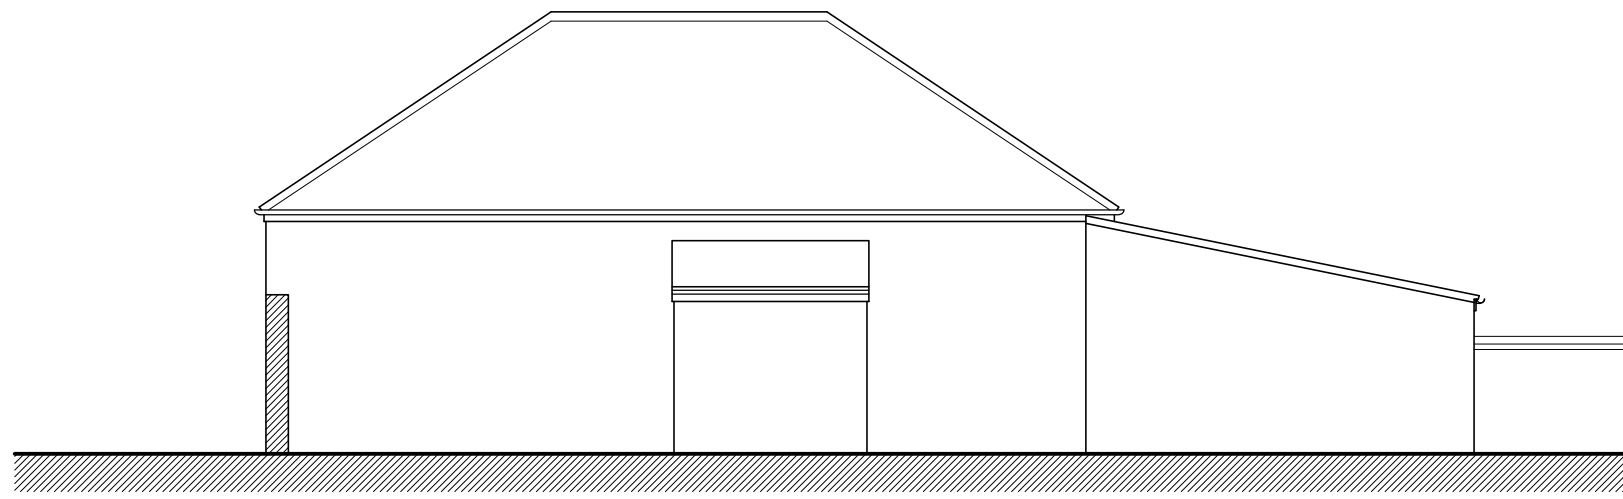


Existing Side Elevation 1:100




Proposed Front Elevation 1:100

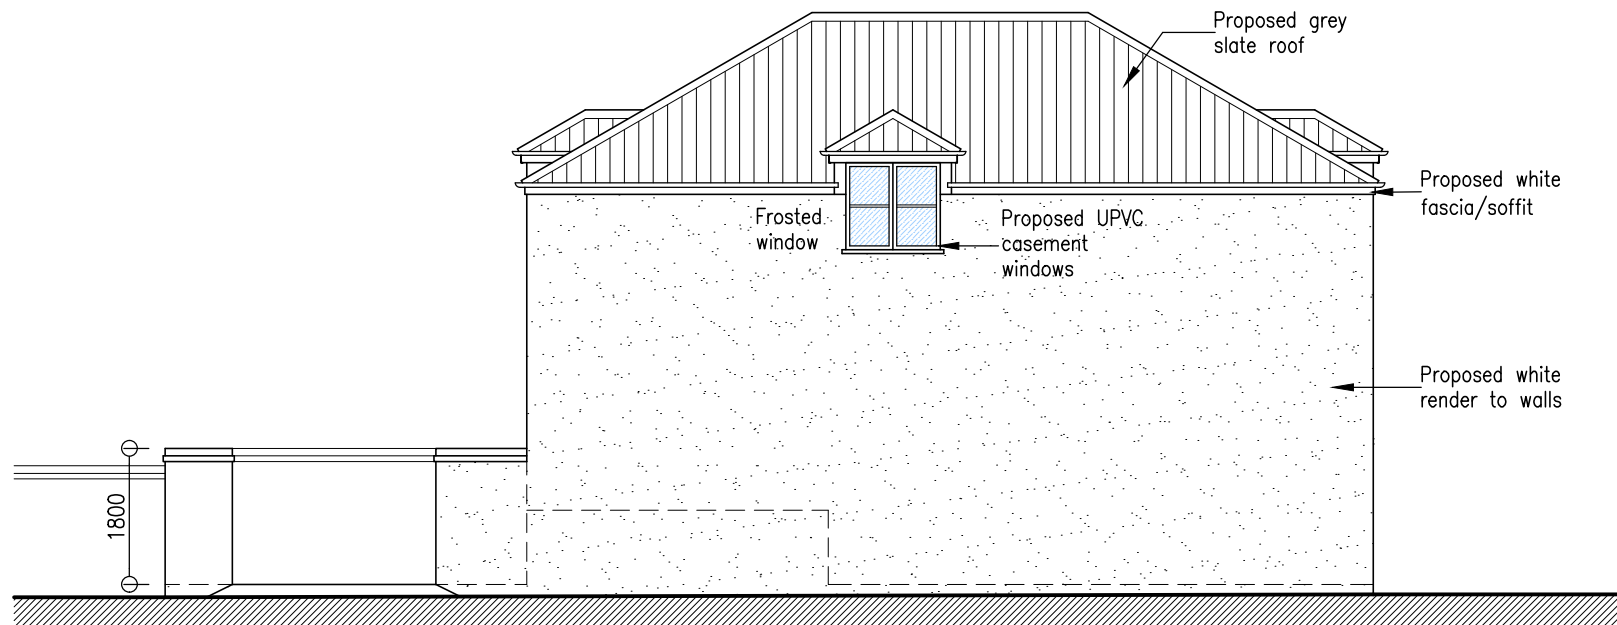

Proposed Side Elevation 1:100

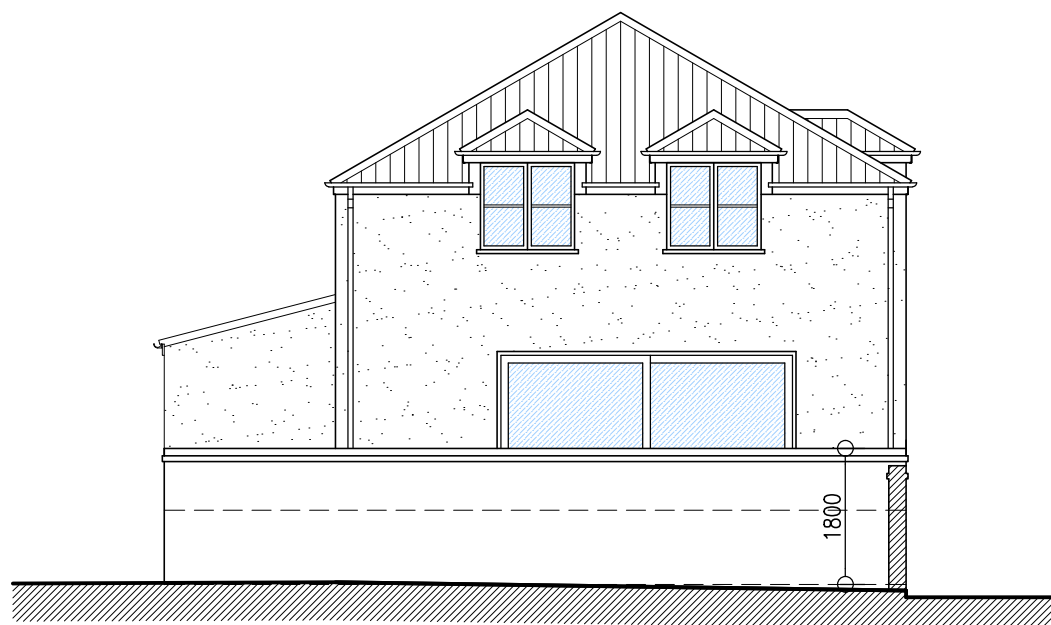

Proposed Rear Elevation 1:100

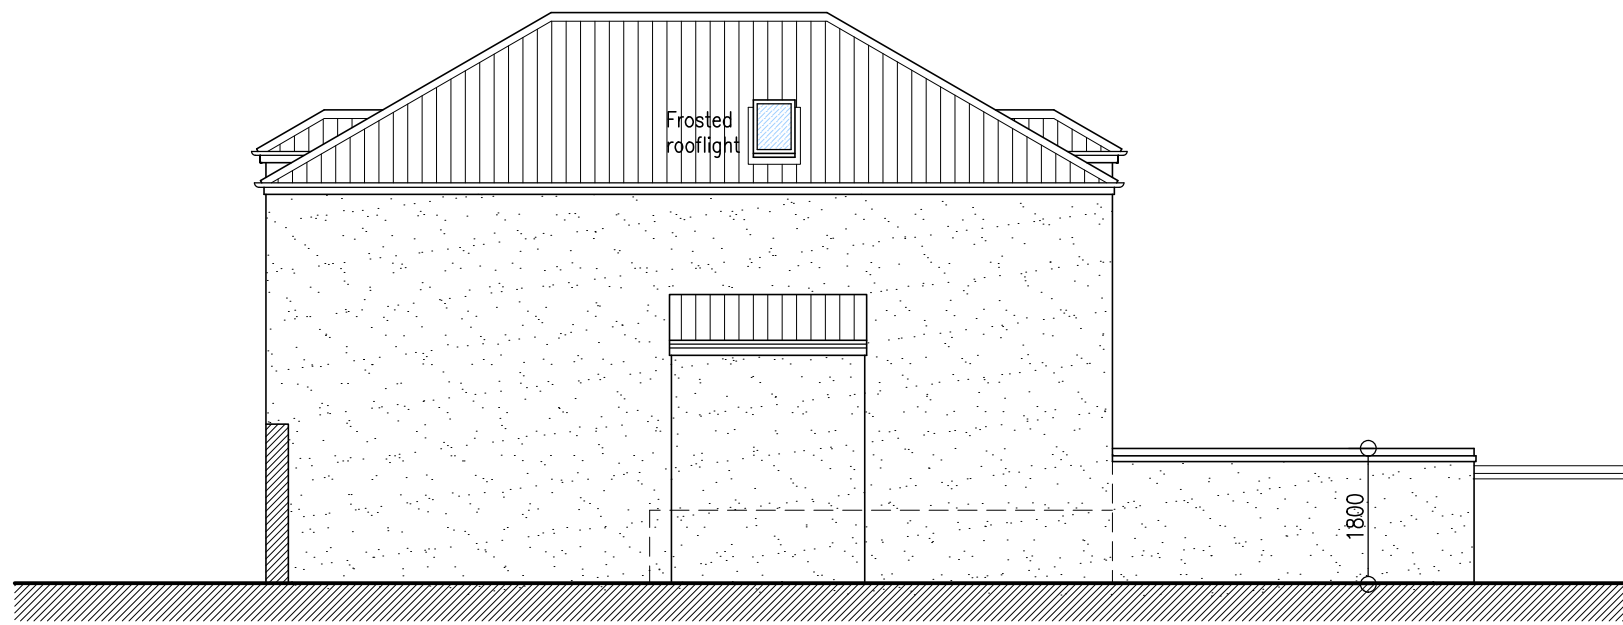

Proposed Side Elevation 1:100