



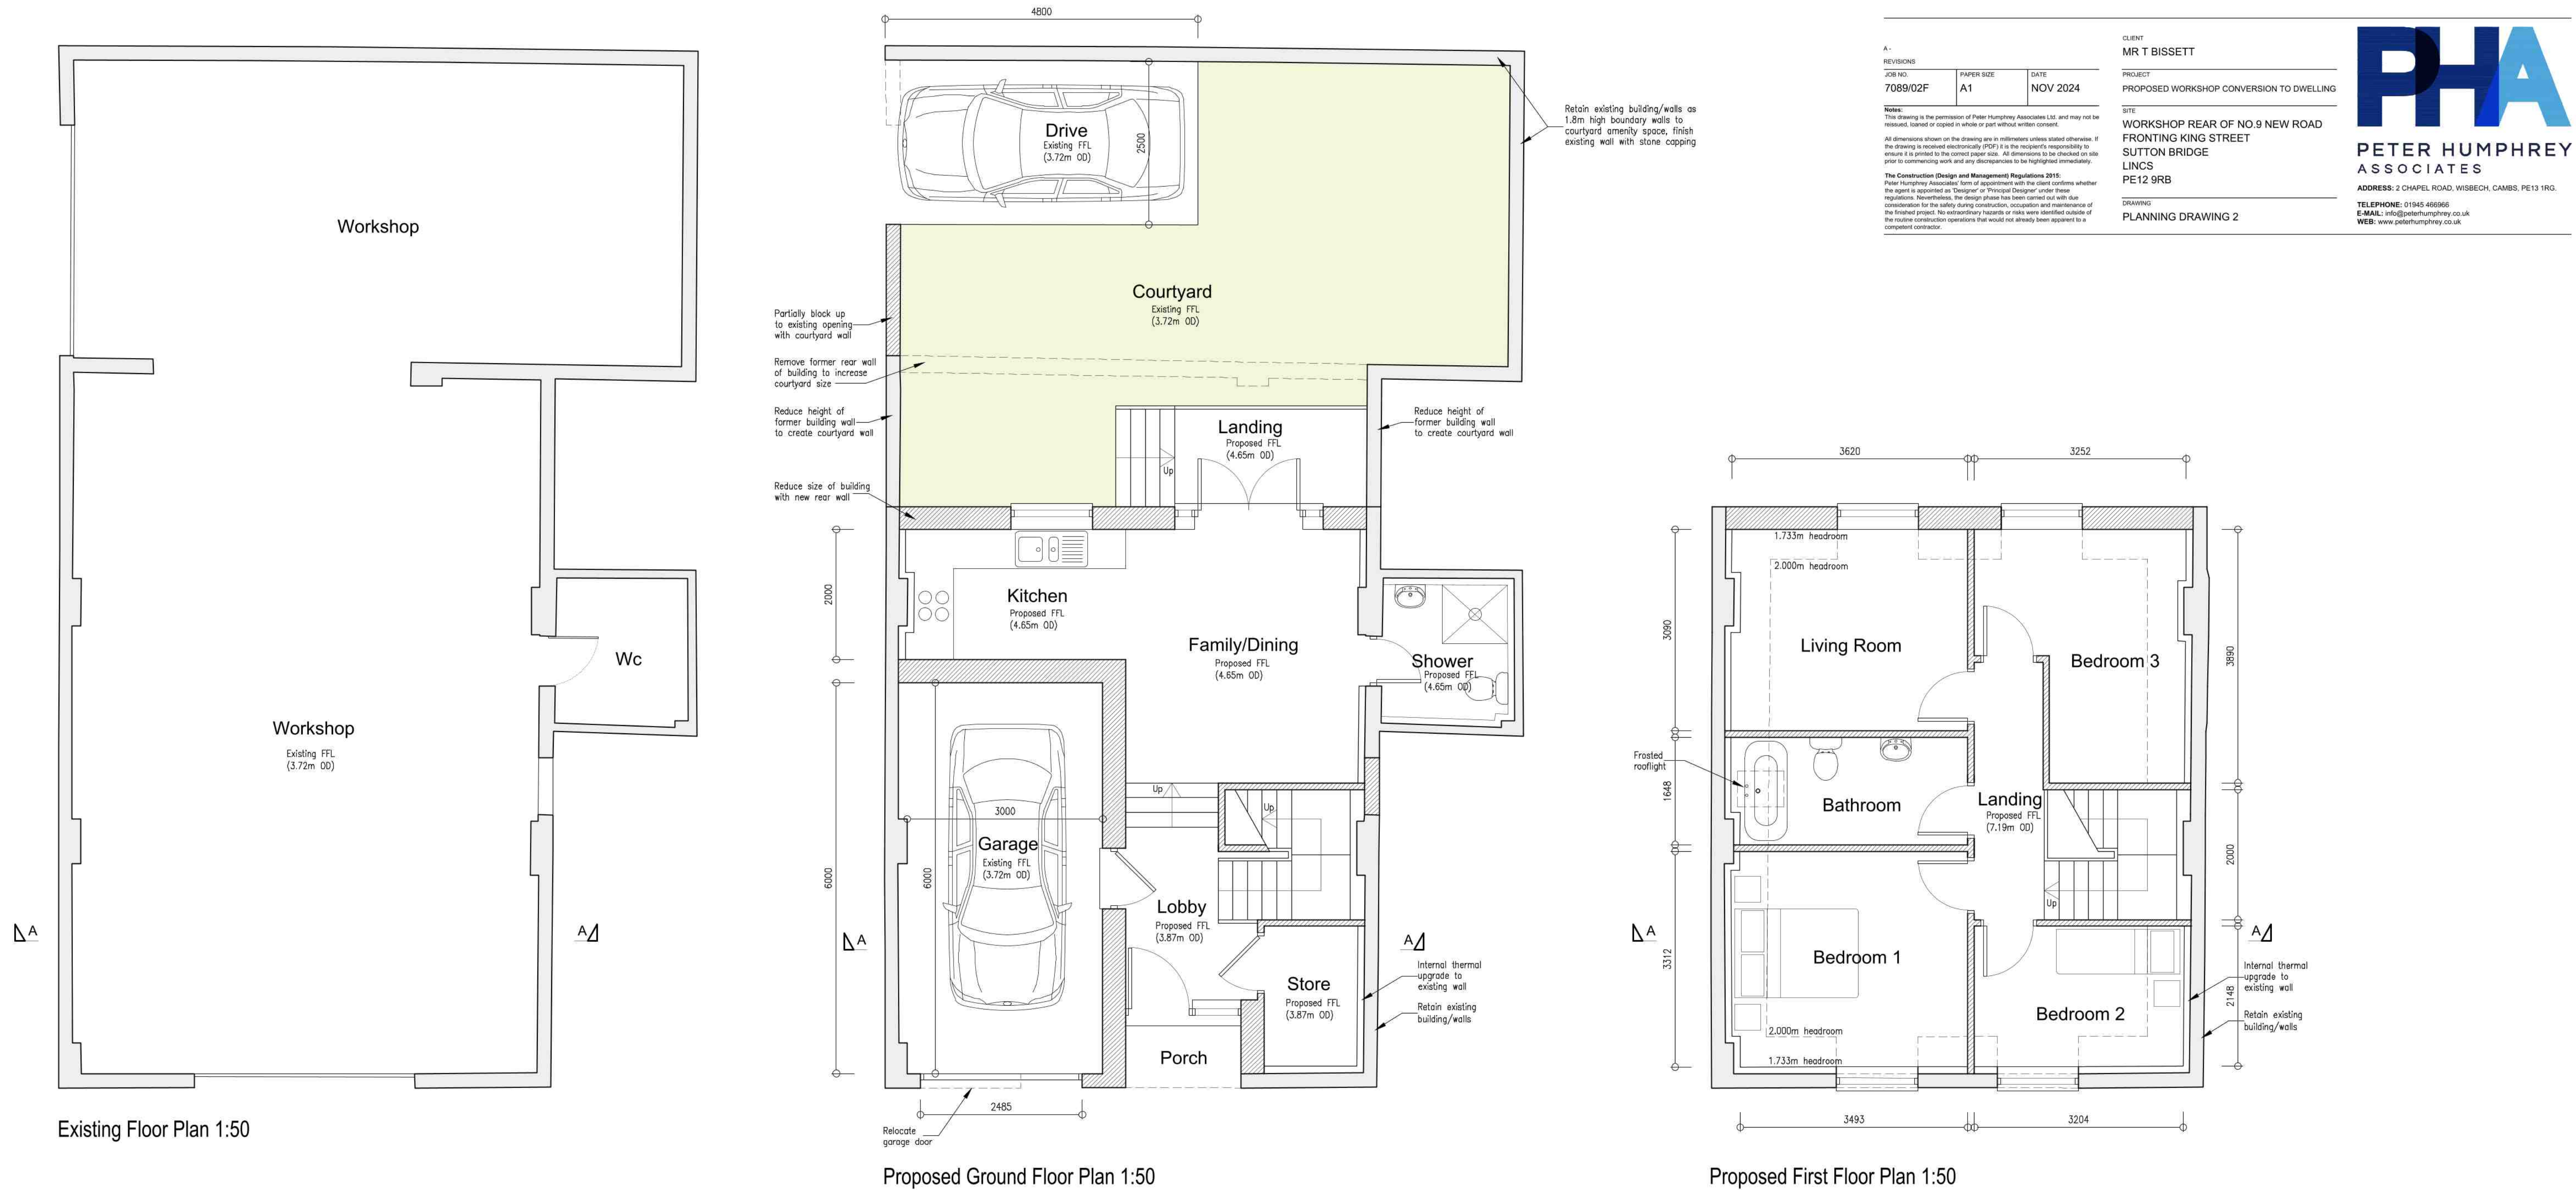


Existing Floor Plan 1:50

Proposed Ground Floor Plan 1:50


Proposed First Floor Plan 1:50

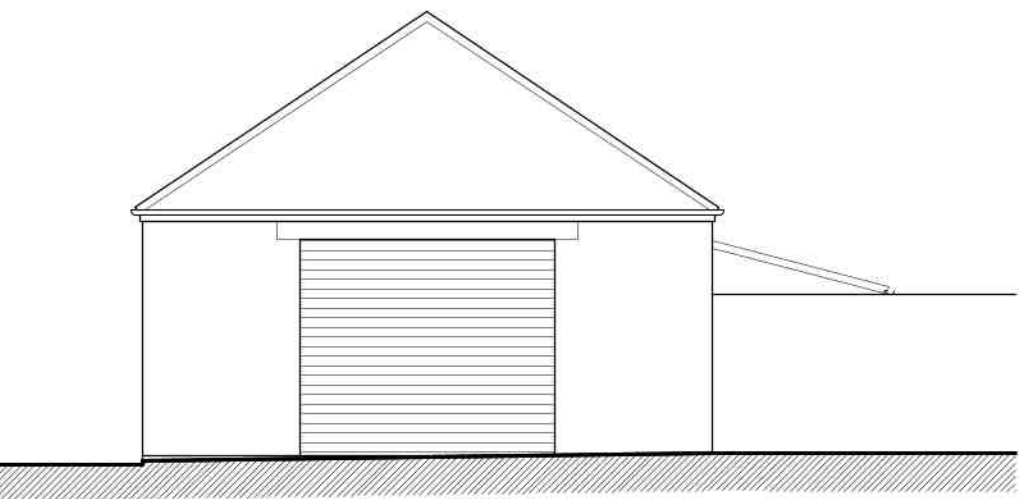


Existing Front Elevation 1:100

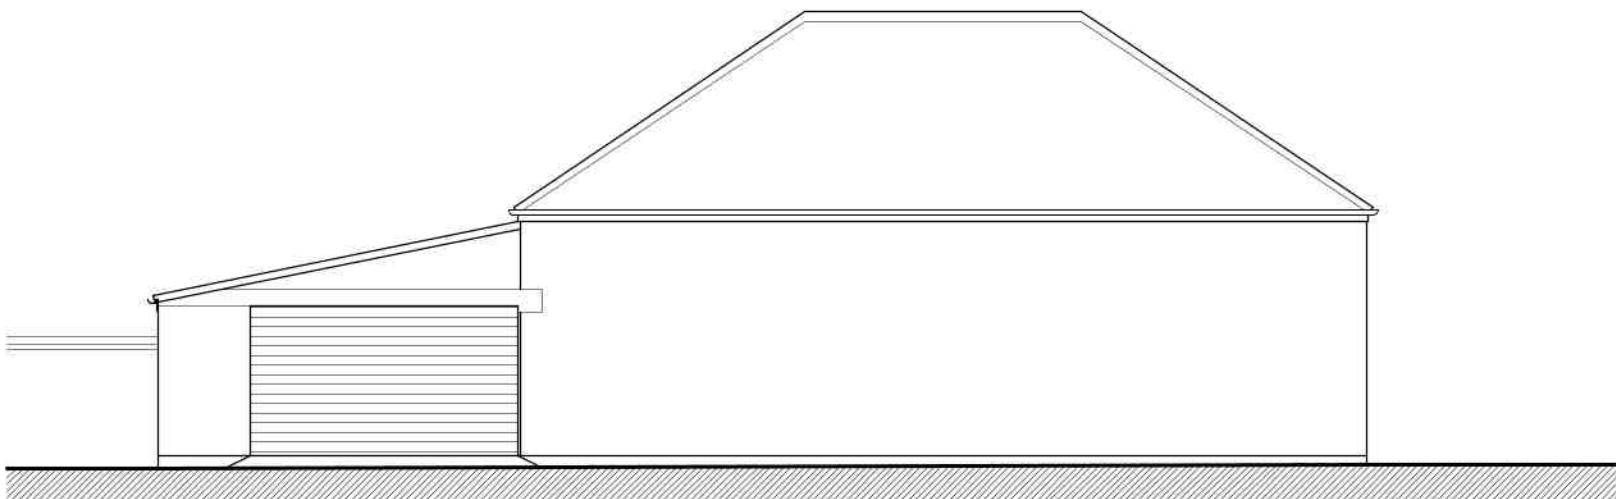

Existing Side Elevation 1:100

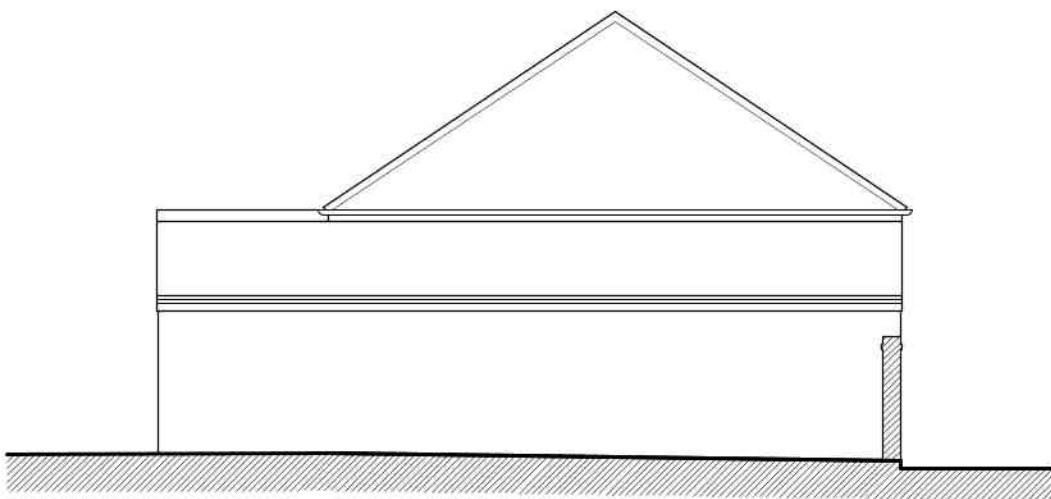


Existing Rear Elevation 1:100

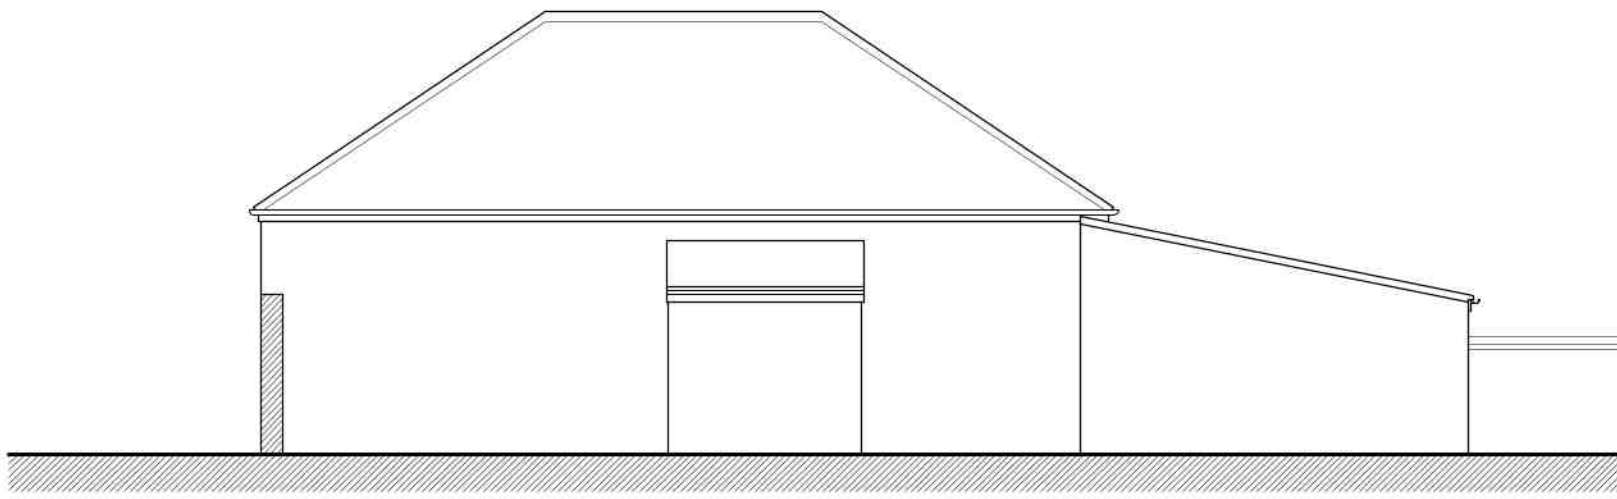

Existing Side Elevation 1:100




Proposed Front Elevation 1:100

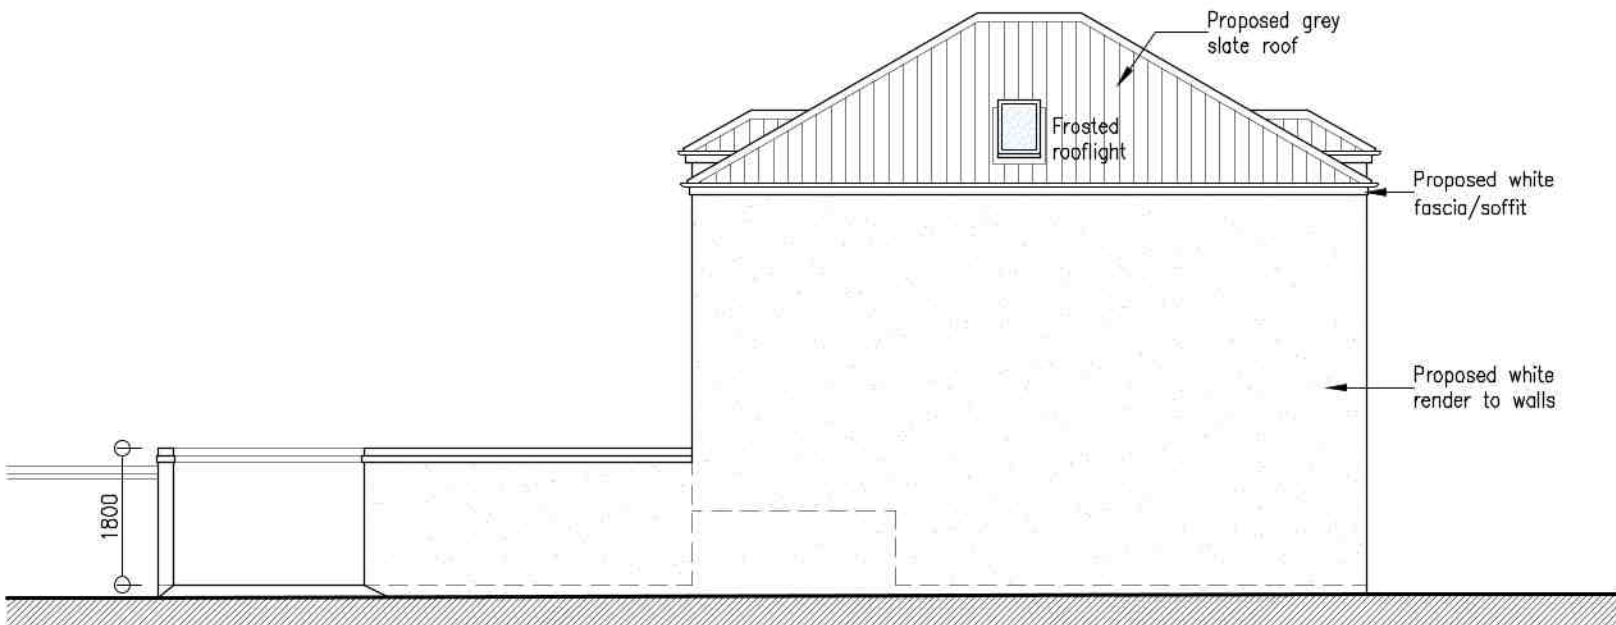

Proposed Side Elevation 1:100



Proposed Rear Elevation 1:100

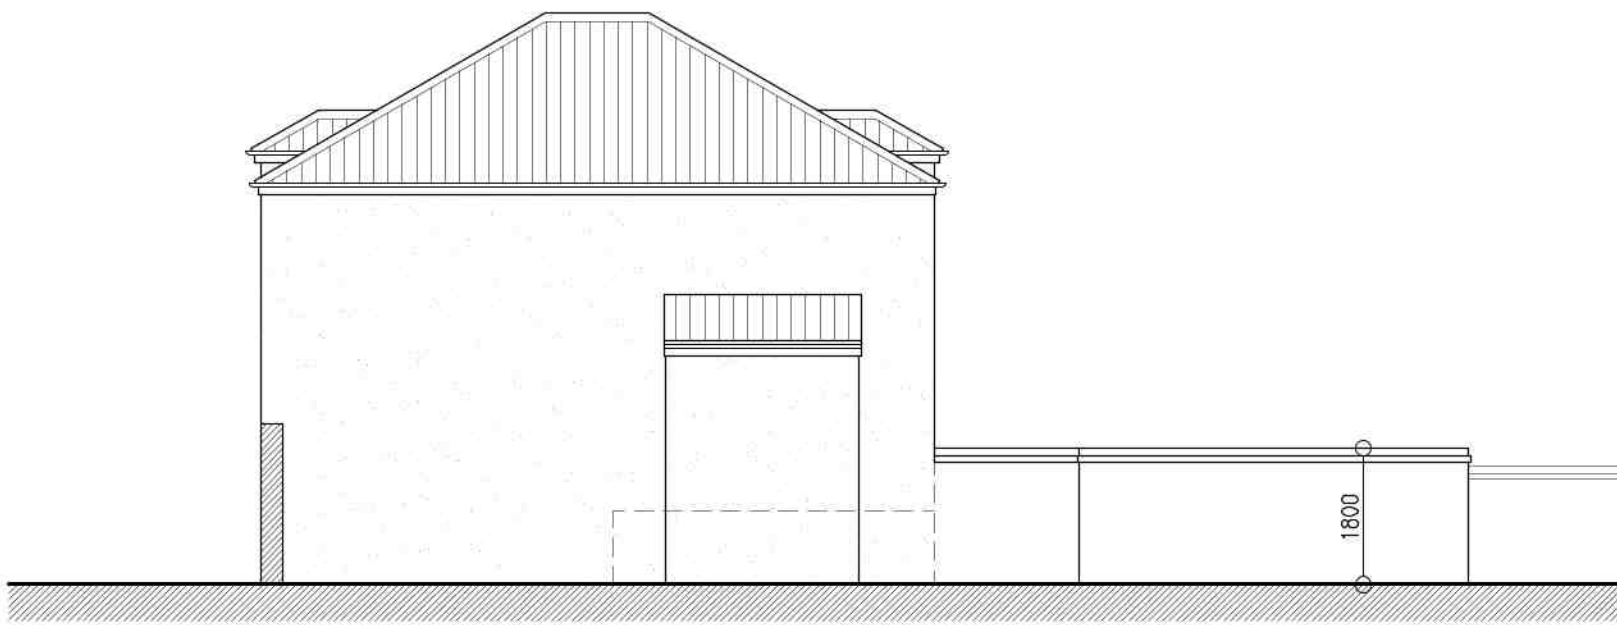

Proposed Side Elevation 1:100