






Existing Site Plan 1:250

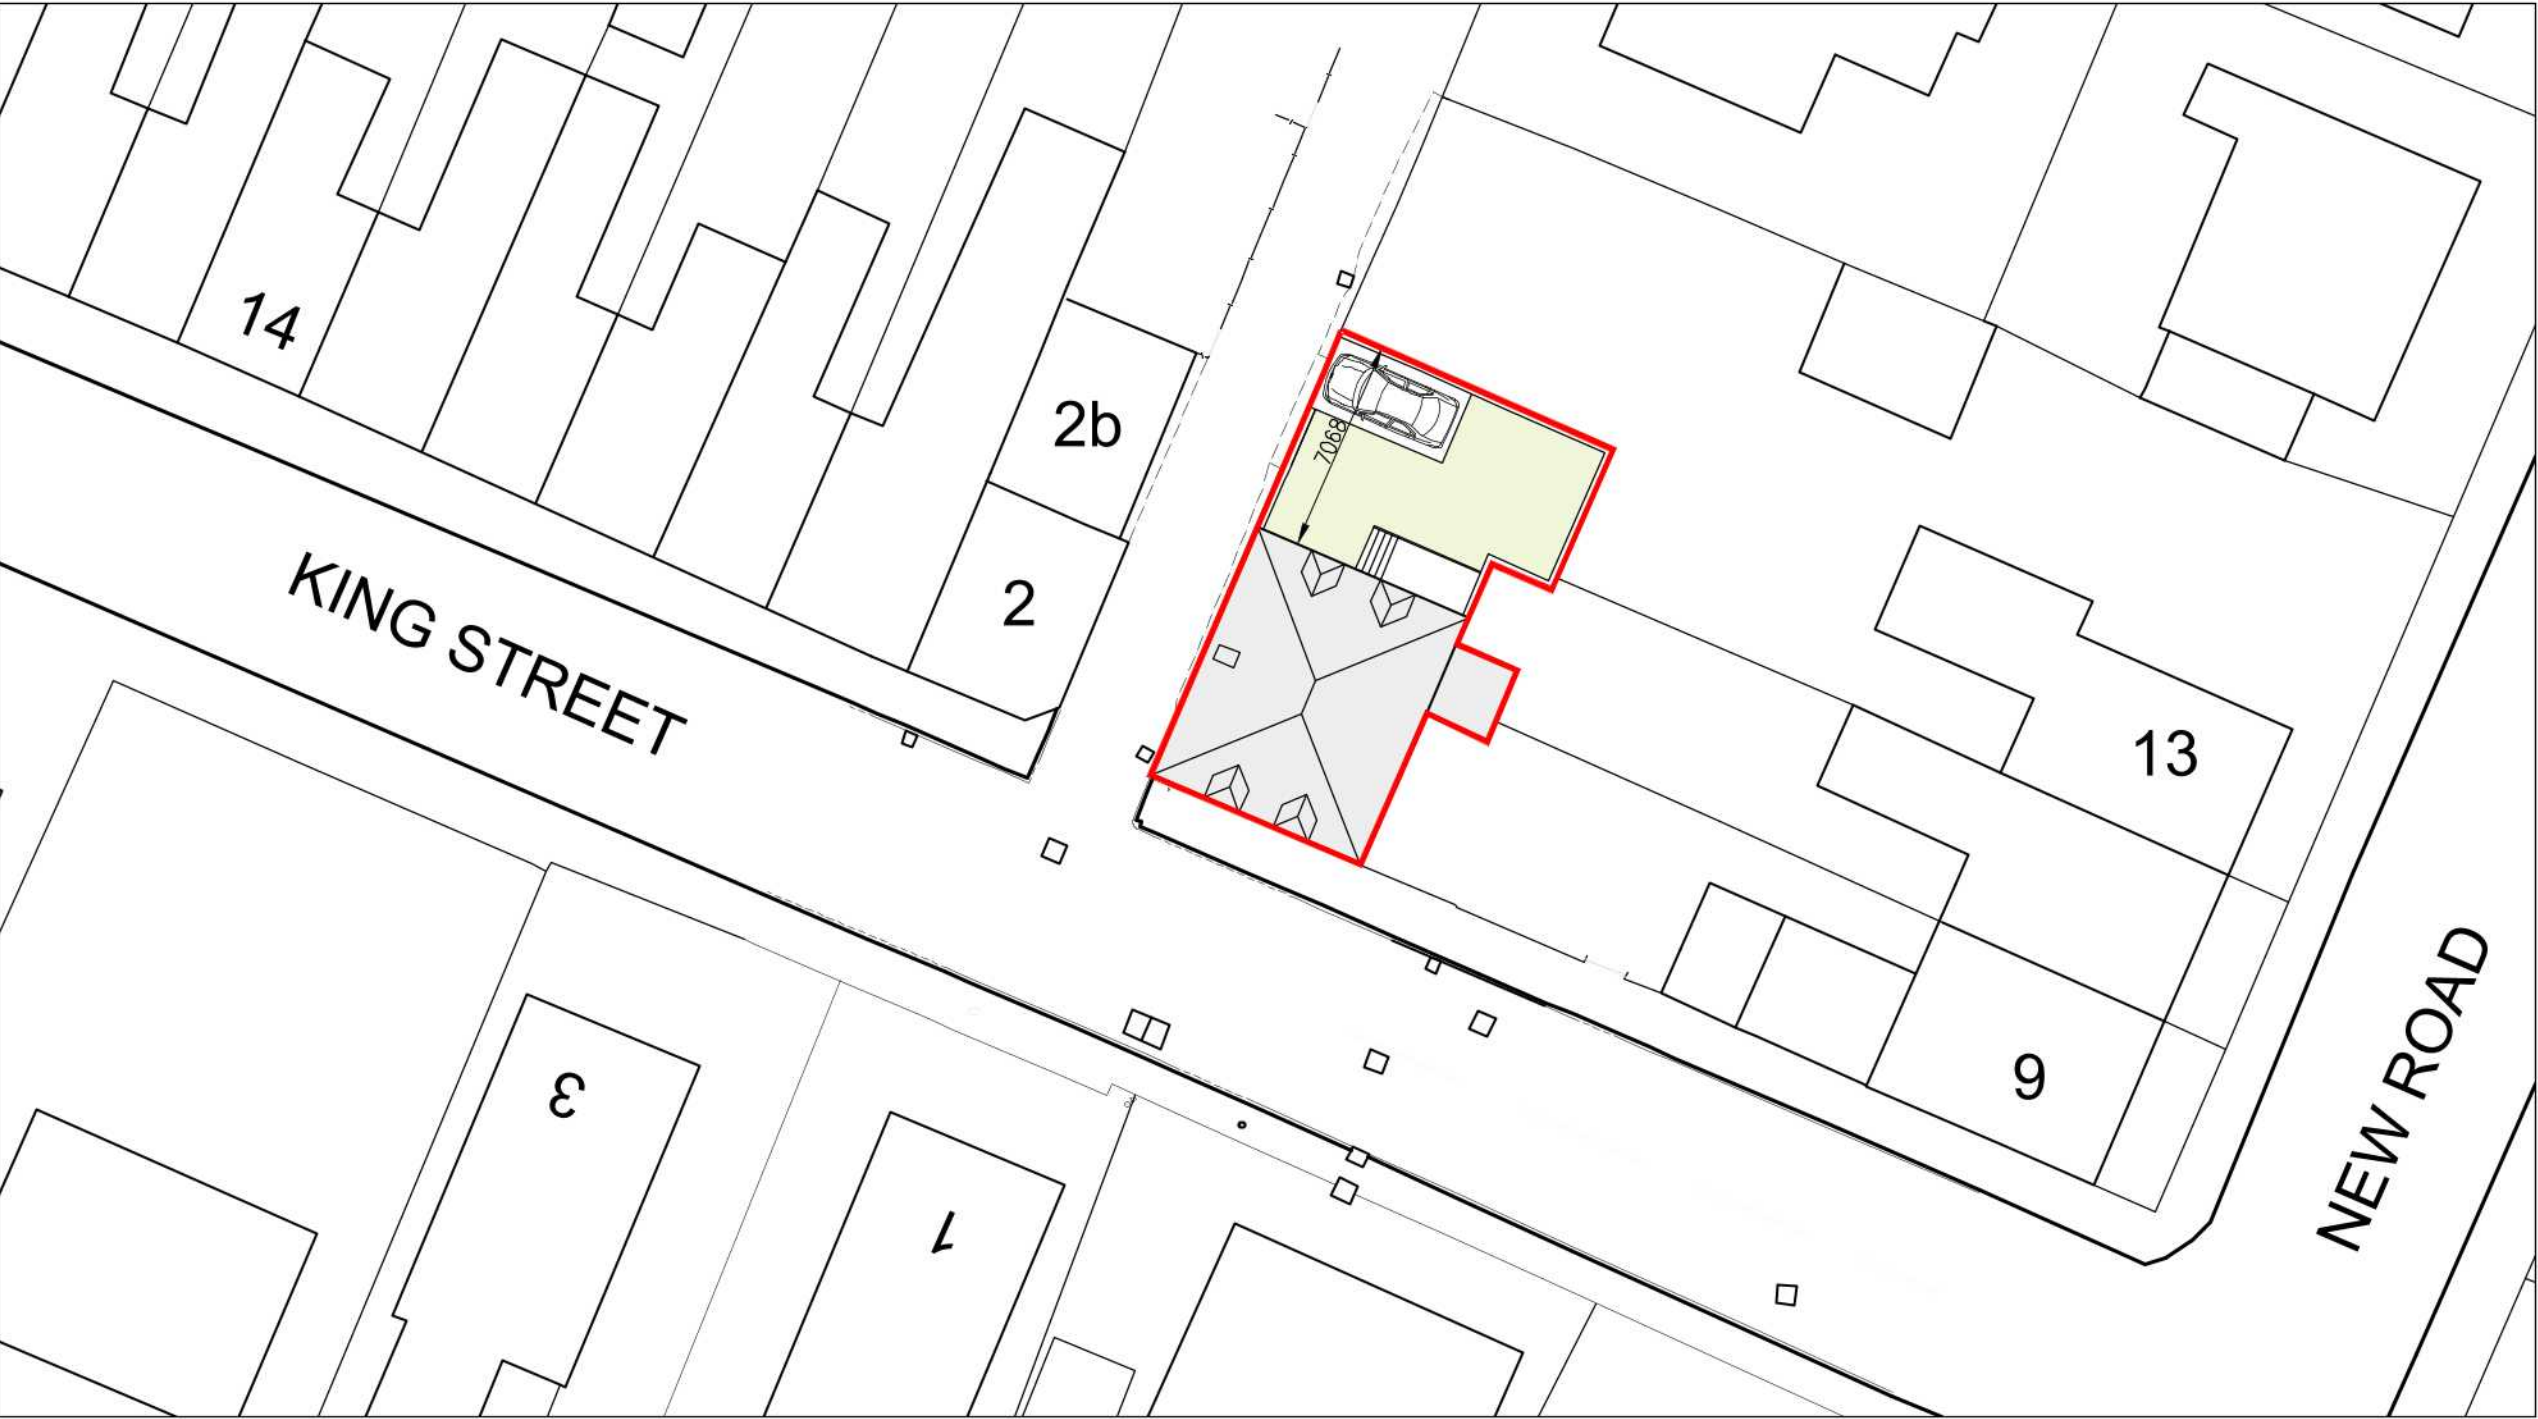

Proposed Site Plan 1:250

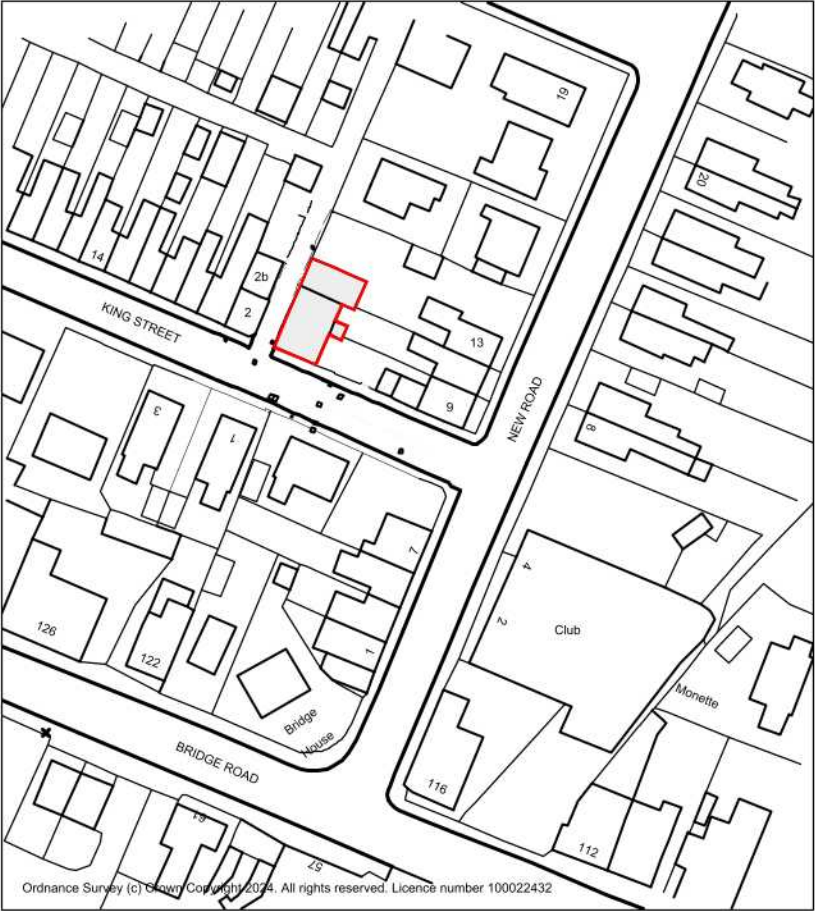

Location Plan 1:1250

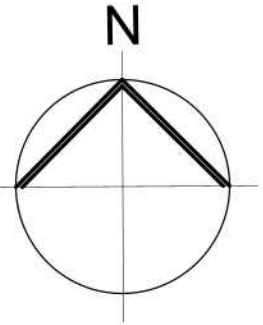

A -		
REVISIONS		
JOB NO.	PAPER SIZE	DATE
7089/03B	A2	NOV 2024
Notes: This drawing is the permission of Peter Humphrey Associates Ltd, and may not be reissued, loaned or copied in whole or part without written consent. All dimensions shown on the drawing are in millimeters unless stated otherwise. If the drawing is received electronically (PDF) it is the recipient's responsibility to ensure it is printed to the correct paper size. All dimensions to be checked on site prior to commencing work and any discrepancies to be highlighted immediately. The Construction (Design and Management) Regulations 2015: Peter Humphrey Associates' form of appointment with the client confirms whether the agent is appointed as 'Designer' or 'Principal Designer' under these regulations. Nevertheless, the design phase has been carried out with due consideration for the safety during construction, occupation and maintenance of the finished project. No extraordinary hazards or risks were identified outside of the routine construction operations that would not already been apparent to a competent contractor.		

CLIENT	MR T BISSETT
PROJECT	PROPOSED WORKSHOP CONVERSION TO DWELLING
SITE	WORKSHOP REAR OF NO.9 NEW ROAD FRONTING KING STREET SUTTON BRIDGE LINCS PE12 9RB
DRAWING	PLANNING DRAWING 3



PETER HUMPHREY ASSOCIATES

ADDRESS: 2 CHAPEL ROAD, WISBECH, CAMBS, PE13 1RG.

TELEPHONE: 01945 466966
E-MAIL: info@peterhumphrey.co.uk
WEB: www.peterhumphrey.co.uk