

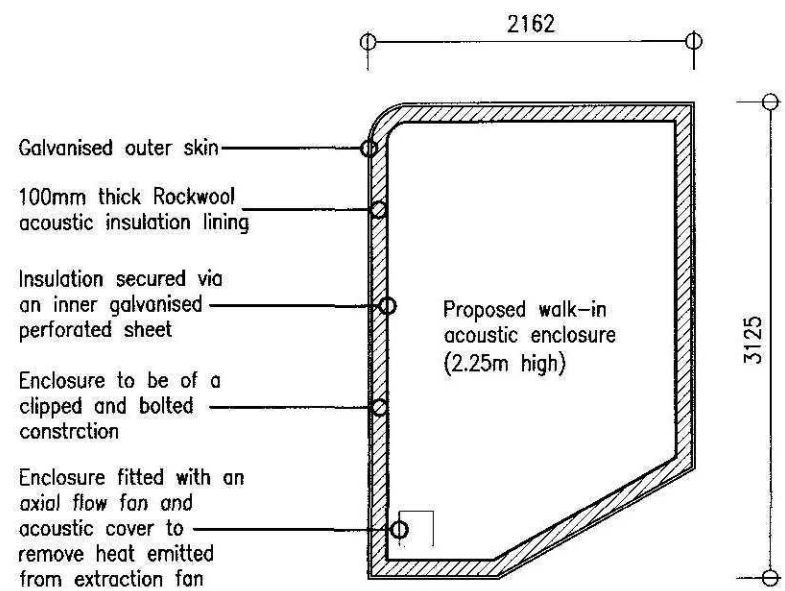


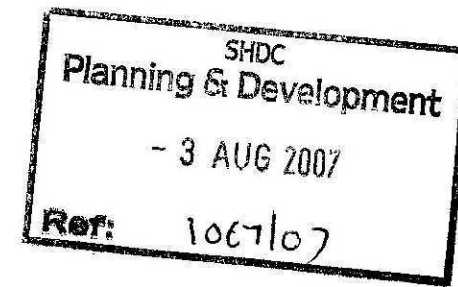

Proposed Acoustic Enclosure Details 1:50

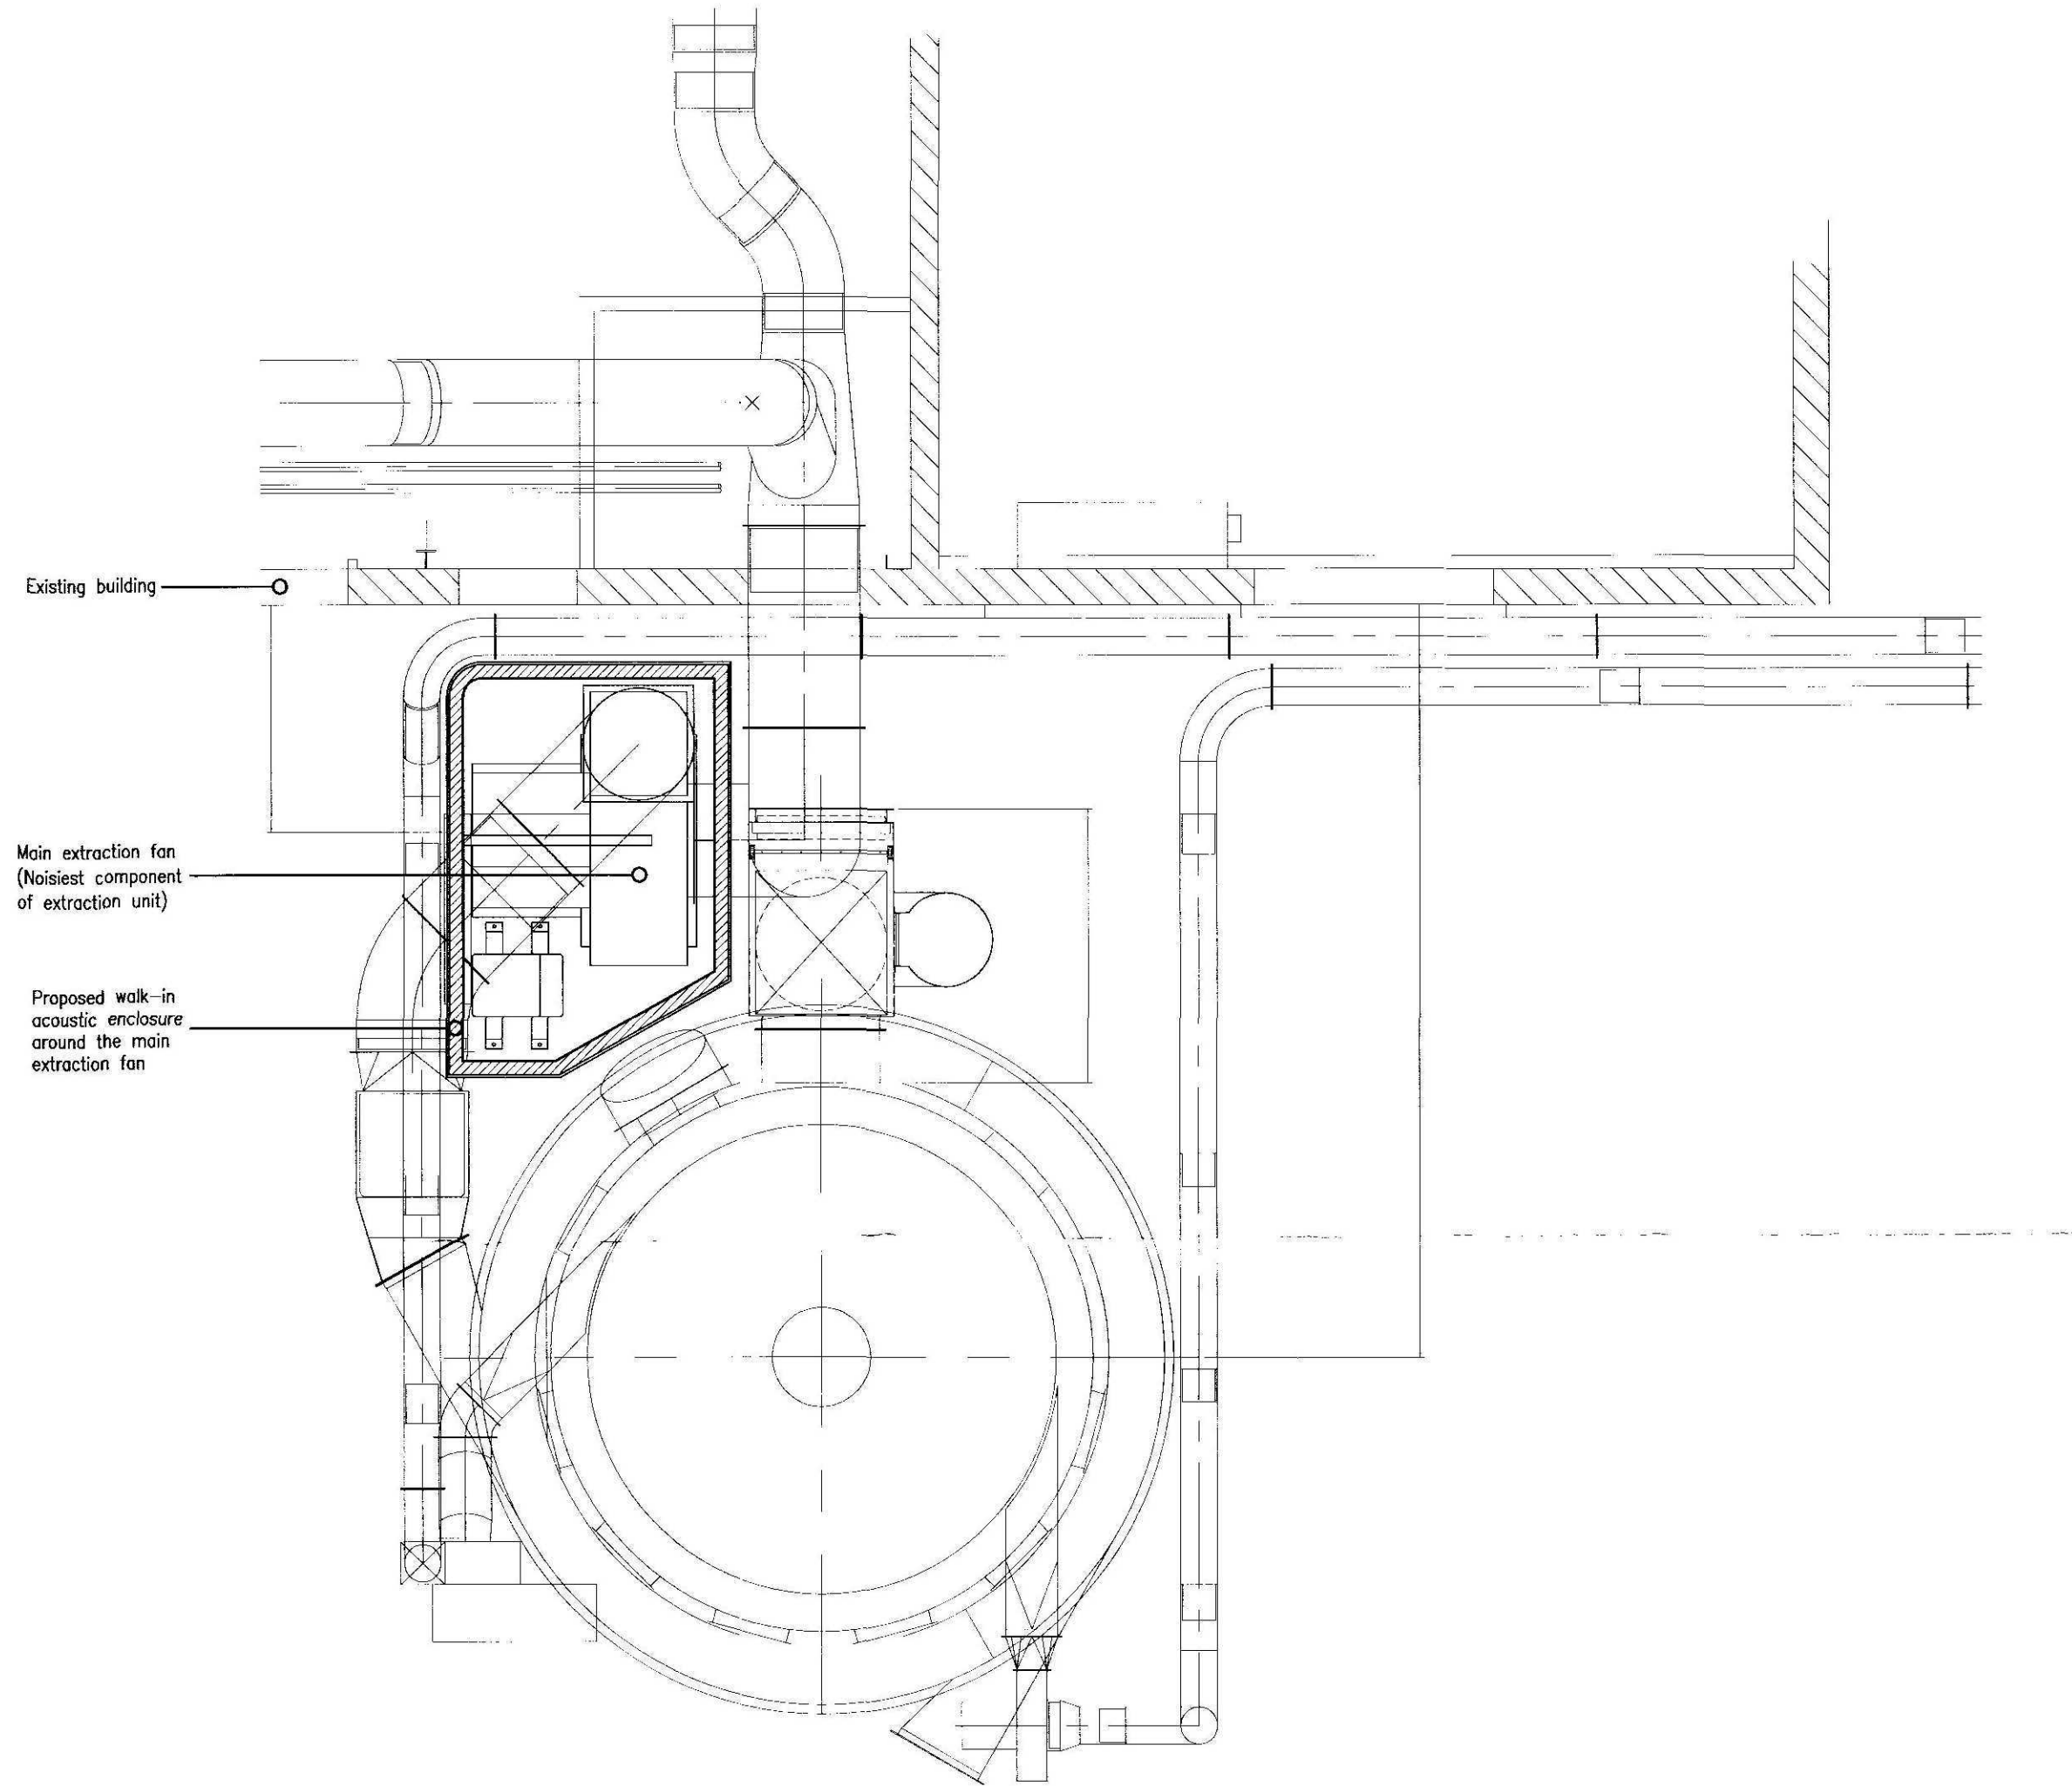


PROJECT
PROPOSED DUST EXTRACTOR TO FACTORY UNIT
A17 / BRIDGE ROAD ROUNDABOUT
SUTTON BRIDGE
LINGS

CLIENT
Mr S Smeeth

DATE: Dec 2006 SCALE: As Shown JOB No: 4014/03A

DO NOT SCALE FROM THIS DRAWING
COPYRIGHT: THIS DRAWING MUST NOT BE ISSUED, LOANED OR COPIED
WITHOUT THE CONSENT OF PETER HUMPHREY ASSOCIATES

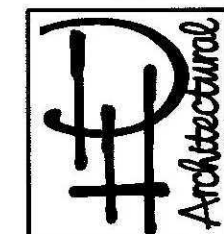

ARCHITECTURAL DESIGN AND BUILDING
TELEPHONE: 01945 486 966
FAX: 01945 486 423
E-MAIL: pha_106@btconnect.com

