




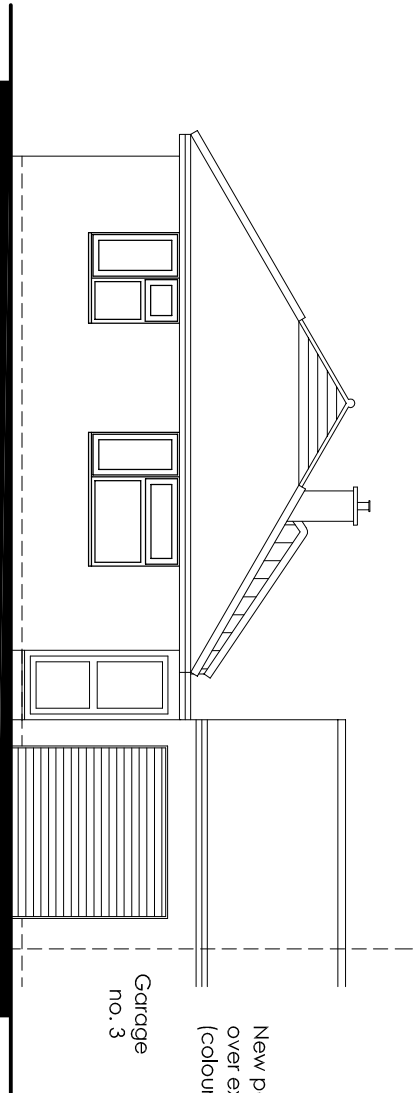


South Elevation 1:100

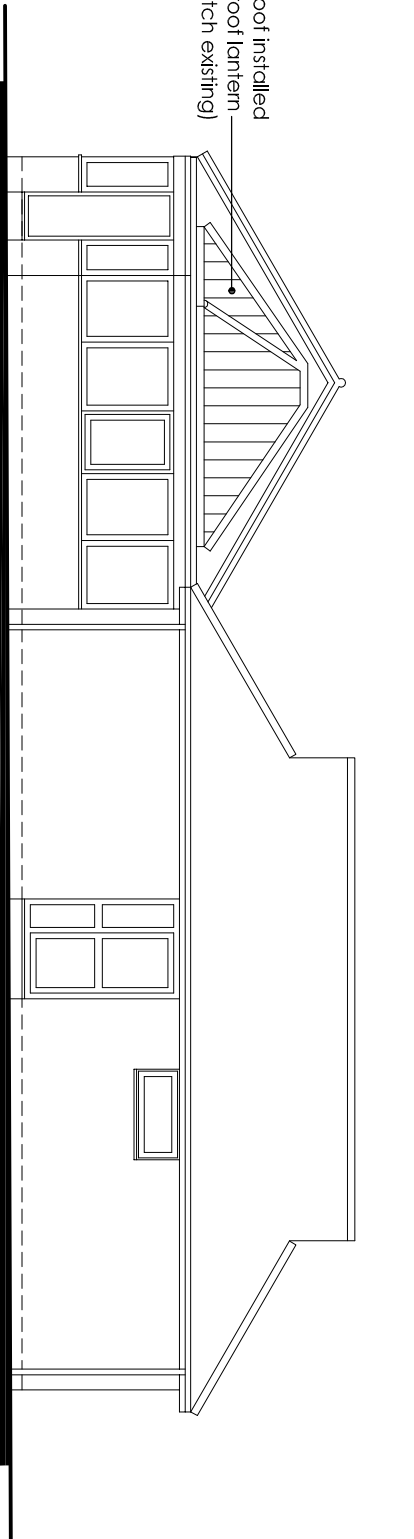


East Elevation 1:100

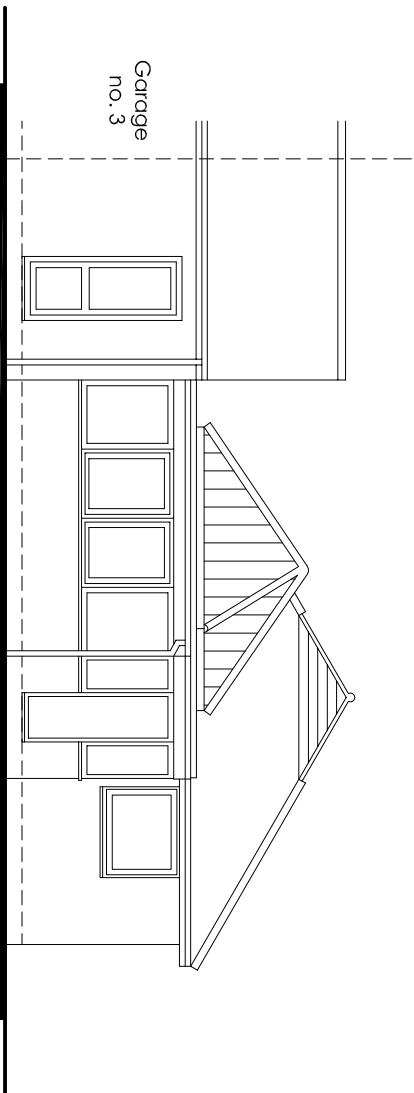


North Elevation 1:100

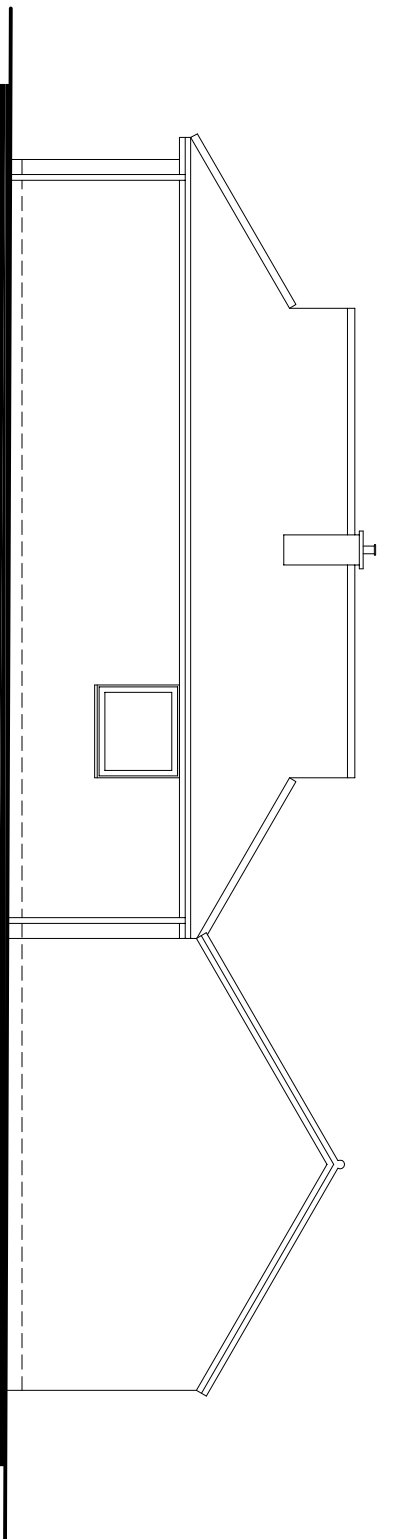


West Elevation 1:100

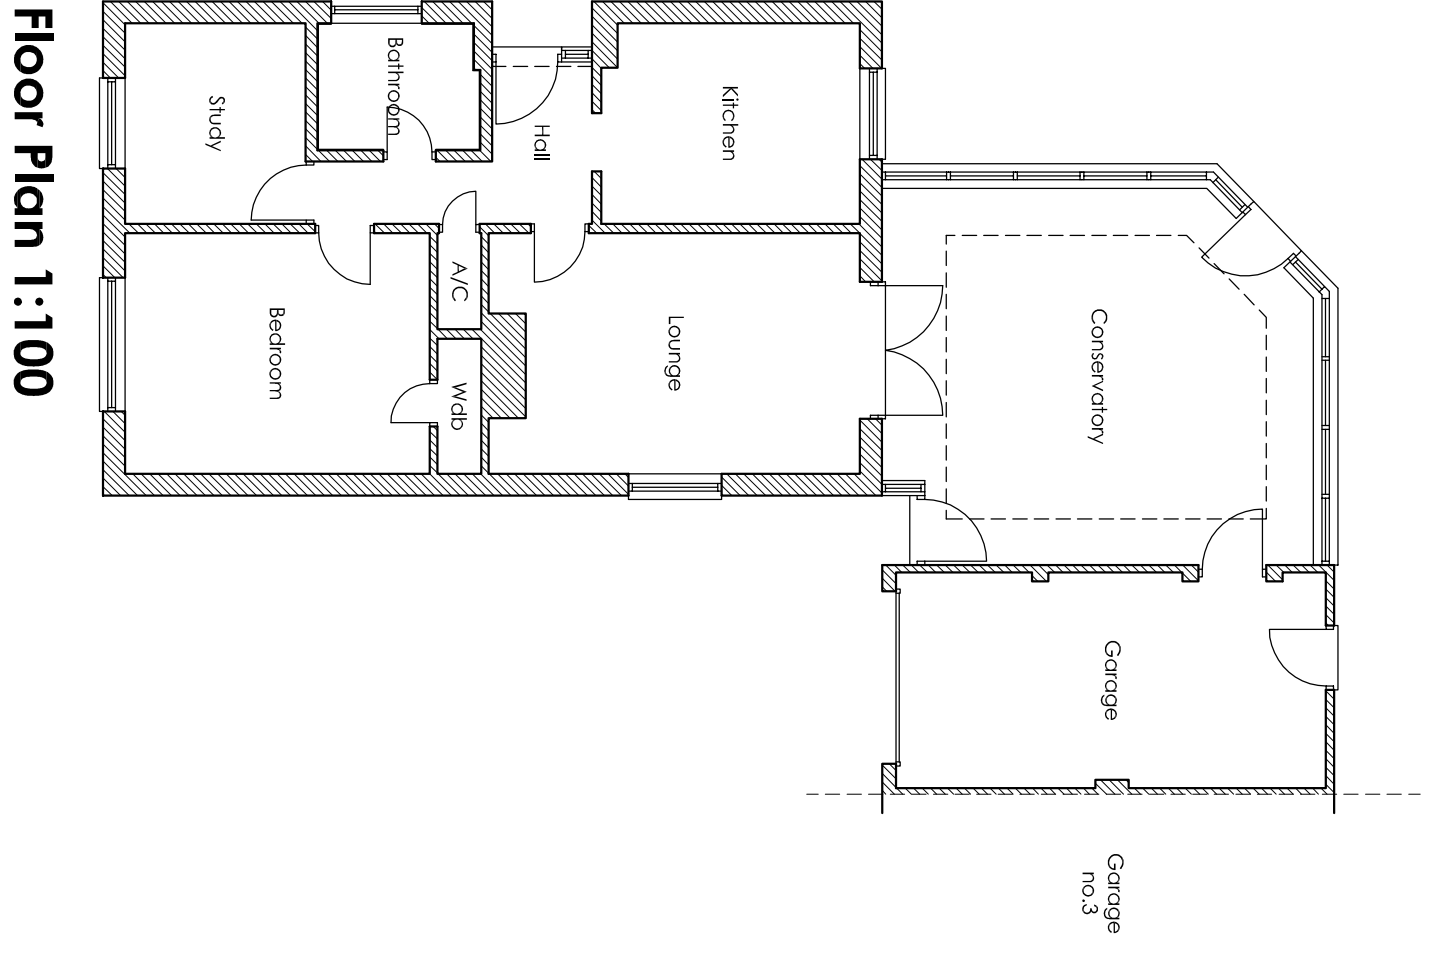


Floor Plan 1:100

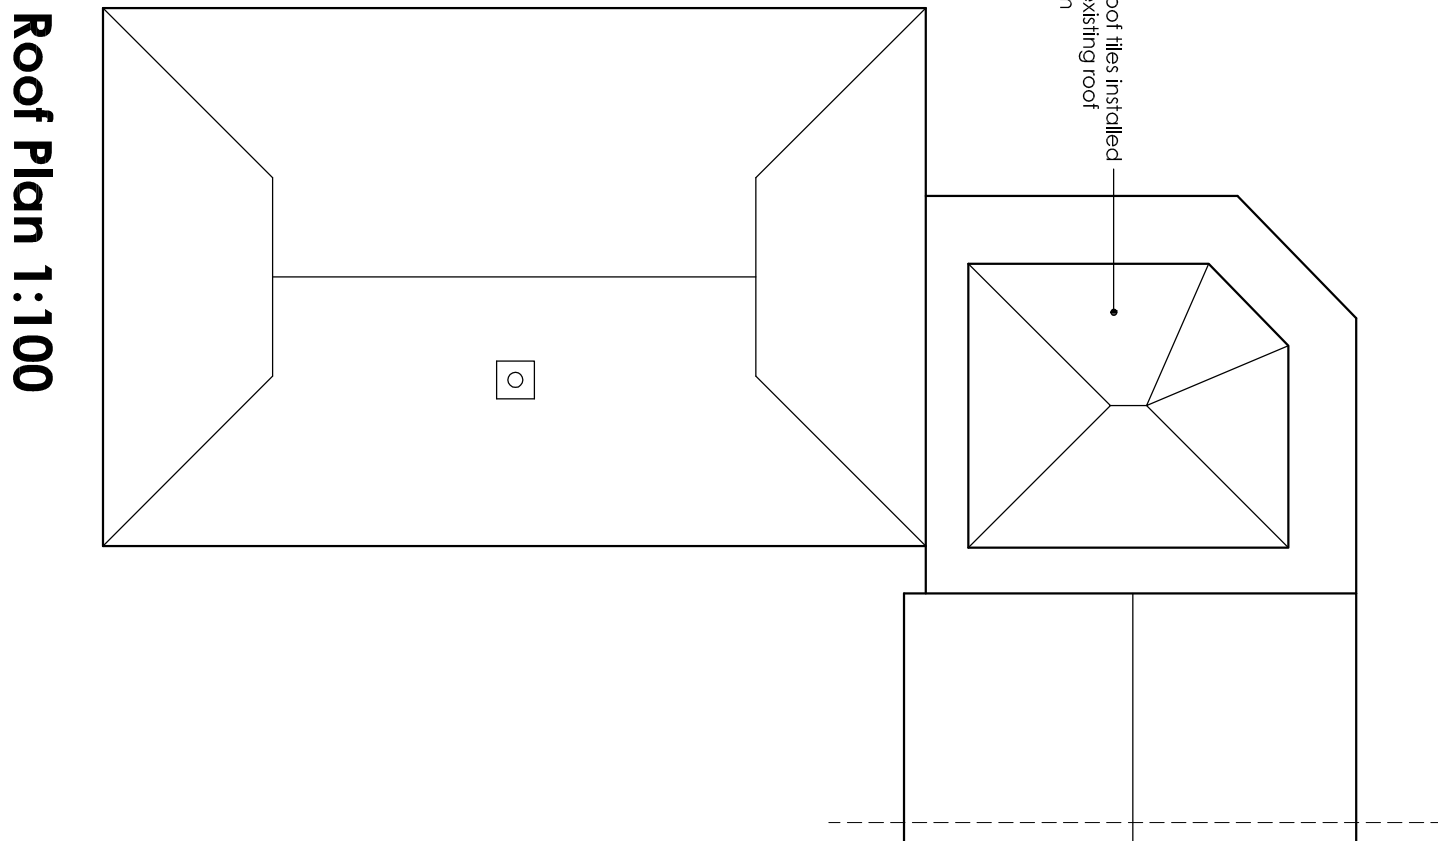

Roof Plan 1:100

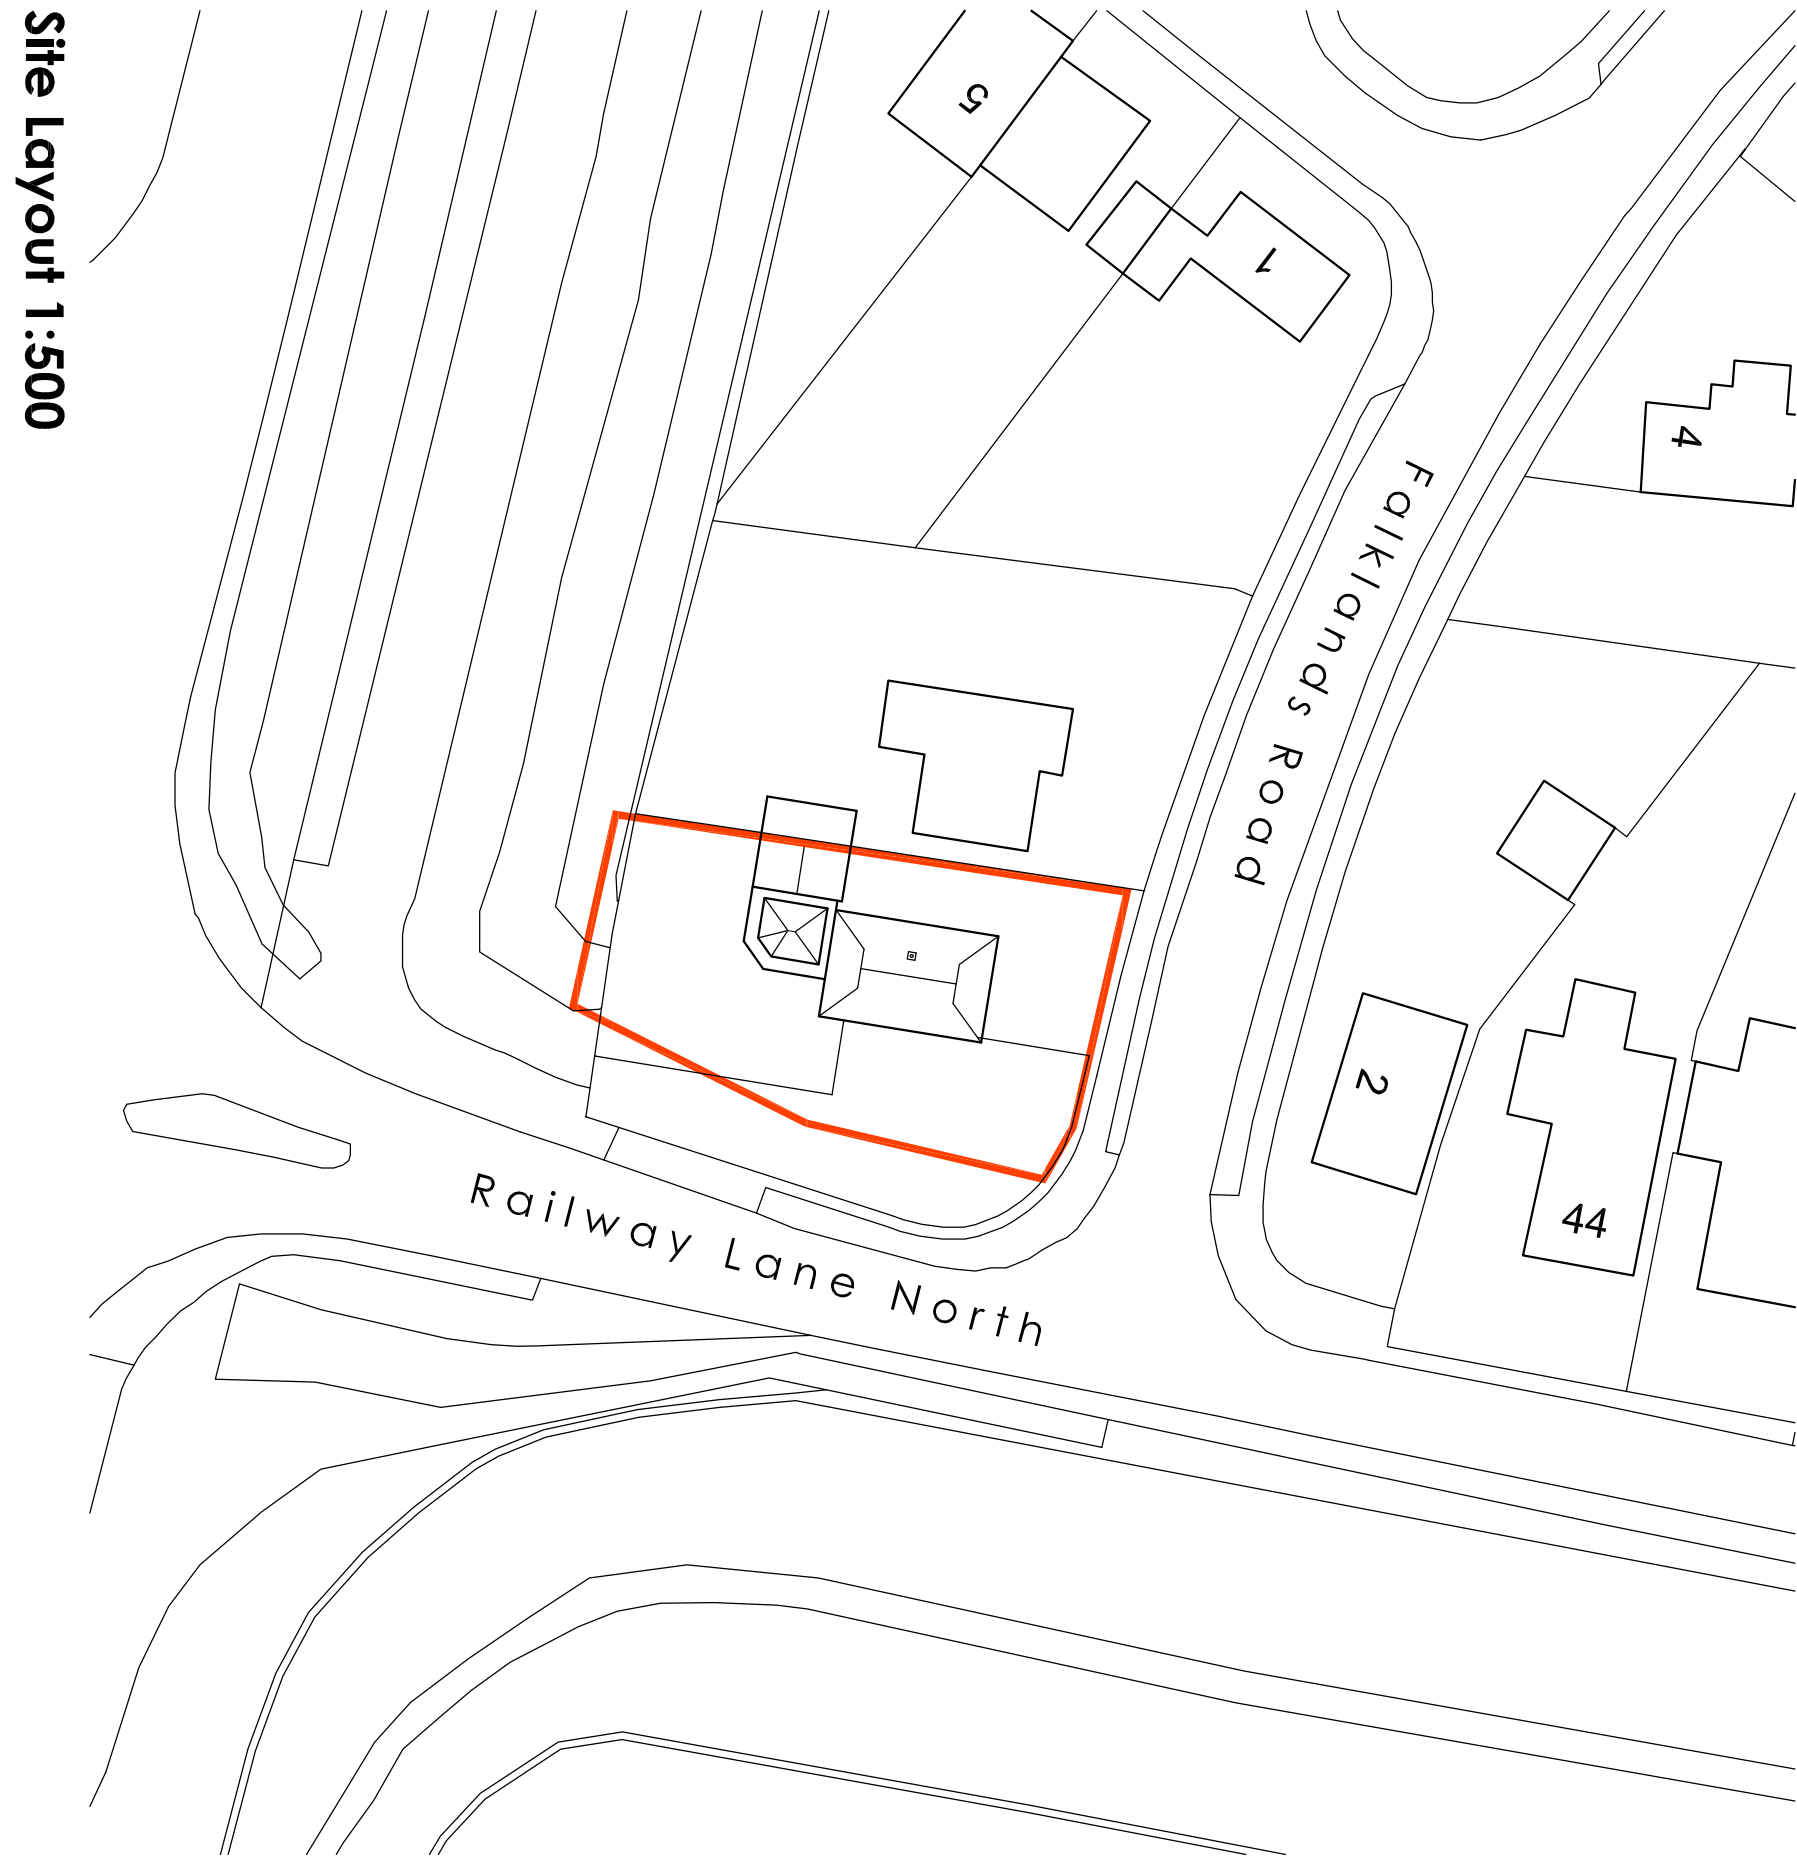

Site Layout 1:500

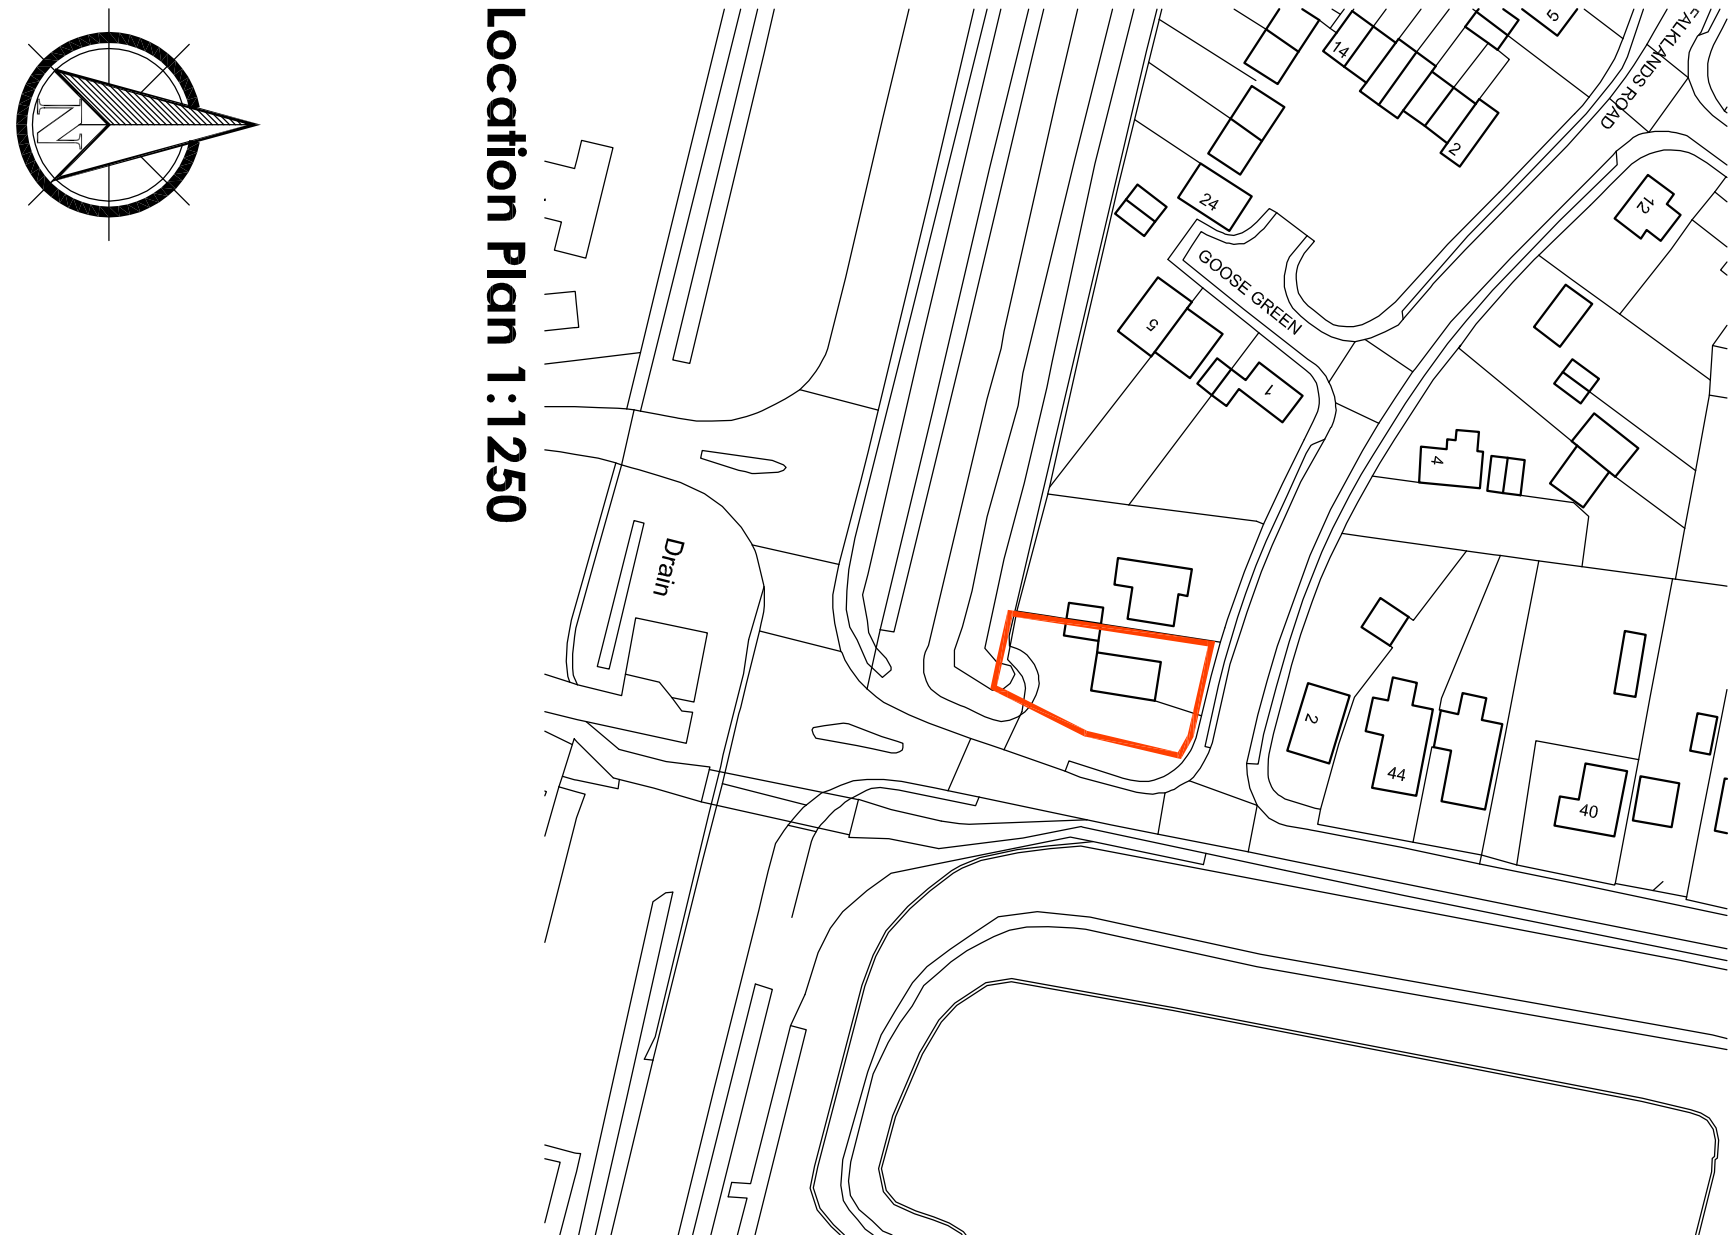

Location Plan 1:1250

