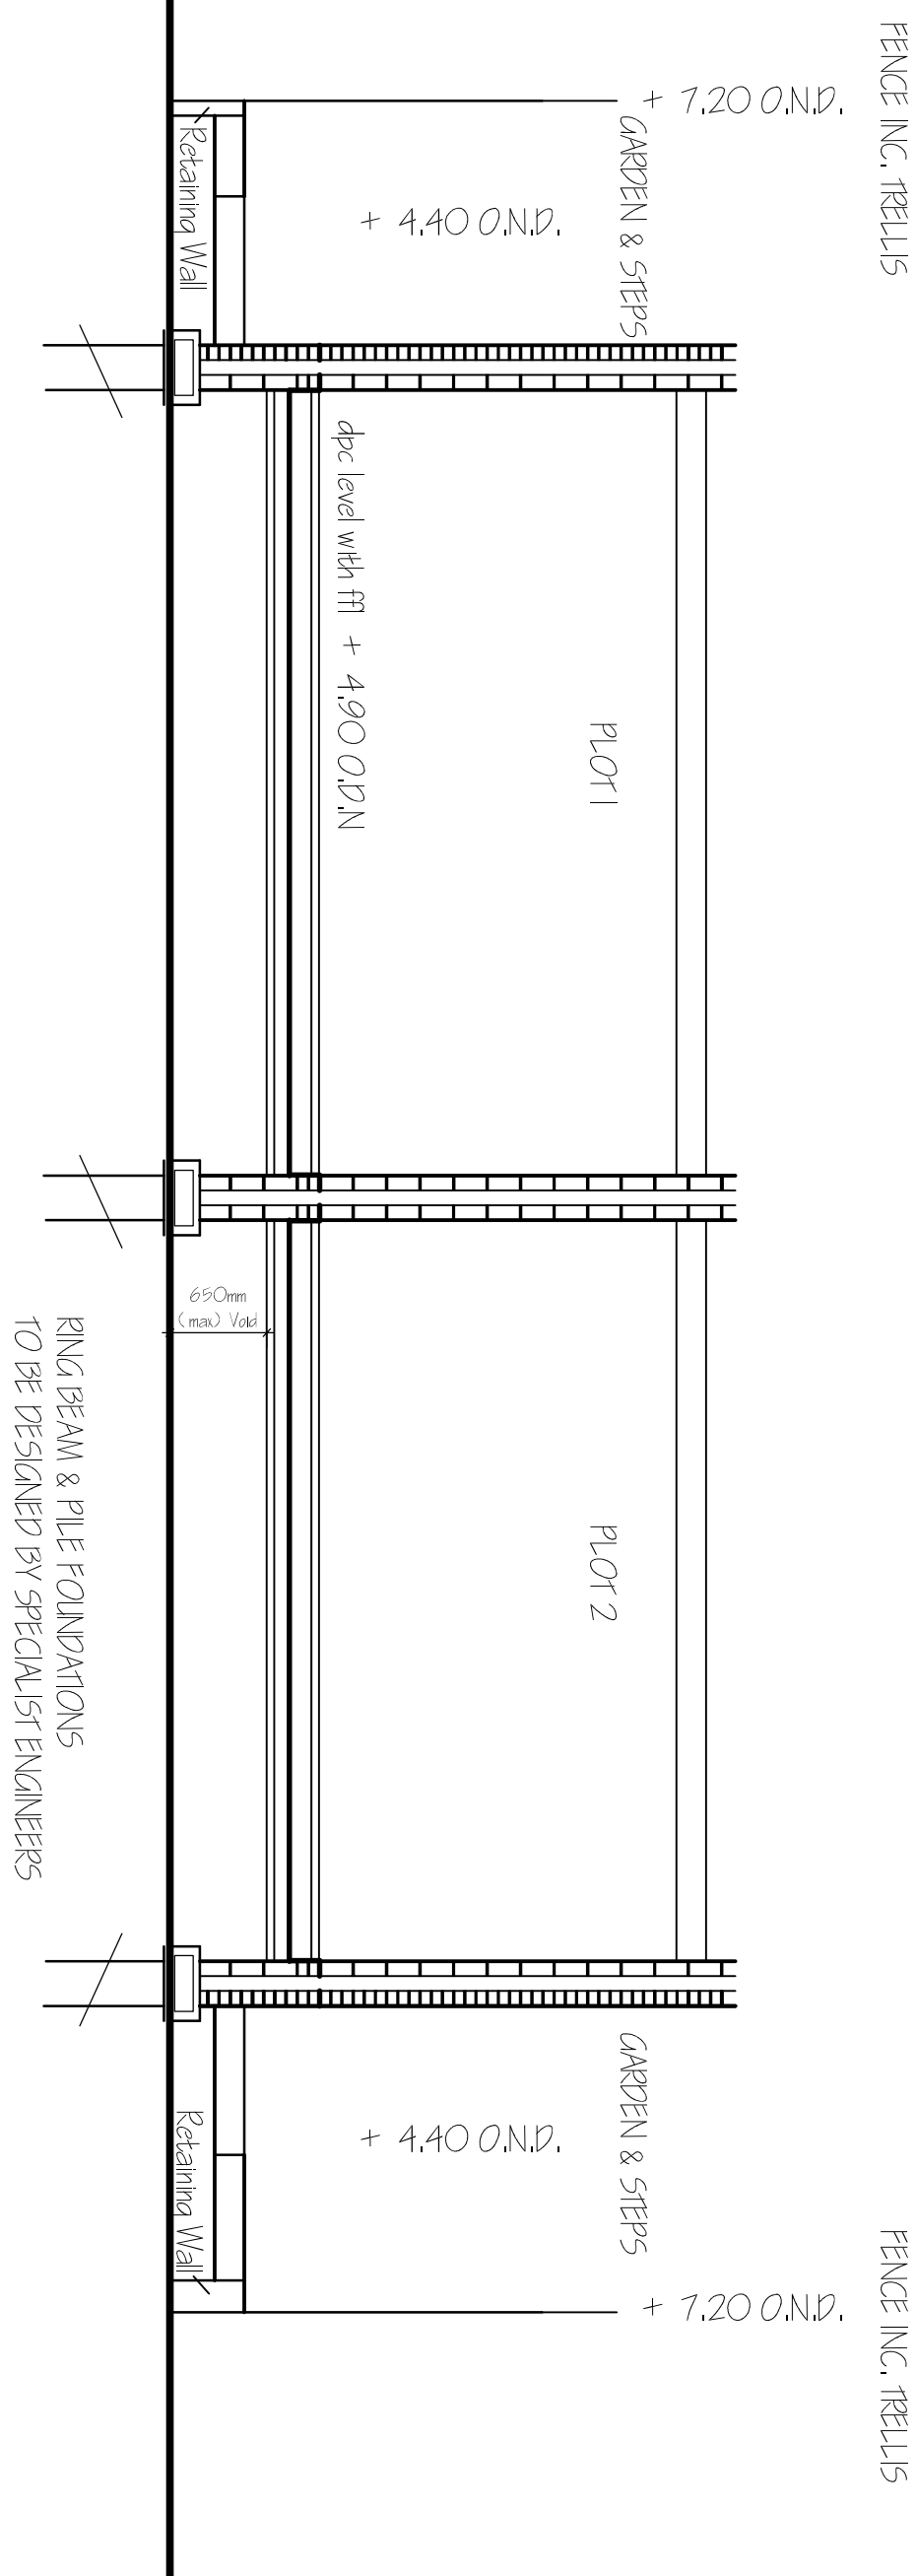


ref.	revision	date
1	171.12.16.15-171.12.16.22	JAN 2020.

**ARCHITECTURAL, STRUCTURAL
AND LAND DRAINAGE
CONSULTANTS**

4 Wrights Mews
12A Park Road, Holbeach,
Spalding, Lincs., PE12 7EE
Tel: 01406 495060
Fax: 01406 425744

E-Mail: gr.merchant@btconnect.com

4 Wrights Mews
12A Park Road, Holbeach,
Spalding, Lincs. PE12 7EE
Tel: 01406 490800
Fax: 01406 425744
E-Mail: gr.merchant@btconnect.com

E-Mail: gr.merchant@btconnect.com

PAIR OF SEMI-DETACHED HOUSES
OFF GAS HOUSE LANE
SUTTON BRIDGE
SPALDING, Lincs

MRS. A. ROBINSON.

SECTIONS THROUGH SITE

Job Ref.	Drawing No.
3167-17.	02A.
Date	Drawn
JANUARY 2018.	S.L.P.

1/50.

DO NOT SCALE FROM THIS DRAWING

[illegible]