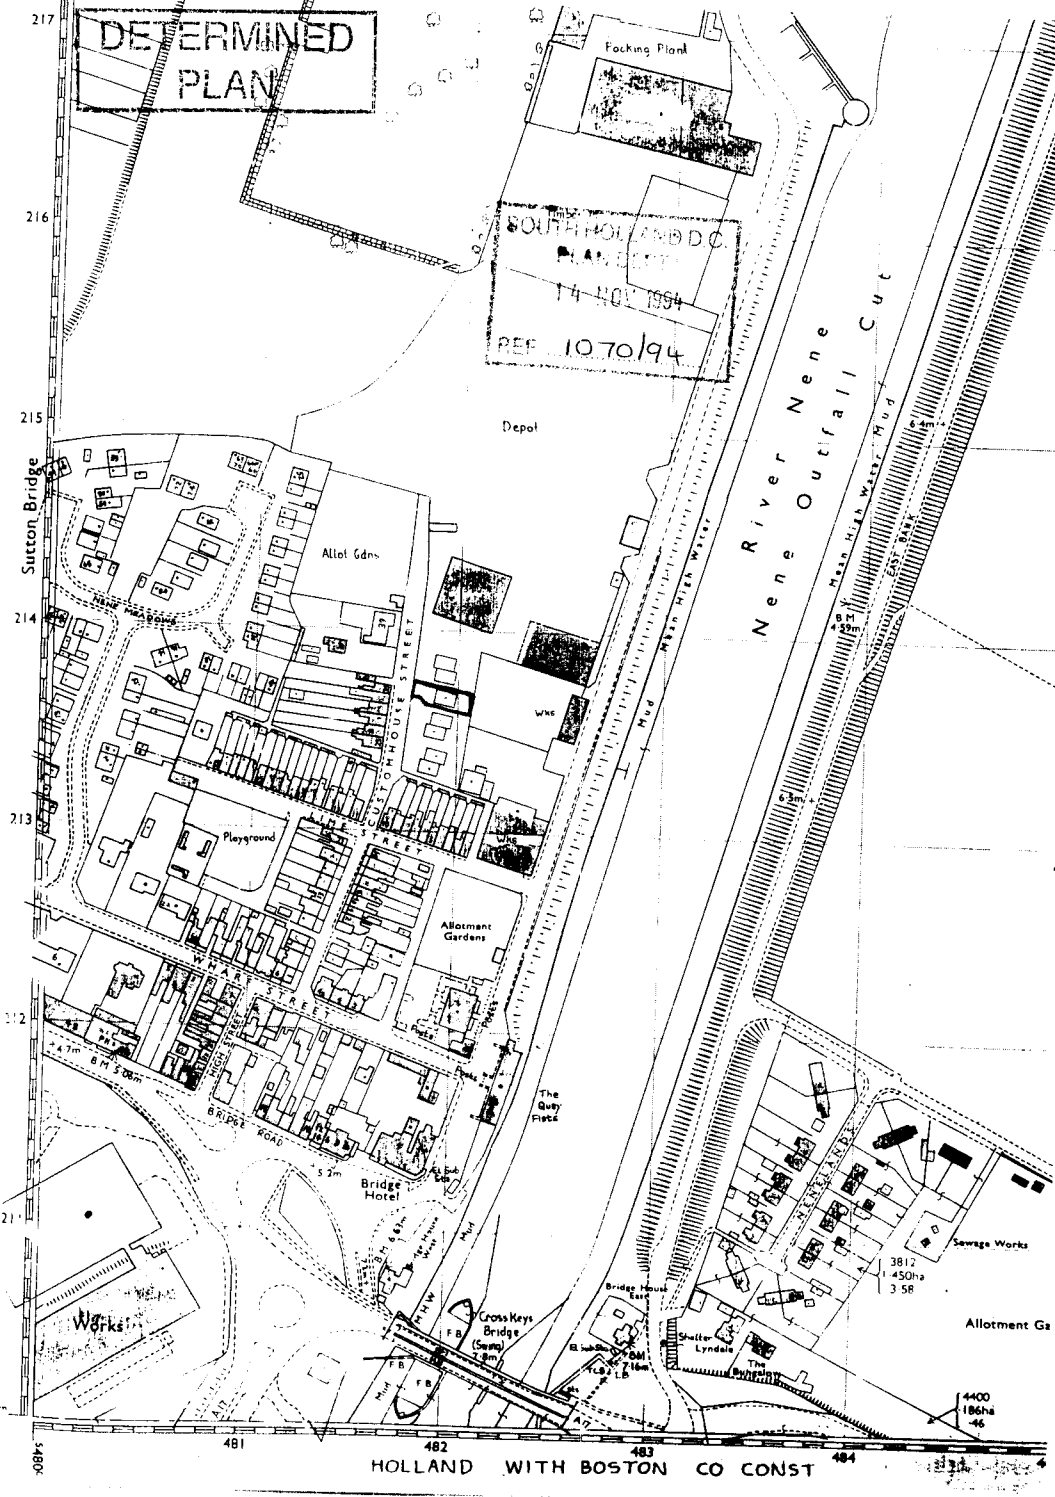

DETERMINED
PLAN
SOUTH HOLLAND D.C.
14 NOV 1994
REF 1070/94
Focking Plant
Depot
River Nene
Nene Outfall Cut
Mean High Water Mud
East Bank
Sutton Bridge
Allot Gdns
Bowling Green
Playground
Allotment Gardens
Wks
Mud
Main High Water
Quay Face
The Quay Face
Bridge Hotel
Bridge House East
Cross Keys Bridge (Swing)
Shelter
Lyndale
The Bungalow
Sewage Works
Allotment Ga
Works
HOLLAND WITH BOSTON CO CONST
217
216
215
214
213
212
211
481
482
483
484