


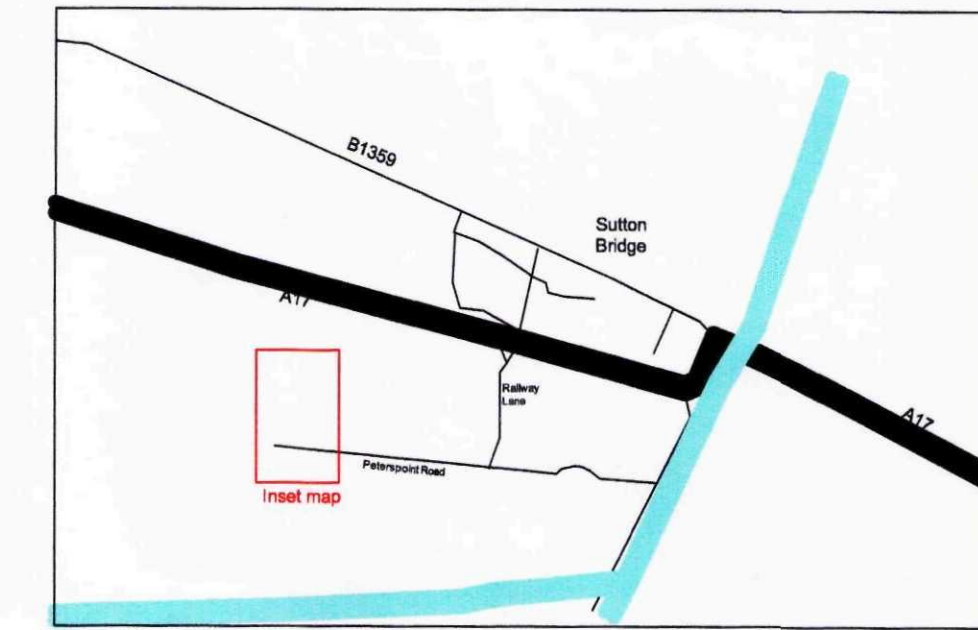

General site location





Planning 2905
7 9 DEC 2010
Ref: 1071-10


JEPCO LTD NORFOLK HOUSE FARM GEDNEY DROVE END, SPALDING Lincs	
PROPOSED AND EXISTING SPANISH TUNNELS at PETERS POINT	
drawn F G Ward	Title & drawing number Site location JEPCO ST1
Scale 1:1250 (A1)	Revisions

**HENNOCK
INTERNATIONAL
LIMITED**



Consultants
5 The Dales
Nettleham
Lincs. LN22SA
01522 753600
frank@hennock.co.uk

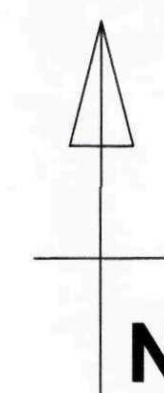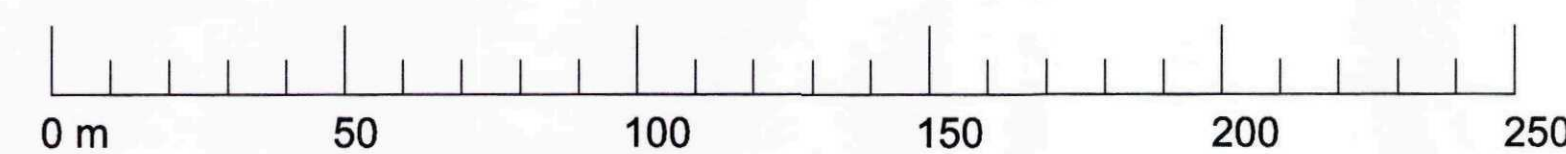


End elevation
(1:500 A1)

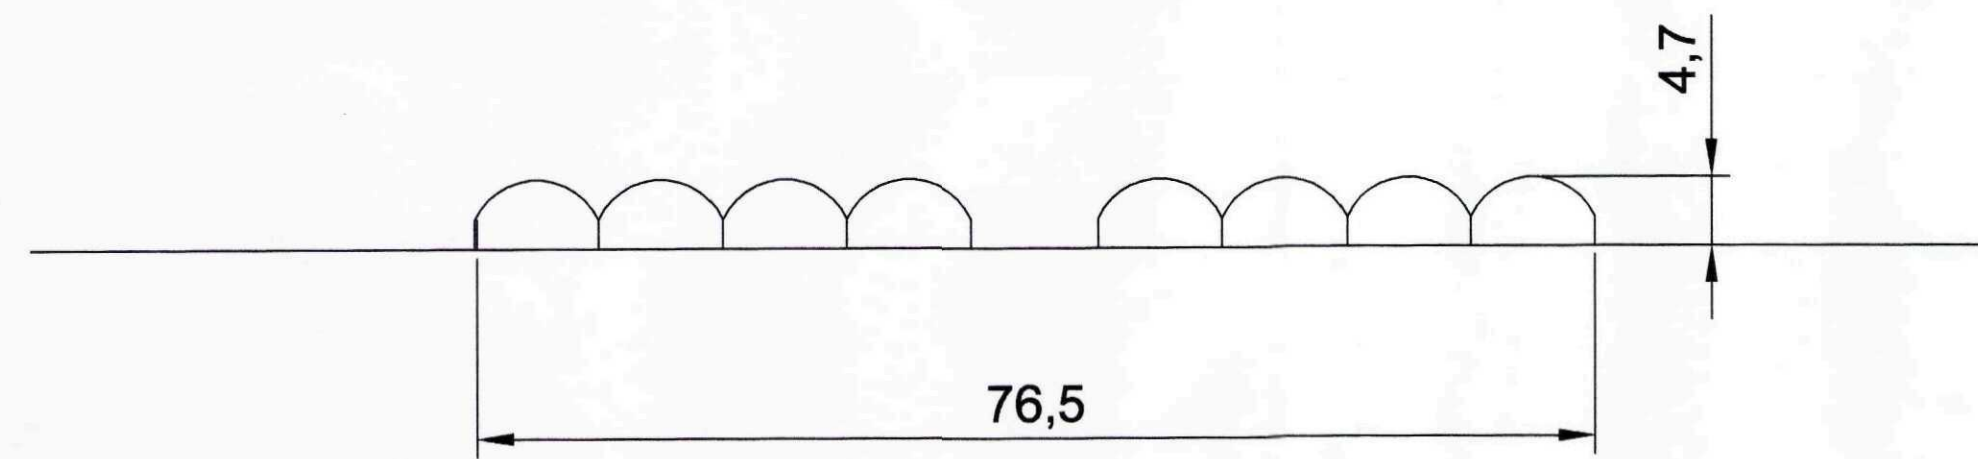

Side Elevation
(1:500 A1)

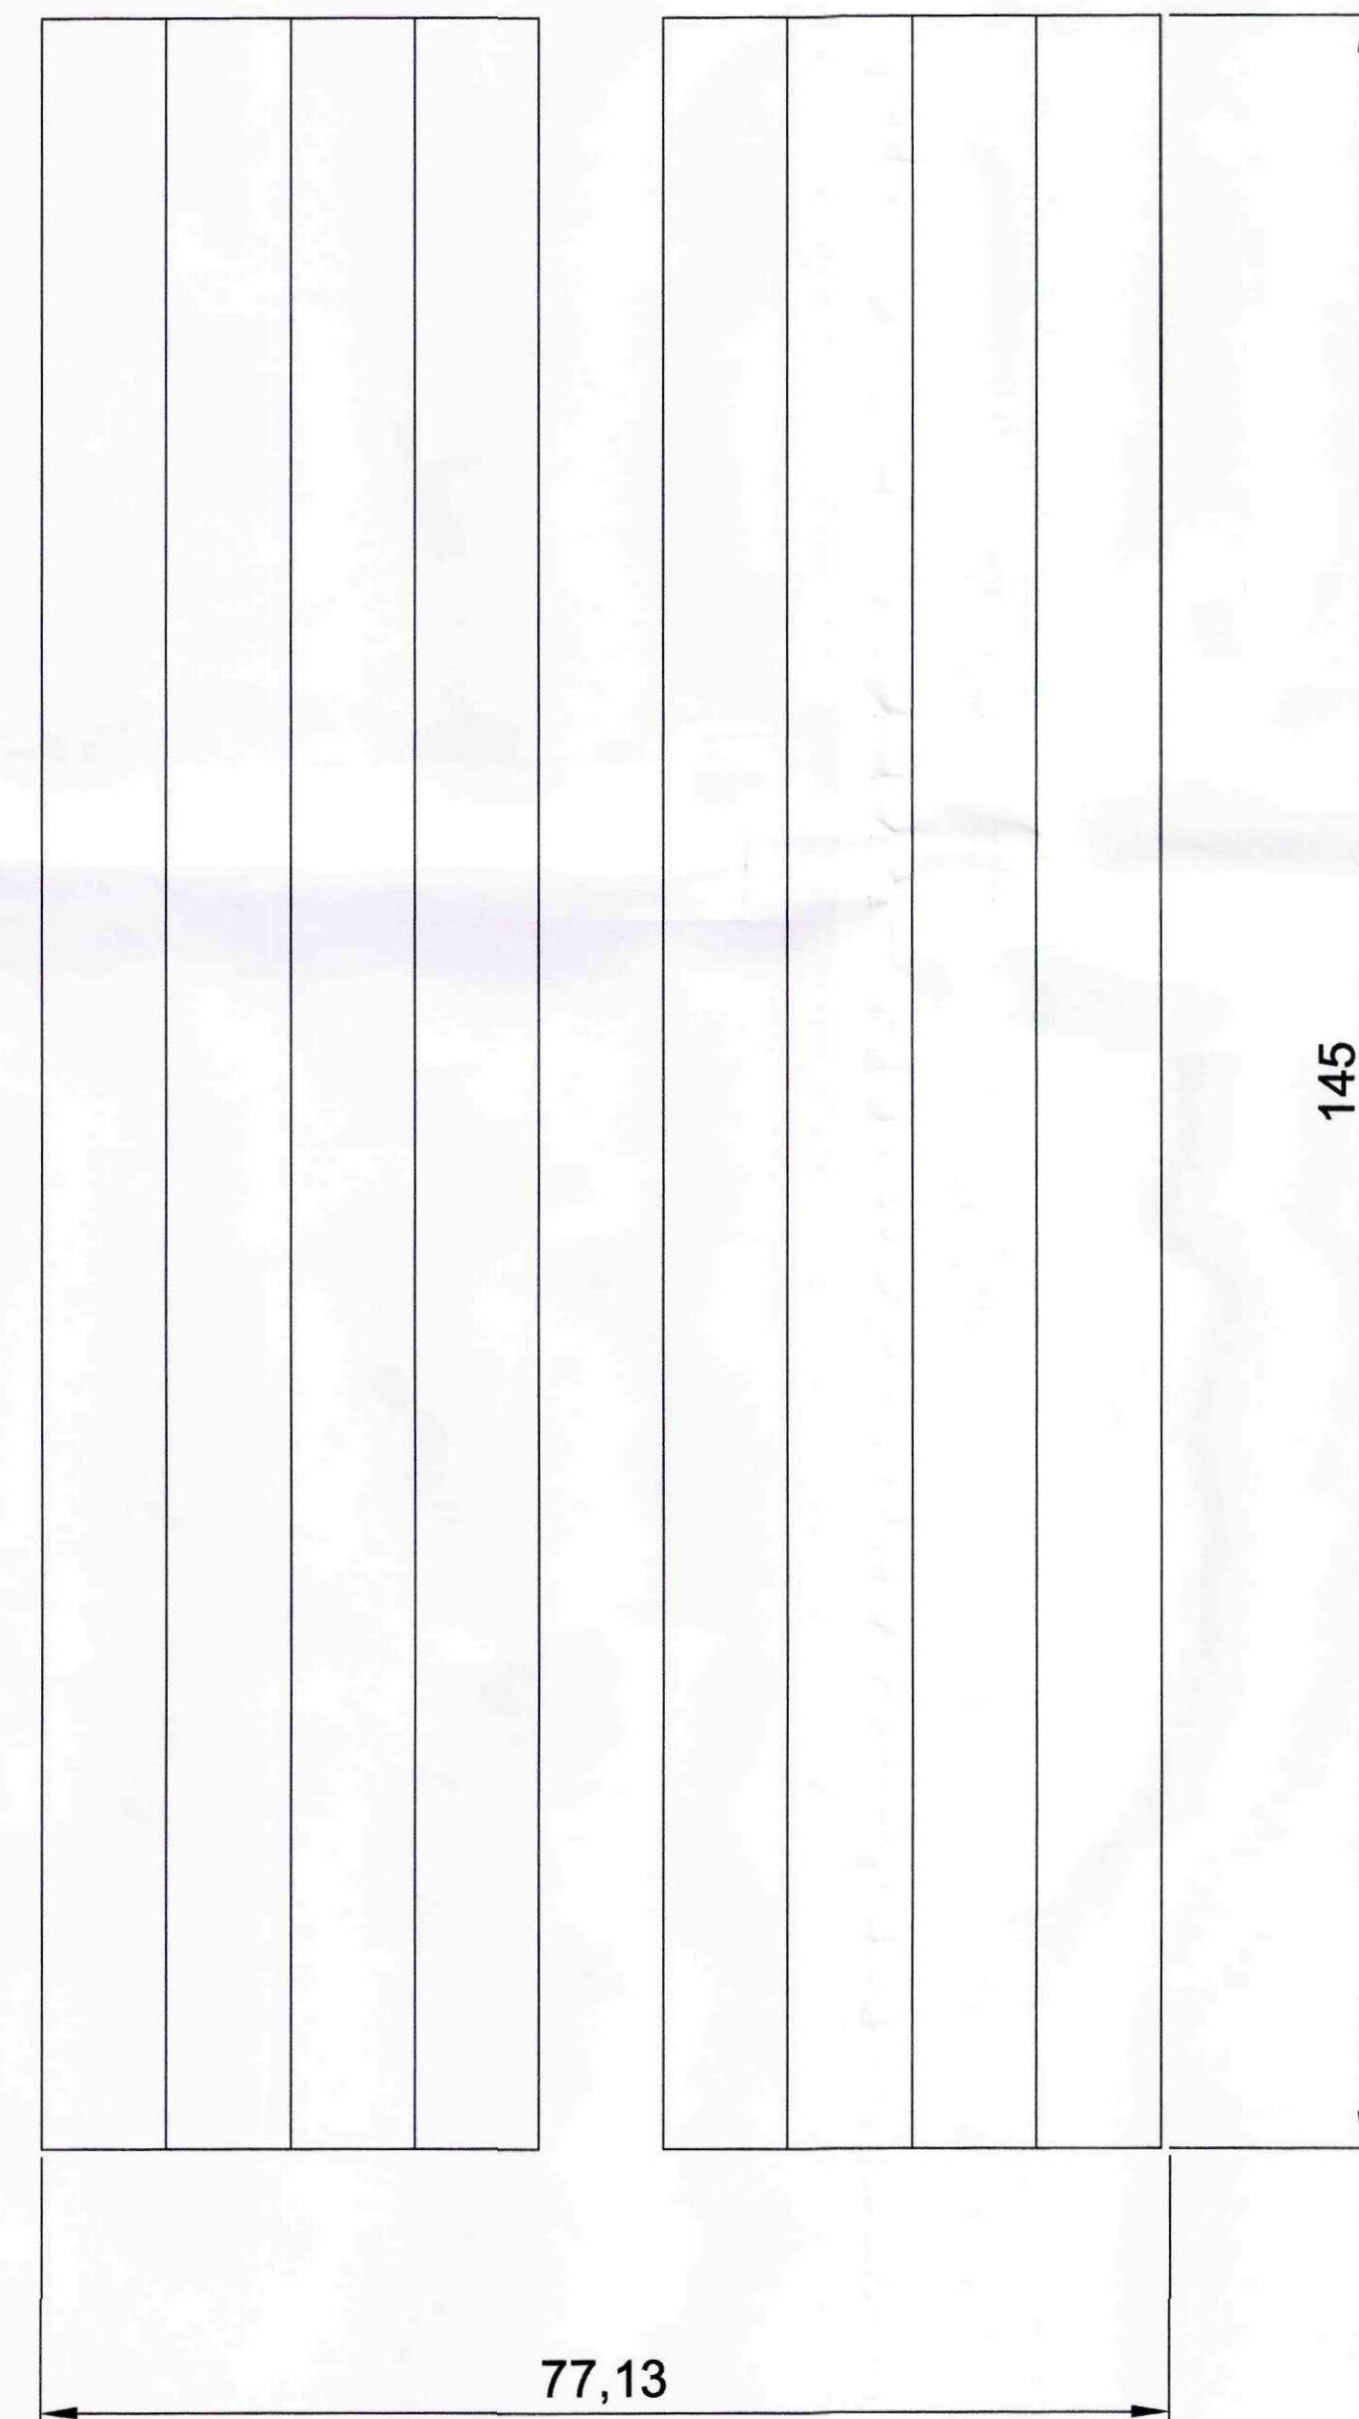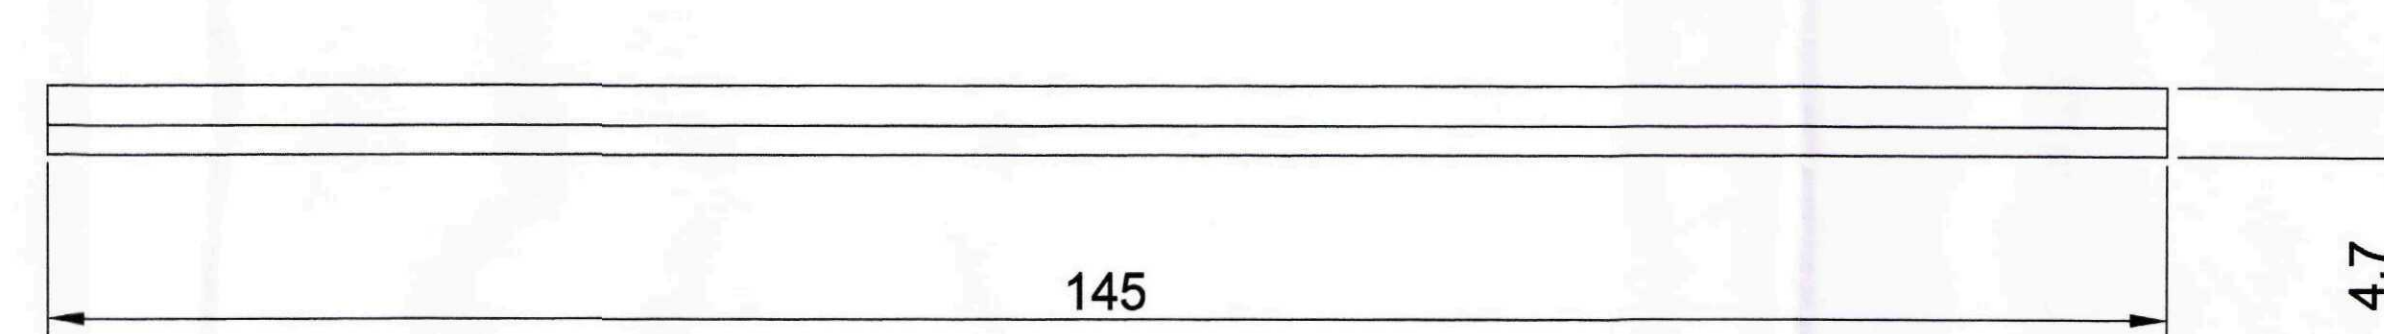

Plan View

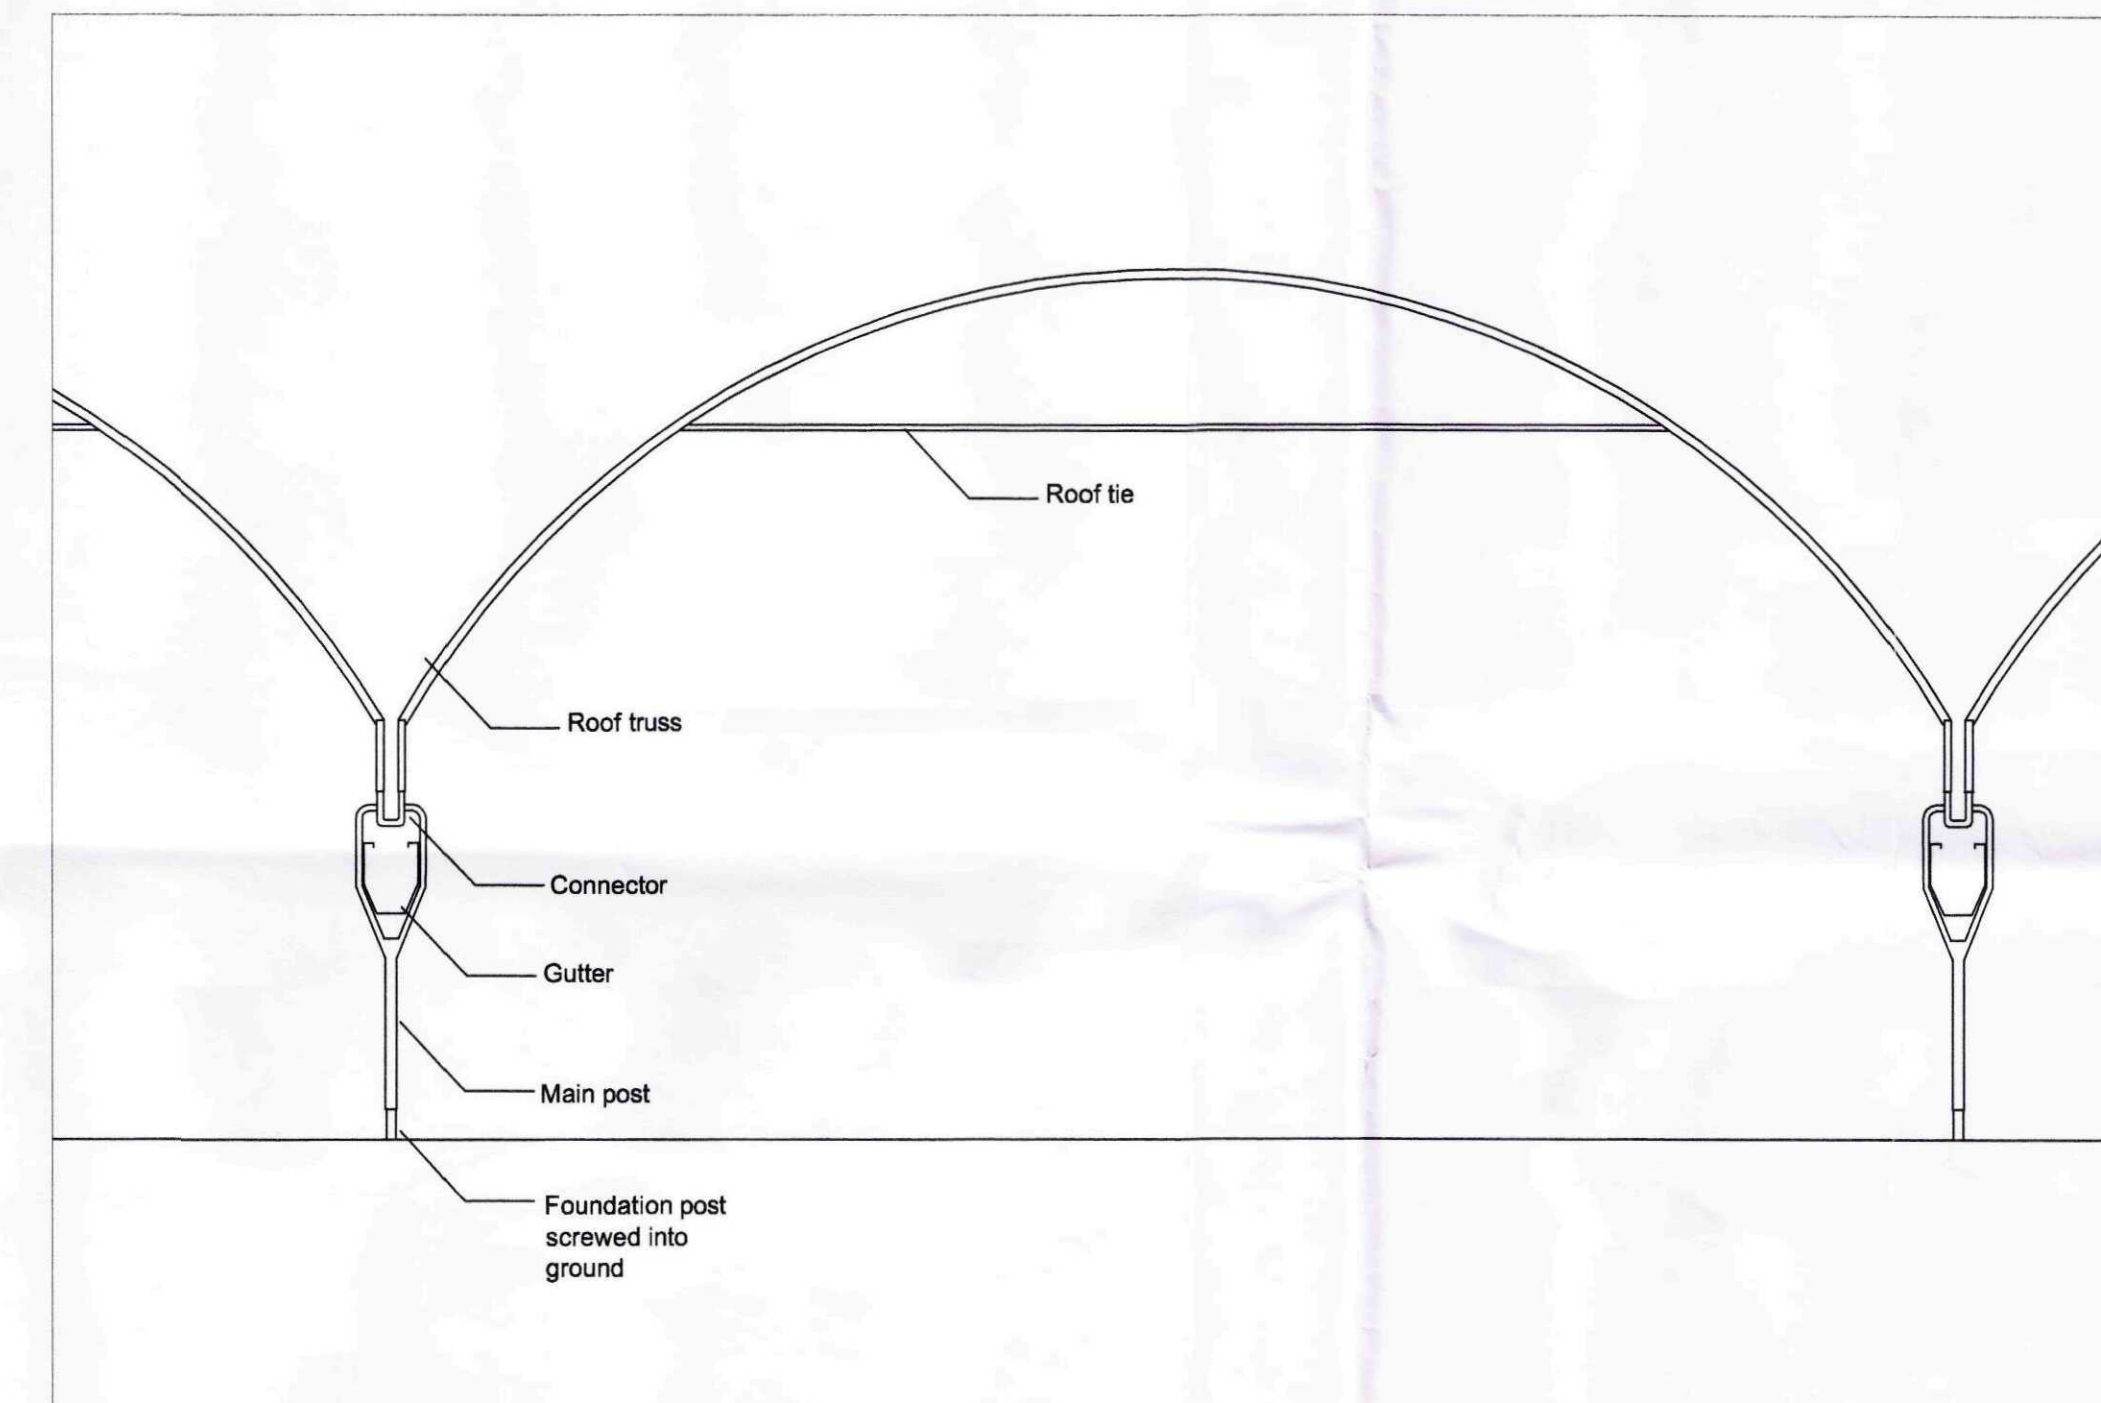

Detail (1:20 A1)

29 DEC 2010
1071-10

JEPKO LTD NORFOLK HOUSE FARM GEDNEY DROVE END, SPALDING LINCS	
PROPOSED AND EXISTING SPANISH TUNNELS at PETERS POINT	
Drawn F G Ward 7/12/10	Title & drawing number Tunnel details JEPKO ST2
Scale As shown (A1)	Revisions

Paraweb windbreak to western boundary, to comprise green or black Paraweb, mounted on treated timber poles set in ground according to manufacturer's recommendations.

www.allplas.co.uk/acatalog/Paraweb.html



**HENNOCK
INTERNATIONAL
LIMITED**
Consultants
5 The Dales
Nettleham
Lincs. LN22SA
01522 753600
frank@hennock.co.uk