
TREE INFORMATION :
All trees shown to be protected during the construction works.
Trees as follows :-
1. Beech tree 8m. spread.
2. Beech tree 8m spread.
3. Beech tree 12m. spread.
4. Chestnut tree 8m. spread.
5. Beech tree 12m spread (2m. north + 10m. south).
6. Beech tree. 8m. spread.
7. Sycamore tree. 8m. spread.
8. Beech tree. 10m. spread.
9. Beech tree 8m. spread.
10. Sycamore tree 12m. spread.
11. Sycamore tree 12m. spread.
12. Beech tree 14m. spread.
13. Beech tree 13m. spread.

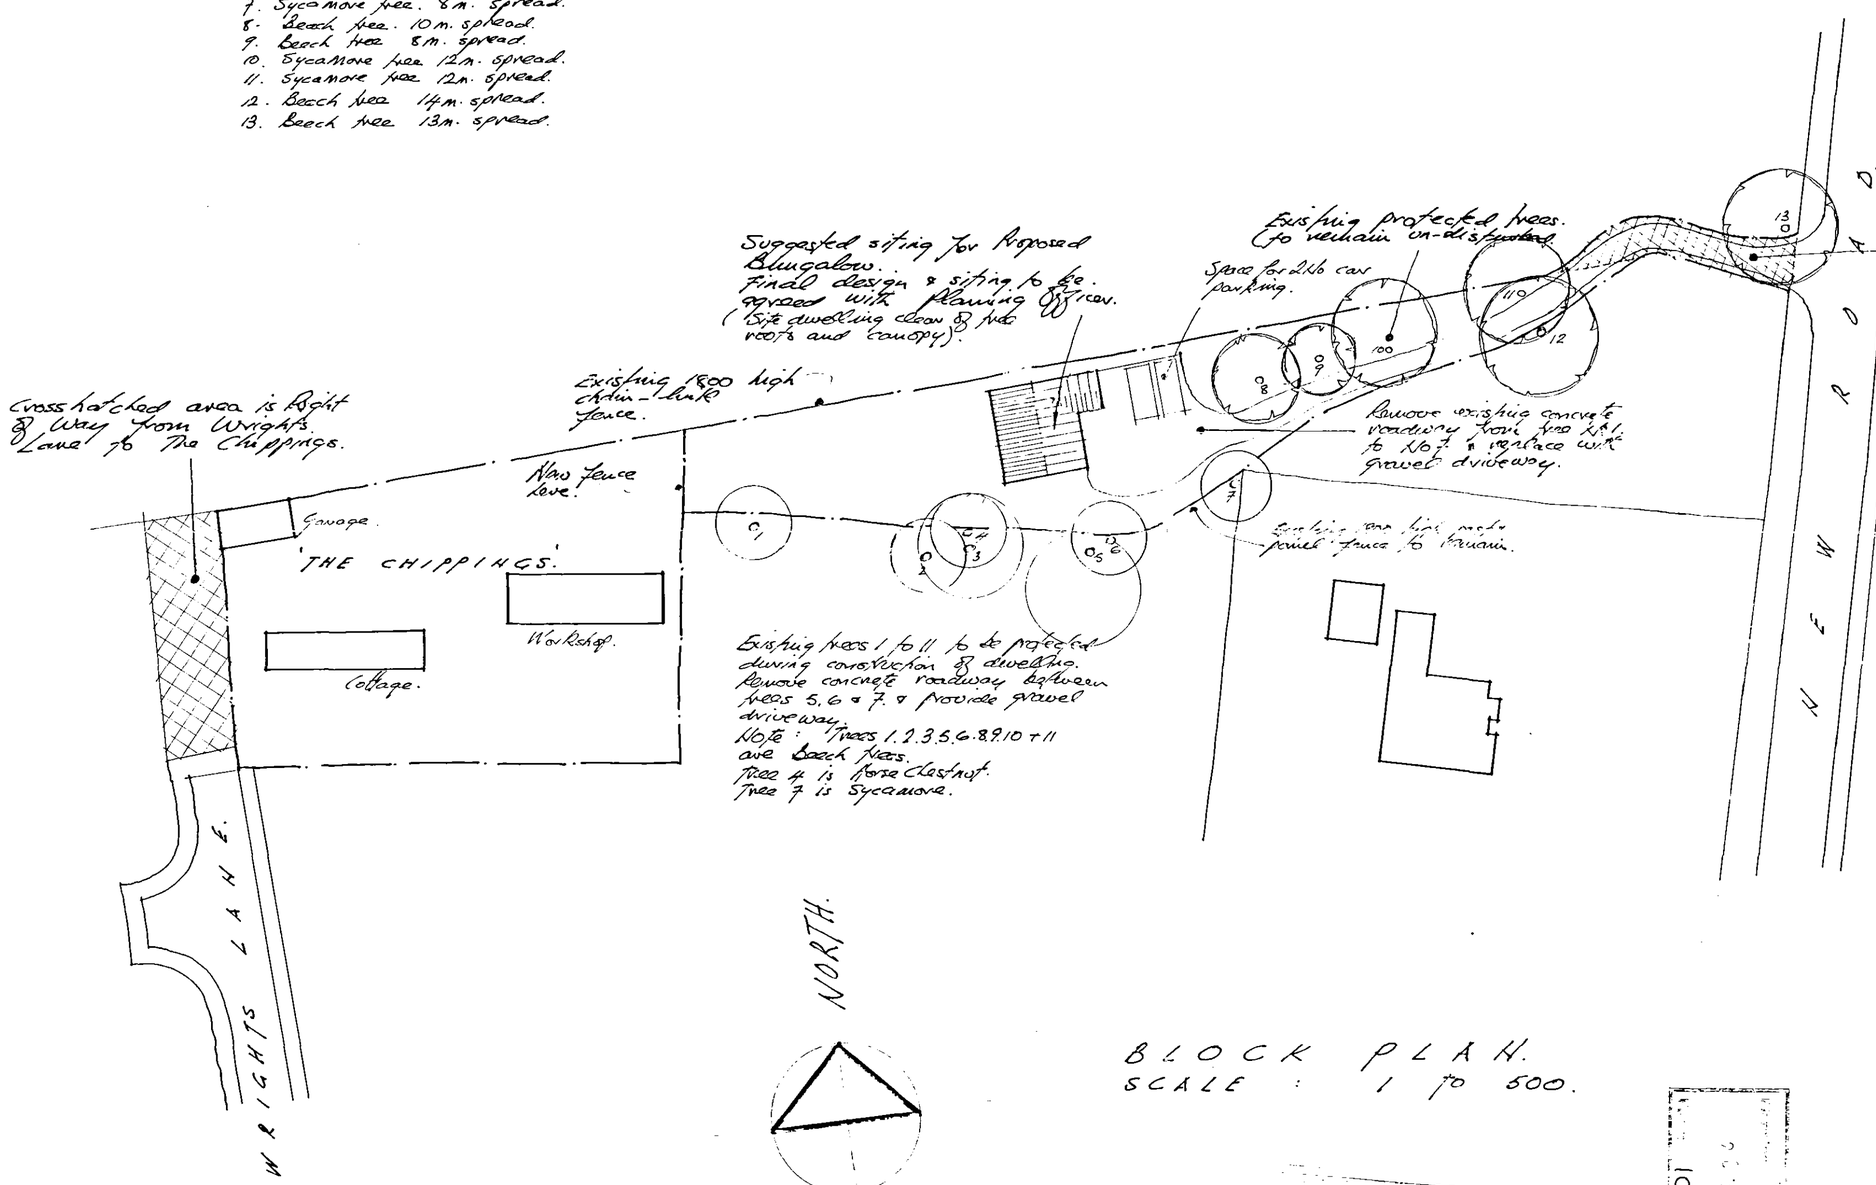

Revision A. 14.10.05 Resite dwelling & add tree positions. 8'17" 0.30m. Amend tree radius & add trees 12 & 13.

PROJECT
Proposed Dwelling.
New Road, Sutton Bridge.
for
Mr & Mrs. John Reece.

DRAWING TITLE
Block Plan Drawing.

SCALE 1 to 500. DATE August 2005
DRAWN PGodfrey CHECKED PG.

Peter Godfrey
ASSOCIATE CHARTERED INSTITUTE OF BUILDING
Building and Design Consultant
CHELWOOD HOUSE, SHERNBORNE ROAD,
DERSINGHAM, KING'S LYNN.
NORFOLK. PE31 6HZ.
Tel/Fax: 01485 543765 Mobile: 07885 645605

DRAWING NUMBER REVISION
8 / 05 / 2586 - 01 B.

1) This drawing has been prepared to cover matters which are the requirements of the Building Regulations/Planning and is not intended to constitute a full specification of the work.
2) Do not scale this drawing.
3) All dimensions, details, components and assemblies shall be verified by the contractor **PRIOR** to construction, manufacture or supply.
4) Any conflicting information, errors or omissions shown or implied on this drawing shall be referred to **PETER GODFREY PRIOR** to construction or ordering of materials.
5) This drawing and the works depicted are the **Copyright of PETER GODFREY** and may not be copied in part or whole without written permission.

H&K 159