

AMENDED PLAN
Ref. A1

SHDC
Planning & Development
- 9 NOV 2005
Ref: 1110/05

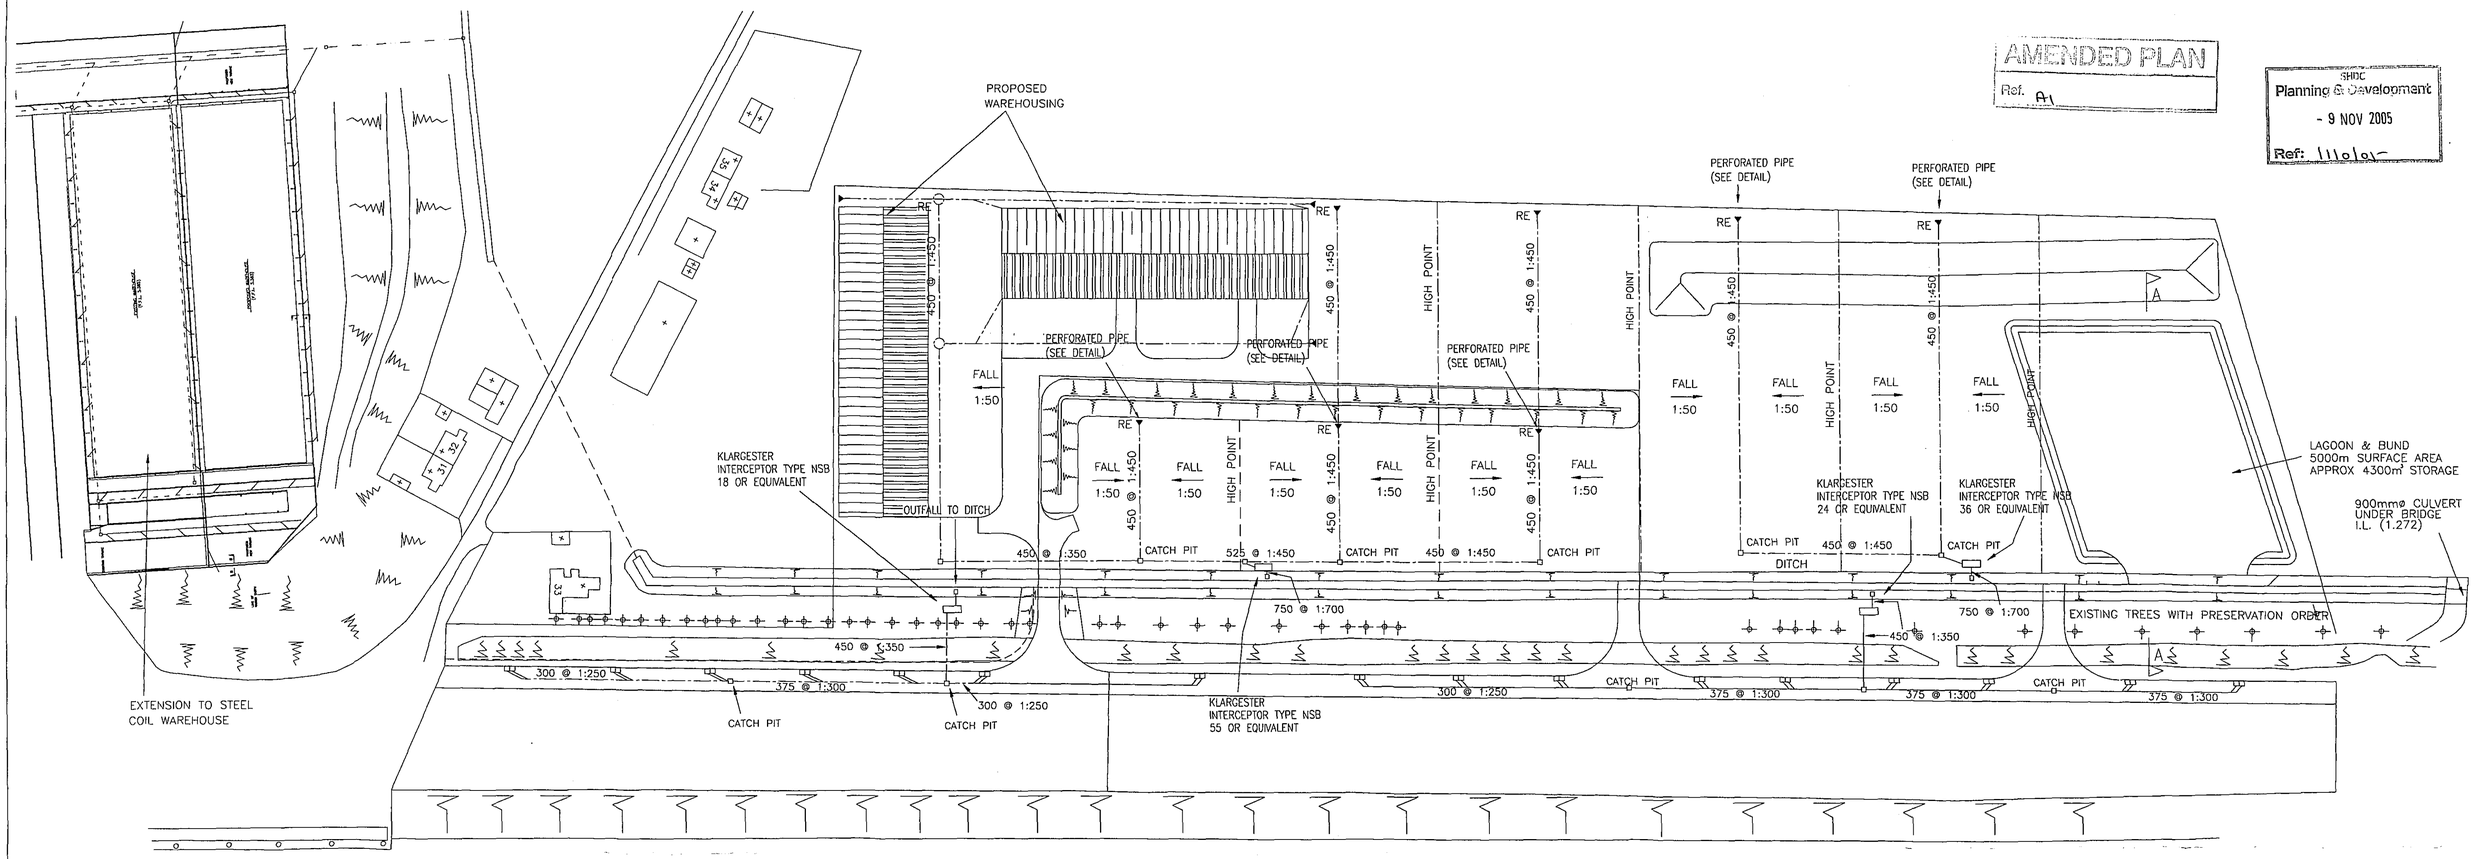

PROPOSED LAYOUT
SCALE 1:1000

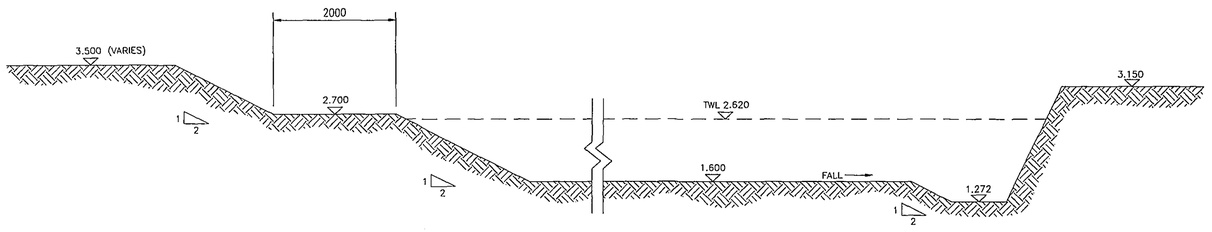

SECTION A–A
SCALE 1:50

DETERMINED PLAN

ORIGINAL IF RED

All dimensions to be checked on site. Do not scale.
Any discrepancies to be reported.
No part of this drawing may be reproduced, stored in a retrieval system or transmitted in any form or by any means without prior permission in writing from Alan Wood & Partners.

SHDC
Planning & Development
0 9 NOV 2005
Ref: 1110/05

REV	BY	DATE		CHK
B	JC	26.09.05	LAGOON AMENDED	
A	DF	10.08.05	LAGOON AND BUND AMENDED	

CONSULTING CIVIL AND STRUCTURAL ENGINEERS
WEBSITE: www.alanwood.co.uk
341 BEVERLEY ROAD HULL HU5 1LD — TELEPHONE (01482) 442138 FACSIMILE (01482) 448086 E MAIL:- eng@alanwood.co.uk
8 FALSGRAVE ROAD SCARBOROUGH YO12 5AT — TELEPHONE (01723) 366548 FACSIMILE (01723) 378744 E MAIL:- eng@scarborough.alanwood.co.uk
WESTMINSTER BUSINESS CENTRE 10 GREAT NORTH WAY NETHER POPPLETON YORK YO26 6RB — TELEPHONE (01904) 520130 FACSIMILE (01904) 520131 E MAIL:- eng@york.alanwood.co.uk

PROJECT :
PHASE 1, ROAD OPEN STORAGE AREA for PORT SUTTON BRIDGE Ltd, SPALDING, LINCOLNSHIRE.

DRAWING
0 7 NOV 2005
ISSUED

TITLE :
PROPOSED DRAINAGE

DRAWN BY :	DATE DRAWN :	ORIGINAL SCALE(S) AT A1 :
D. FOSTER	21/05/04	AS SHOWN
CHECKED BY :	APPROVED BY :	DRAWING NUMBER :
DATE :	DATE :	23716/06 B