



SCALE 1:100

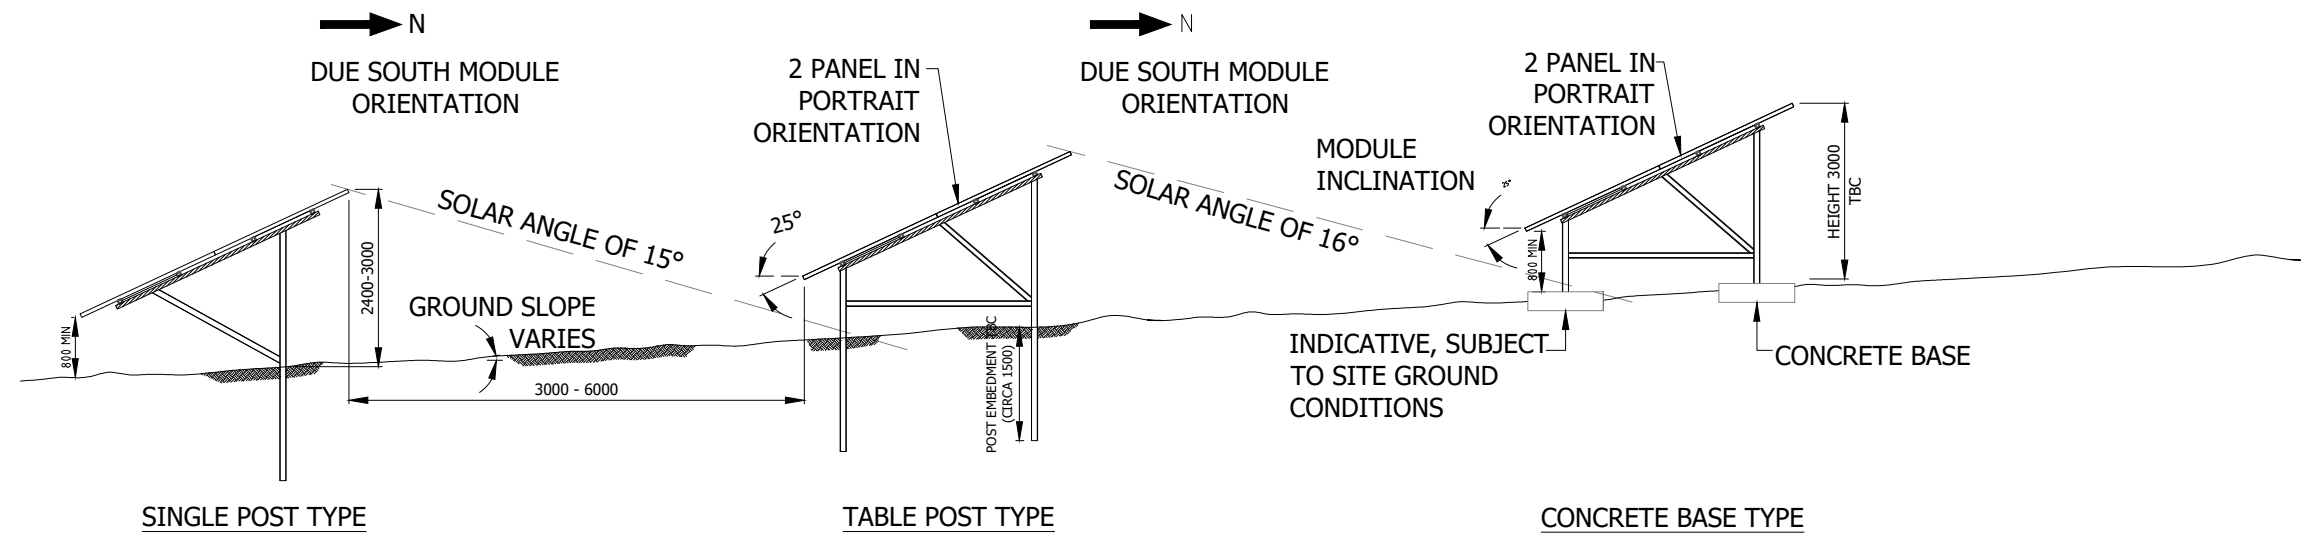

SCALE 1:100

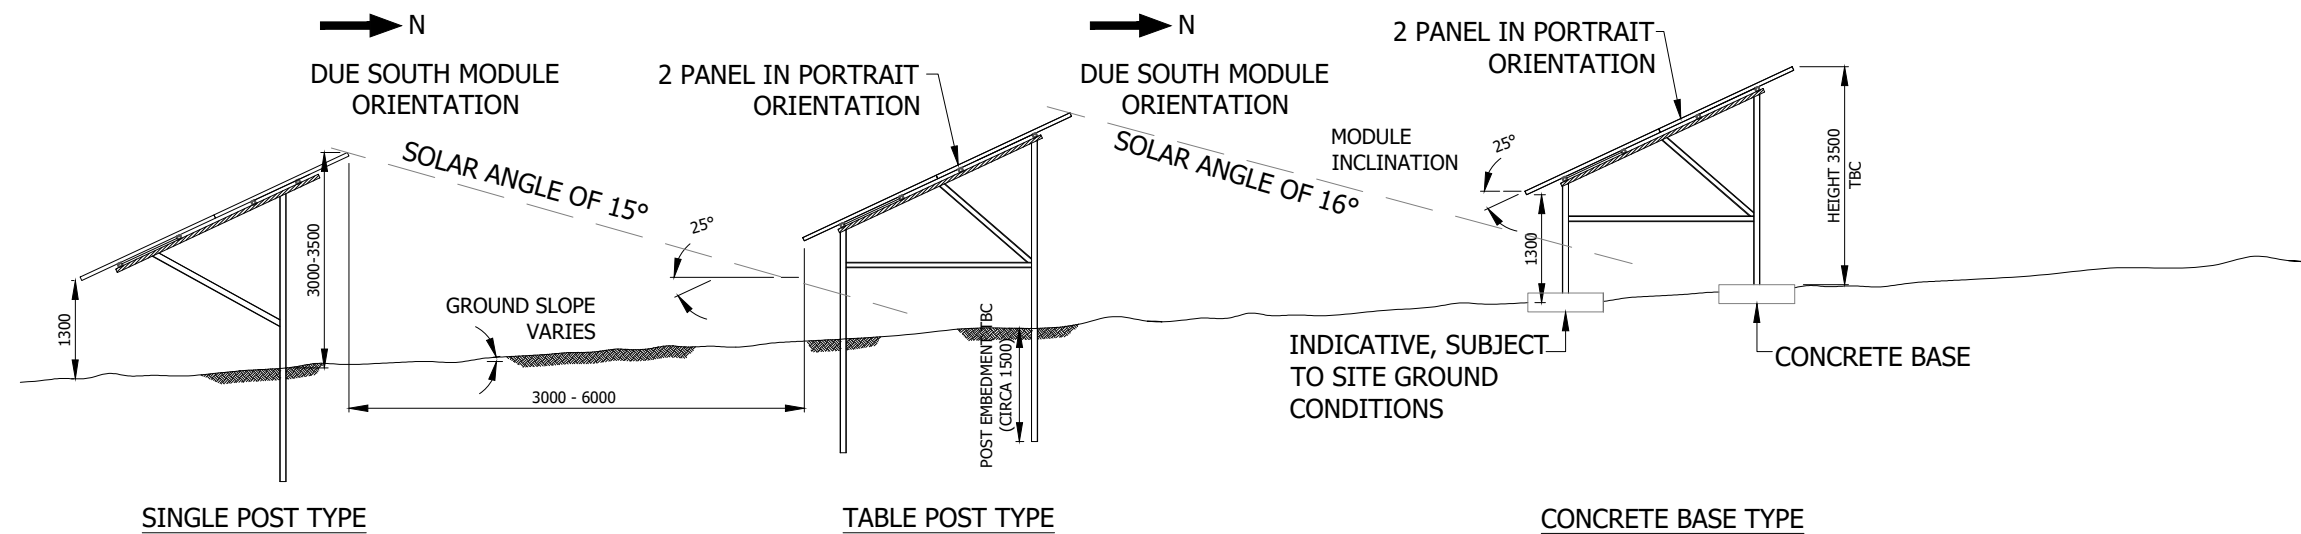

Project Title	Drawing Title	Purpose of issue				THIS DOCUMENT HAS BEEN PREPARED IN ACCORDANCE WITH THE SCOPE OF ARCUS' APPOINTMENT WITH ITS CLIENT AND IS SUBJECT TO THE TERMS OF THAT APPOINTMENT. ARCUS ACCEPTS NO LIABILITY FOR ANY USE OF THIS DOCUMENT OTHER THAN BY ITS CLIENT AND ONLY FOR THE PURPOSES FOR WHICH IT WAS PREPARED AND PROVIDED		Arcus Consultancy Services 7th Floor 1C Swinegate Court East, 3 Swinegate York, YO1 8AJ Tel: +44 (0) 1904 715 470 Fax: www.arcusconsulting.co.uk		 ARCUS	
Sutton Bridge Solar Development	FIGURE 4 INDICATIVE PANELS	PLANNING									
		Designed LH	Drawn LH	Checked MT	Approved KE						
Client		Arcus Internal Project No. 3630	Date			Drawing Number		Rev			
Scale @ A3 1:100		12/10/2020			3630-DR-PLAN_201		1				

Plot Date : 15 October 2020 12:38:25
File Name : Y:\PROJECTS\3630 SUTTON BRIDGE SOLAR DEVELOPMENT\LANDSCAPE\DRAWING\1-WORKING\3630_PLAN_FIGURES_2010TO205_20201012