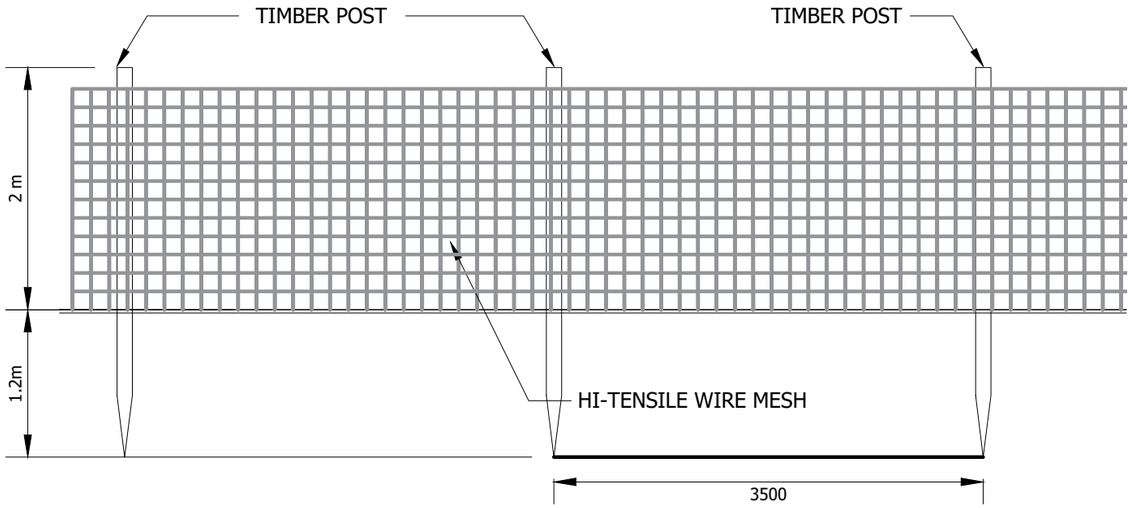

TYPICAL FENCE DETAIL- SCALE 1:50

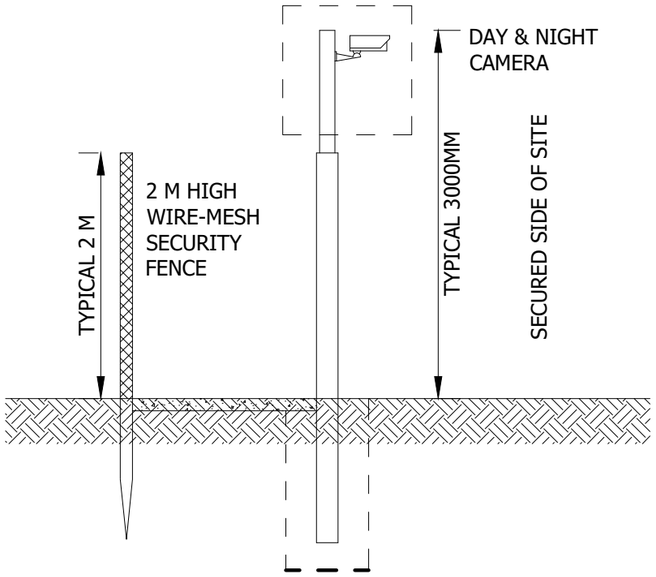

TYPICAL SECURITY COLUMN DETAIL
SCALE 1:50

TYPICAL SECURITY GATE

Project Title	Drawing Title	Purpose of issue			
Sutton Bridge Solar Development	FIGURE 5 INDICATIVE STOCK PROOF FENCE / GATES / CAMERAS	PLANNING			
Client: EDF renewables		Designed LH	Drawn LH	Checked MT	Approved KE
		Arcus Internal Project No. 3630		Date 12/10/2020	
		Scale @ A3 1:50			

THIS DOCUMENT HAS BEEN PREPARED IN ACCORDANCE WITH THE SCOPE OF ARCUS' APPOINTMENT WITH ITS CLIENT AND IS SUBJECT TO THE TERMS OF THAT APPOINTMENT. ARCUS ACCEPTS NO LIABILITY FOR ANY USE OF THIS DOCUMENT OTHER THAN BY ITS CLIENT AND ONLY FOR THE PURPOSES FOR WHICH IT WAS PREPARED AND PROVIDED

Drawing Number: 3630-DR-PLAN_202
Rev: 1

Arcus Consultancy Services
7th Floor
1C Swinegate Court East, 3 Swinegate
York, YO1 8AJ
Tel: +44 (0) 1904 715 470
Fax:
www.arcusconsulting.co.uk

ARCUS

Reproduced from Ordnance Survey digital map data © Crown copyright 2020. All rights reserved. License number 100048606

Plot Date : 15 October 2020 12:40:34
File Name :Y:\PROJECTS\3630 SUTTON BRIDGE SOLAR DEVELOPMENT\LANDSCAPE\DRAWING\1-WORKING\3630_PLAN_FIGURES_201TO205_20201012