


Plot Date : 15 October 2020 12:49:51
File Name : Y:\PROJECTS\3630 SUTTON BRIDGE SOLAR DEVELOPMENT\LANDSCAPE\DRAWING\1-WORKING\3630_PLAN_FIGURES_2011TO205_20201012


MV POWER STATION IMAGE



MV POWER STATION FRONT AND SIDE ELEVATION

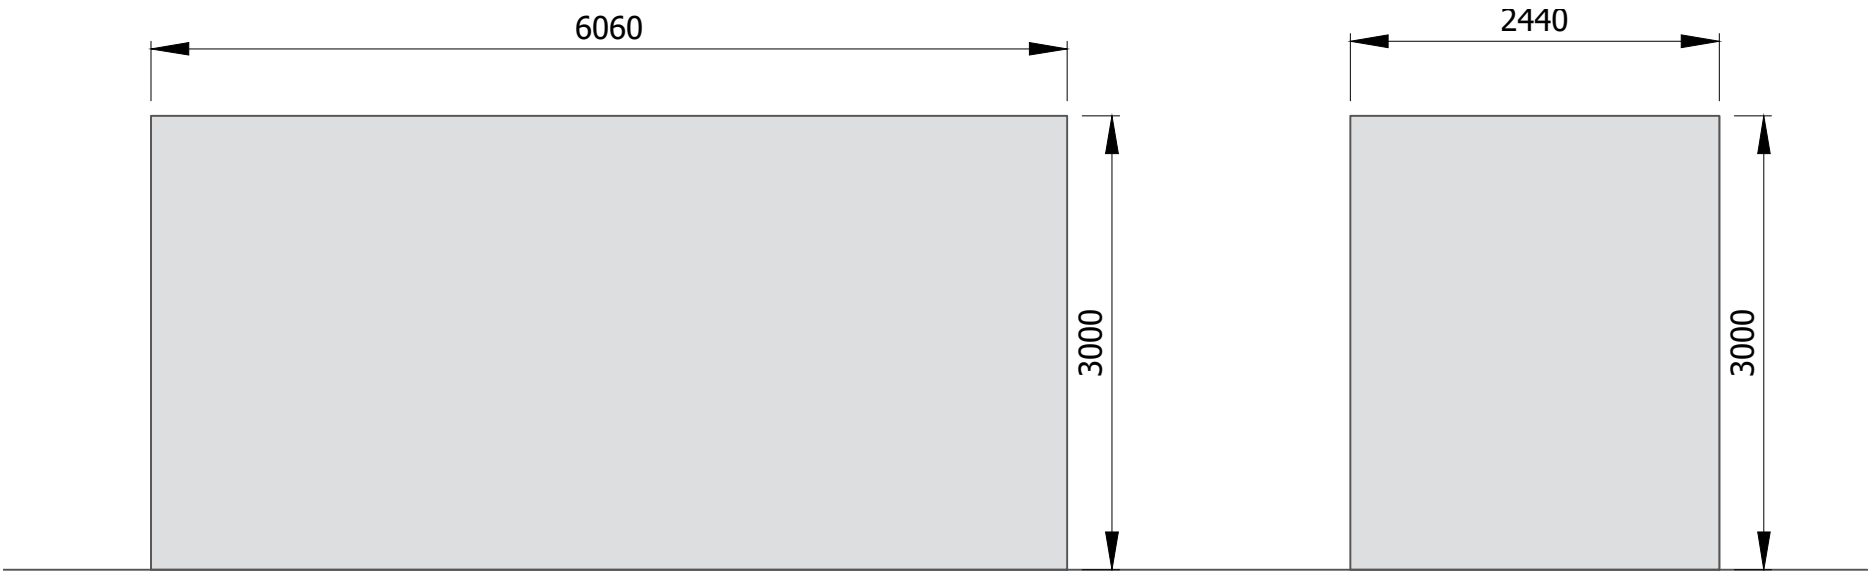

RAISED MV POWER STATION FRONT AND SIDE ELEVATION

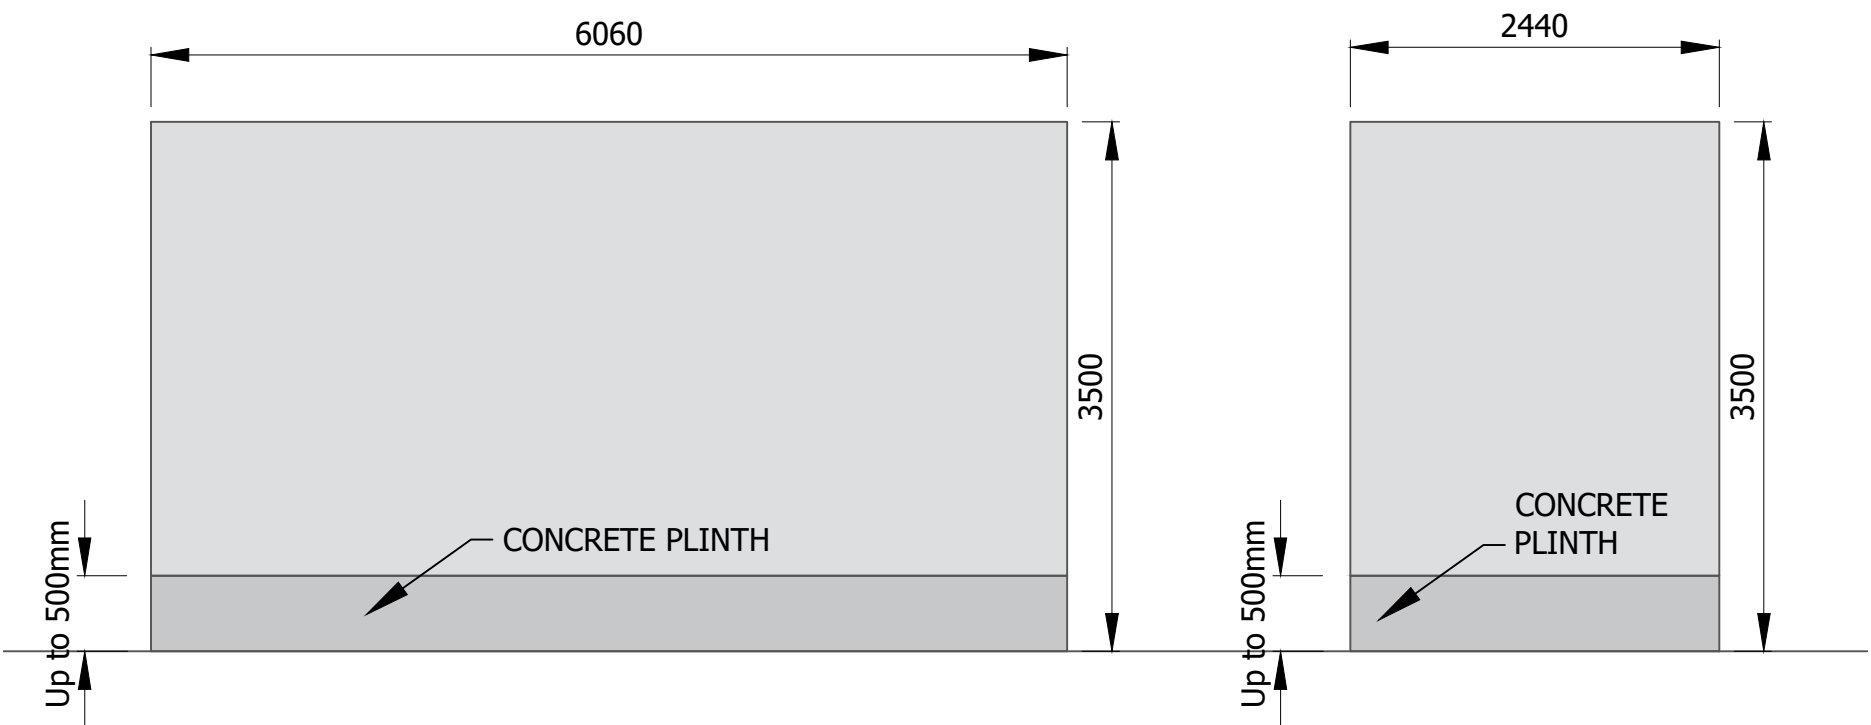

Project Title
Sutton Bridge Solar Development

Client


Drawing Title

FIGURE 7
INDICATIVE
MV POWER STATION

Purpose of issue			
PLANNING			
Designed LH	Drawn LH	Checked MT	Approved KE
Arcus Internal Project No. 3630		Date 12/10/2020	
Scale @ A3 1:50			

THIS DOCUMENT HAS BEEN PREPARED IN ACCORDANCE WITH THE SCOPE OF ARCUS' APPOINTMENT WITH ITS CLIENT AND IS SUBJECT TO THE TERMS OF THAT APPOINTMENT. ARCUS ACCEPTS NO LIABILITY FOR ANY USE OF THIS DOCUMENT OTHER THAN BY ITS CLIENT AND ONLY FOR THE PURPOSES FOR WHICH IT WAS PREPARED AND PROVIDED

Drawing Number
3630-DR-PLAN_204

Rev
1

Arcus Consultancy Services
7th Floor
1C Swinegate Court East, 3 Swinegate
York, YO1 8AJ
Tel: +44 (0) 1904 715 470
Fax:
www.arcusconsulting.co.uk

