




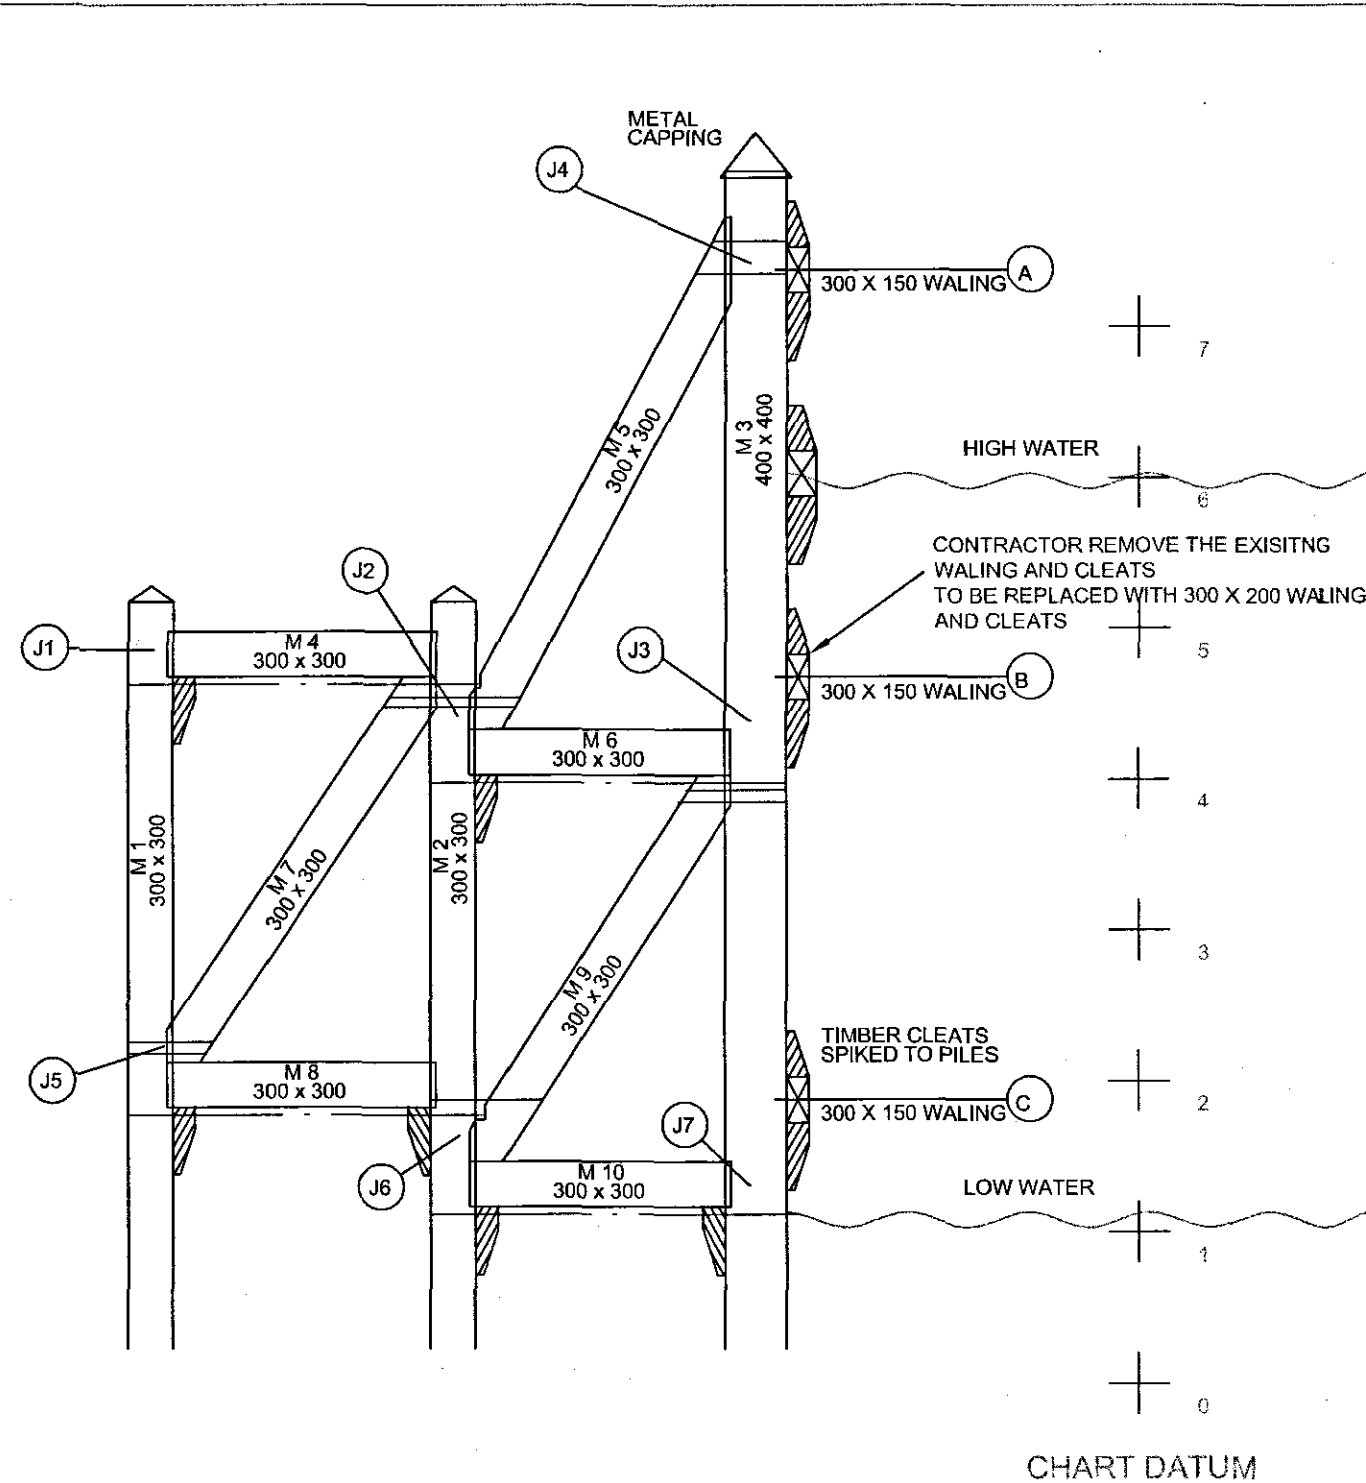


SWING SPAN FENDERING BENTS SS 14 - 27
SCALE 1:50

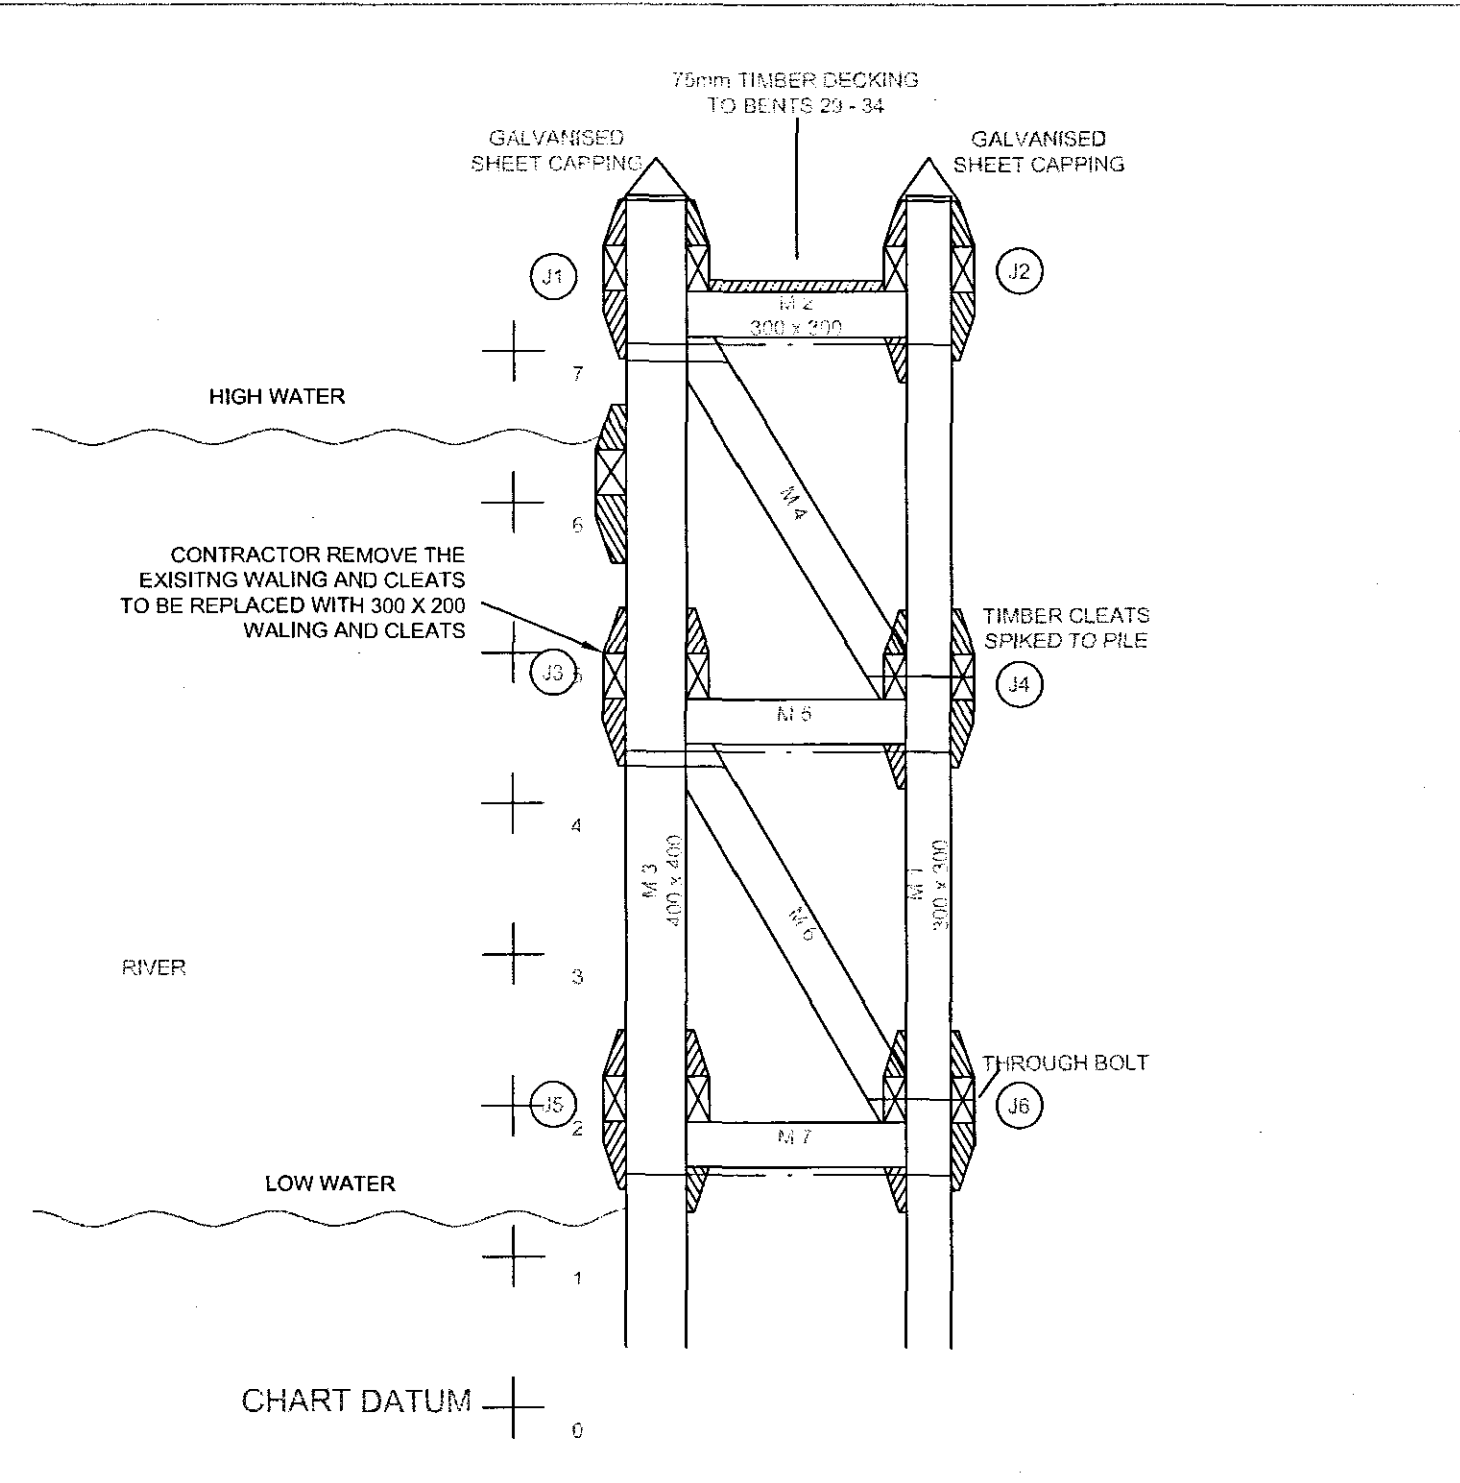


SWING SPAN FENDERING BENTS SS 1-4, 6&7, 9-12, 29-32, 34&35, 37-40
SCALE 1:50

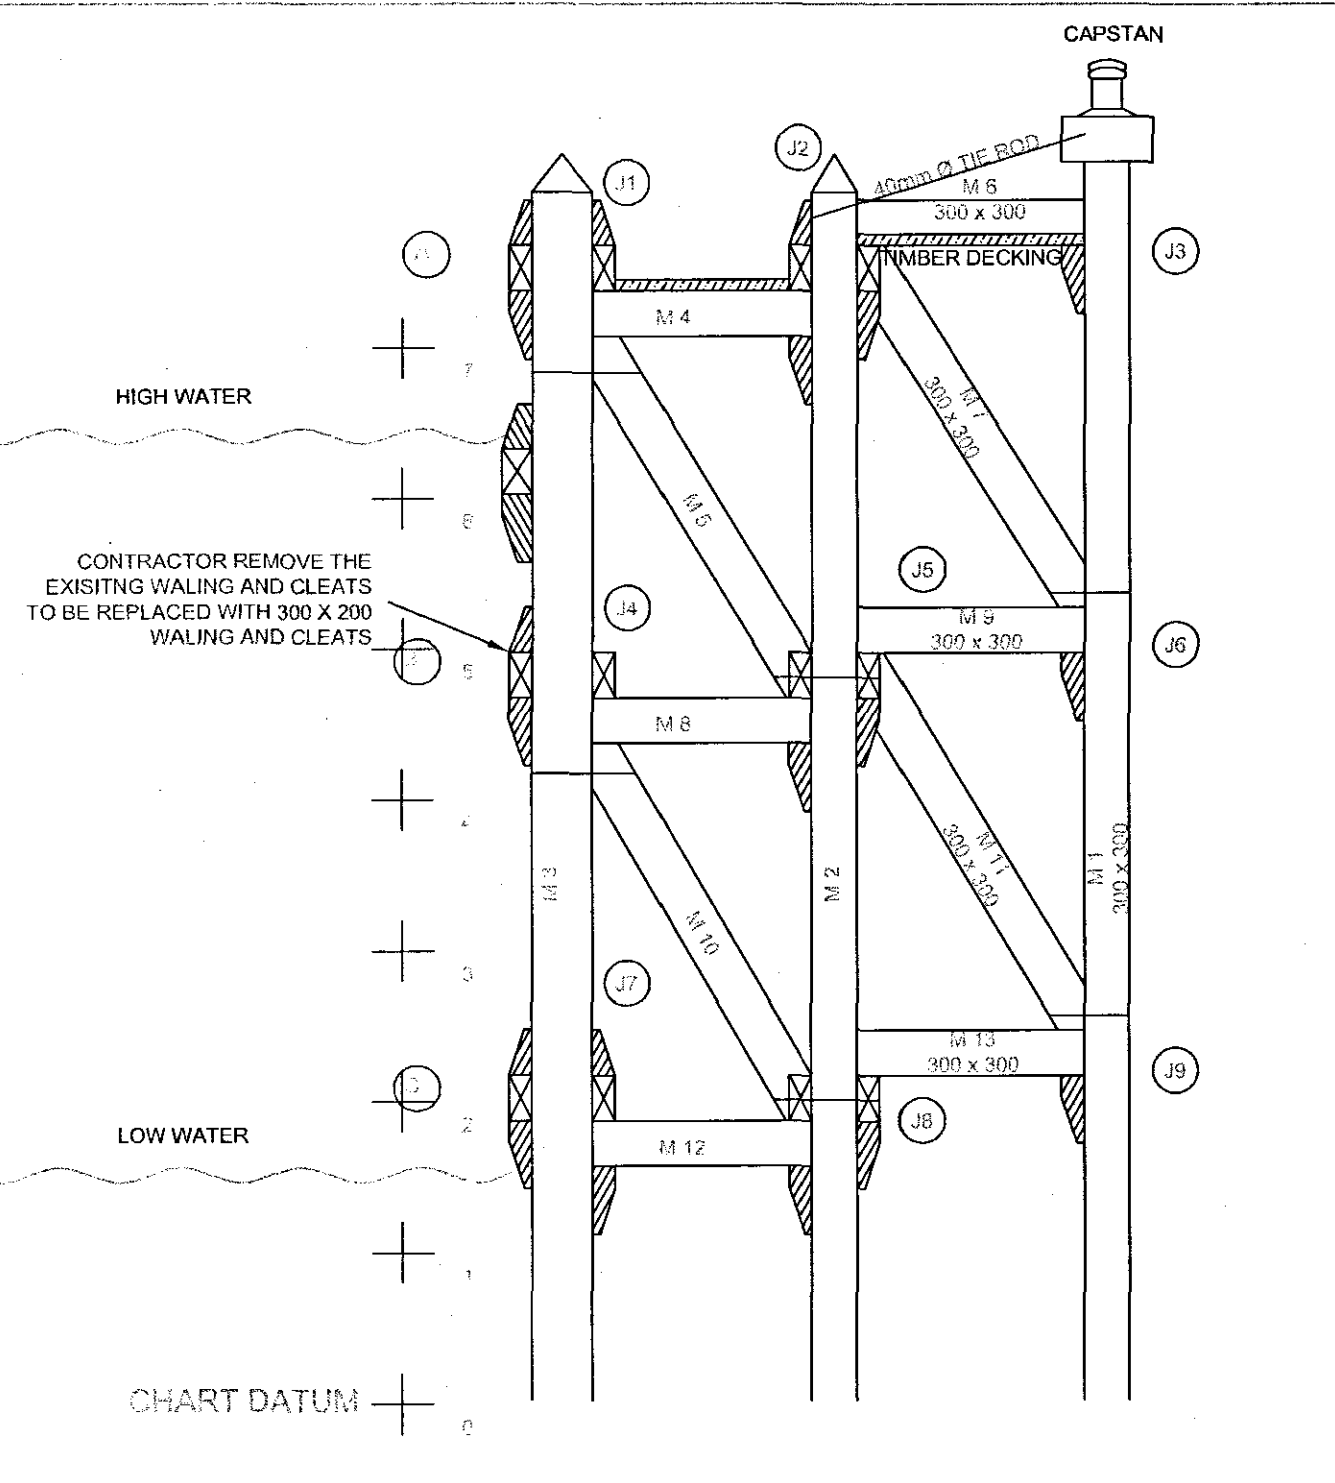


SWING SPAN FENDERING BENTS SS 33, 36, 05, 08
SCALE 1:50

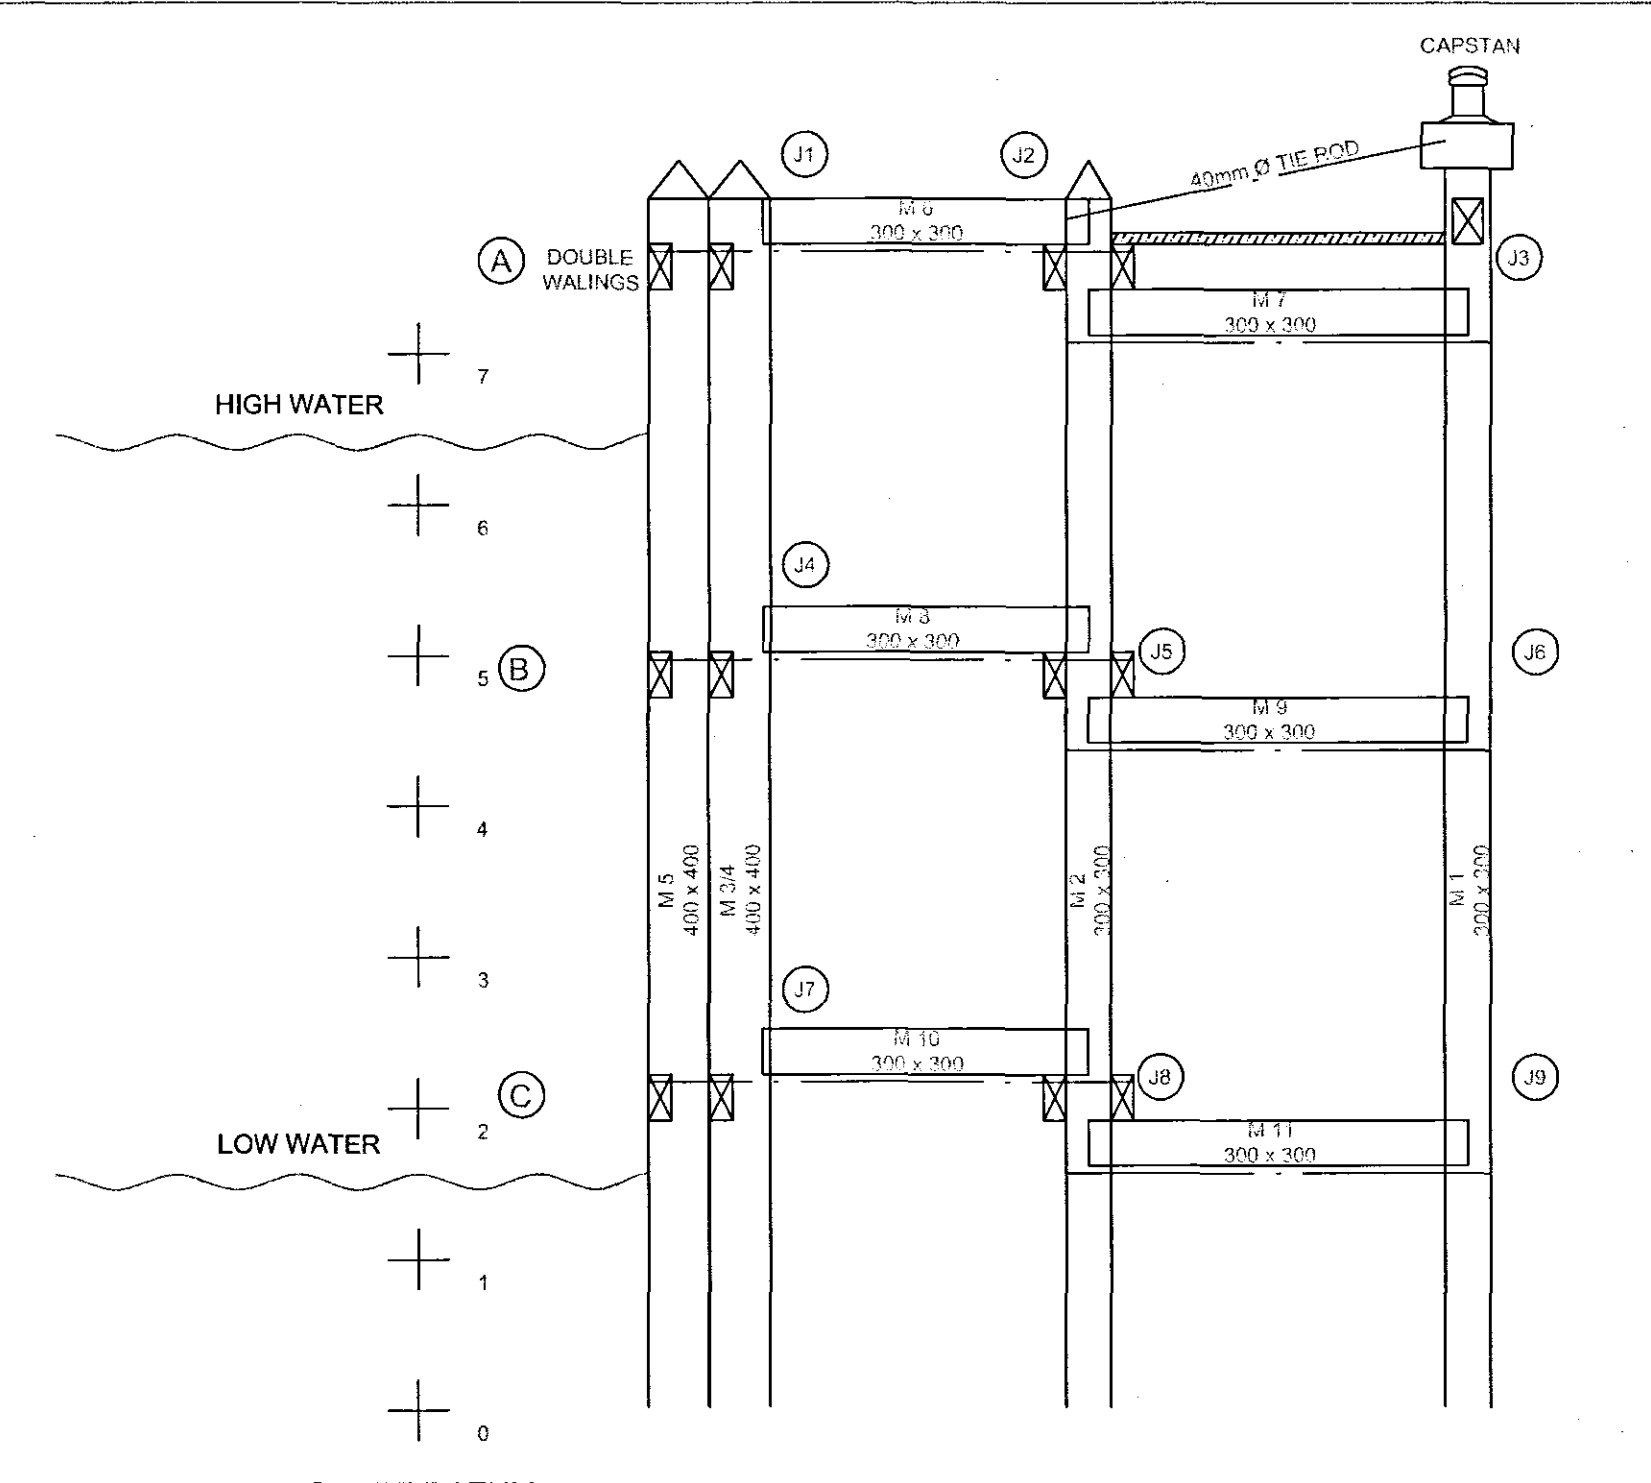


SWING SPAN FENDERING BENTS SS 06A & 34A
SCALE 1:50

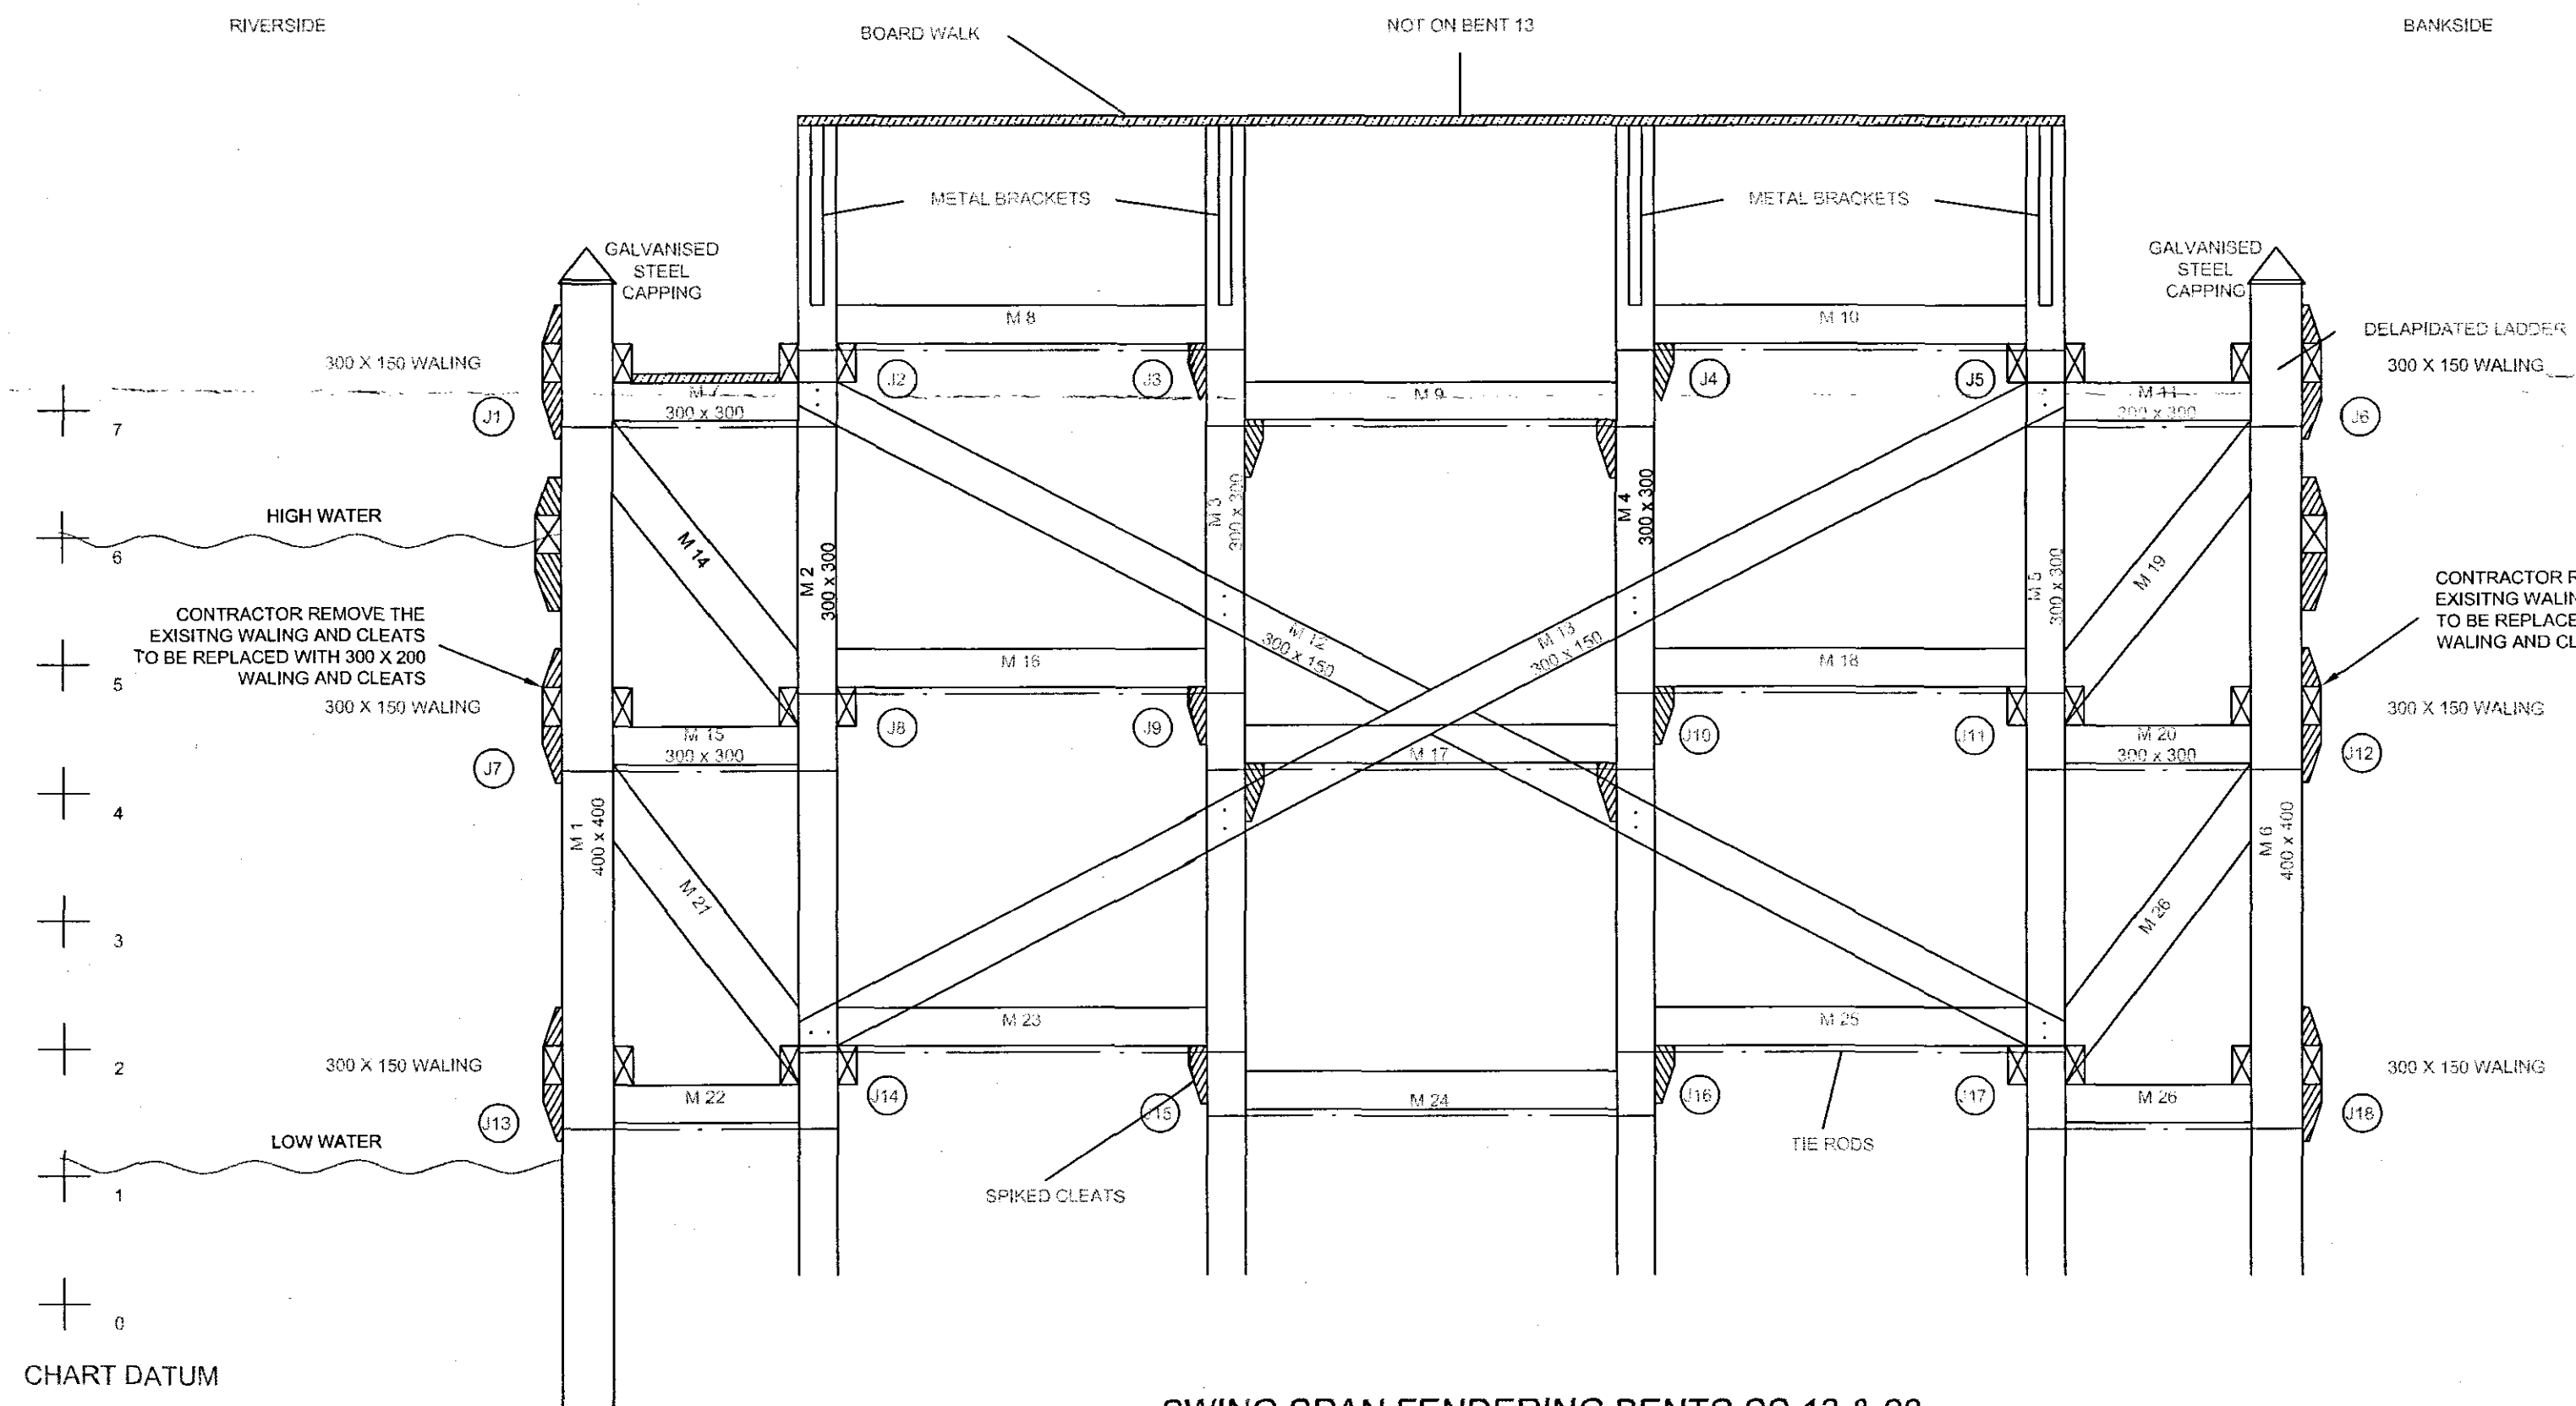

SWING SPAN FENDERING BENTS SS 13 & 28
SCALE 1:50

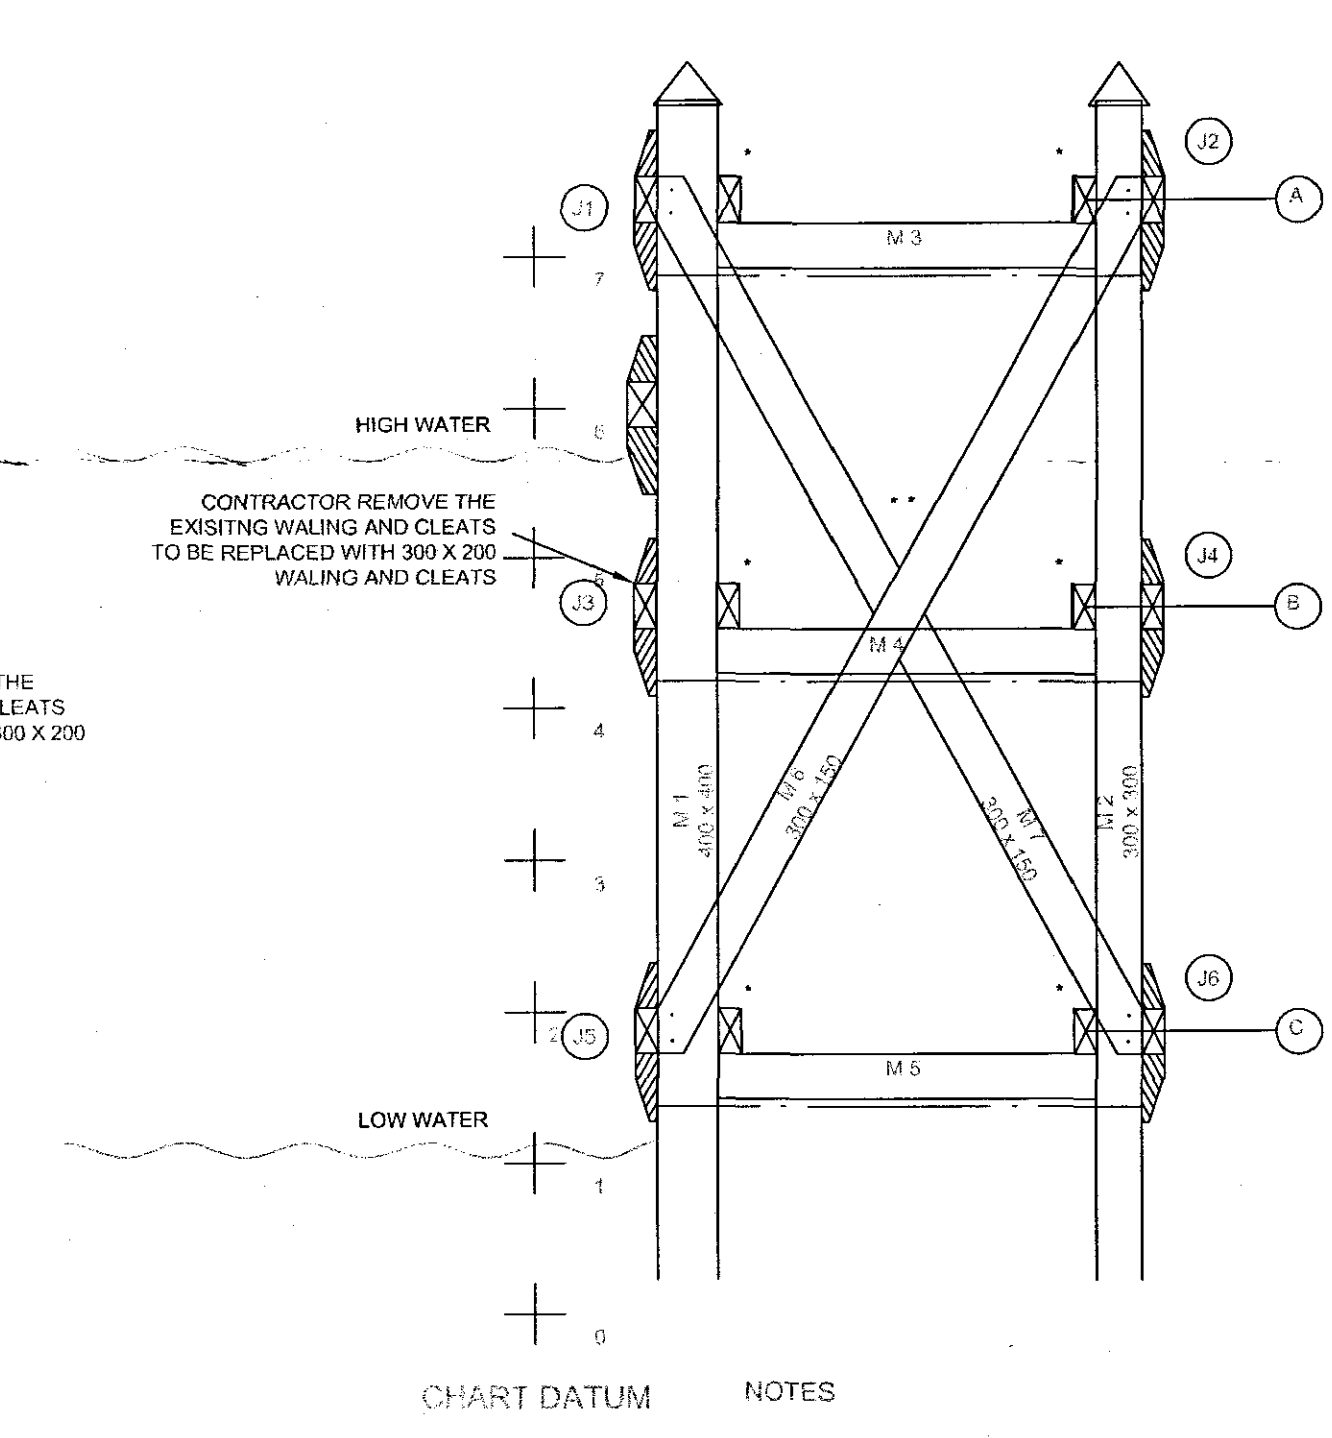

FIXED SPAN FENDERING BENTS FS 01, 03-09 INCL. & 11
SCALE 1:50

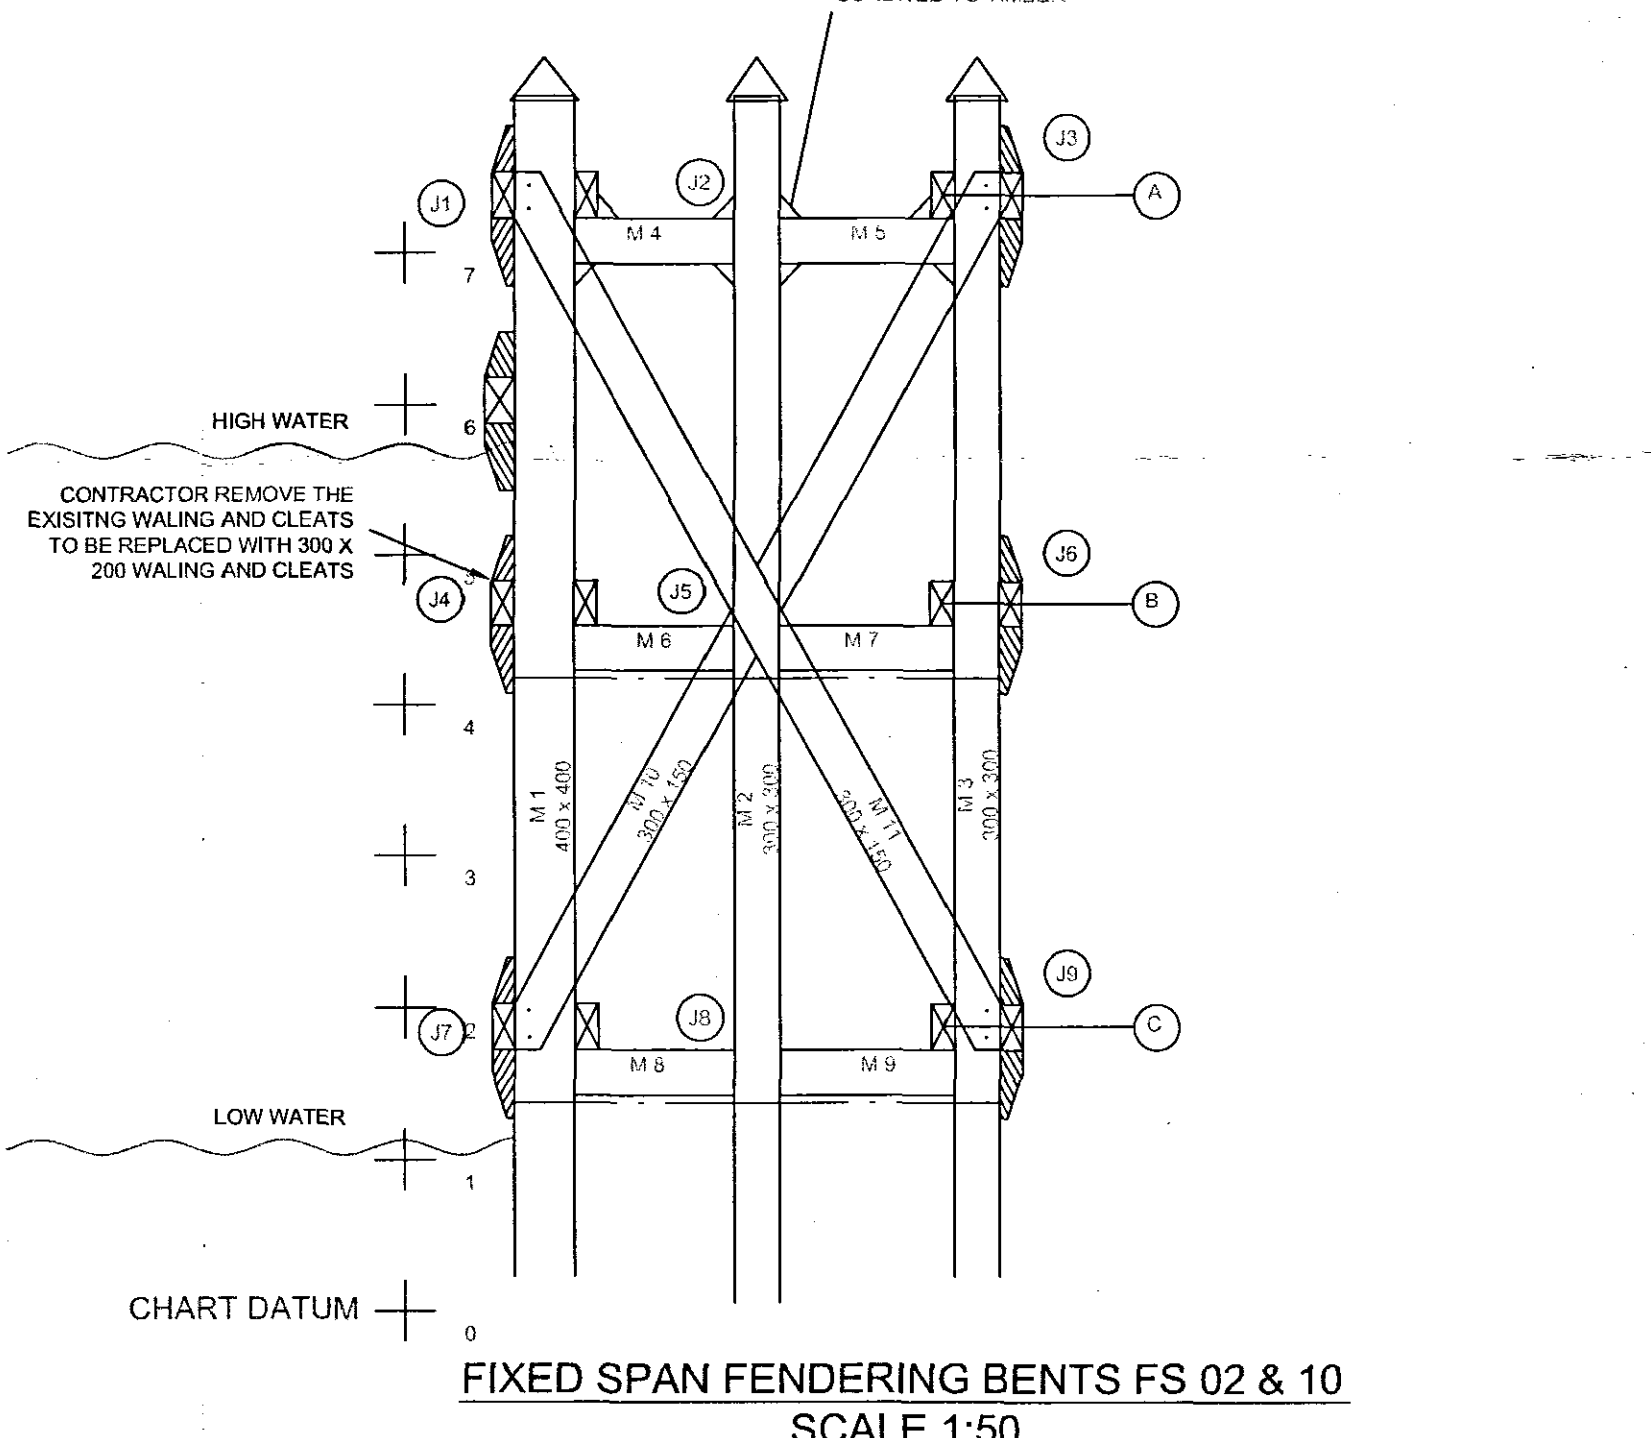

FIXED SPAN FENDERING BENTS FS 02 & 10
SCALE 1:50

- NOTES:
THIS DRAWING IS TO BE READ IN CONJUNCTION WITH THE FOLLOWING DRAWINGS:
HCSMM0105/3000 - GENERAL ARRANGEMENT AND ACCESS
/3001 - TIMBER FENDER DETAILS SHT 1 OF 2
/3002 - TIMBER FENDER DETAILS SHT 2 OF 2
/3003 - TYPICAL JOINT DETAILS SHT 1 OF 2
/3004 - TYPICAL JOINT DETAILS SHT 2 OF 2
/3005 - CARRIAGEWAY RESURFACING WORKS
/3006 - CARRIAGEWAY ROAD MARKINGS
/3007 - STEELWORK AND ACCESS FOOTWAY WORKS

SHDC
PLANNING & DEVELOPMENT
15 AUG 2007
Ref. 1123/7

DETERMINED
PLAN

Rev. Date: Description: Amended by: Approved by:	
AMENDMENT DETAILS	
Lincolnshire COUNTY COUNCIL	
TECHNICAL SERVICES PARTNERSHIP WITHAM PARK HOUSE, WITHAM PARK, WATERSIDE SOUTH LINCOLN LN5 7JN Customer Service Centre : (01522) 782070 Head of Technical Services : Y.H.Kong, B.Sc., C.Eng., F.I.C.E., M.I.H.T., D.M.S.	
Drawing No.	B/ HCSMM/0105/T/ 3002
Structure No.	42/81/20
Rd No.	A17 Parish: SUTTON BRIDGE
Scheme:	A17 CROSS KEYS SWING BRIDGE
Description:	TIMBER FENDER REPAIRS AND RESURFACING TIMBER FENDER DETAILS SHT 2 OF 2
Scale: AS	Drawn by: IAB
Shown	Approved by: AA
Approval Date:	26/7/07
Sheet	3