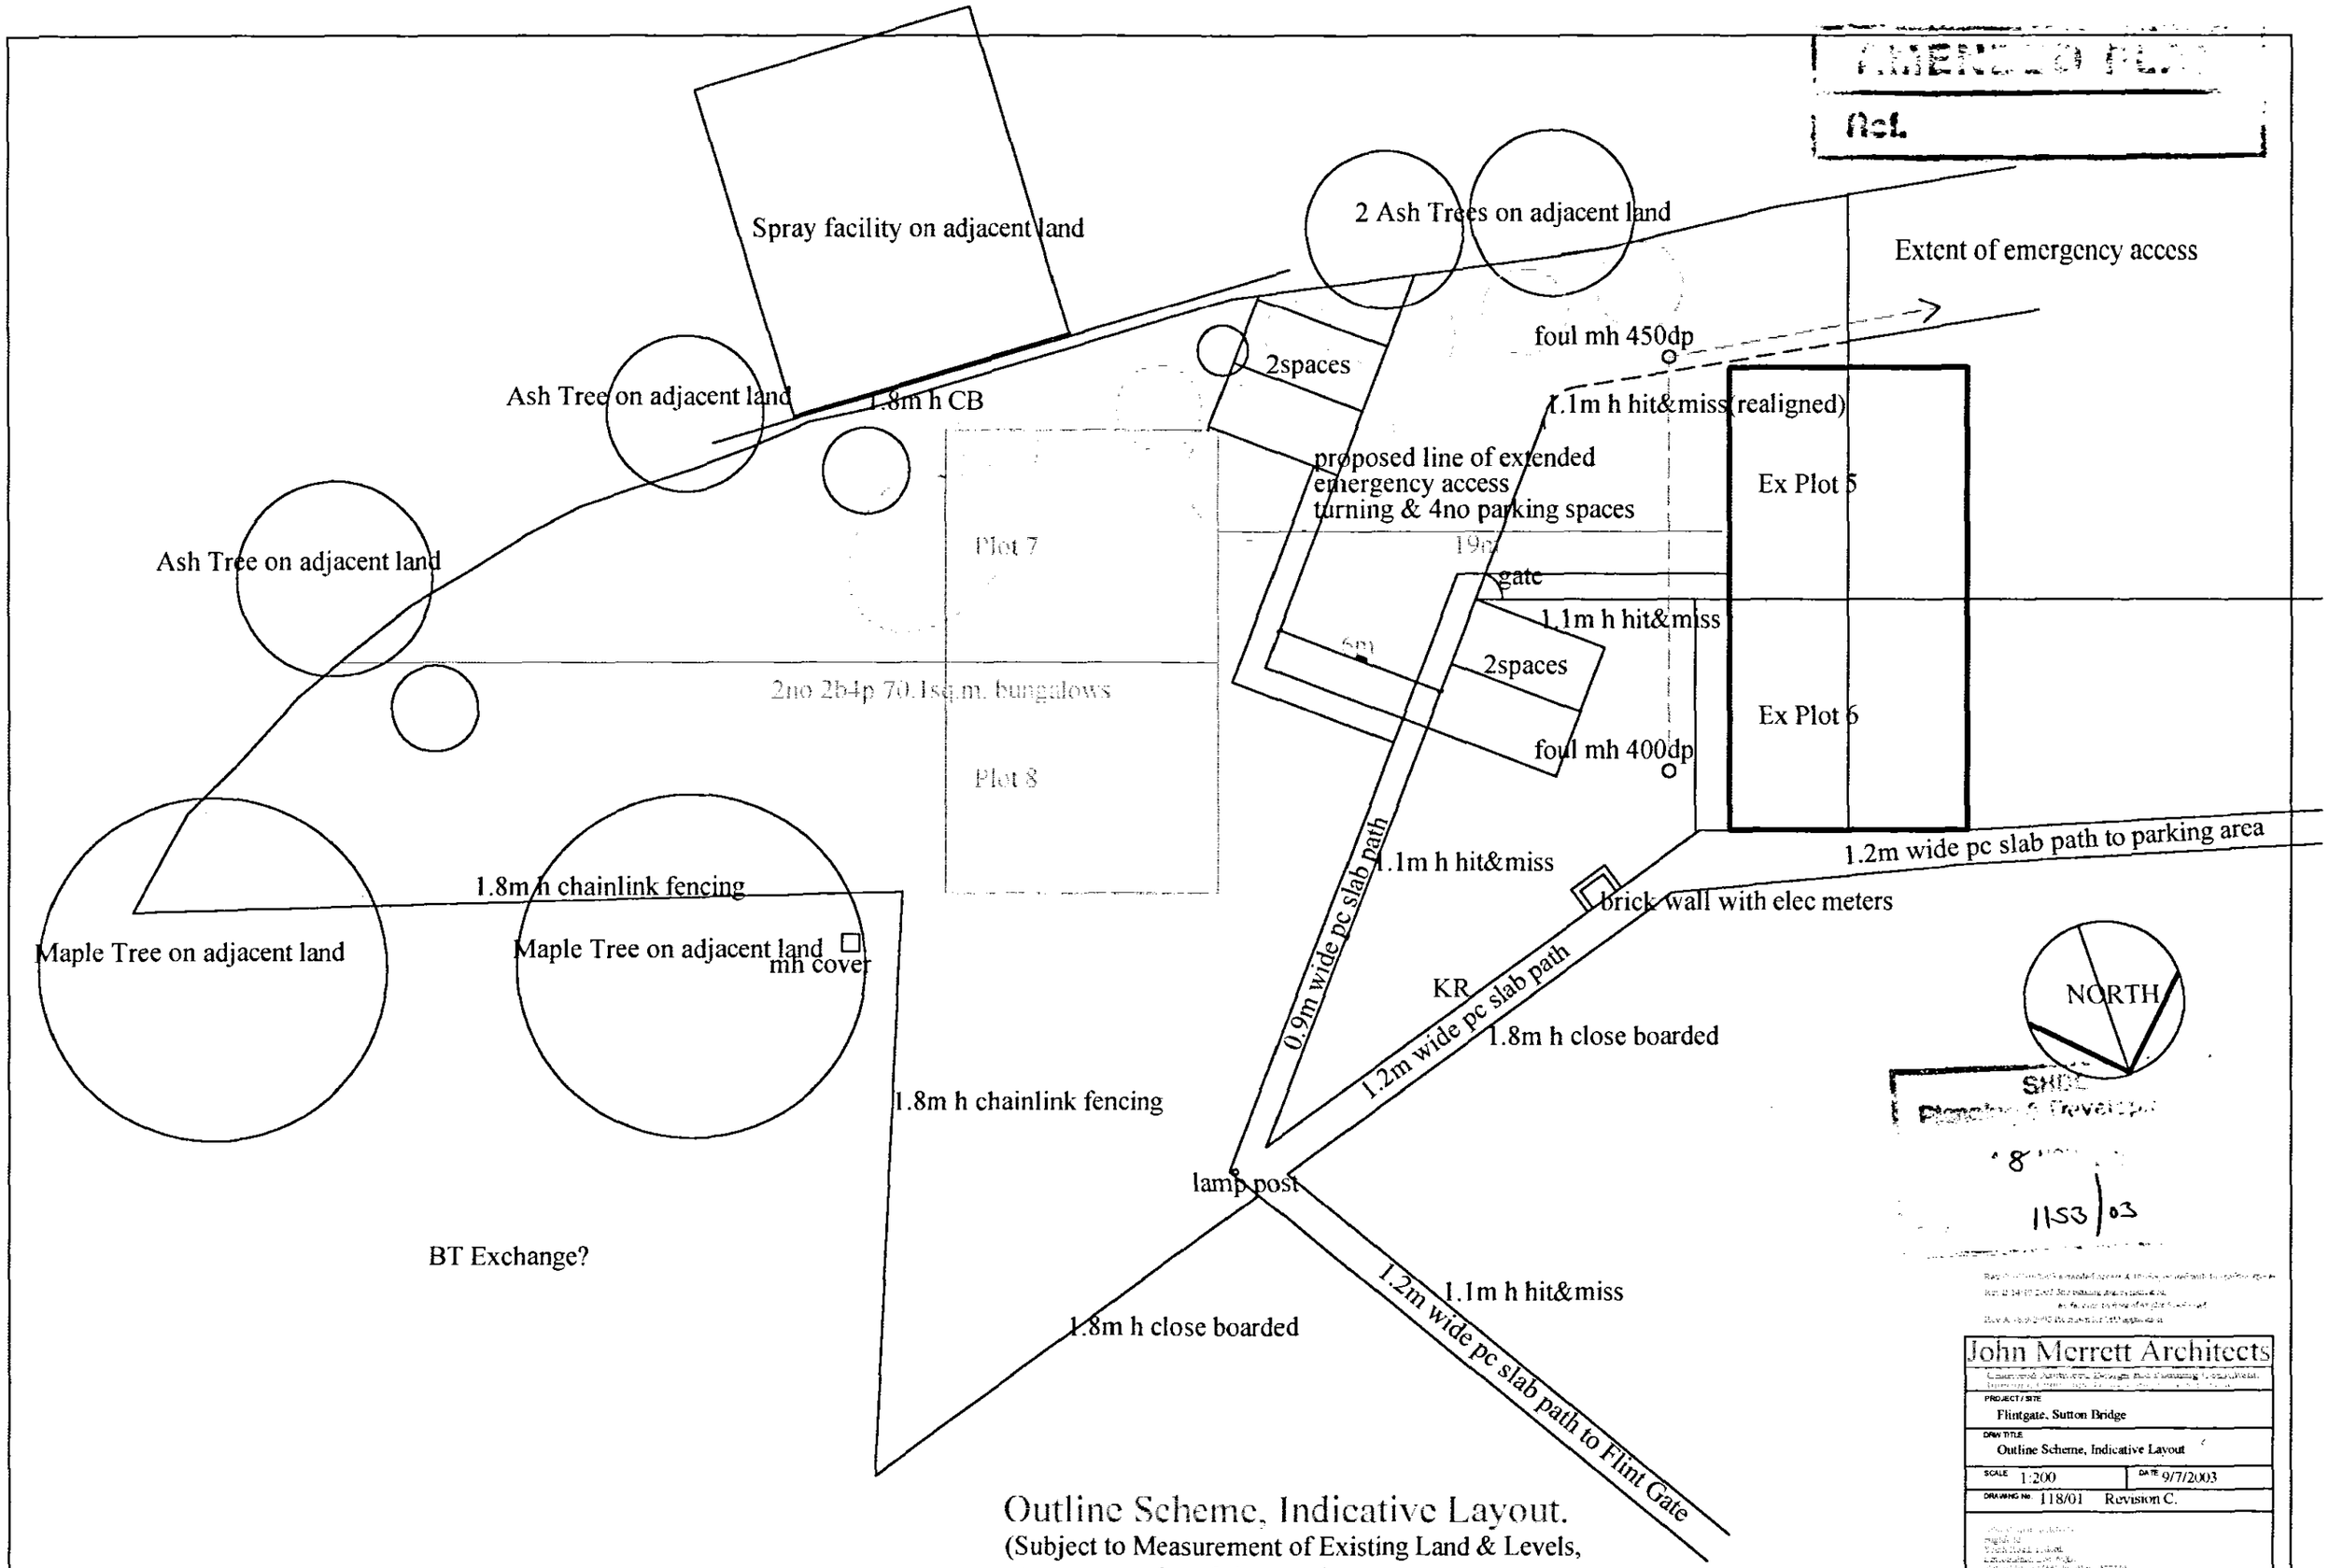


Outline Scheme, Indicative Layout.

(Subject to Measurement of Existing Land & Levels, statutory services & l.a searches)

John Merrett Architects

PROJECT / SITE: Flintgate, Sutton Bridge

DRW TITLE: Outline Scheme, Indicative Layout

SCALE: 1:200 | DATE: 9/7/2003

DRAWING No: 118/01 Revision C.