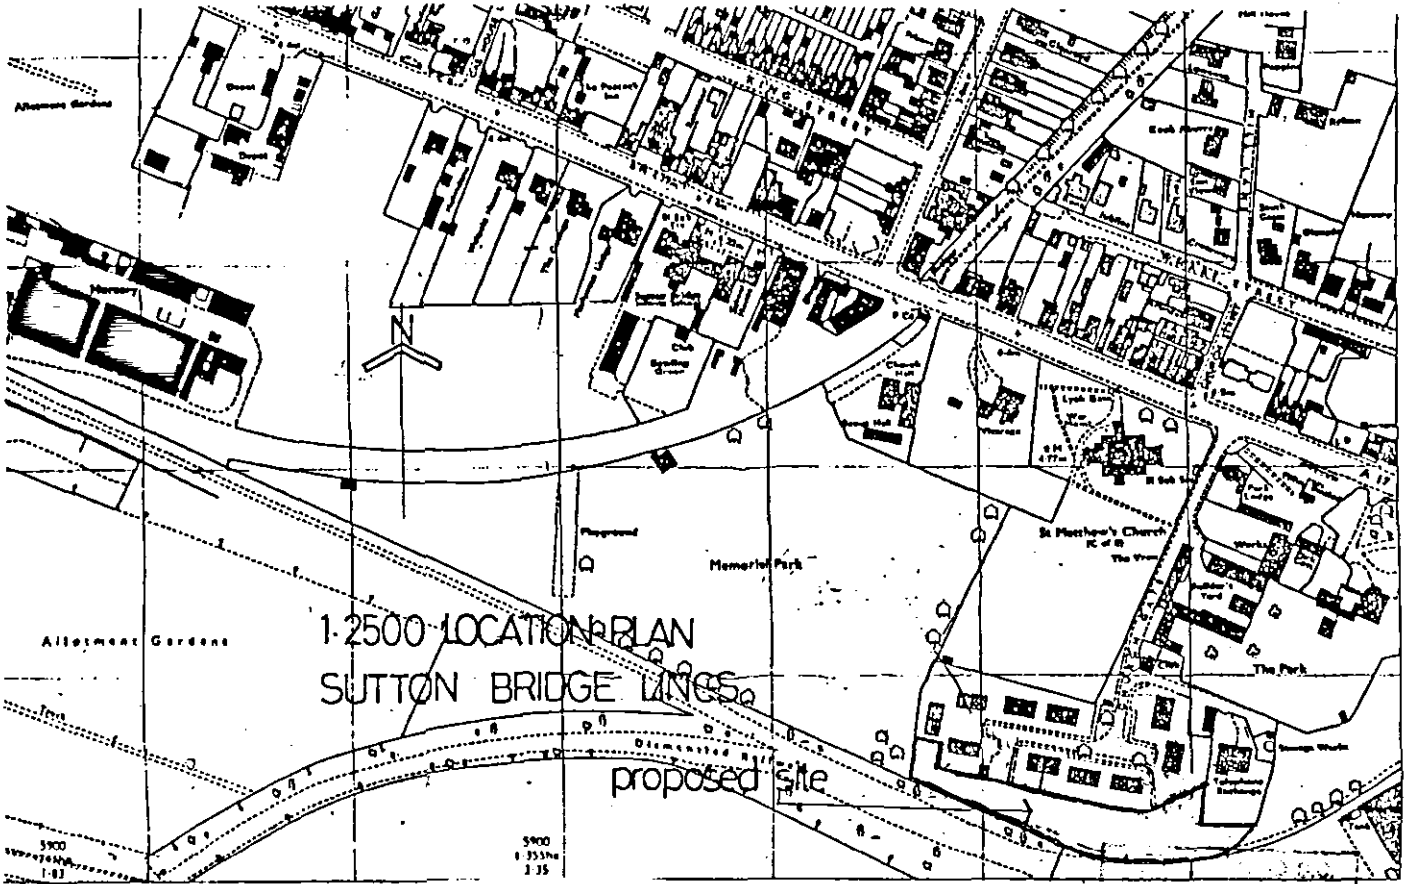

N
Allotment Gardens
Memorial Park
St Matthew's Church
The Park
1:2500 LOCATION PLAN
SUTTON BRIDGE LINCS.
proposed site

0713/92