

DO NOT SCALE FROM THIS DRAWING
THIS DRAWING IS COPYRIGHT

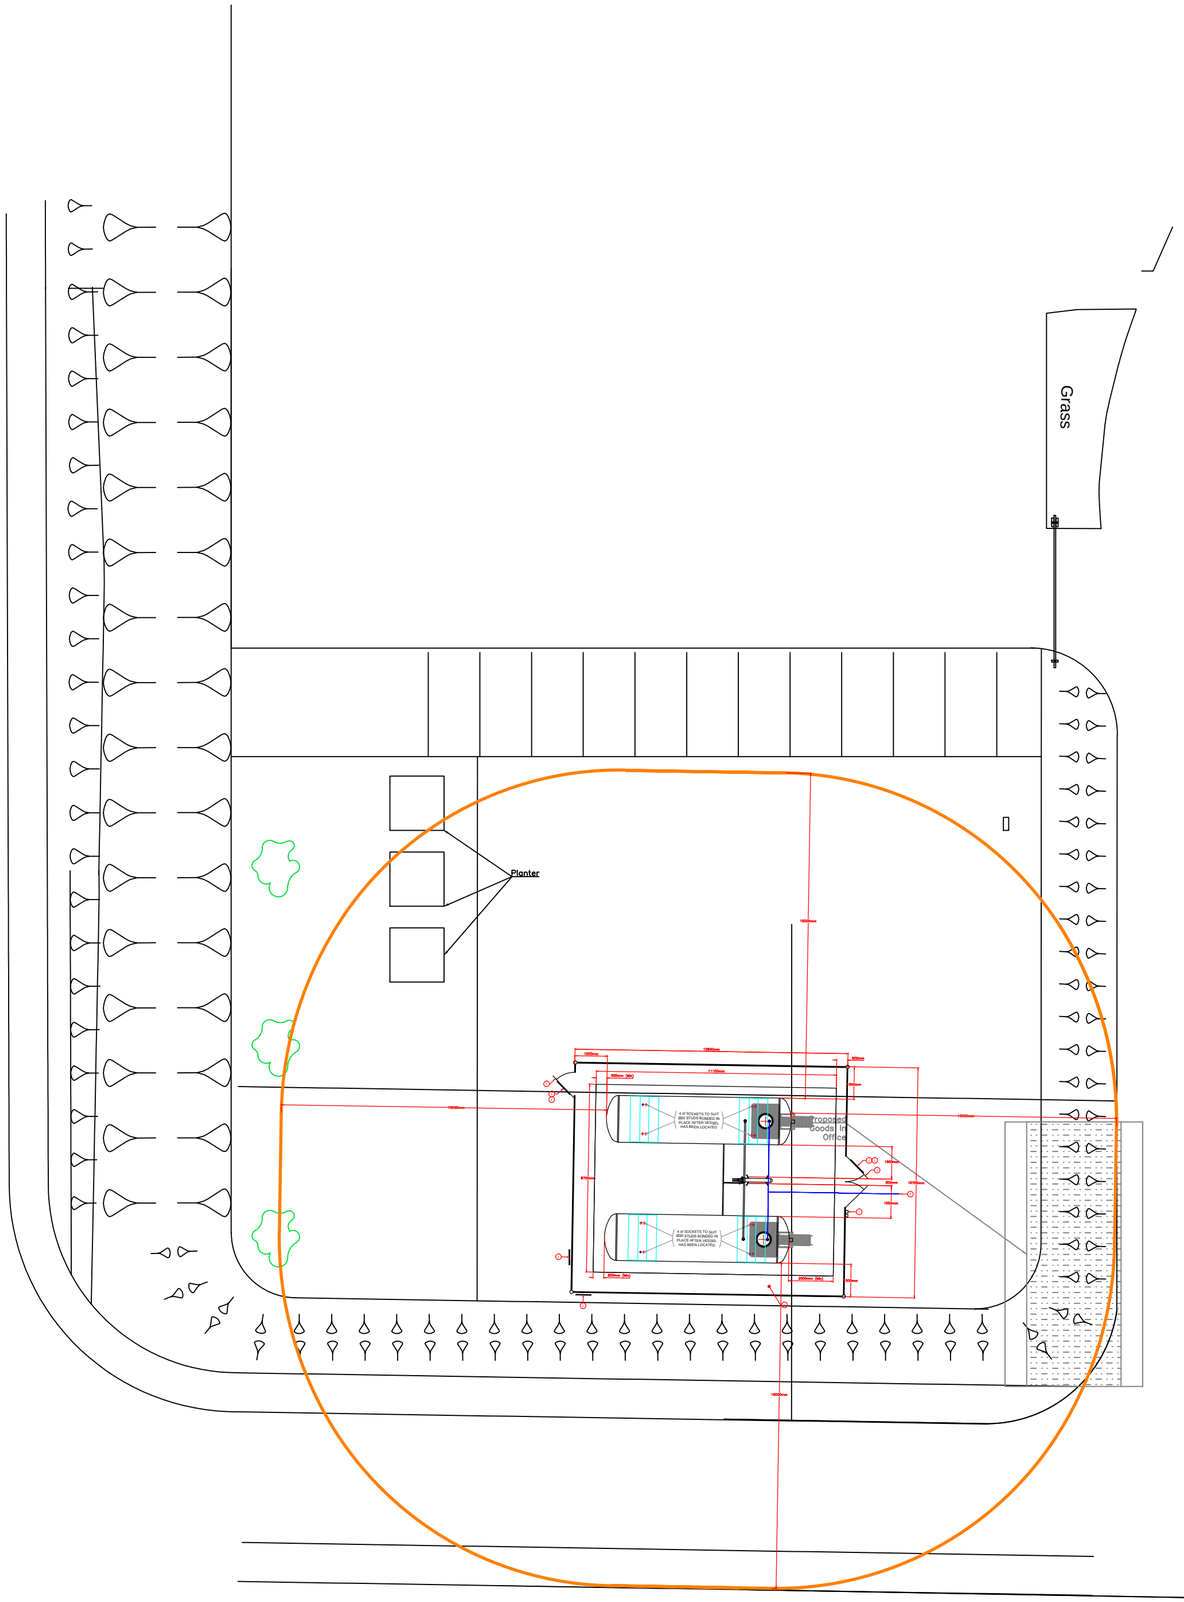

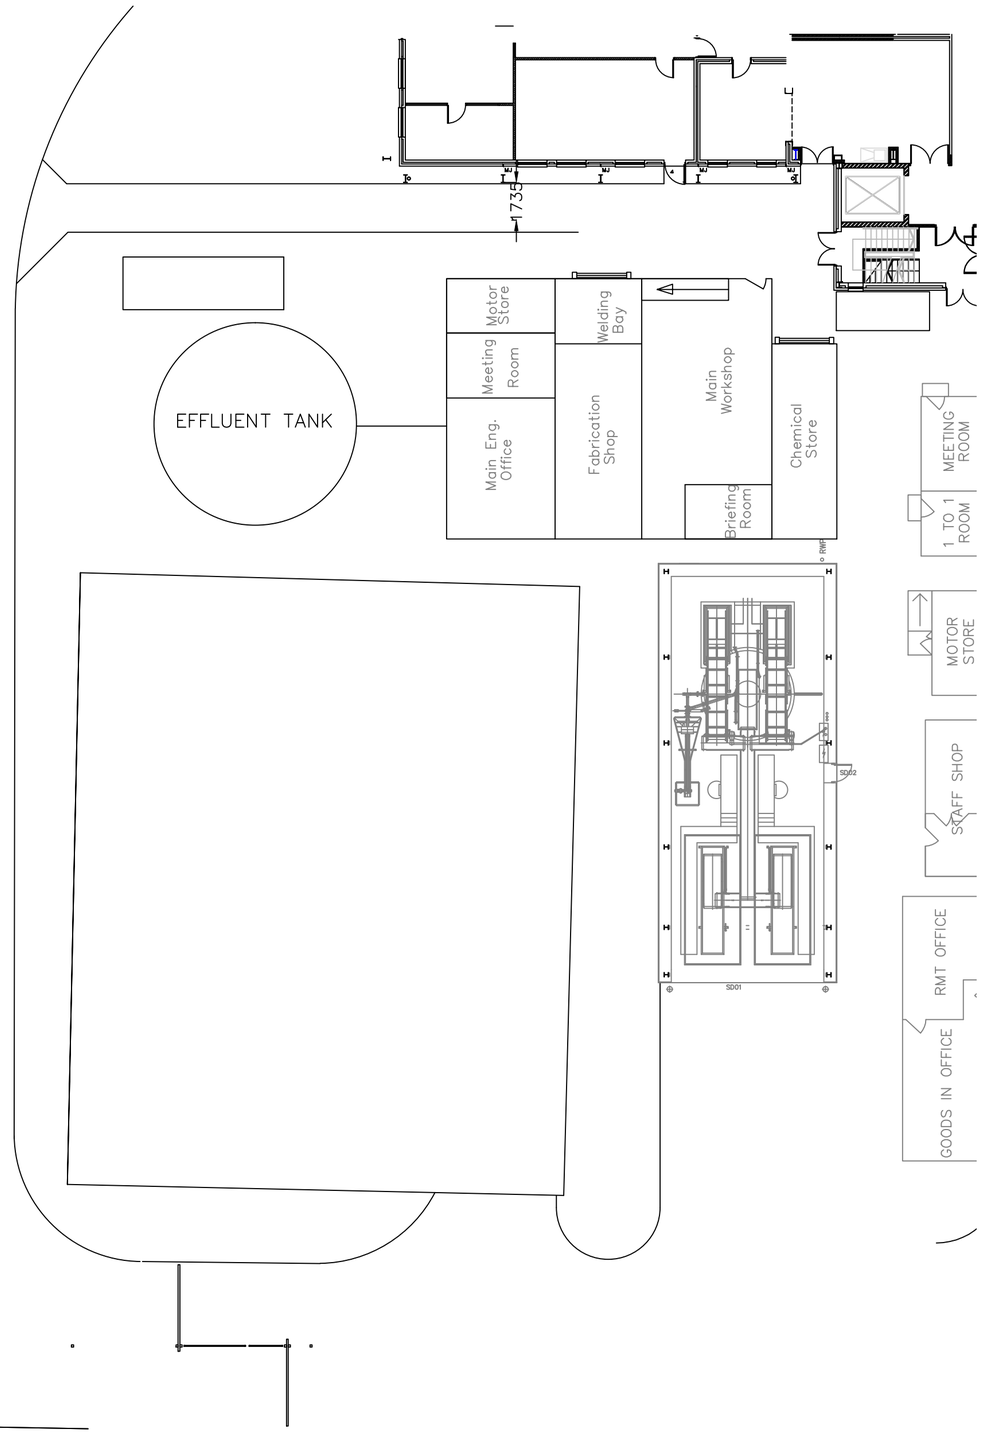

ORIGINAL	RDATE	REDRAWN	REMARK1 REMARK2	RCHCK
issue	date	drawn	notes	check

BAKKAVOR
WINGLAND FOODS
WINGLAND ENTERPRISE PARK
MILLENNIUM WAY
SUTTON BRIDGE
LINCOLNSHIRE
PE12 9TD
Telephone 01406 352500 Fax 01406 352501

PROJECT
GAS TANK UPGRADE

DRAWING
EXISTING SITE

SCALE
1:200@A2

JOB
01-01

NUMBER
001

REV
A