



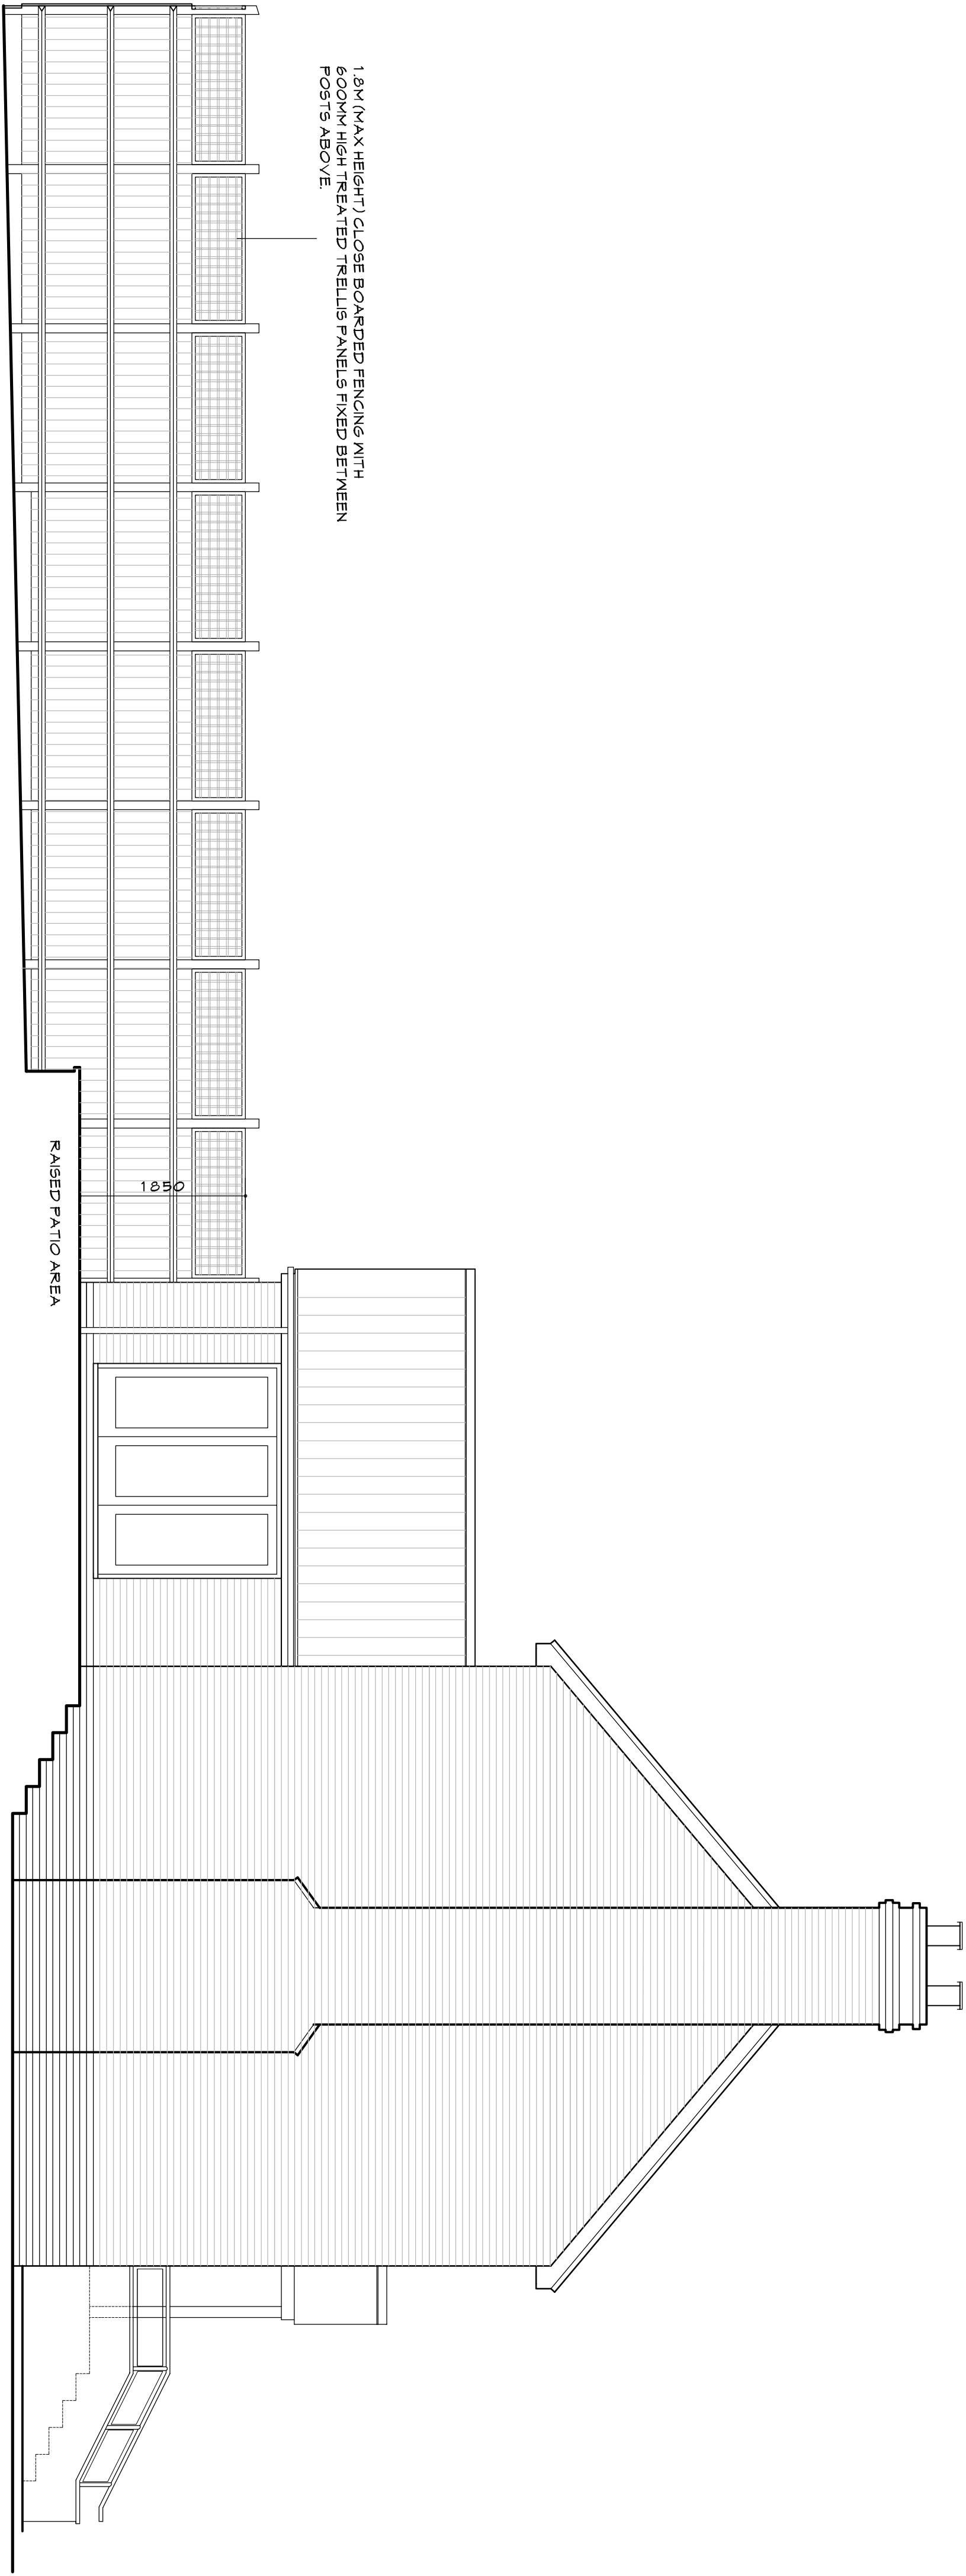

TYPICAL SECTION THROUGH GARDEN
CLOSE BOARDED FENCE SCALE 1:50

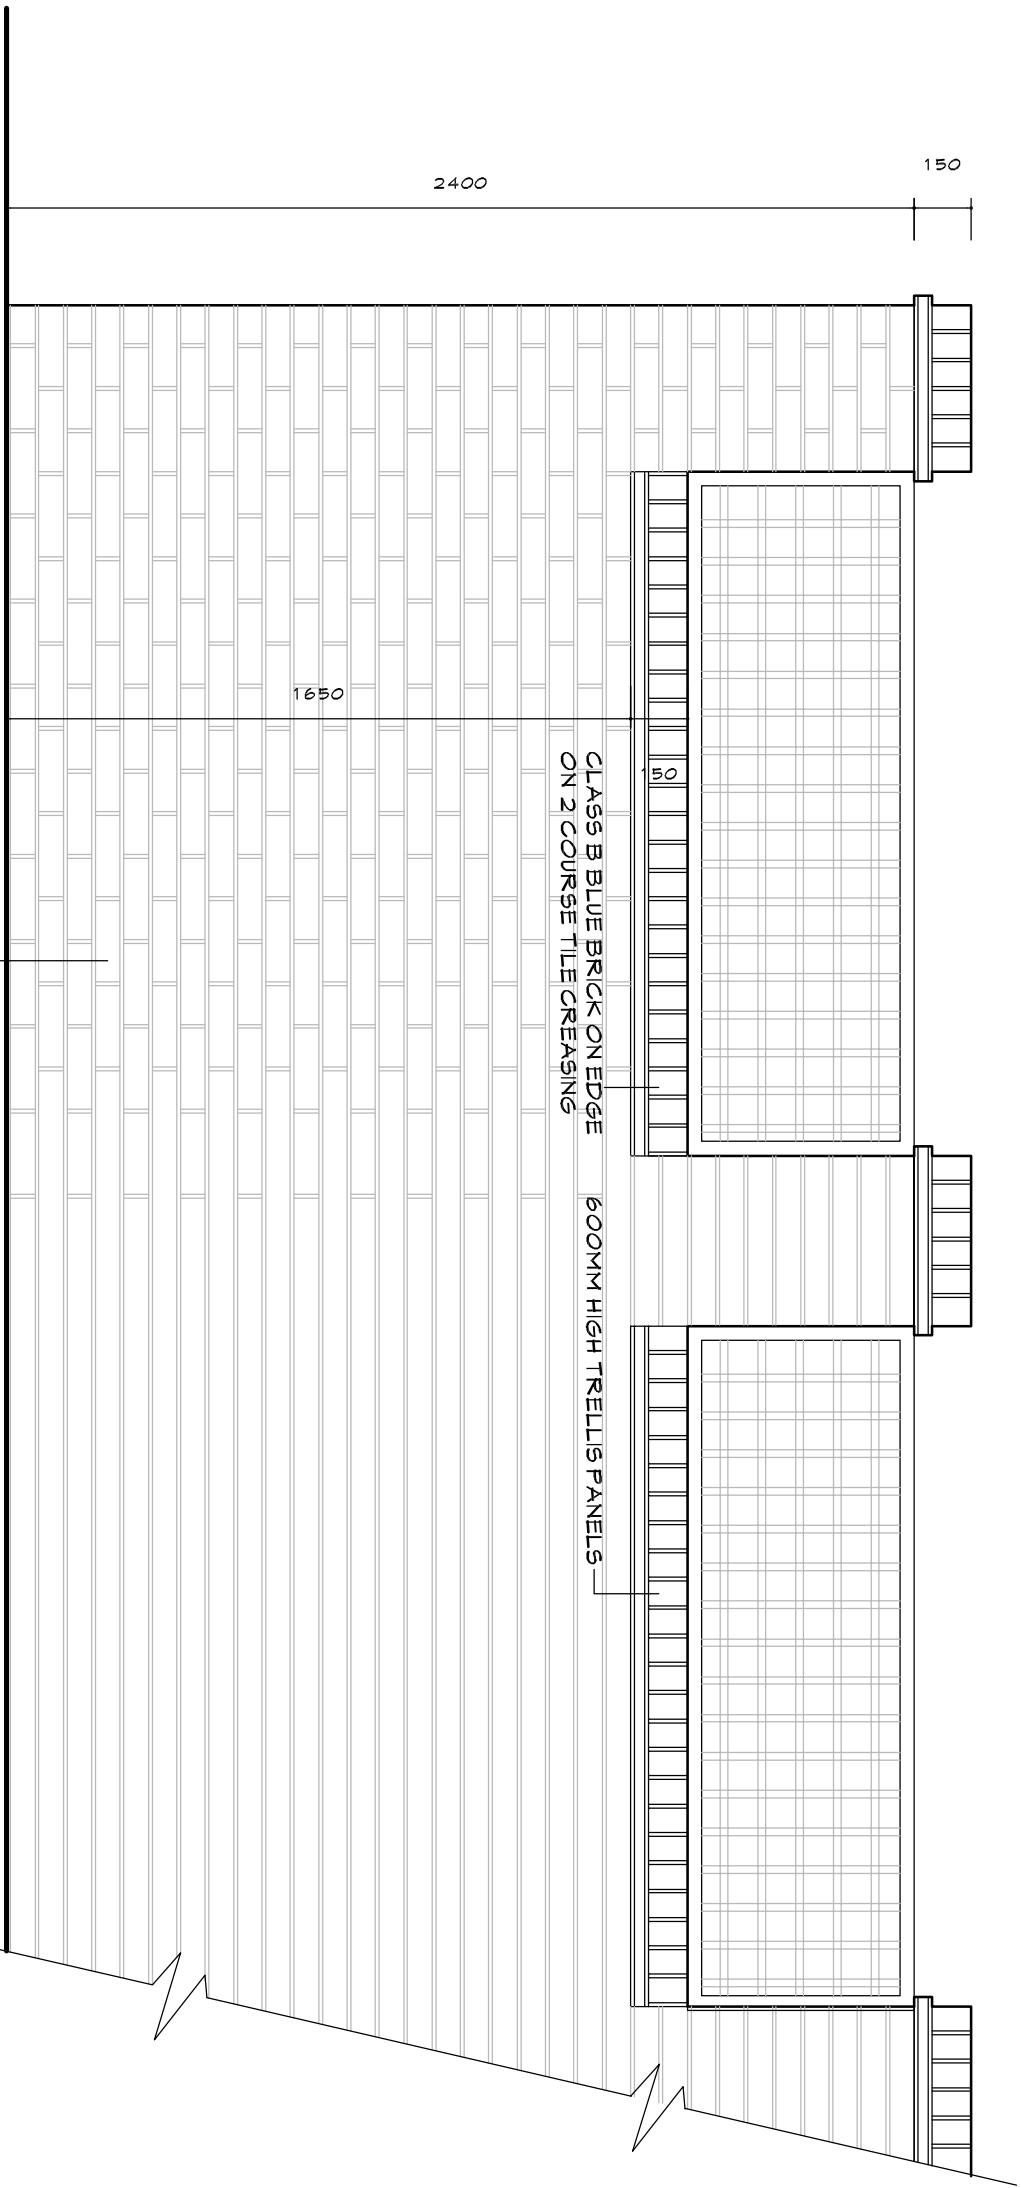

TYPICAL ELEVATION THRO GARDEN WALL -SCALE 1:20

1:20 Scale bar
0m 0.2 0.4 0.6 0.8 1m

1:50 Scale bar
0m 0.5 1 1.5 2 2.5m



Rev	Date	By	Description
-----	------	----	-------------



Midlands
Southern
15 St Michaels St
Bedford
MK40 3JB
TEL: 0345 226087
Email: info@abds-arch.co.uk

Southern
Farmhouse
St Michaels
Cormwall
TR12 6NU
G.A.L.

PROJECT
RESERVED MATTERS
RESIDENTIAL DEVELOPMENT
NORTH OF NIGHTINGALE MAY
SUTTON BRIDGE

**BOUNDARY TREATMENT
DETAILS**

SCALE - AS NOTED/BA1	DATE - 21.11.19
DRAWN BY - ADB	CHECKED - 20.09.2020/AD

DWG No: LH/SHN/19/006 -