

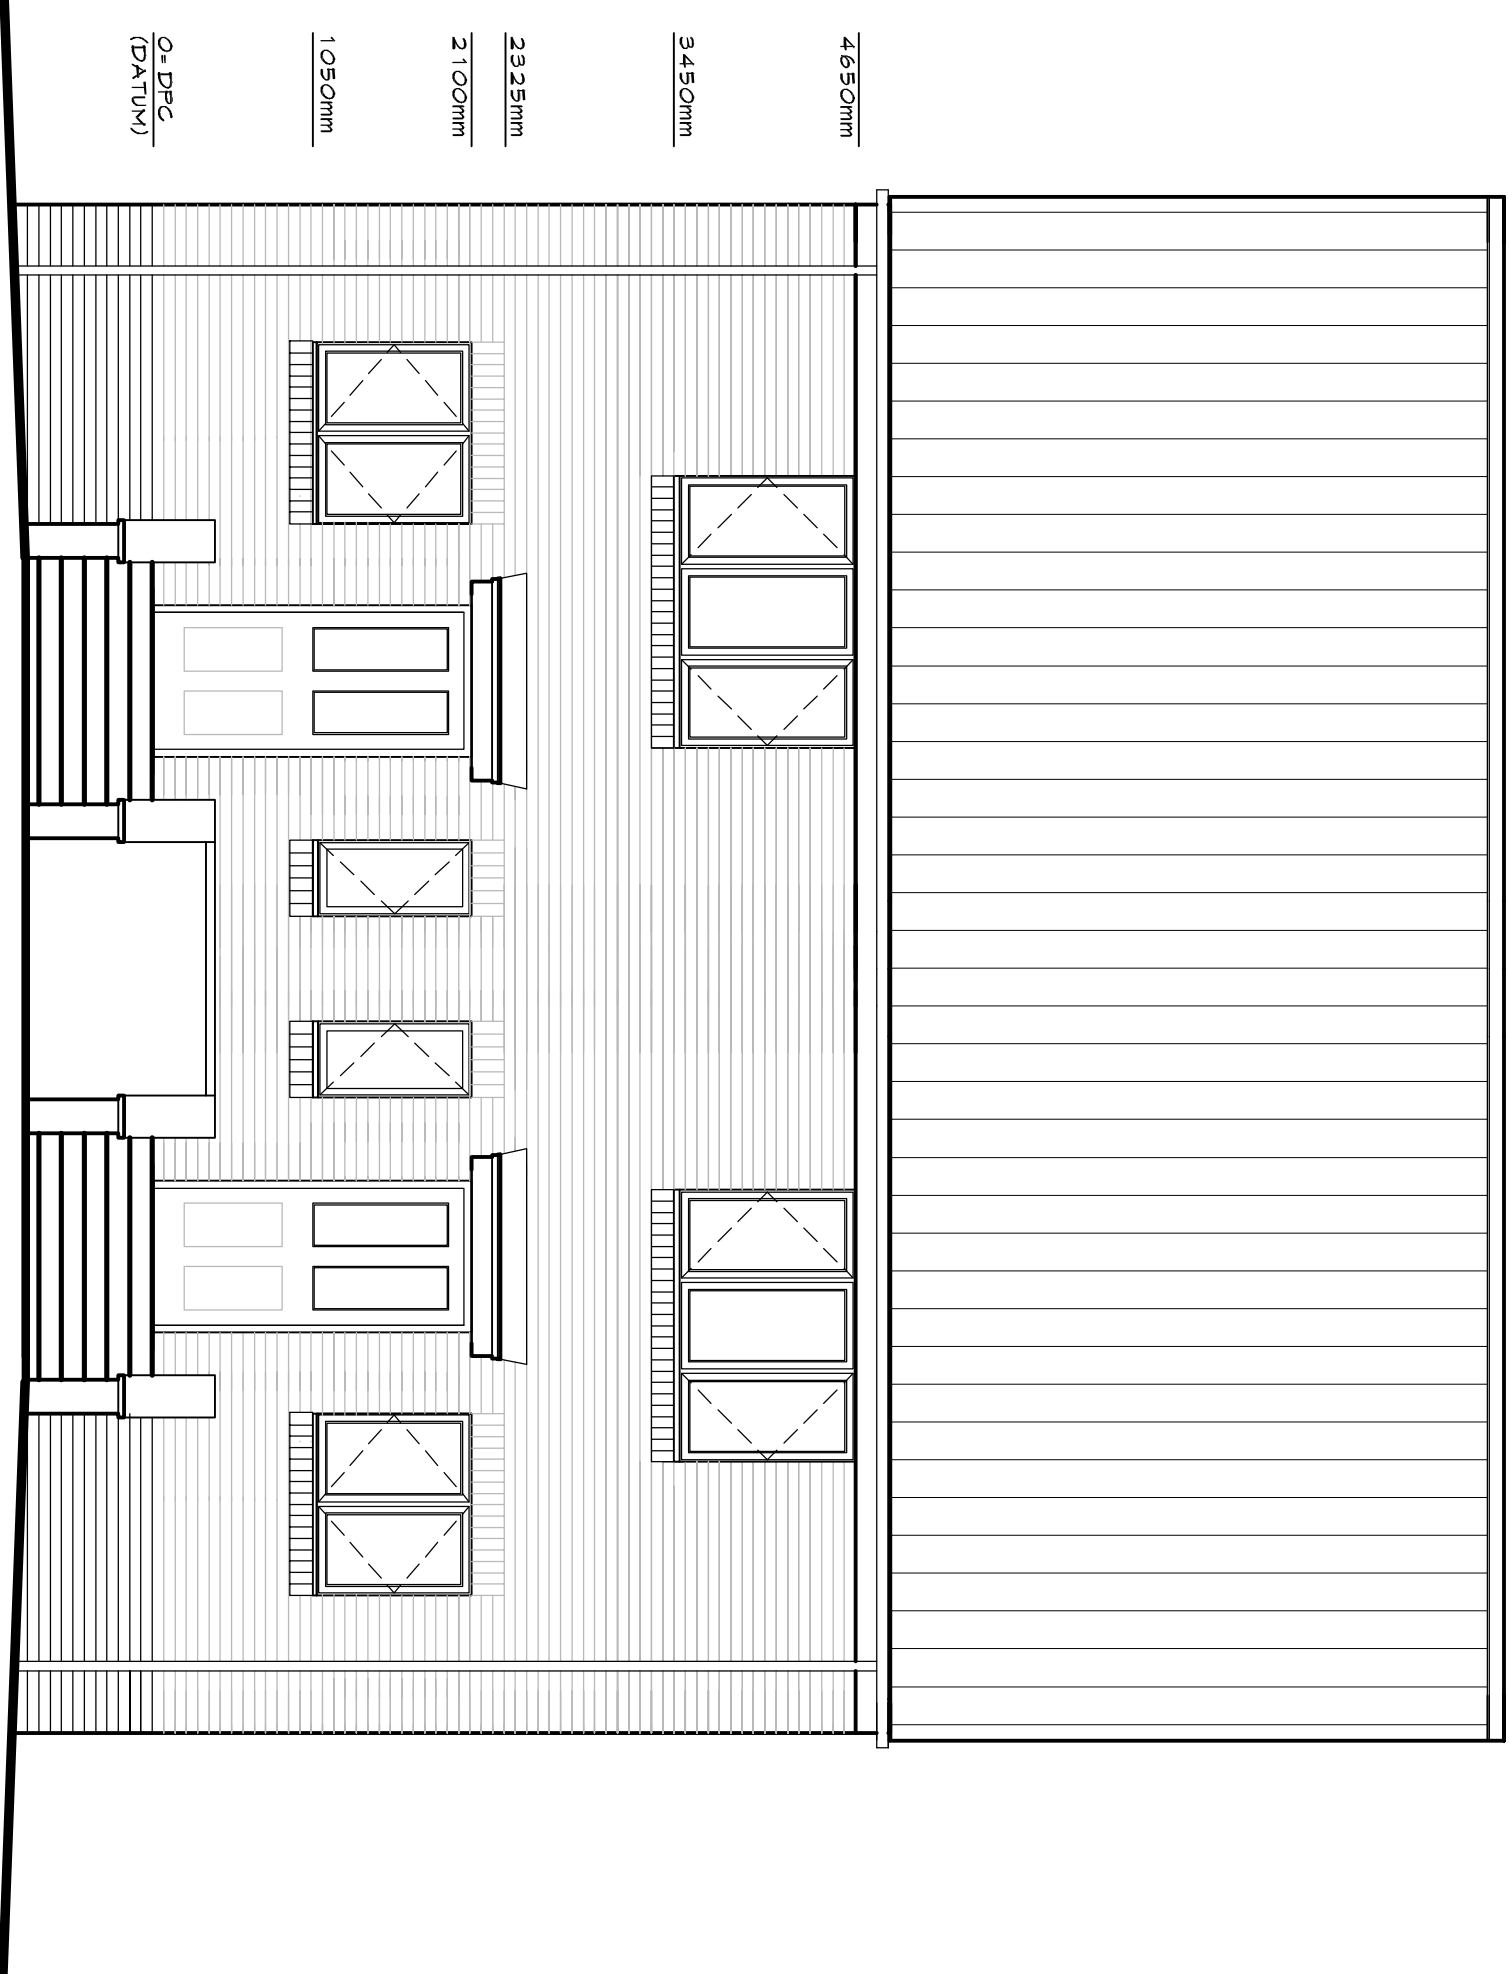
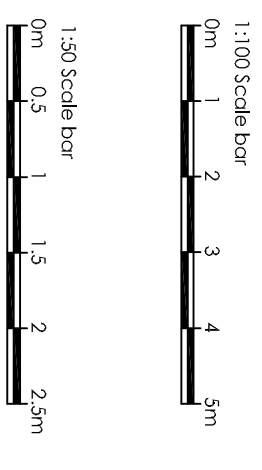
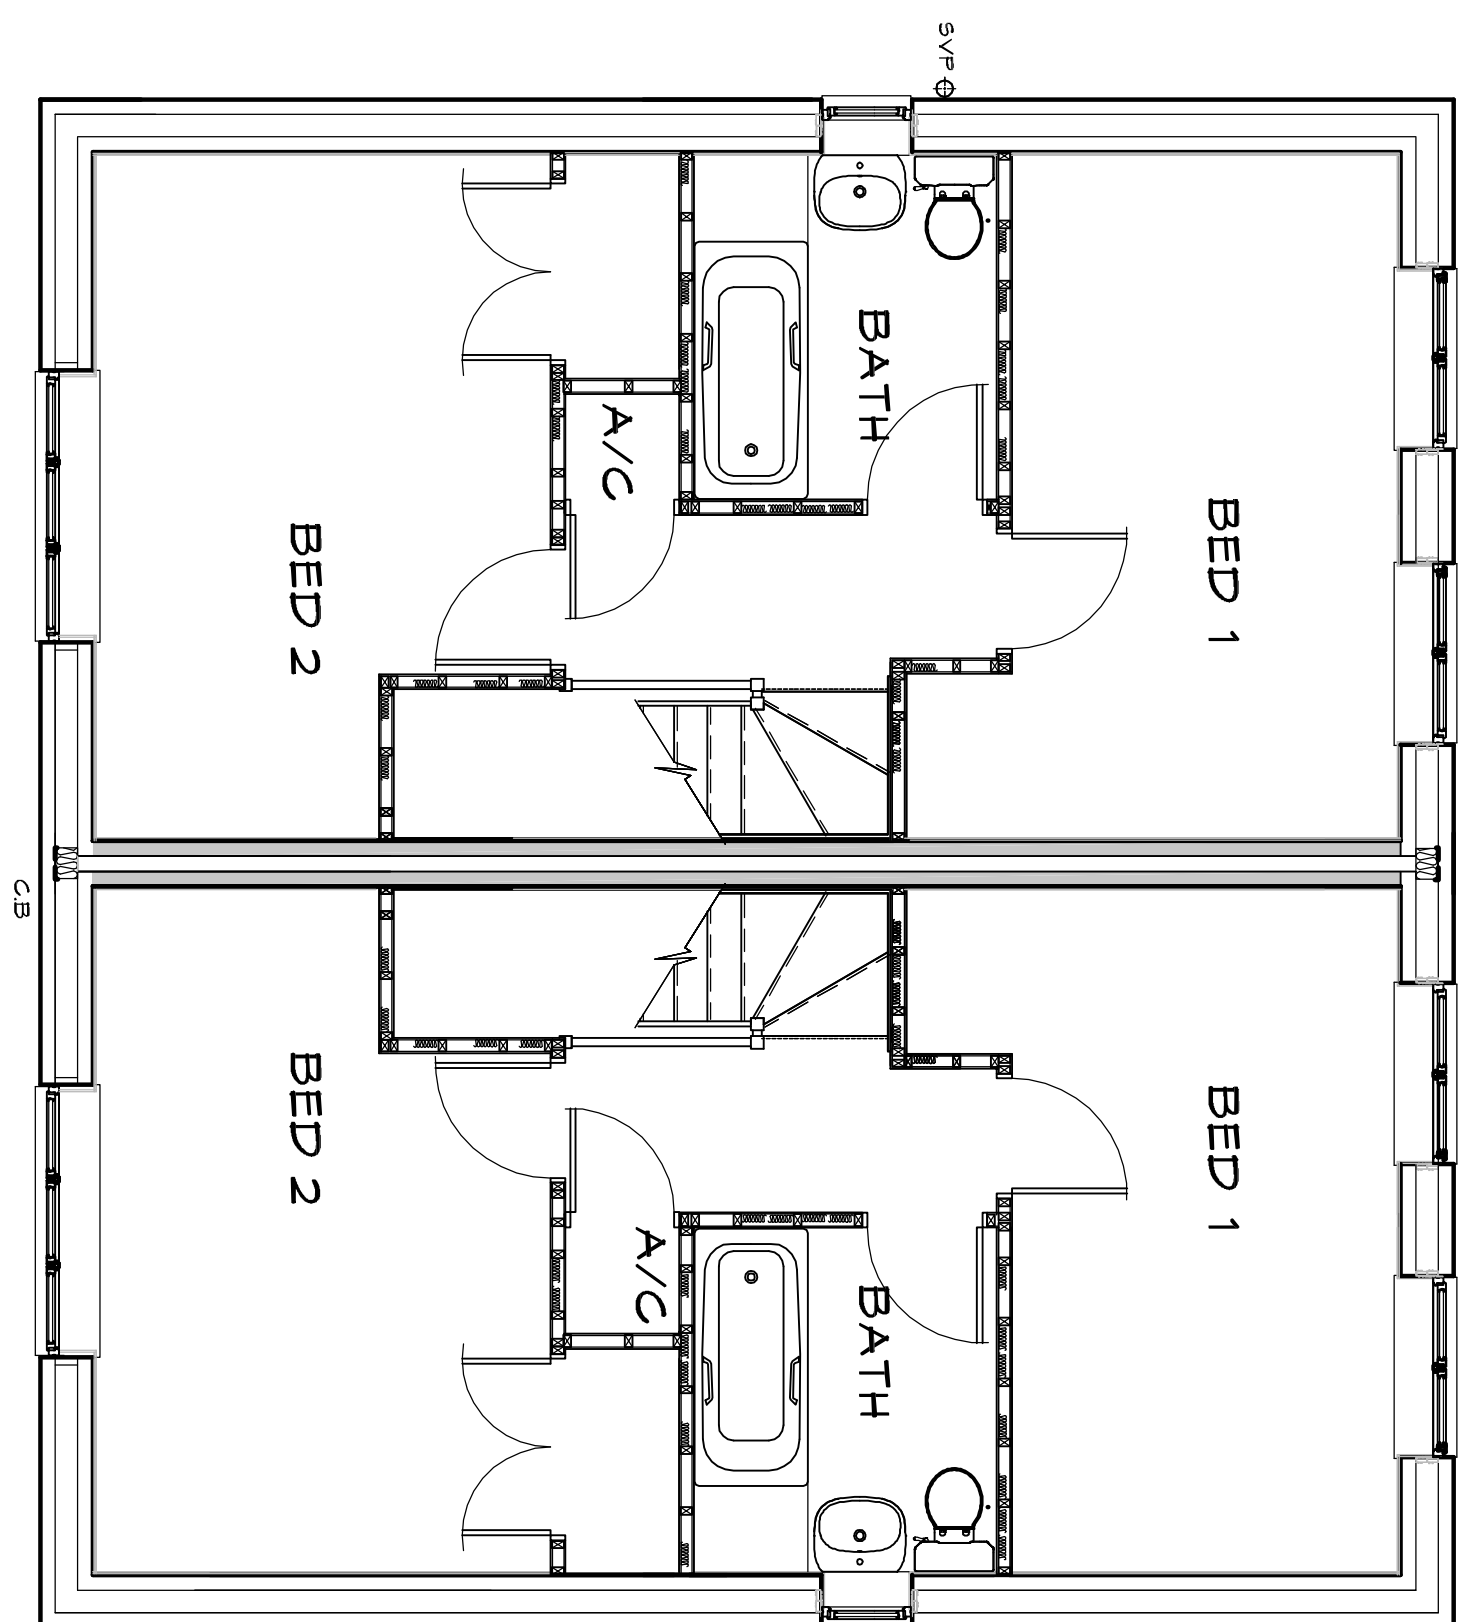
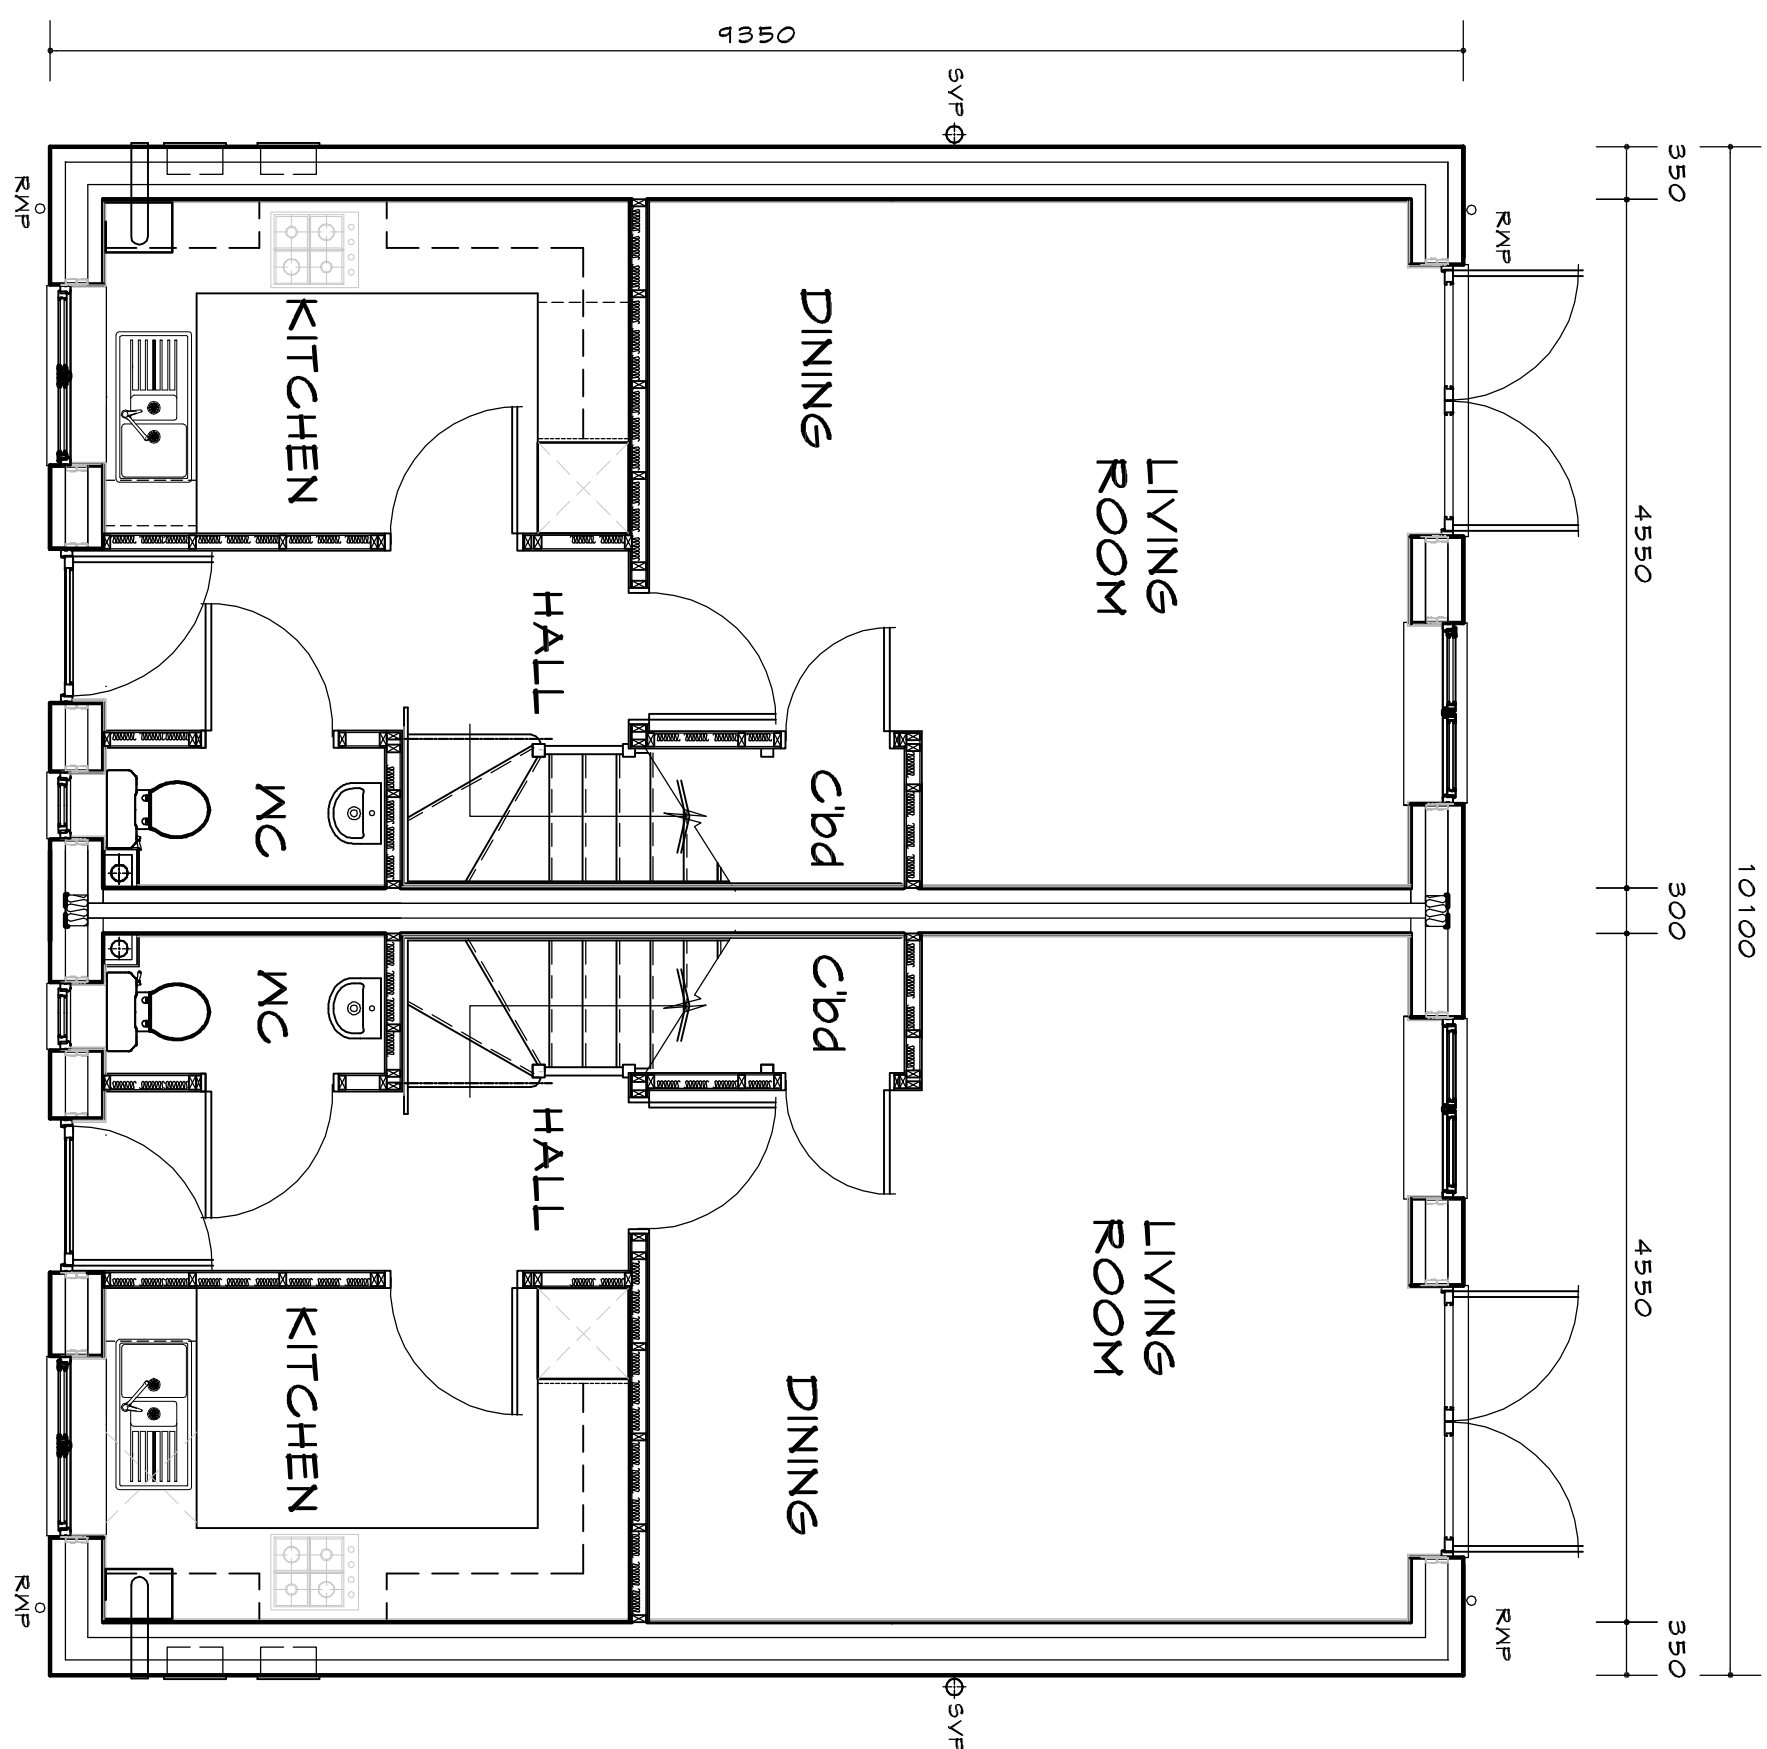
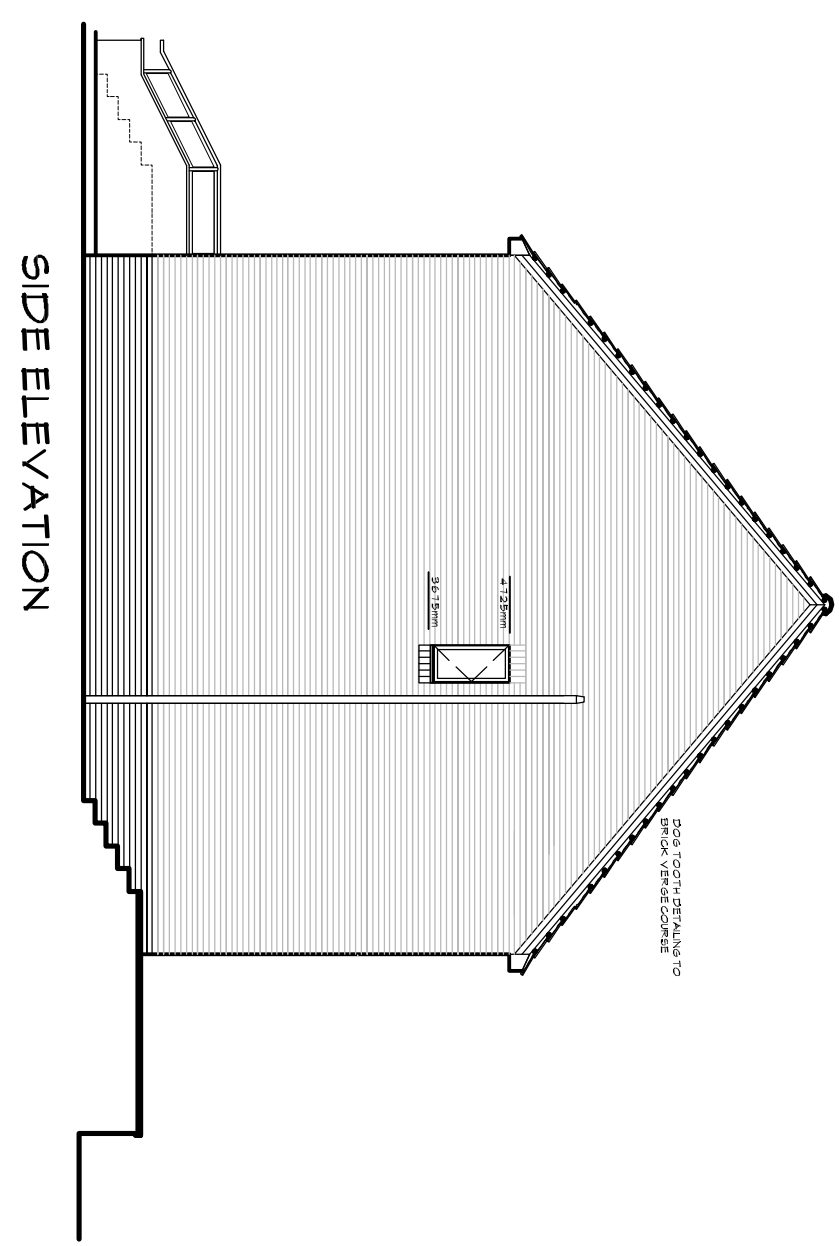



ELEVATION SCALE 1:50

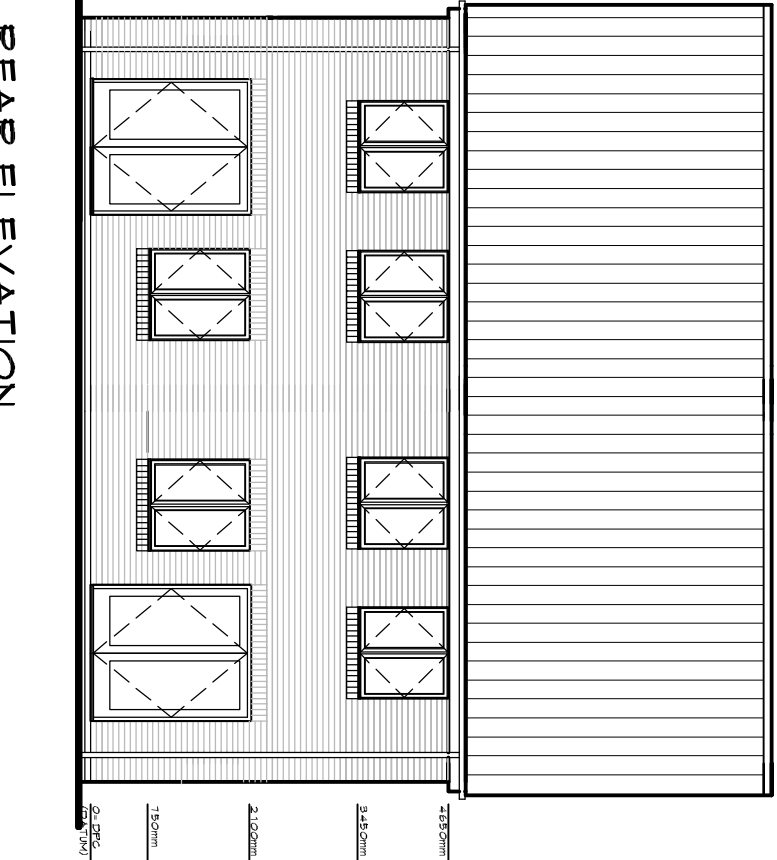

ELEVATIONS SCALE 1:100

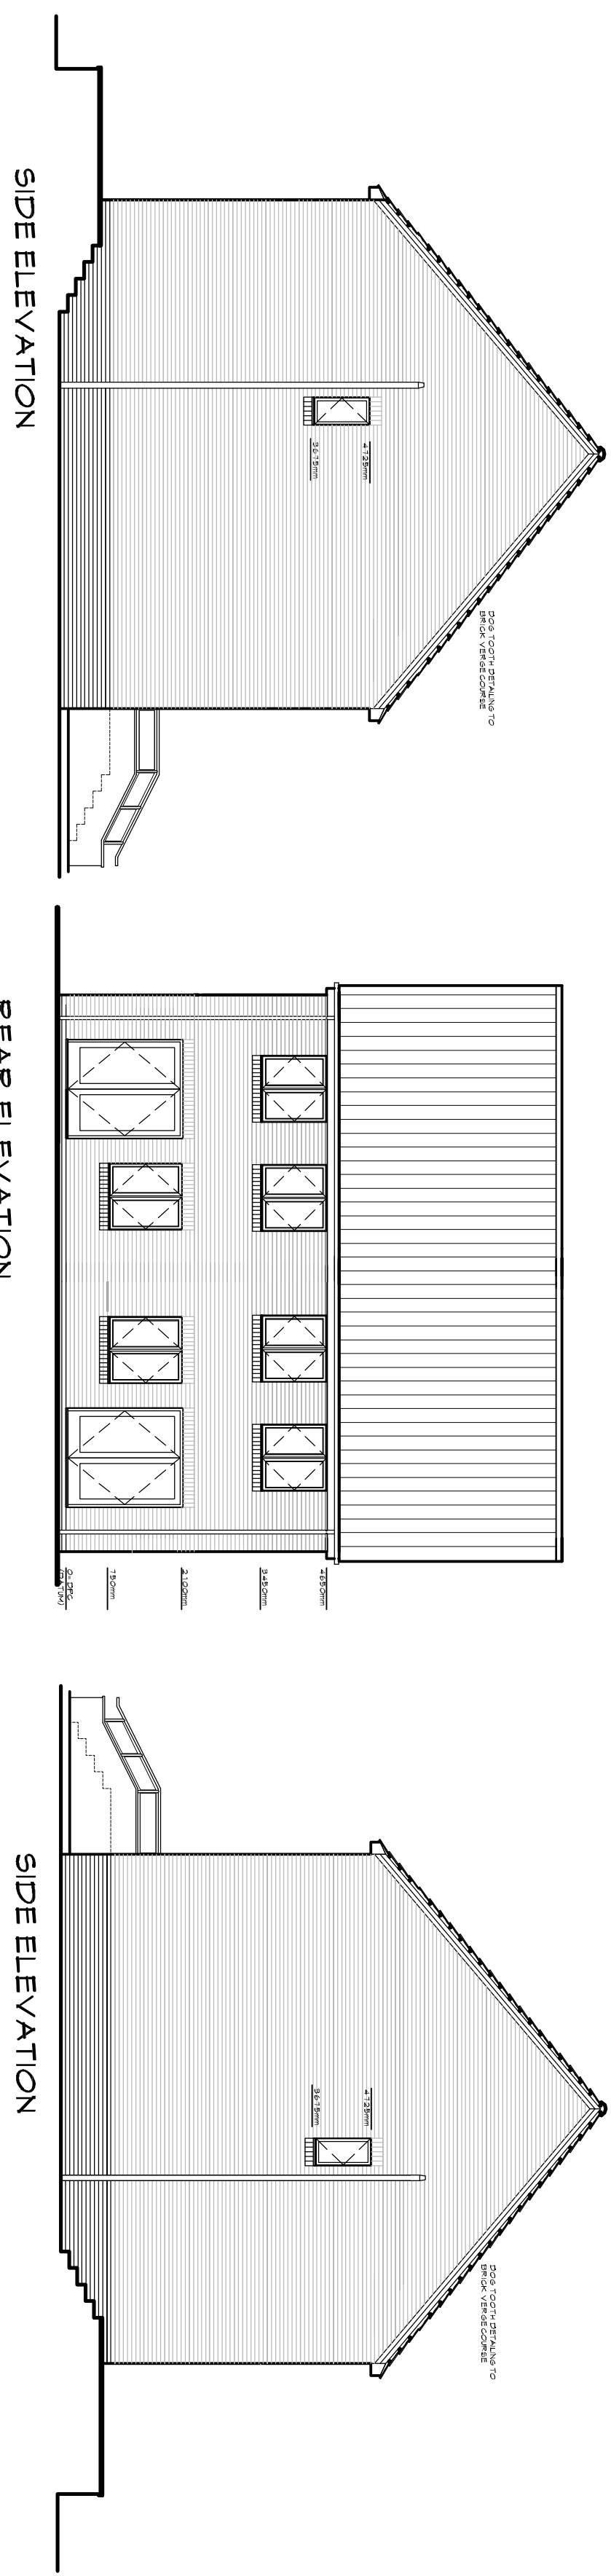

Rev.	Date	By	Description
------	------	----	-------------

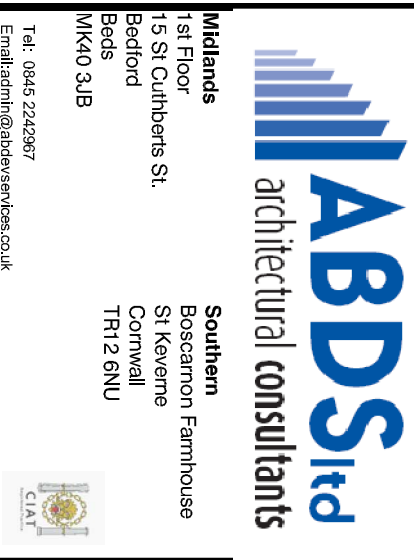

Midlands
1st Floor
15 St Cuthberts St.
Bedford
Beds
MK40 3JB

Southern
Boscaddon Farmhouse
St Keverne
Cornwall
TR1 2 8NU

 CIAF

Tel: 0845 2242957
Email: info@abbeyvices.co.uk

MIK40 3JB
Tel: 0845 2242967
Email: adrian@abdcservices.co.uk

 CIAT

MIK40 3JB
Tel: 0845 2242967
Email: adrian@abdcservices.co.uk


CIAT

