
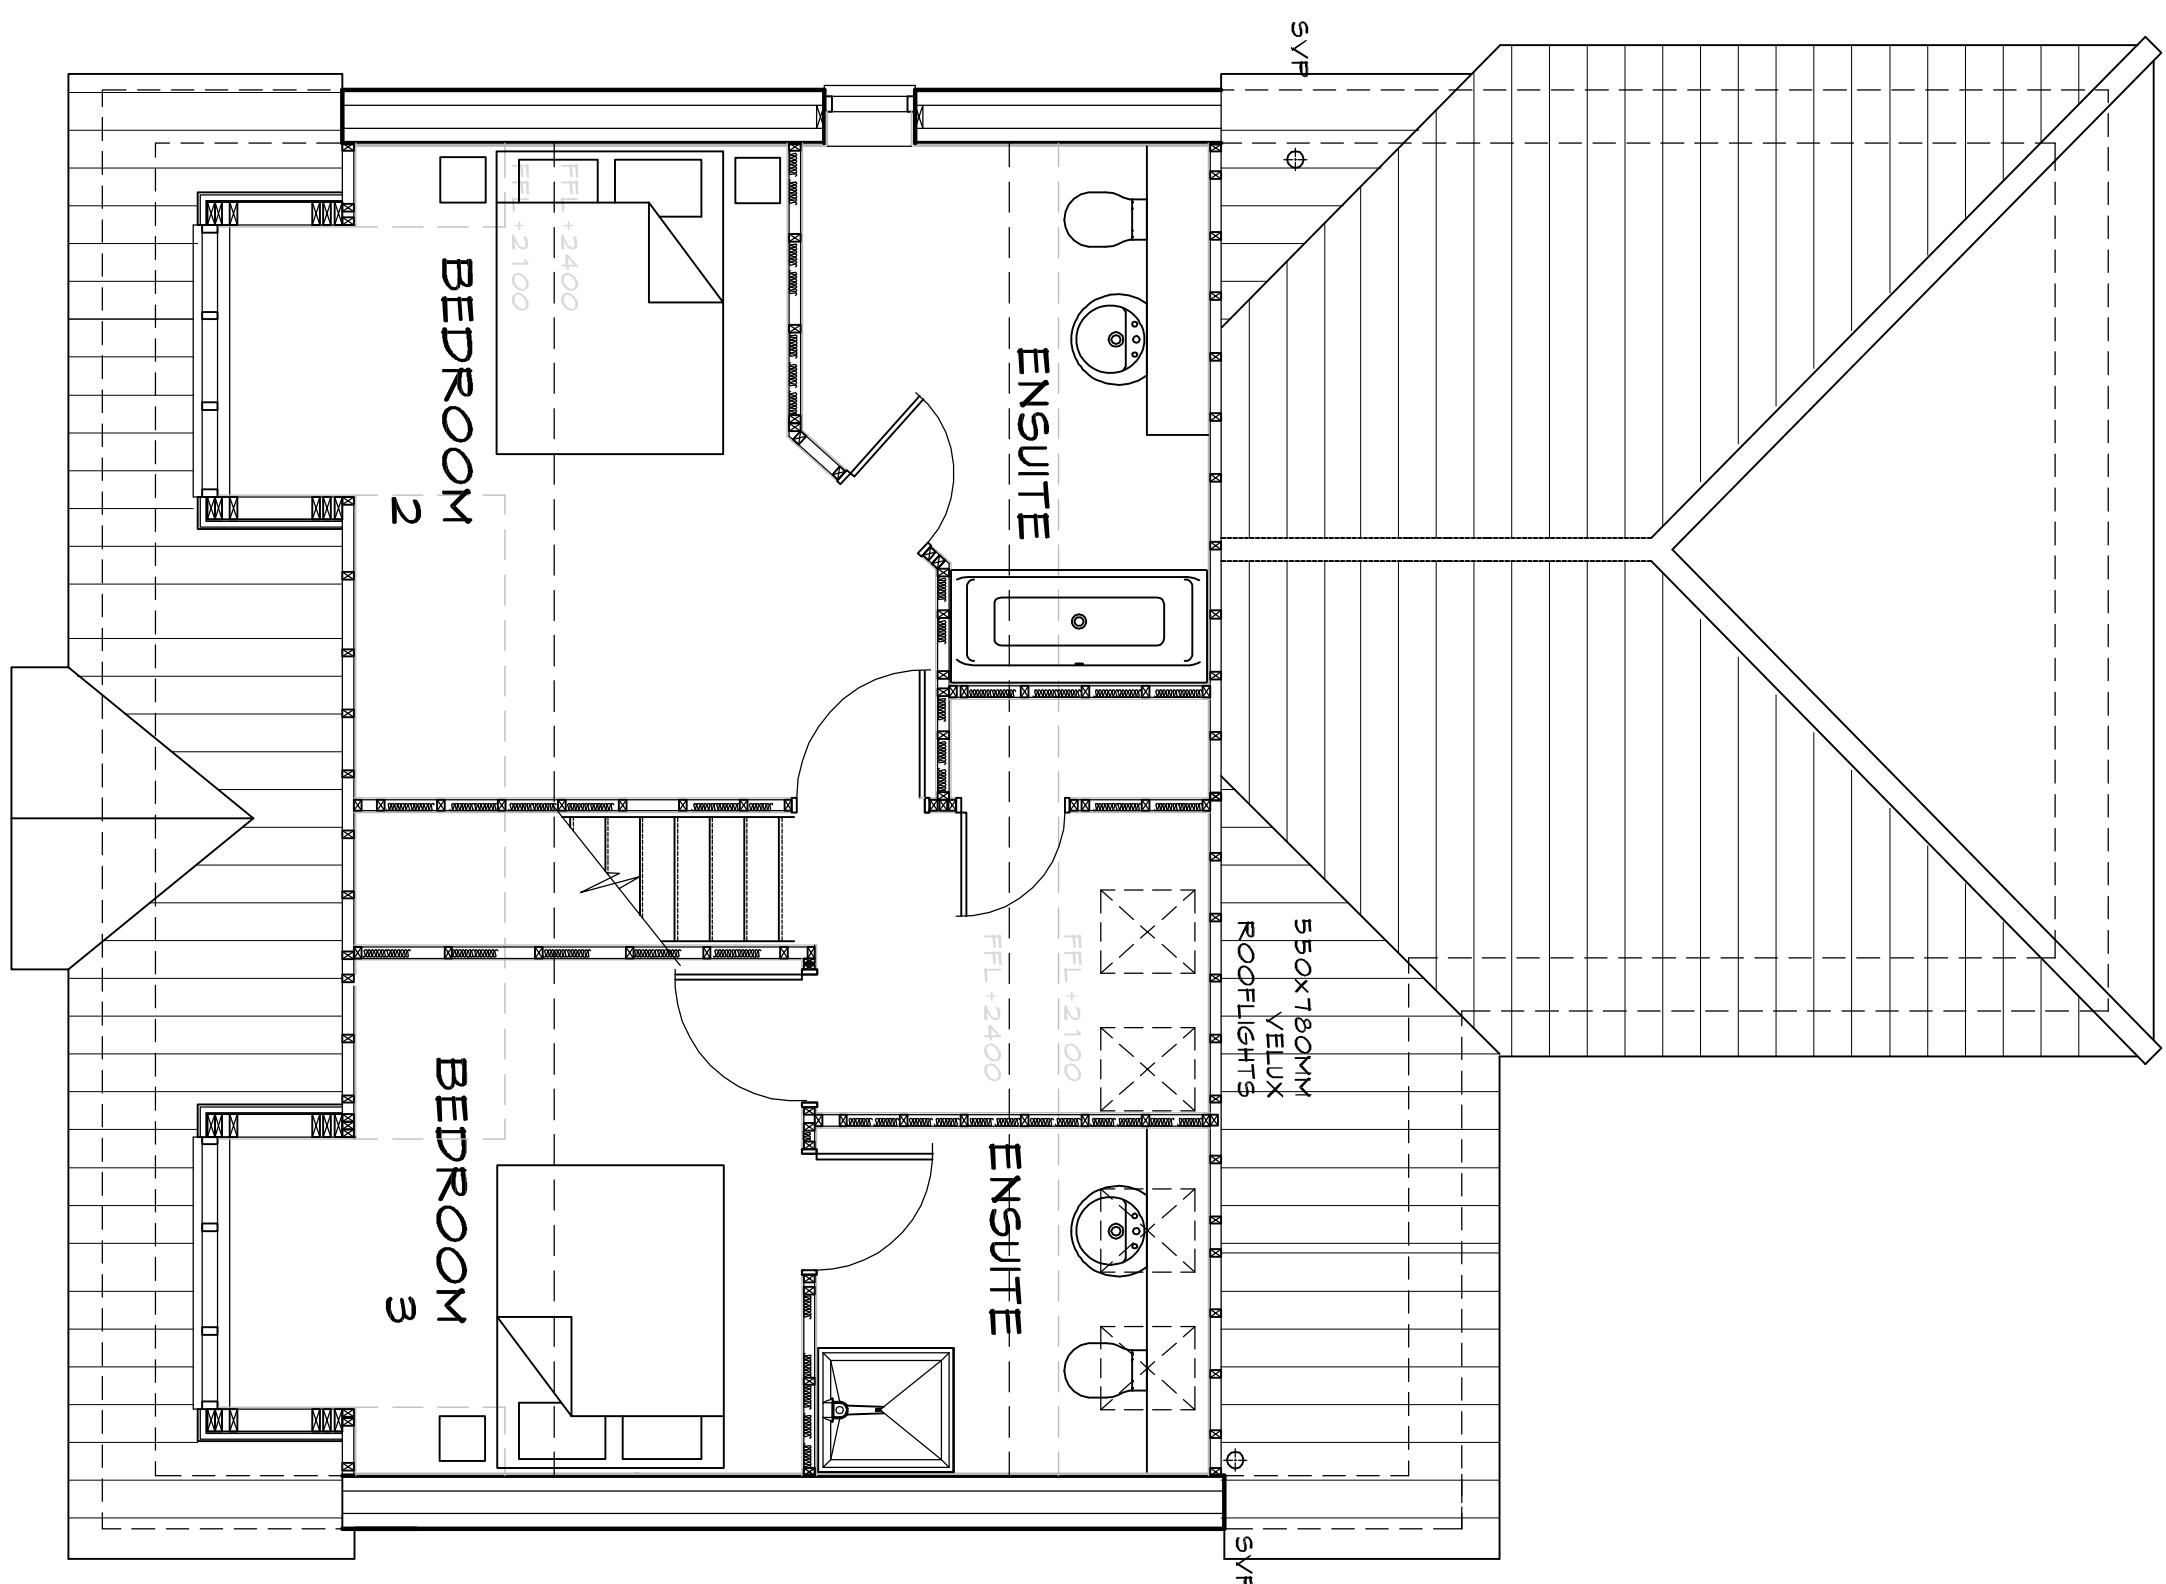


A detailed line drawing of the side elevation of a house. The house features a steep gabled roof with a chimney on the left side. The main body of the house has vertical siding, while the gable end and a lower section on the right have horizontal siding. The elevation includes, from top to bottom: a small square window, a larger square window with a decorative cross pattern, a smaller square window, and a large rectangular window with a decorative cross pattern. To the left of the main house, a set of stairs leads up to a small structure. The text "SIDE ELEVATION" is written vertically to the left of the drawing.

A technical line drawing of a building facade. The structure features a gabled roof with horizontal siding. Two rectangular windows with shutters are positioned on the lower slope of the roof. To the left, a staircase leads up to a platform. The drawing is oriented vertically on the page.

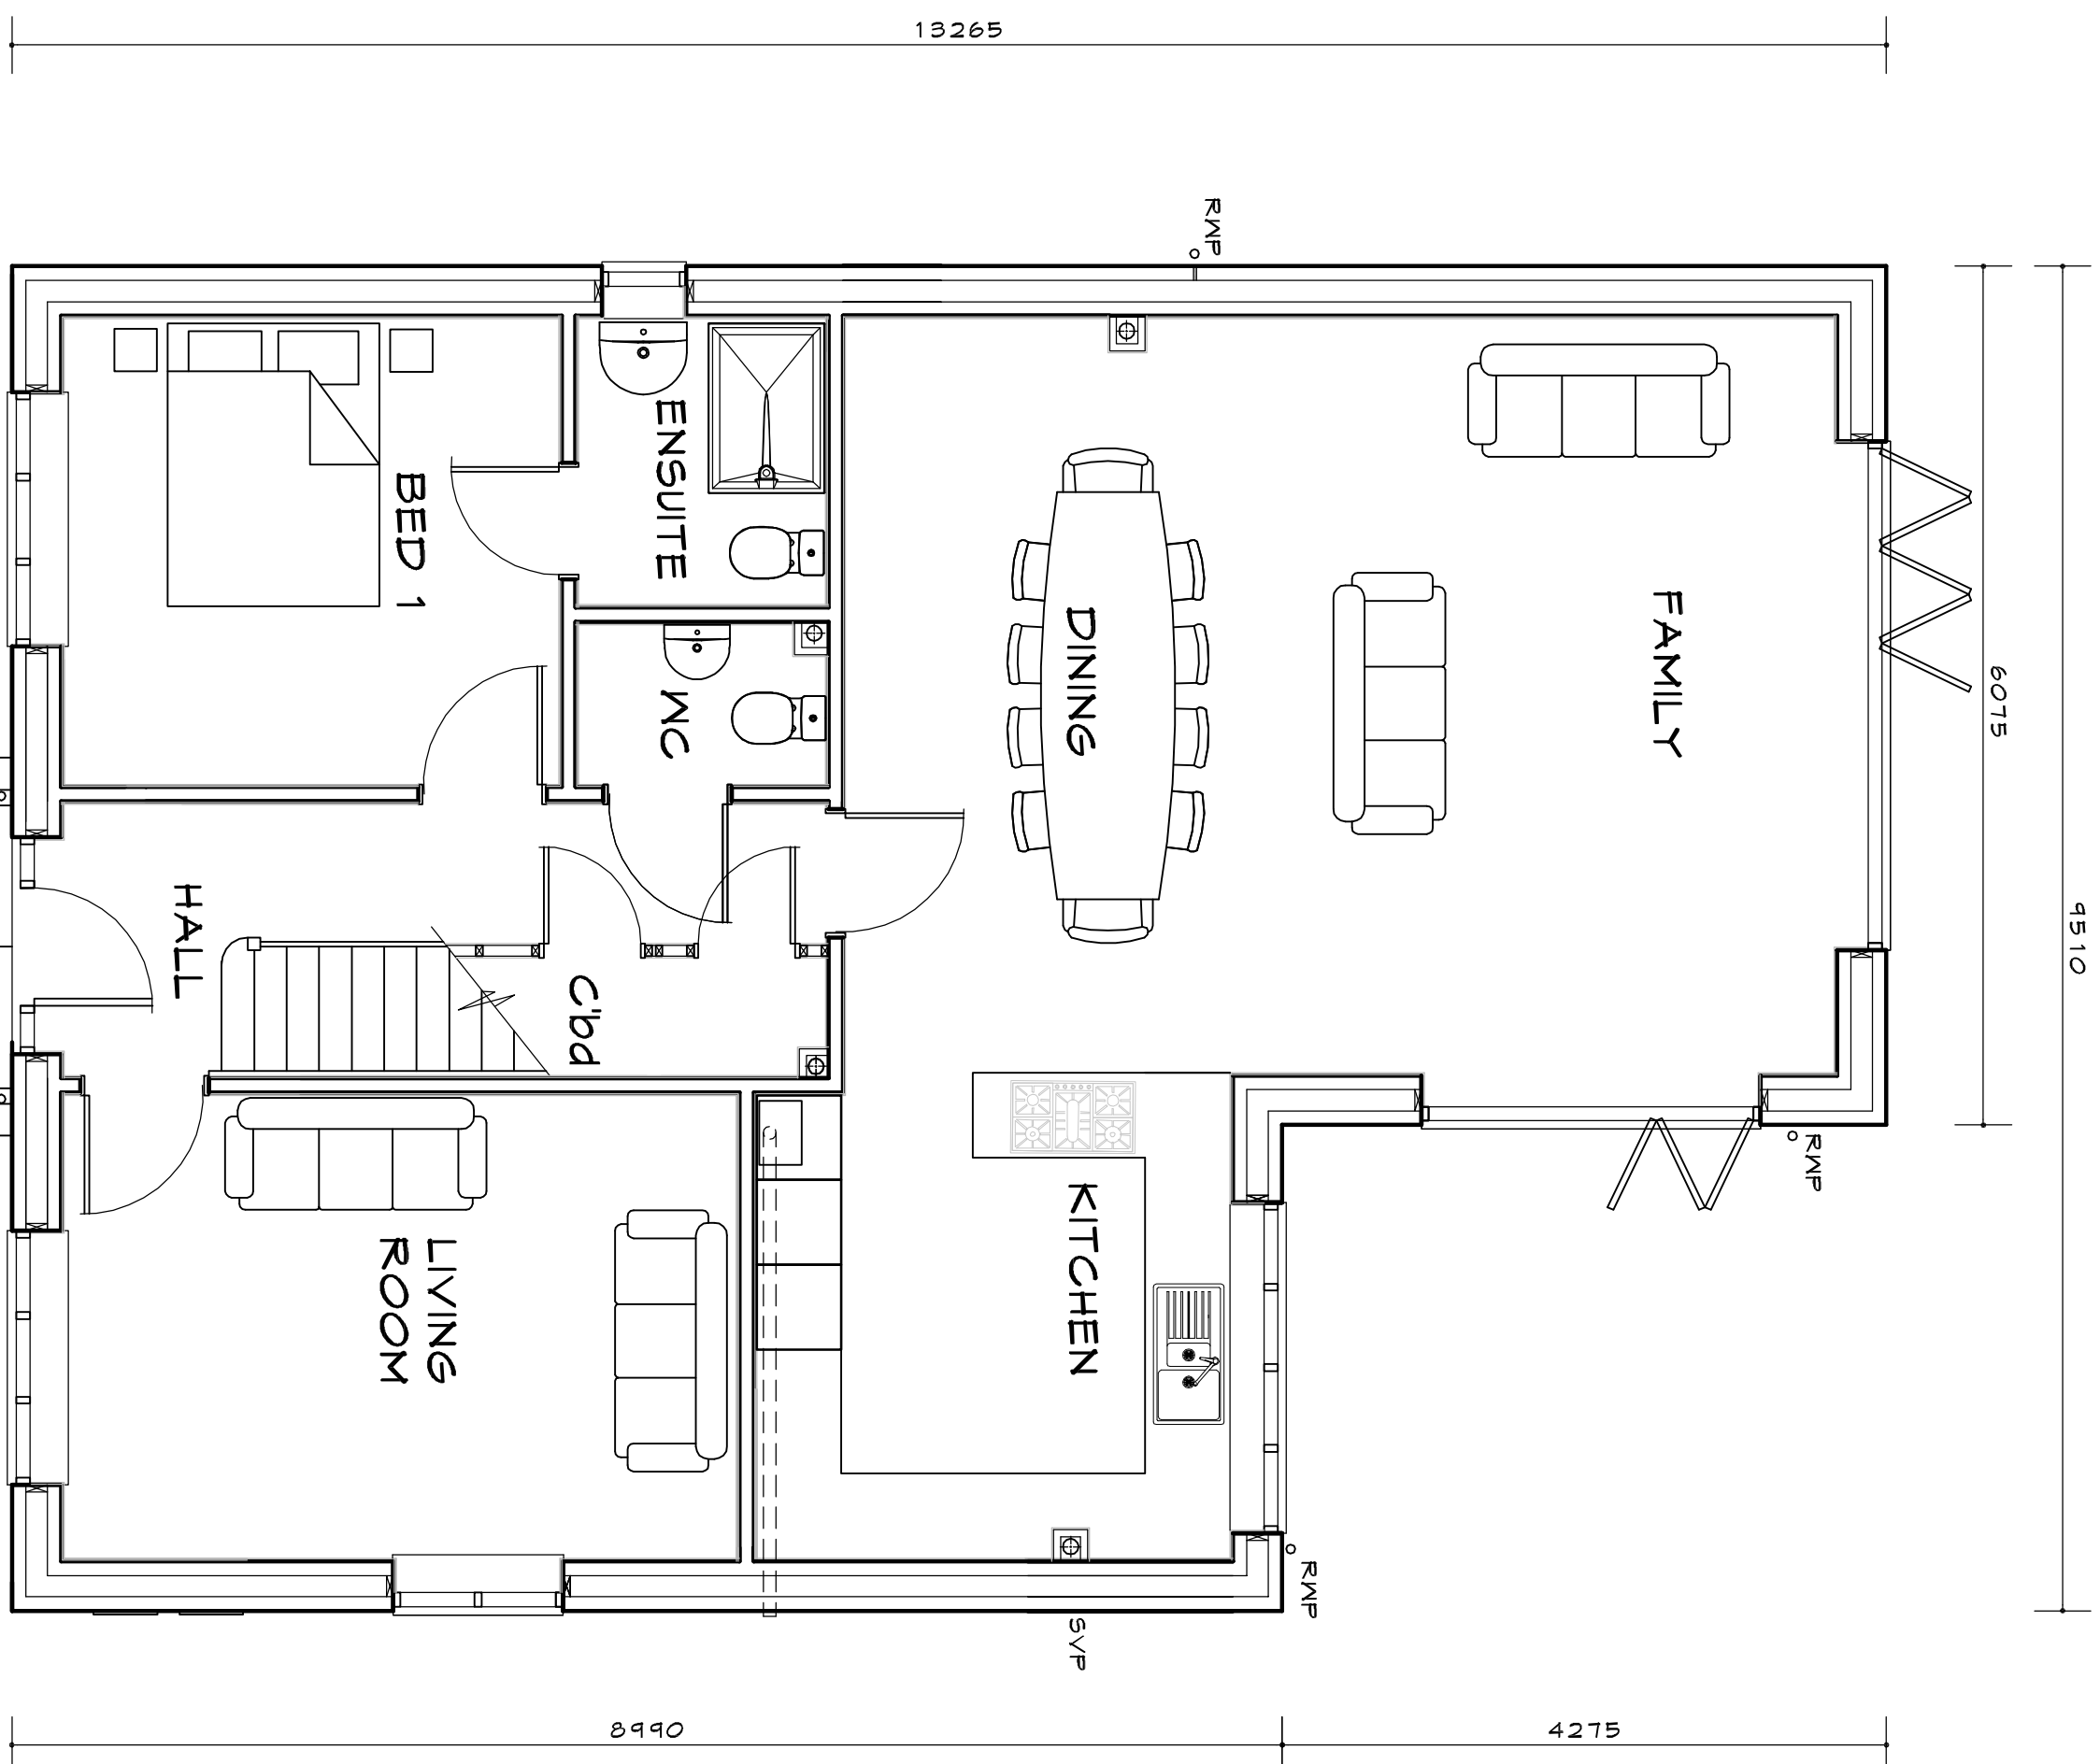

GROUND FLOOR
HOUSE TYPE: 3bdd_A