


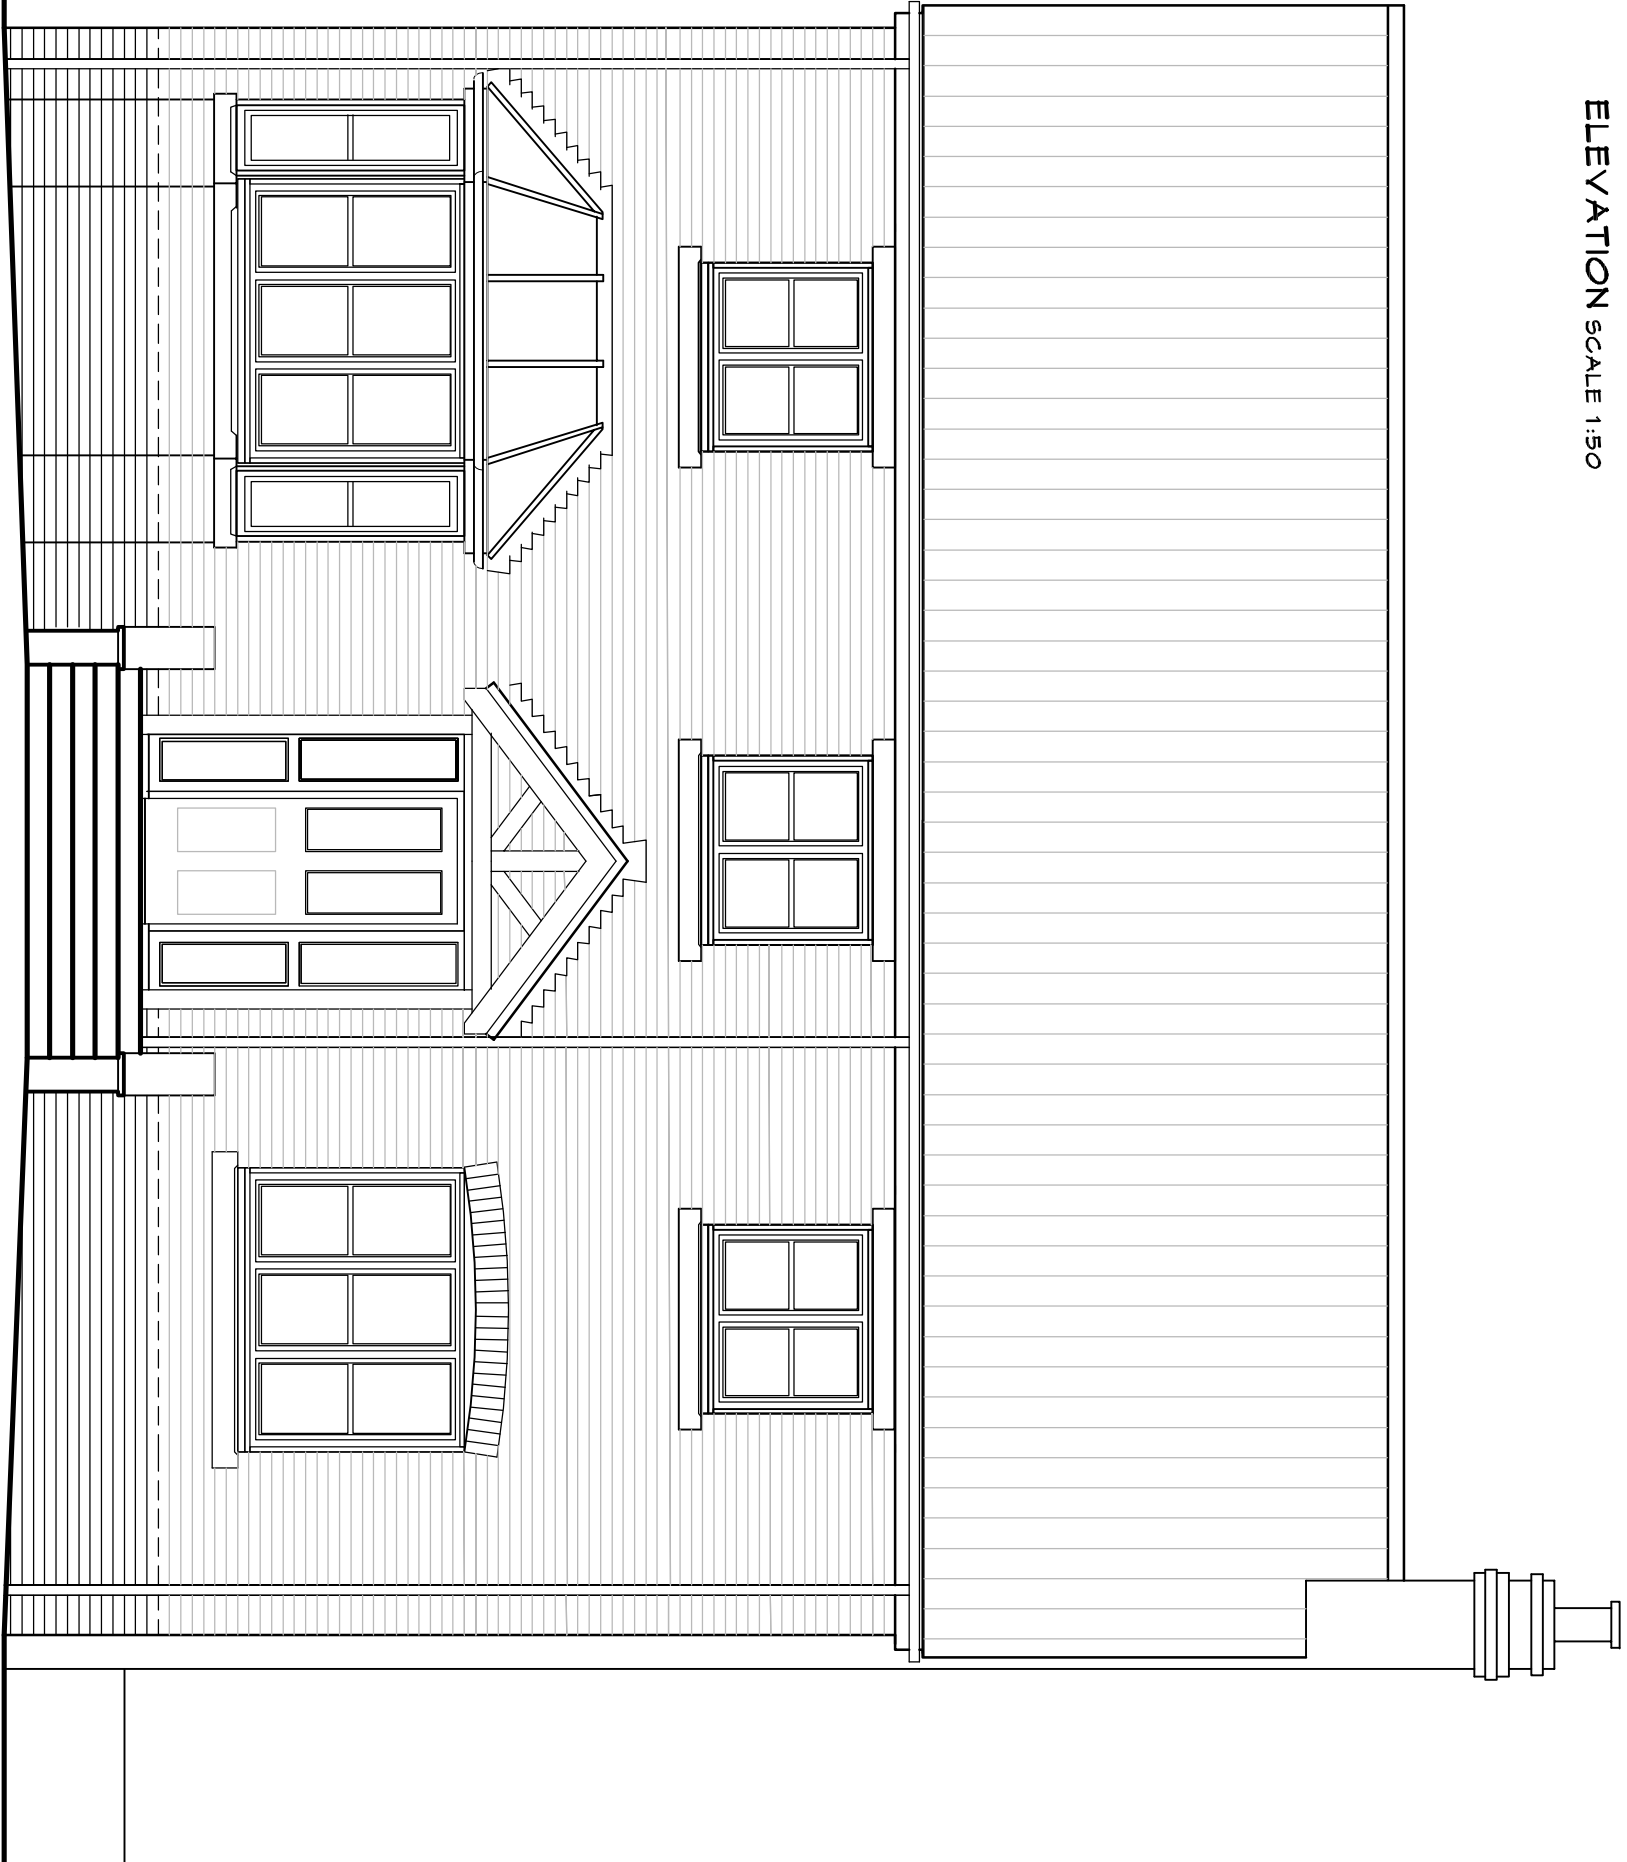
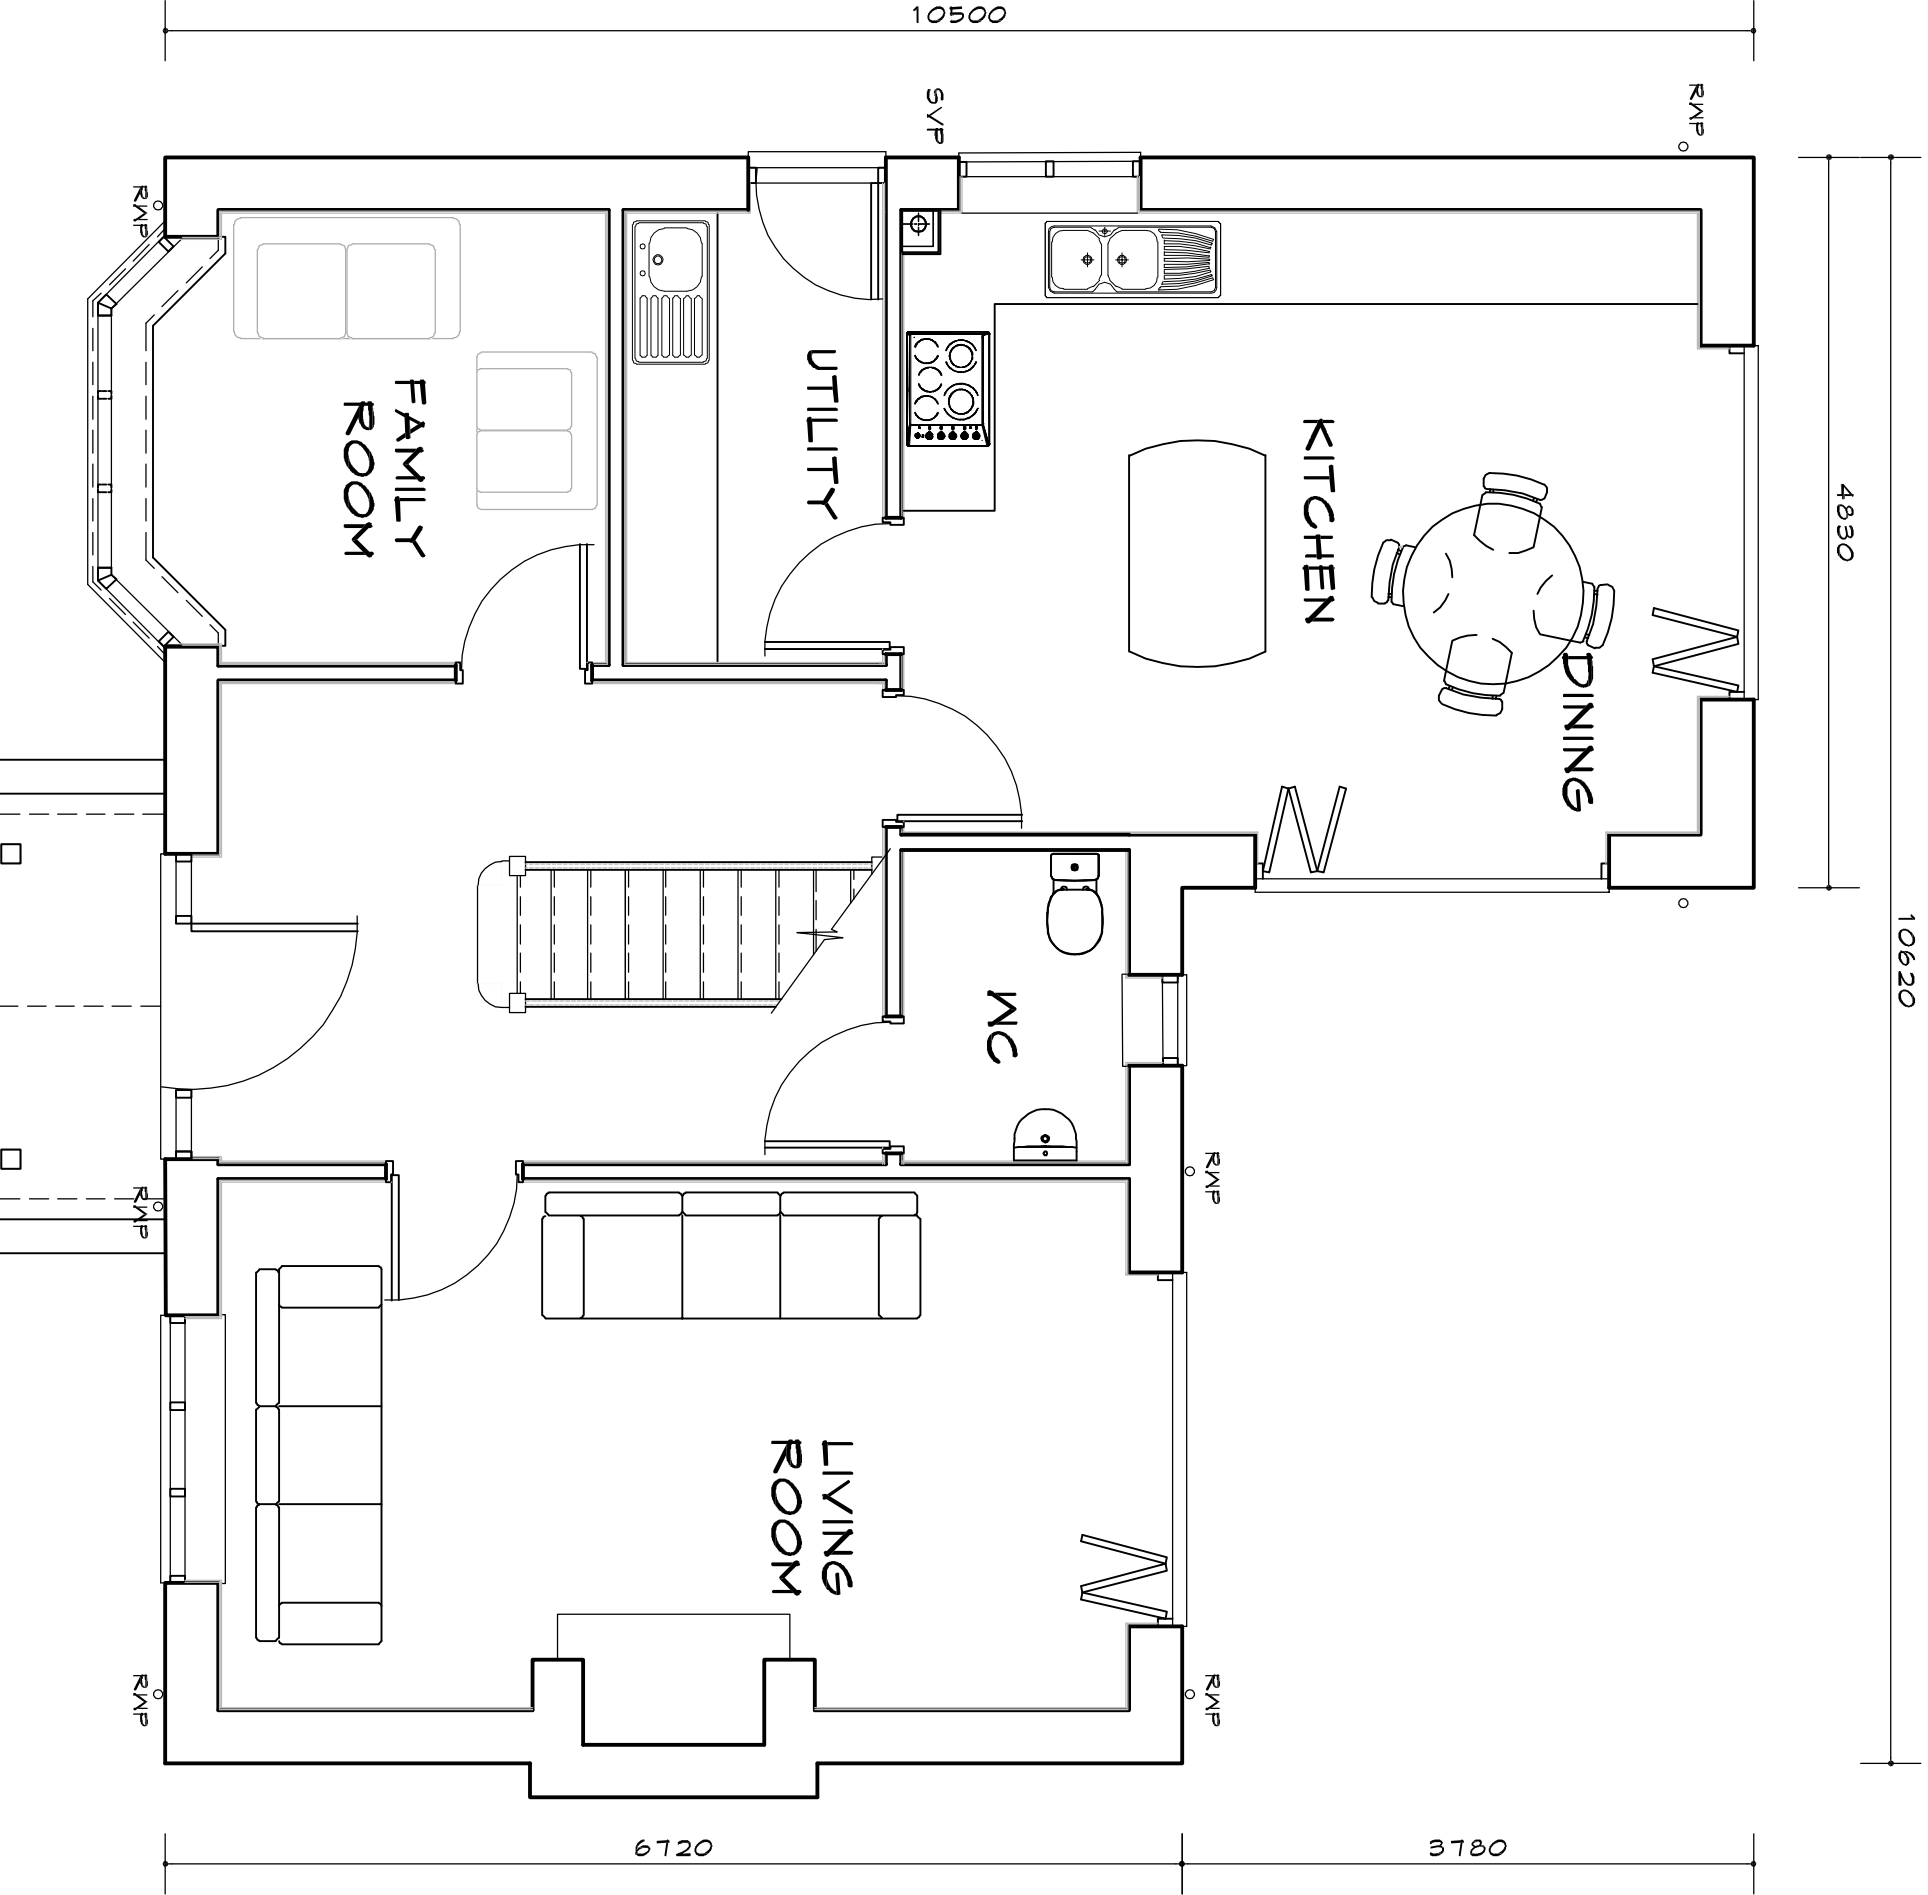
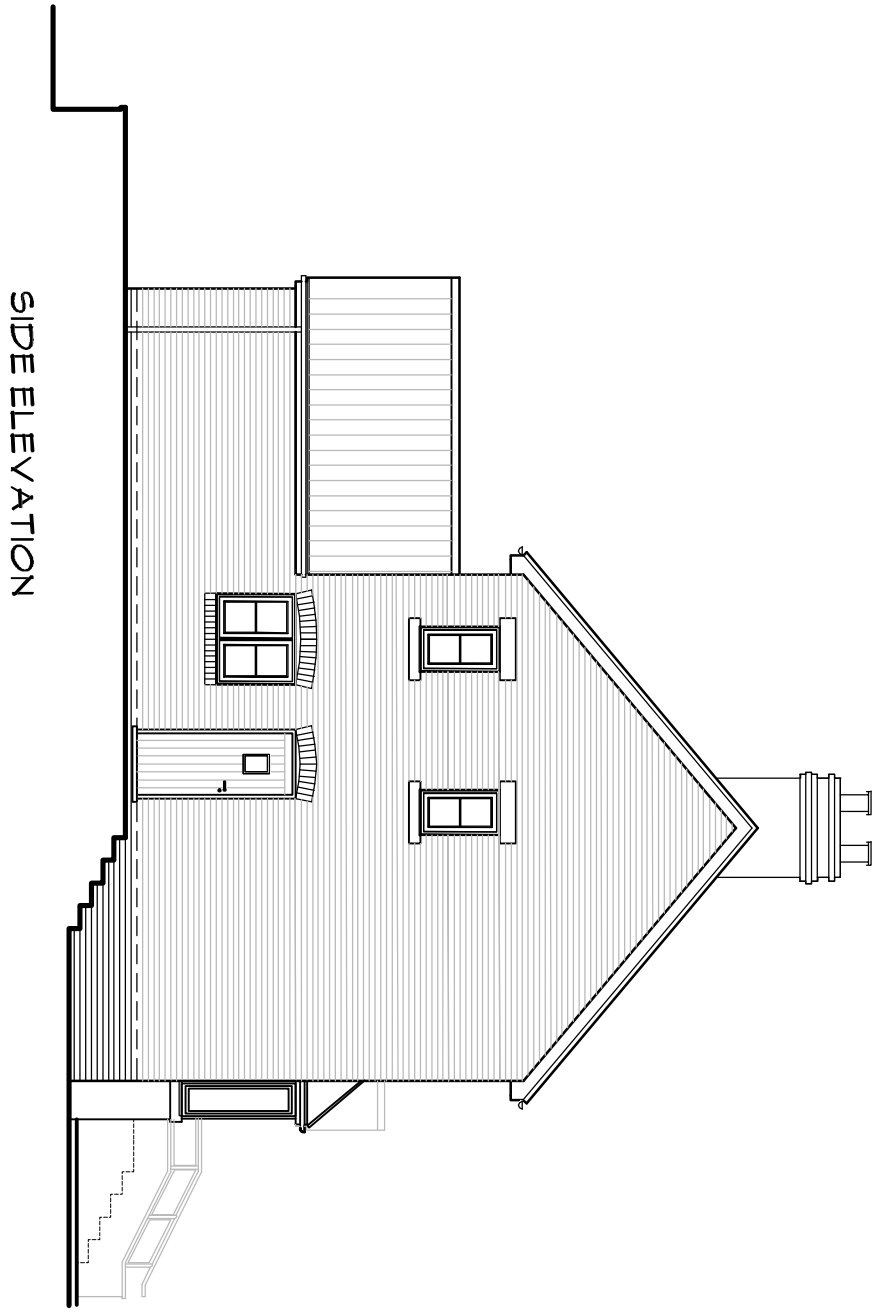


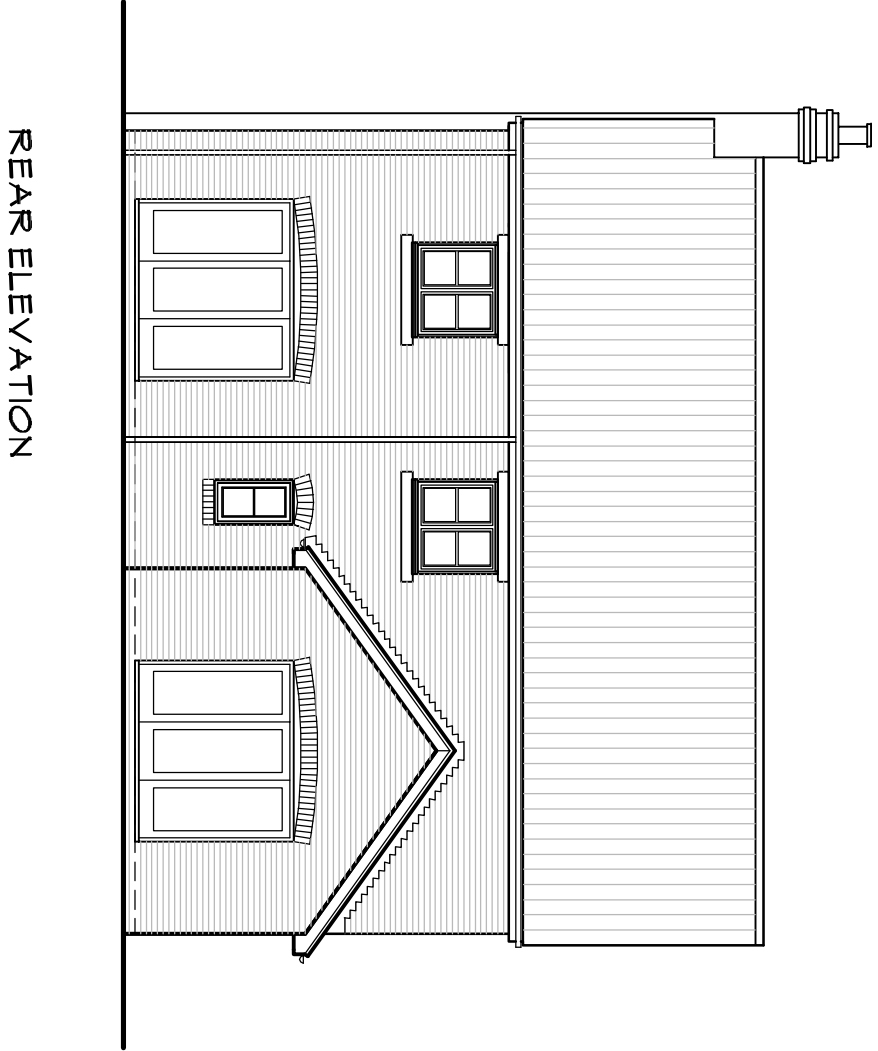

FRONT ELEVATION

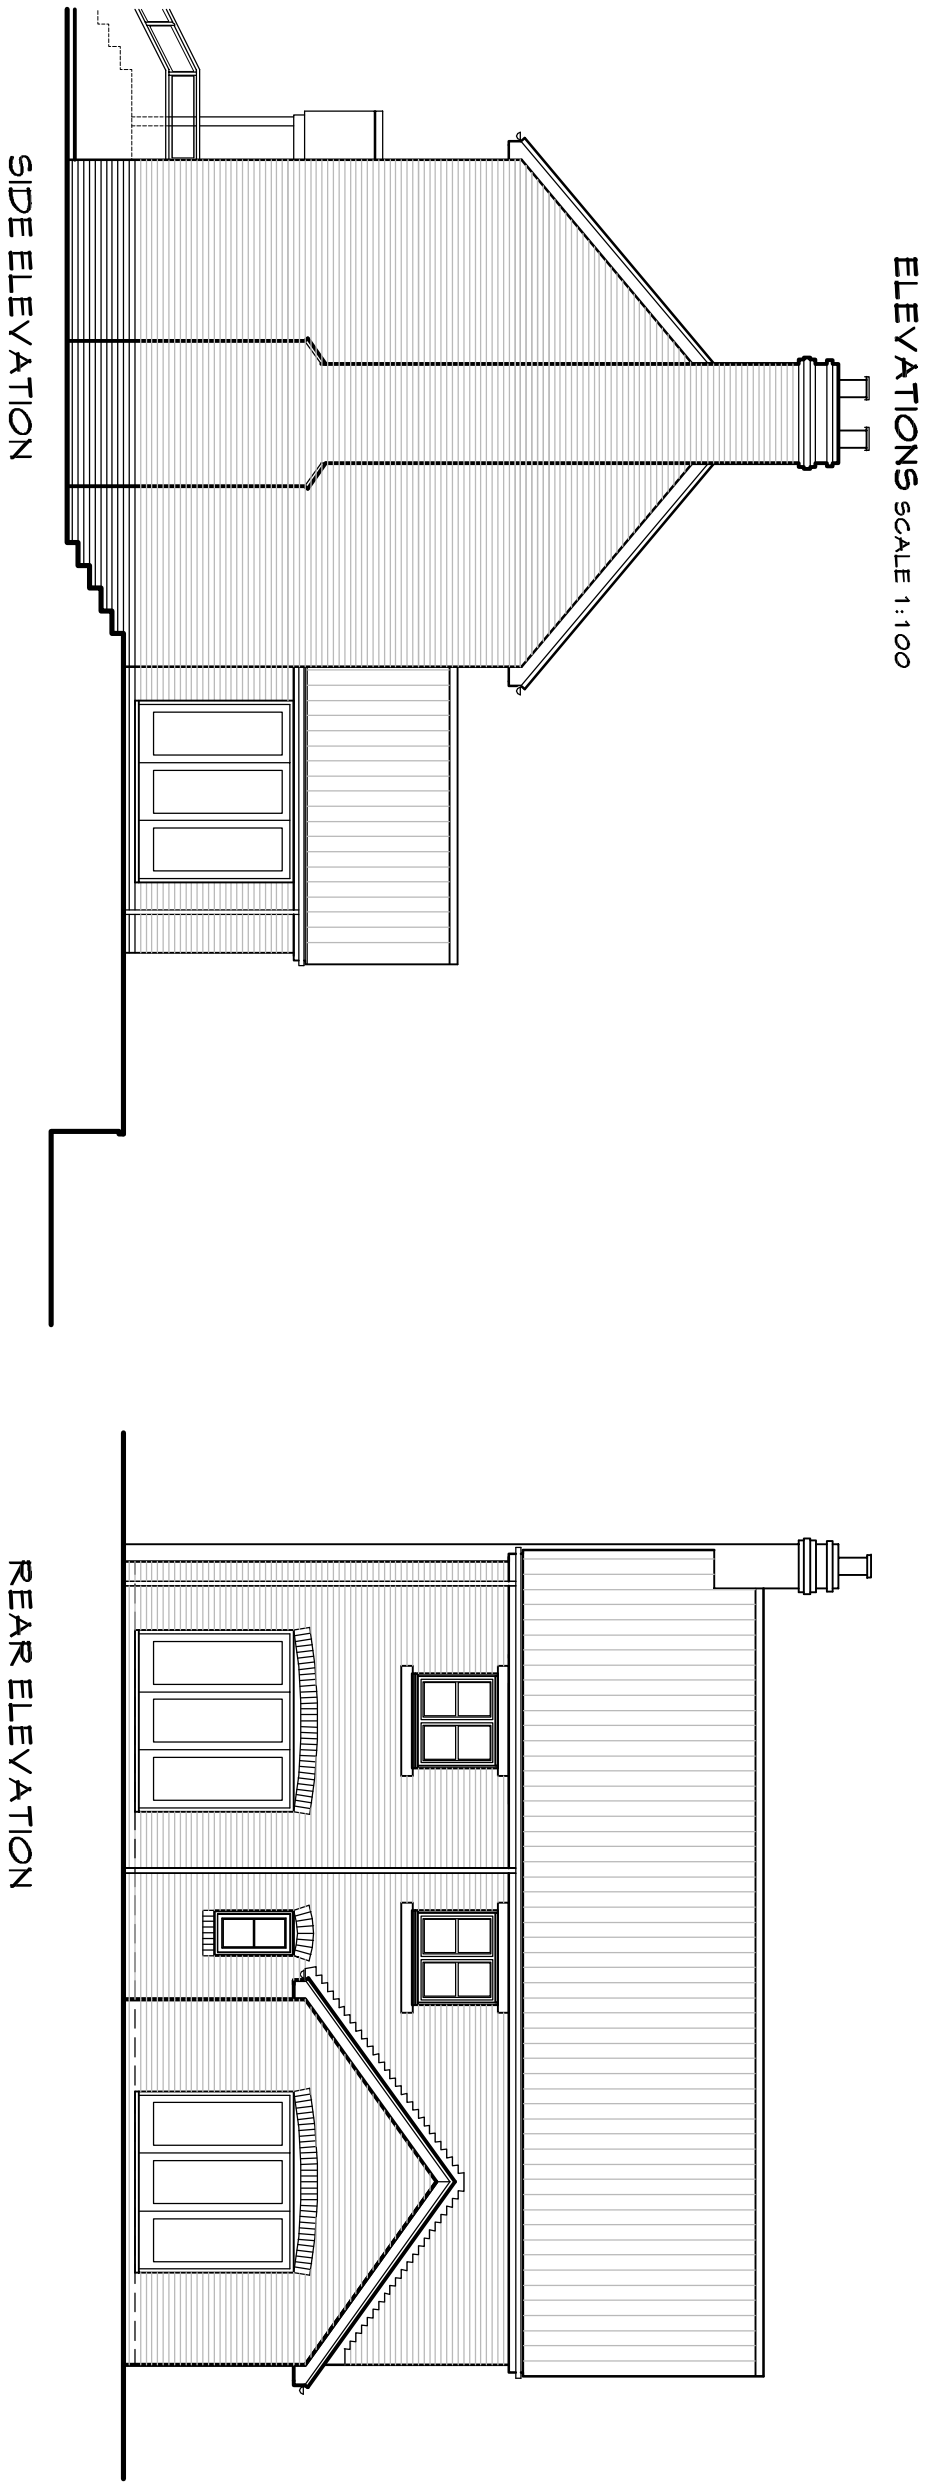

GROUND FLOOR PLAN
HOUSE TYPE: 3b2d_A

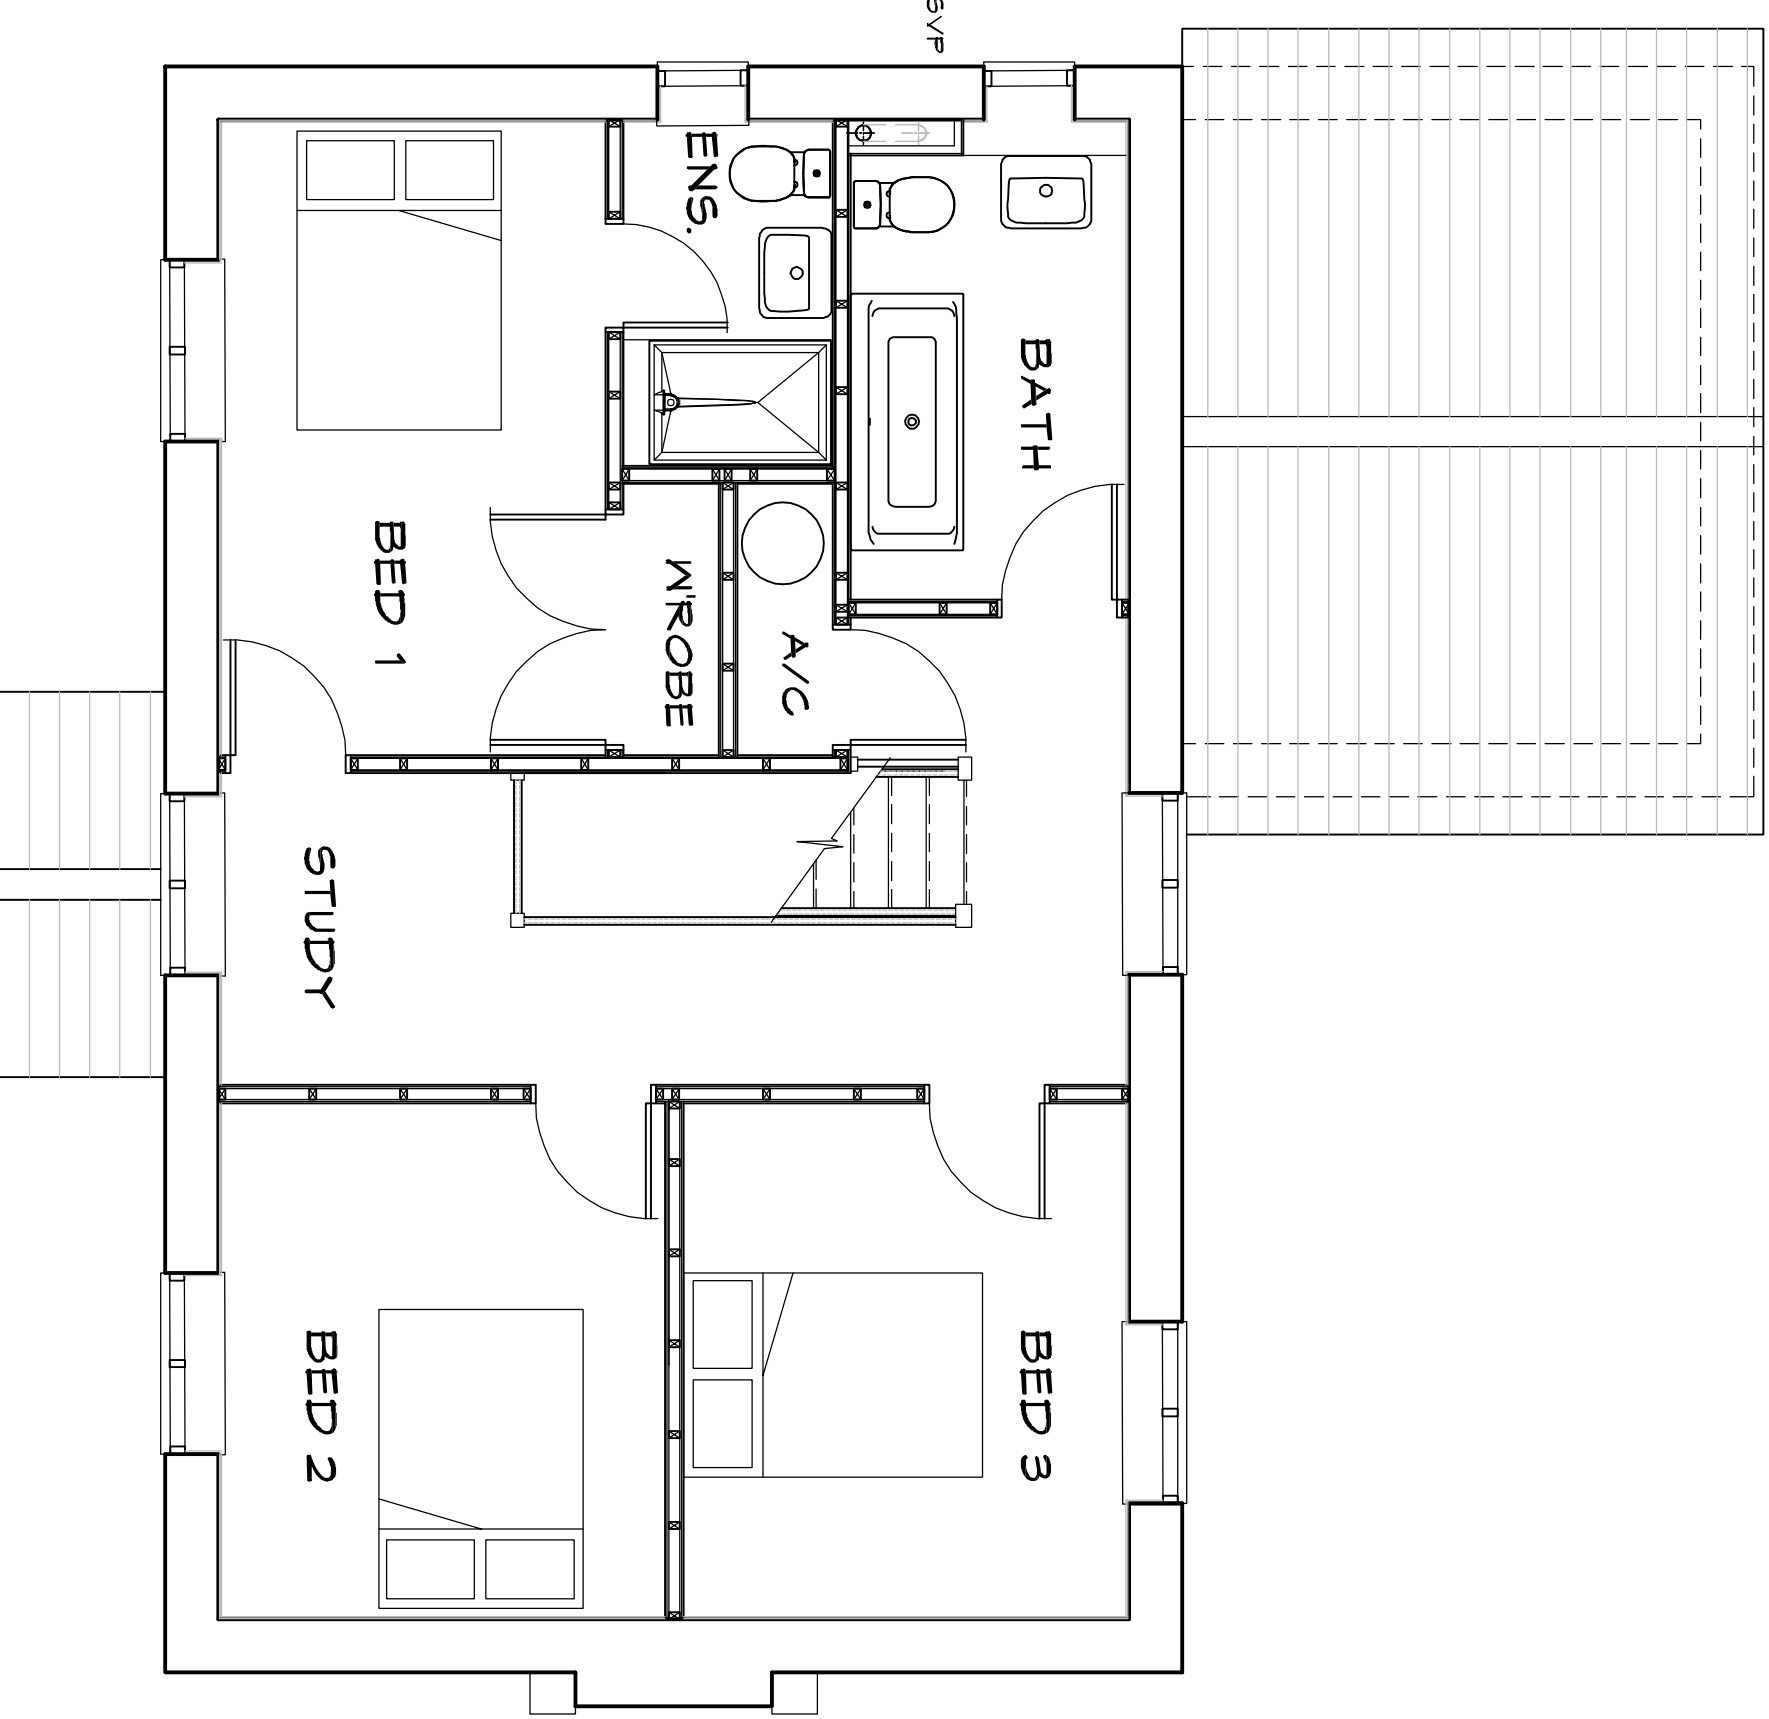

FIRST FLOOR PLAN