ELEVATION SCALE 1:50

FRONT ELEVATION

ELEVATIONS SCALE 1:100

SIDE ELEVATION

REAR ELEVATION

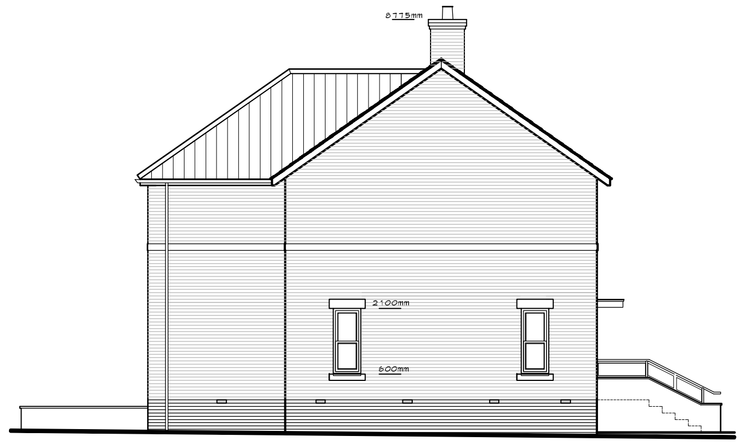

SIDE ELEVATION

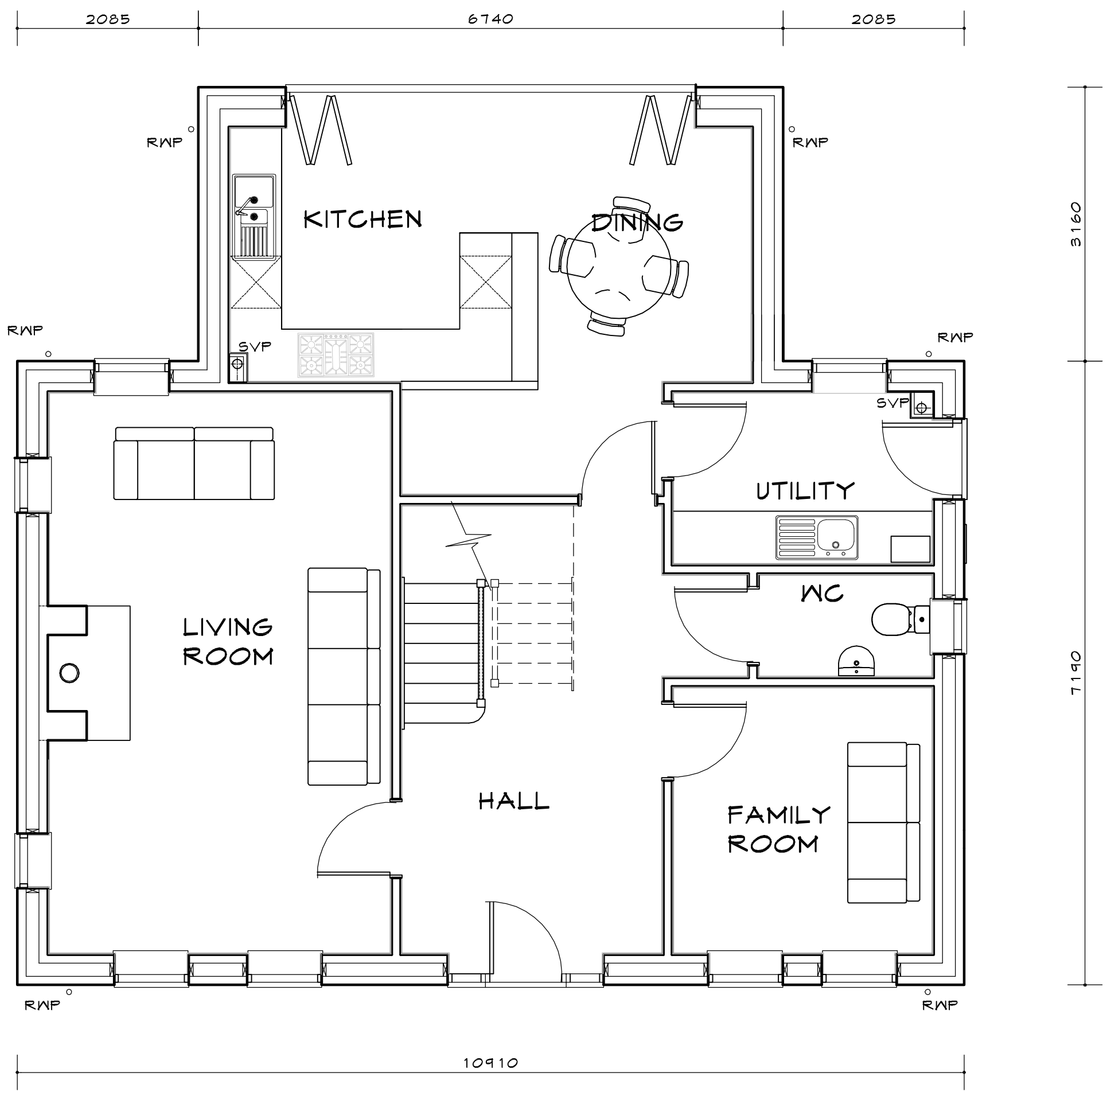

GROUND FLOOR

HOUSE TYPE: 4b2d_B

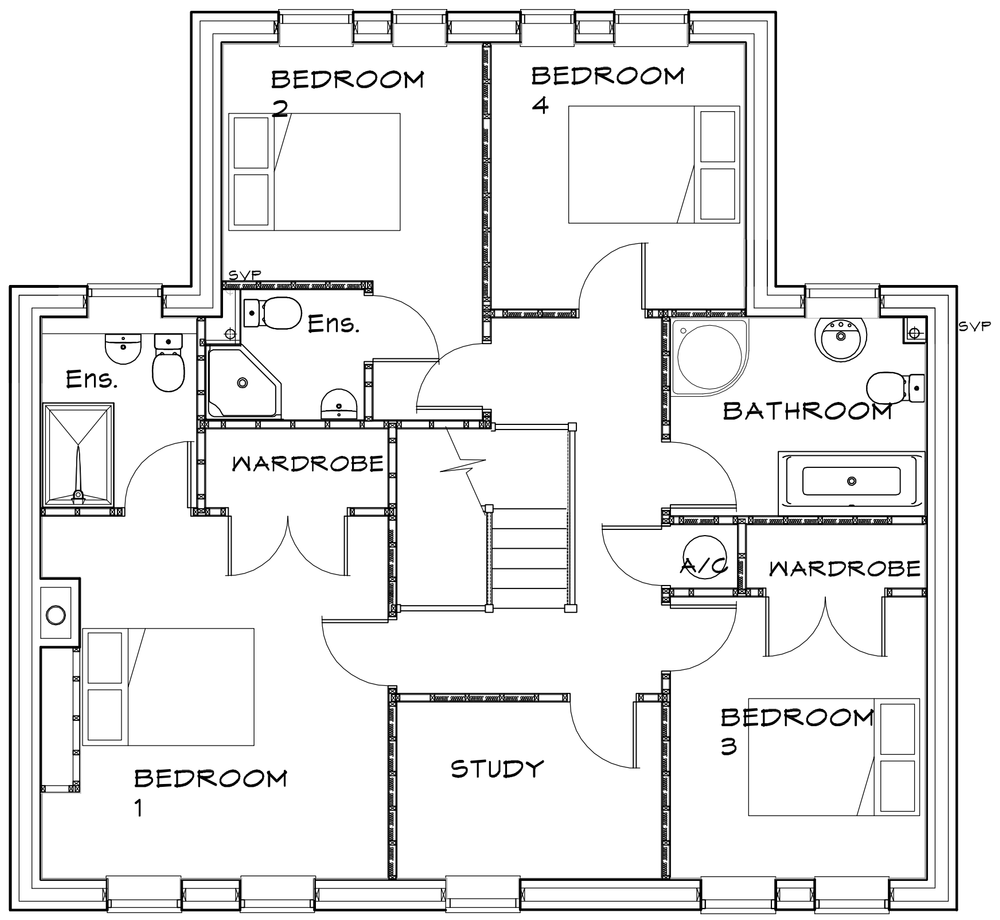

FIRST FLOOR

1:100 Scale bar

0m 1 2 3 4 5m

1:50 Scale bar

0m 0.5 1 1.5 2 2.5m

LOYDHOMES

Rev.	Date	By	Description

ABDS ltd architectural consultants

Midlands
1st Floor
15 St Cuthberts St.
Bedford
Beds
MK40 3JB

Southern
Boscarnon Farmhouse
St Keverne
Cornwall
TR12 6NU

Tel: 0845 2242967
Email:admin@abdservices.co.uk

PROJECT

RESERVED MATTERS
RESIDENTIAL DEVELOPMENT
NORTH OF NIGHTINGALE WAY
SUTTON BRIDGE

DRAWING

FLOOR PLANS & ELEVATIONS
HOUSE CODE: 4b2d_B

SCALE: 1:50 / 1:100@A1	DATE: 20.11.19
DRAWN BY: ADB	CAD Ref: xxxxxxxxxxxx

DWG No:LH/SBN/19/022 -