


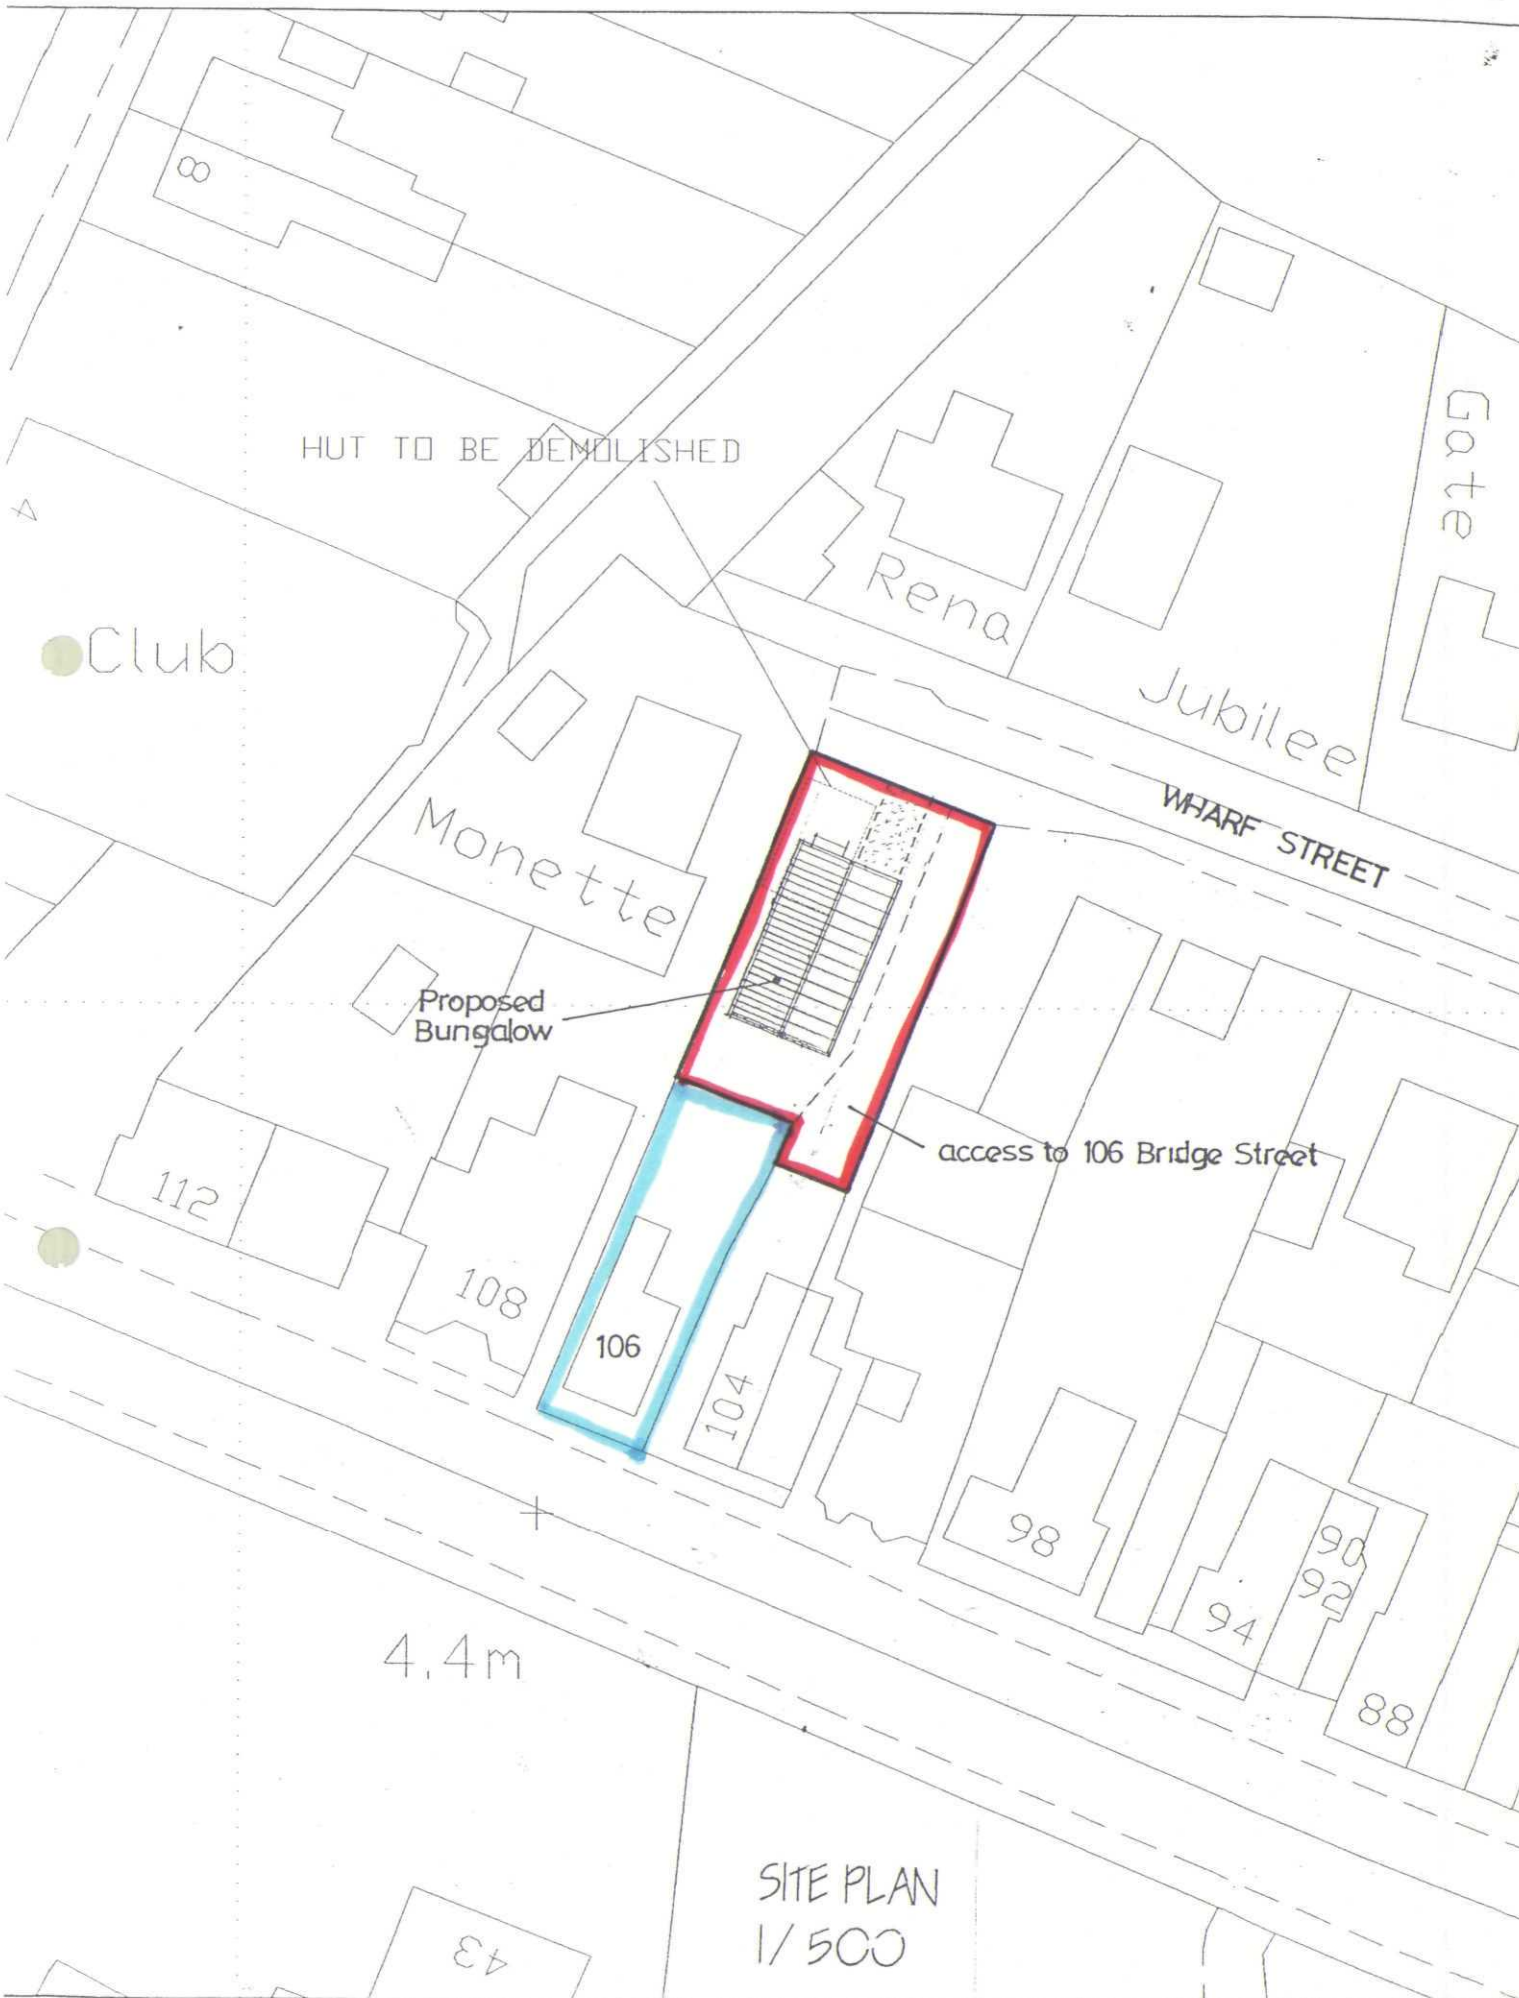

SITE PLAN
1/500