
Sutton Bridge

LOCATION PLAN

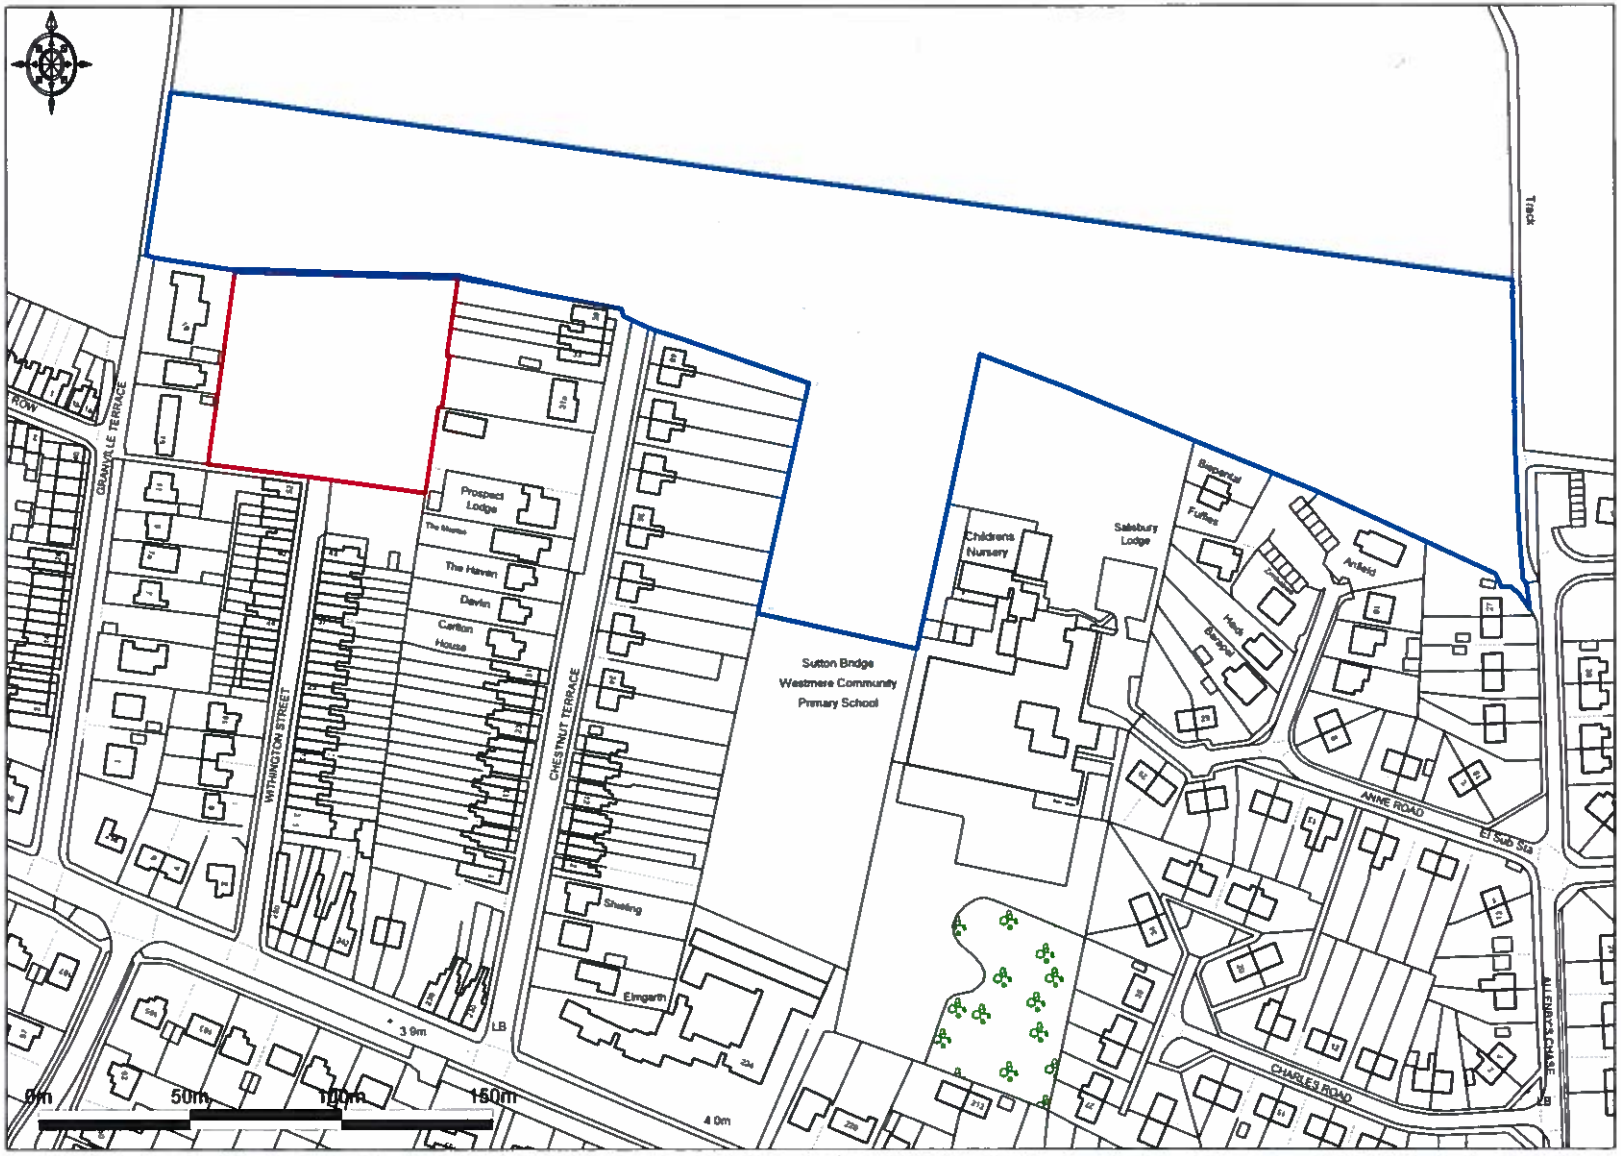

Ordnance Survey © Crown Copyright 2016 All rights reserved Licence number 100022432. Plotted Scale - 1:2500

Promap®

Maxey Grounds & Co, 1-3 South Brink, Wisbech. PE13 1JA