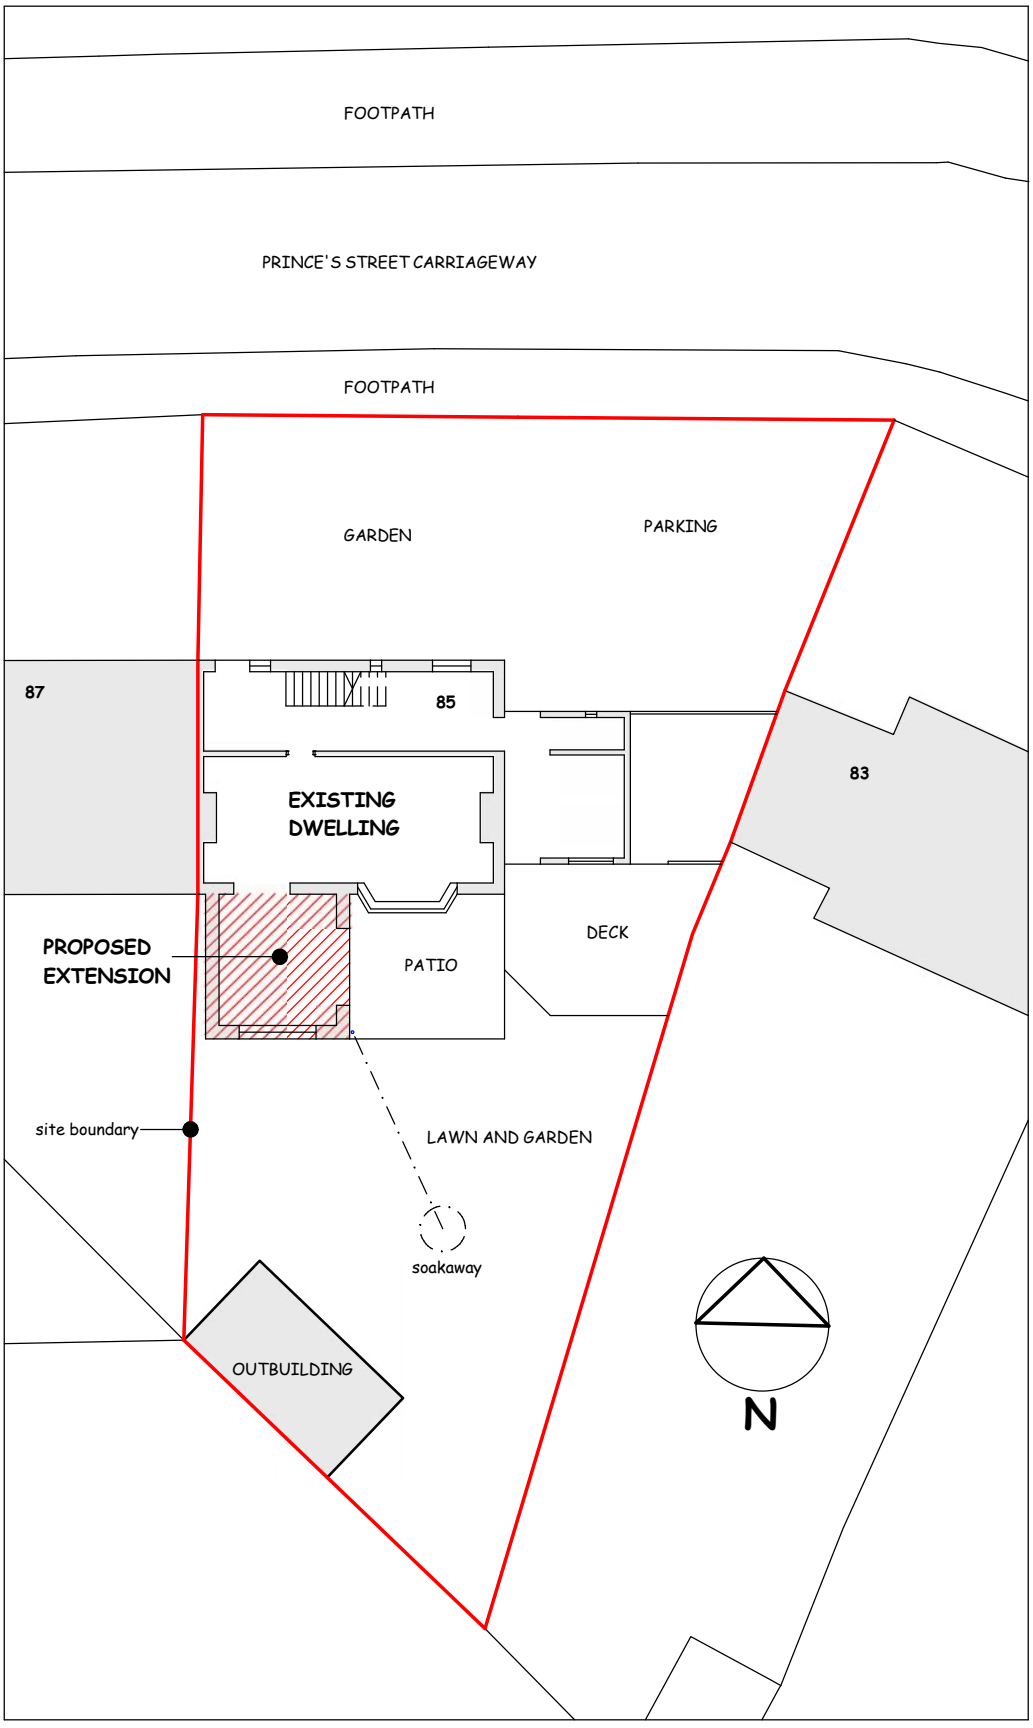


PROPOSED REAR EXTENSION		BLOCK PLAN	
85 PRINCE'S STREET, SUTTON BRIDGE, SPALDING, LINCOLNSHIRE PE12 9RF			
MISS LISA CRITCHLOW			
A4 DRAWING	SCALE:- 1:200	NOVEMBER 2022	22/629/03