




ADD

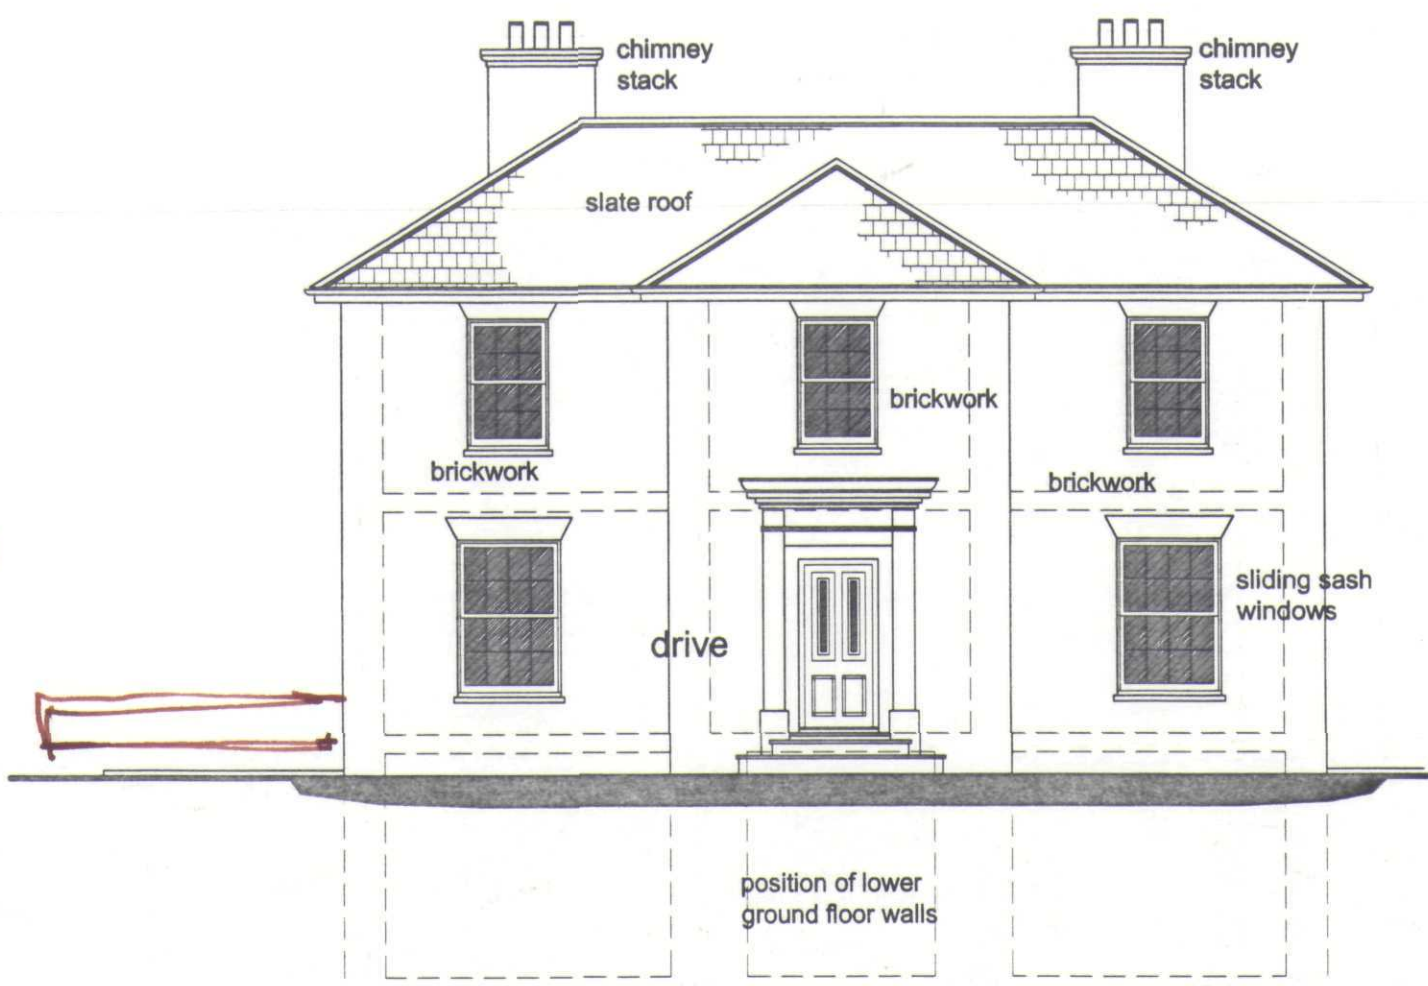


Front (West) Elevation 1:100

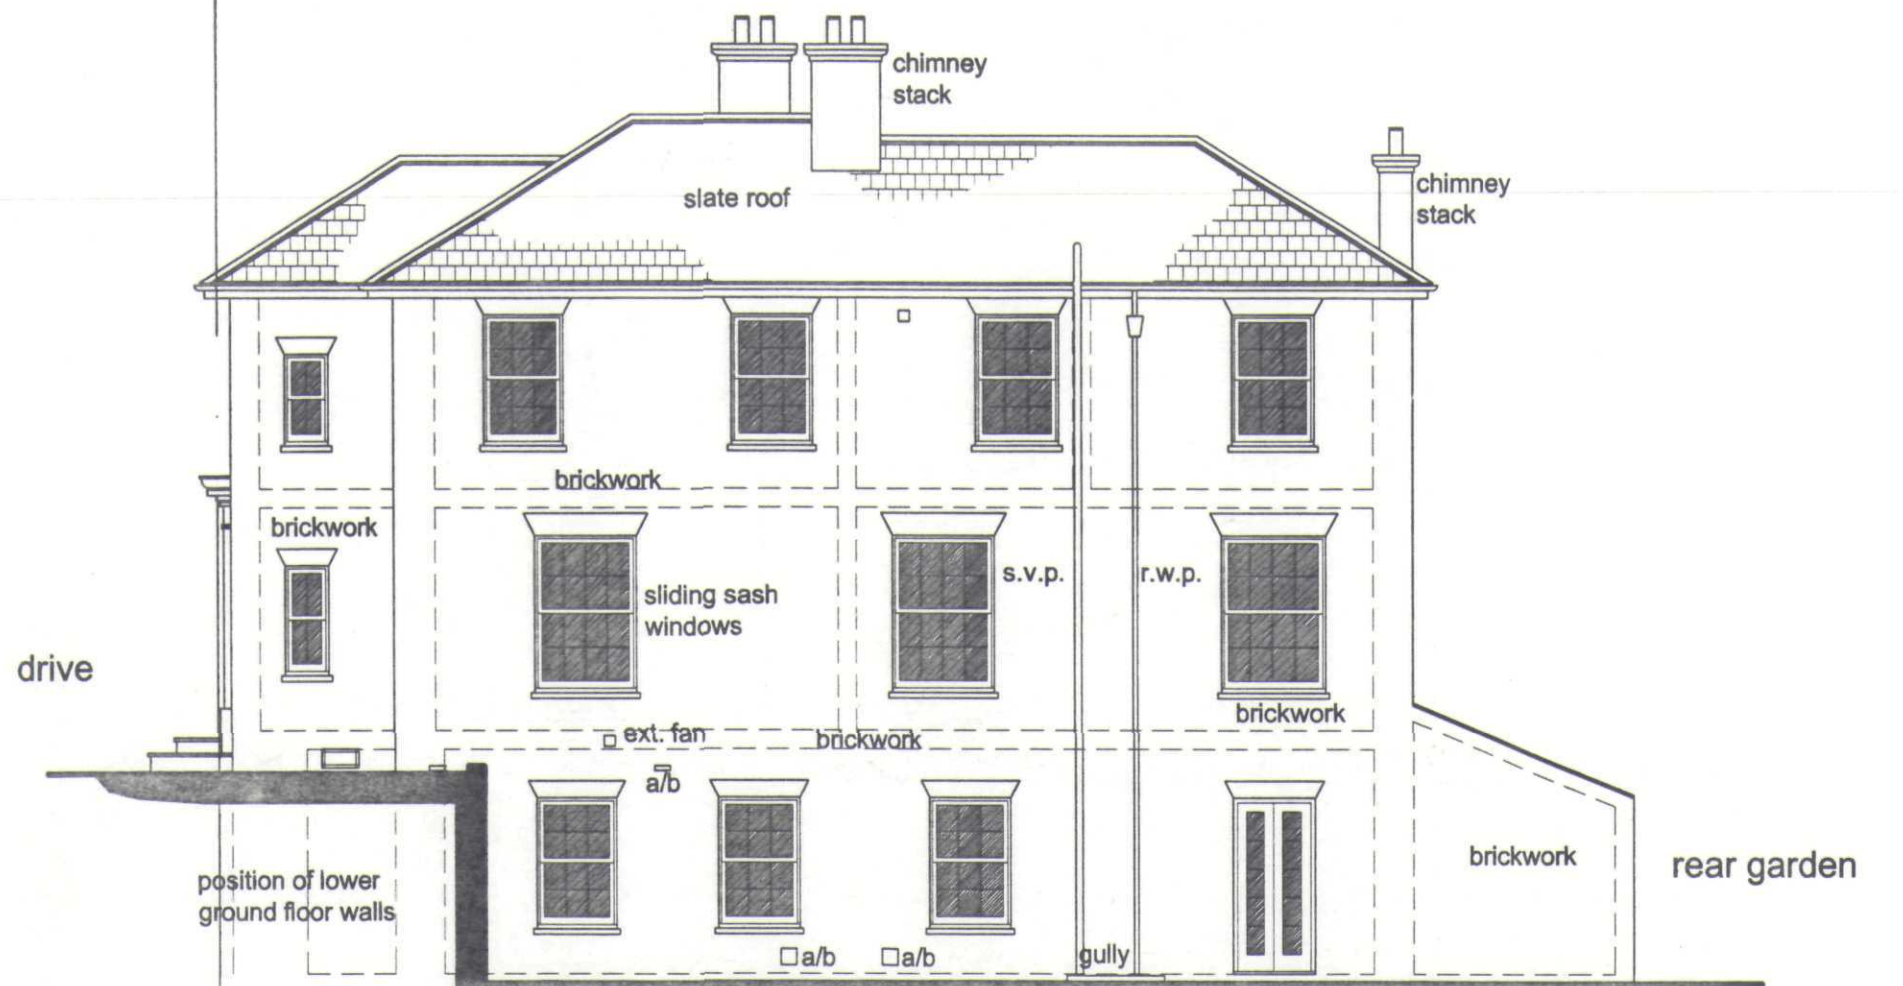


Side (South) Elevation 1:100

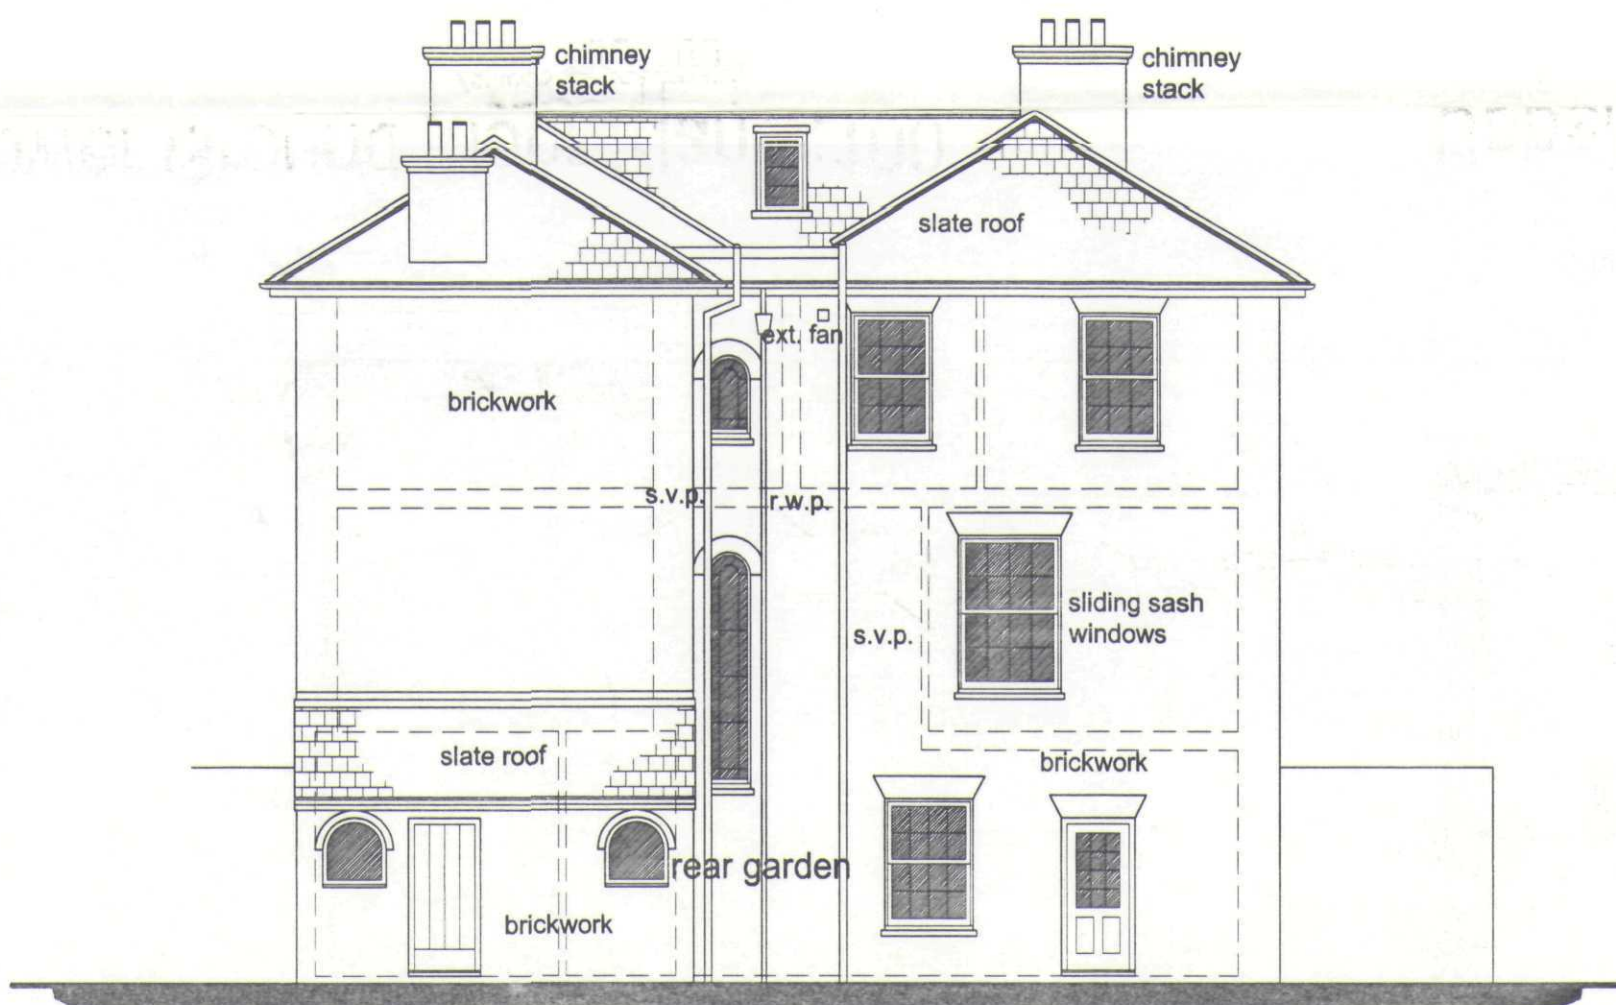


Rear (East) Elevation 1:100

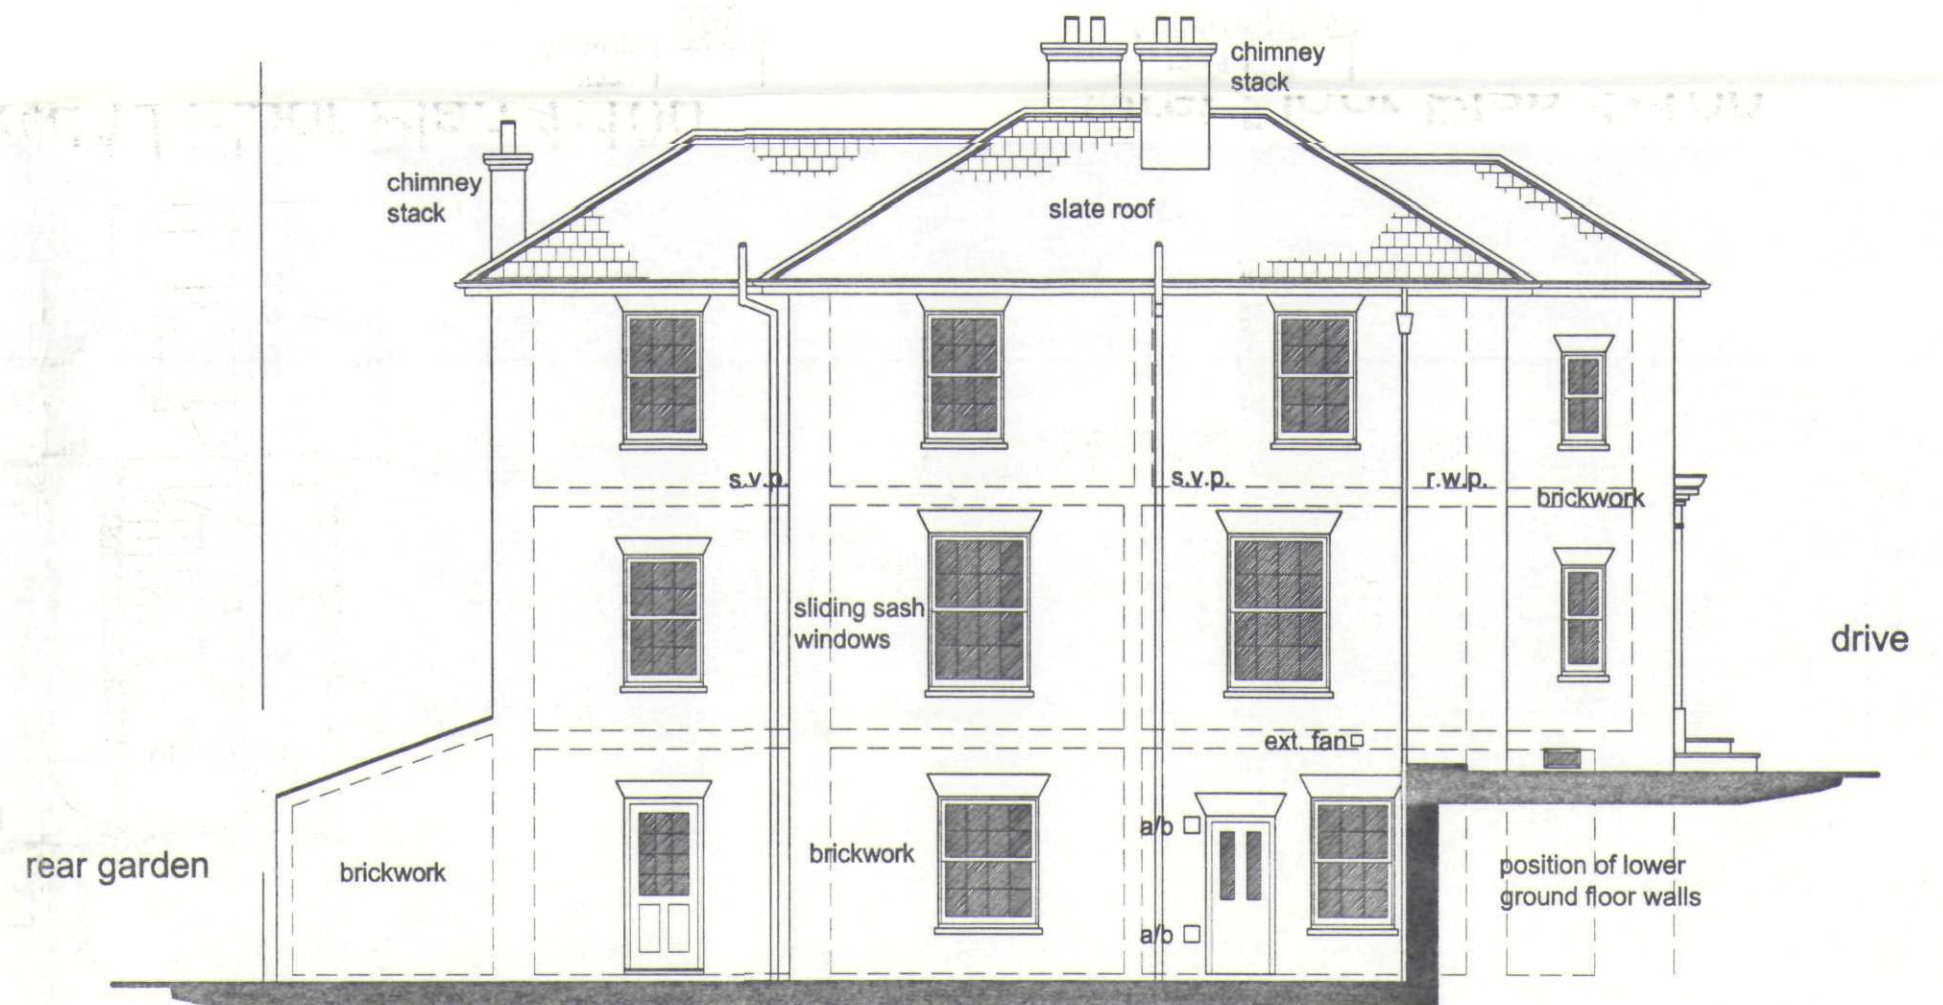


Side (North) Elevation 1:100

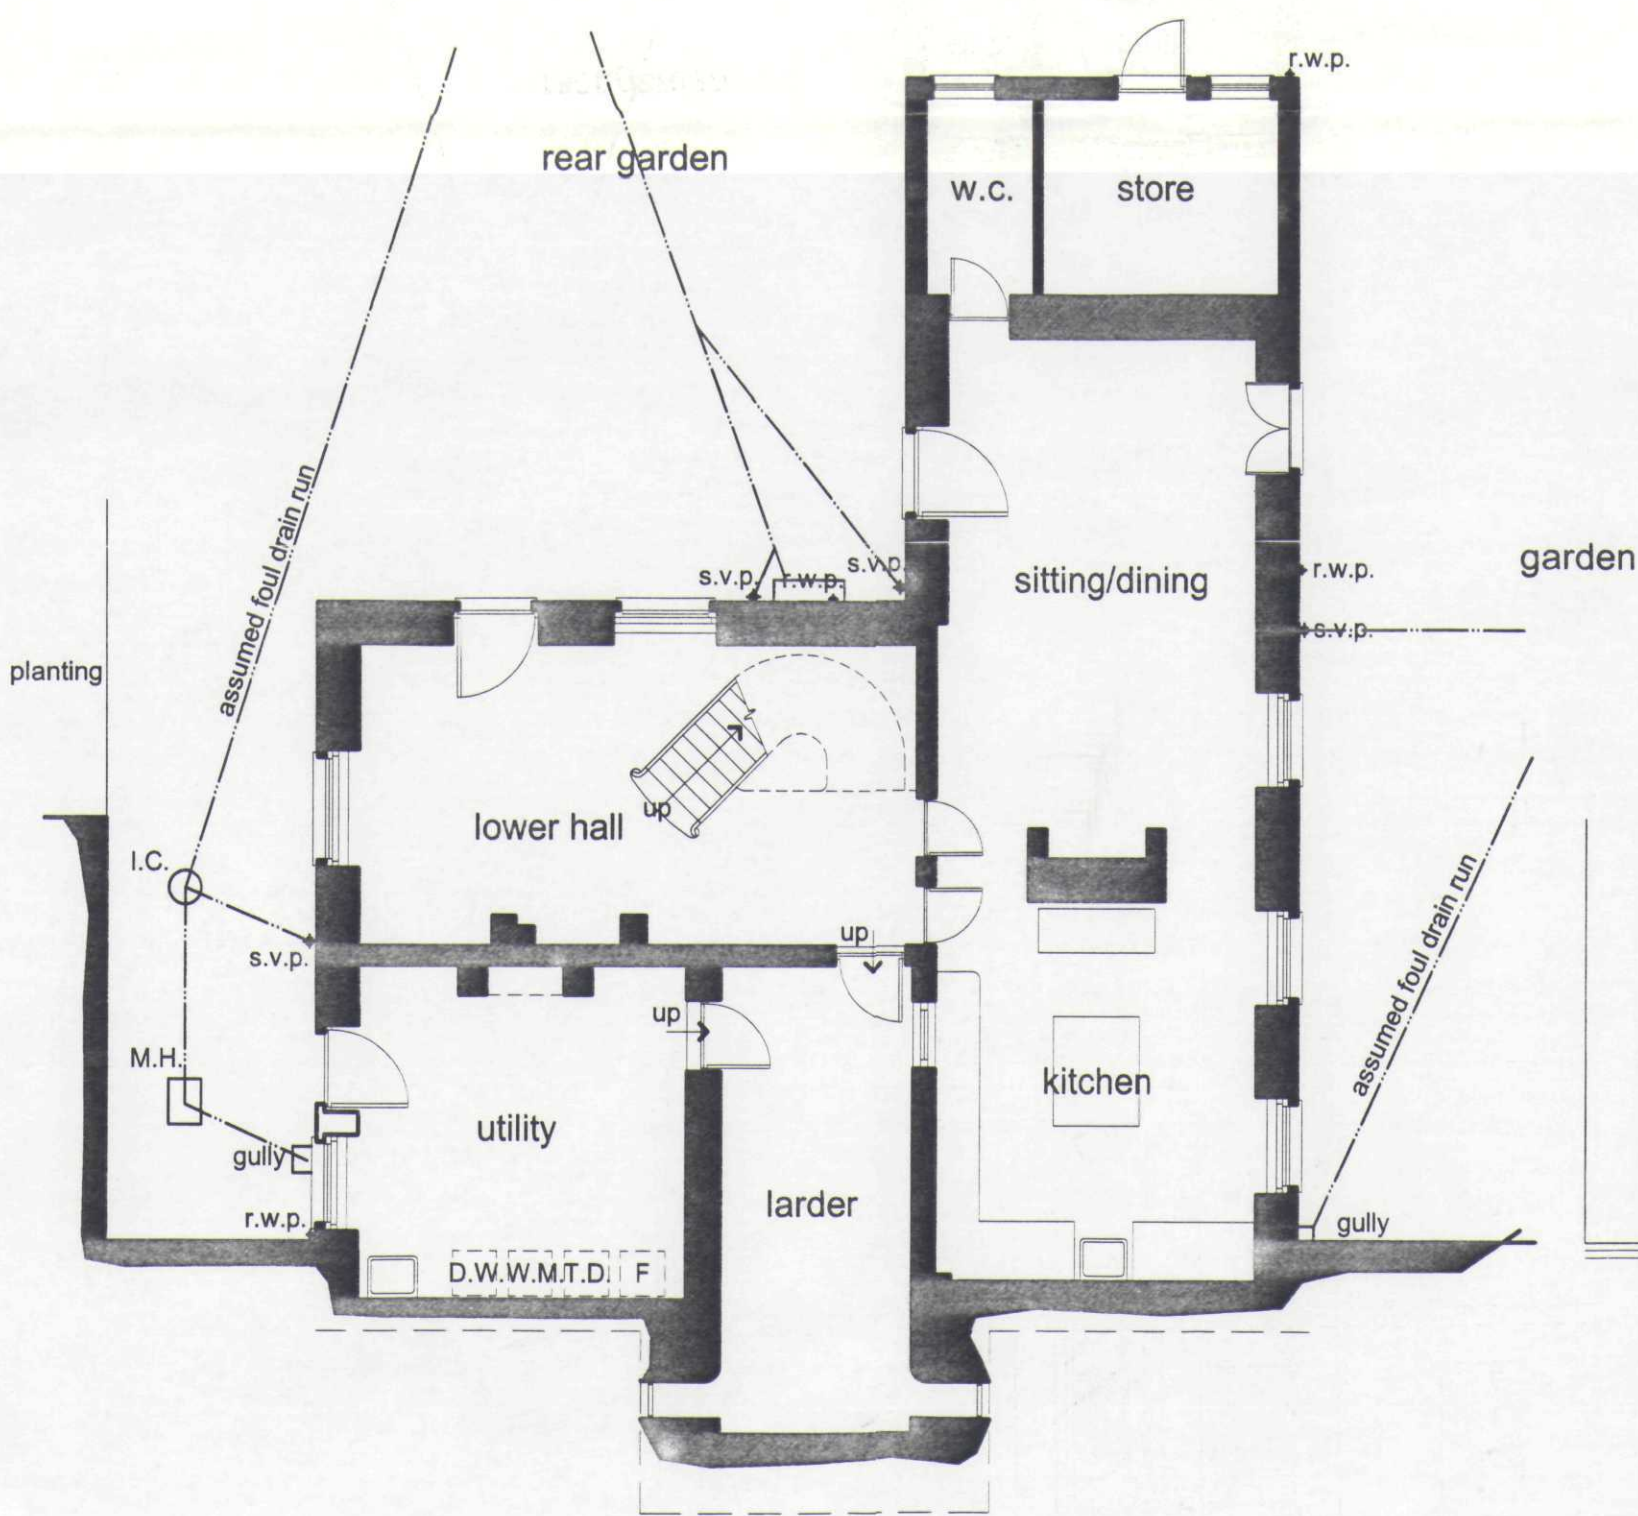

Lower Ground Floor Plan 1:100

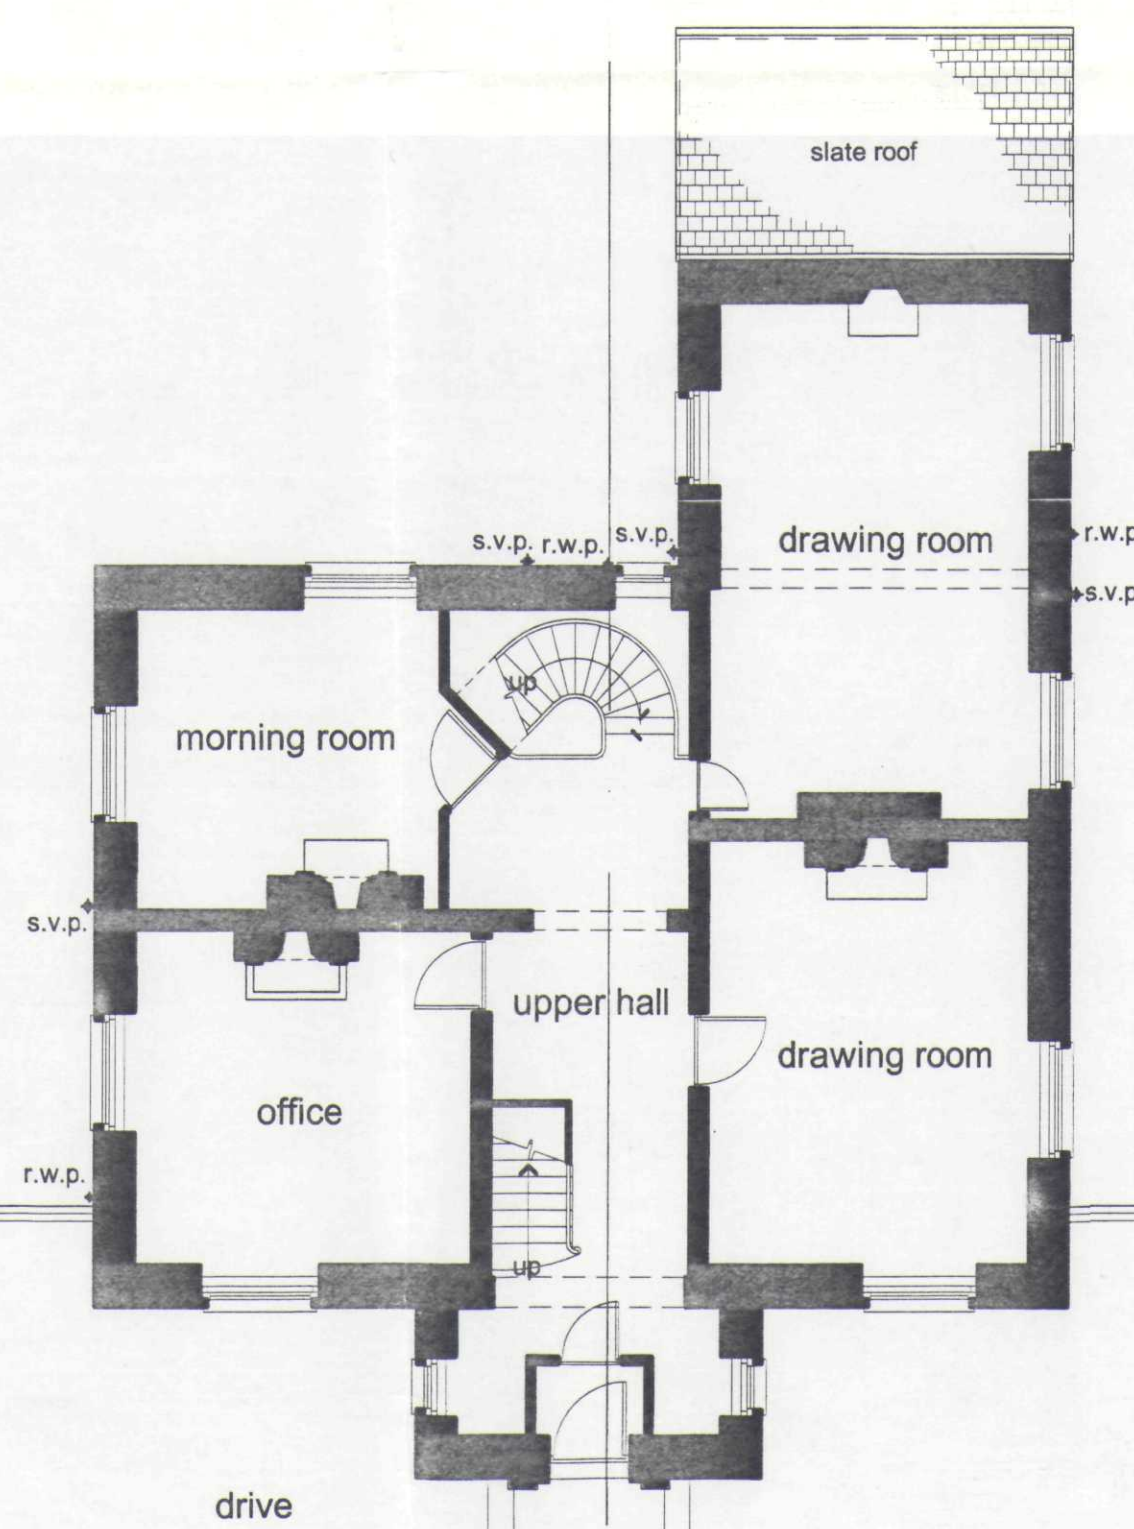


Upper Ground Floor Plan 1:100

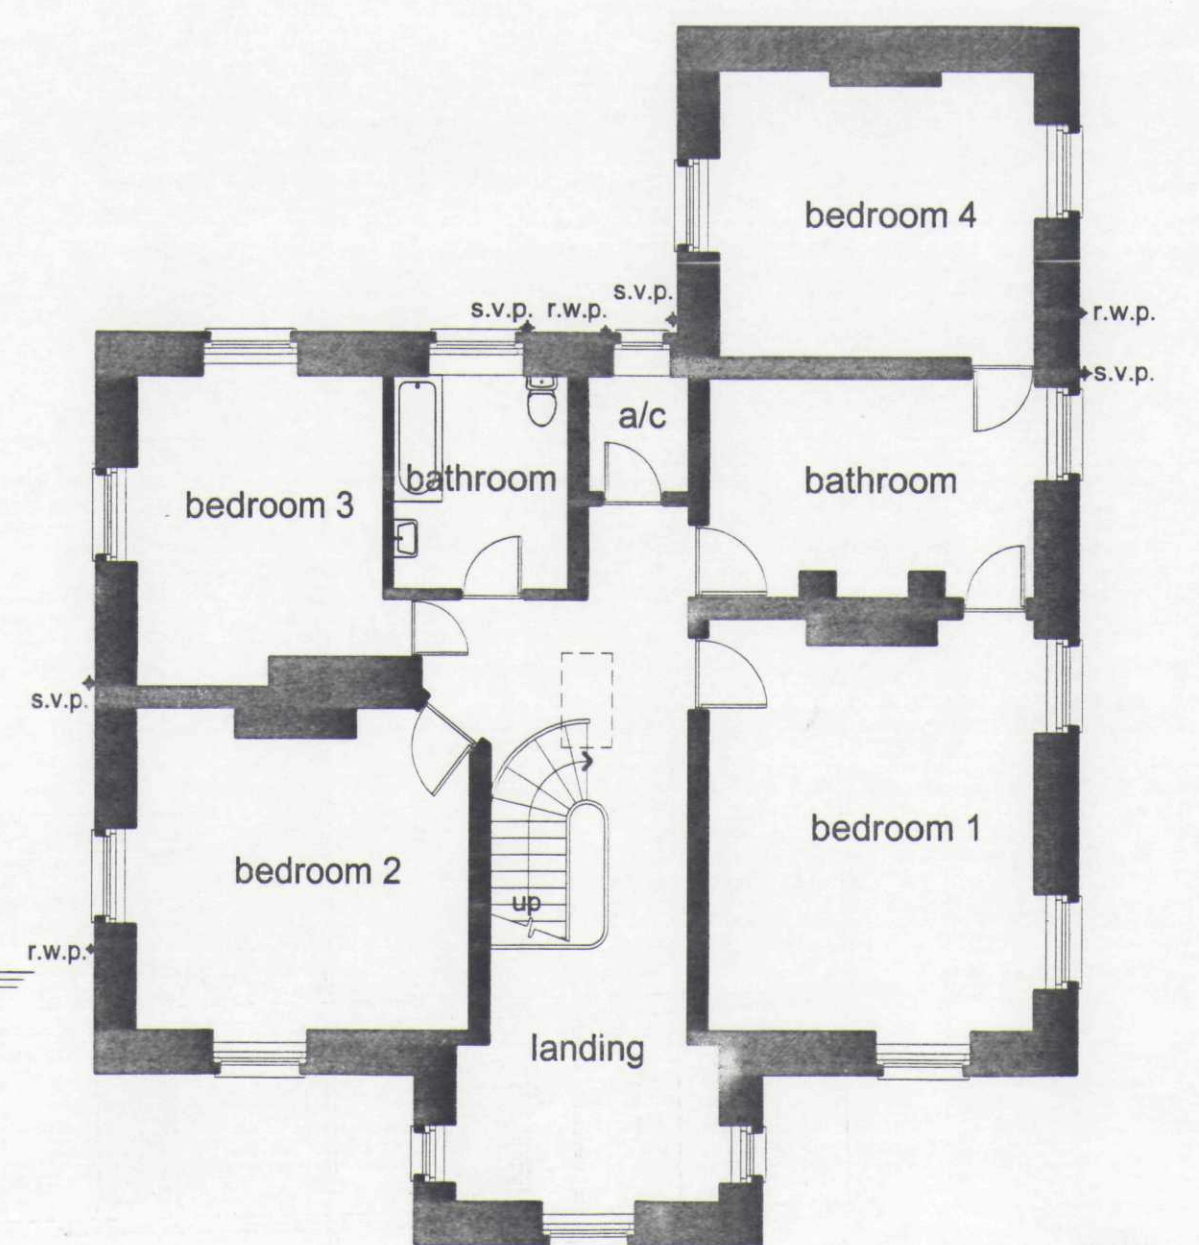

First Floor Plan 1:100

Floor Areas:
Lower Ground Floor = 143m²
Upper Ground Floor = 132m²
First Floor = 132m²
Total = 407m²

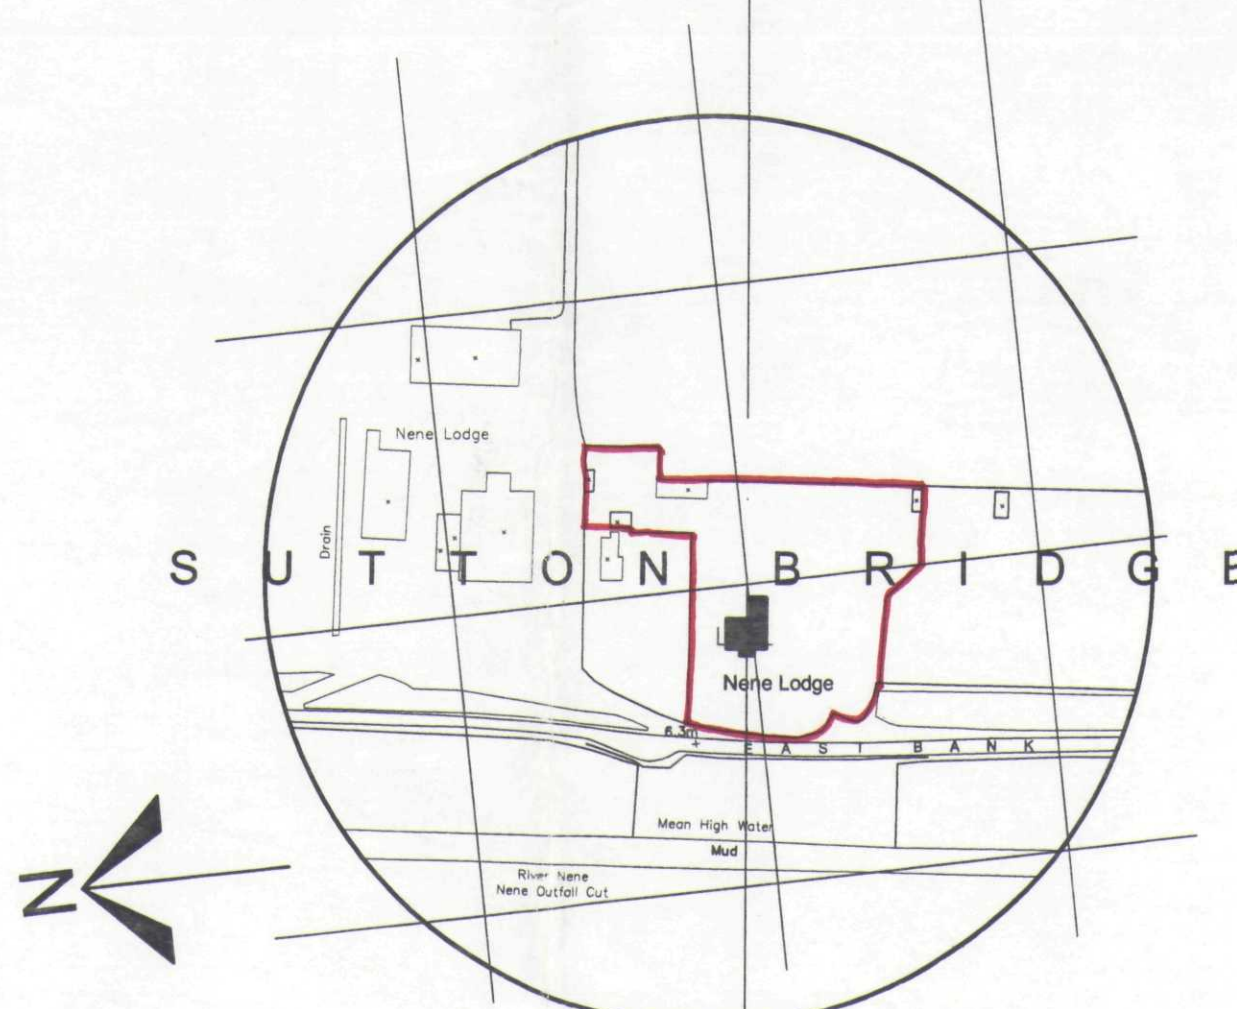

Location Plan 1:2500

SHDC
Planning & Development
07 SEP 2004
Ref: 1173/04

DETERMINED
PLAN

Alterations to Nene Lodge, East Bank, Sutton Bridge
1:100 1:2500
Survey Drawing
REVISED

546/01
Mr. & Mrs. S. Proctor
November 2003

SEARCH