
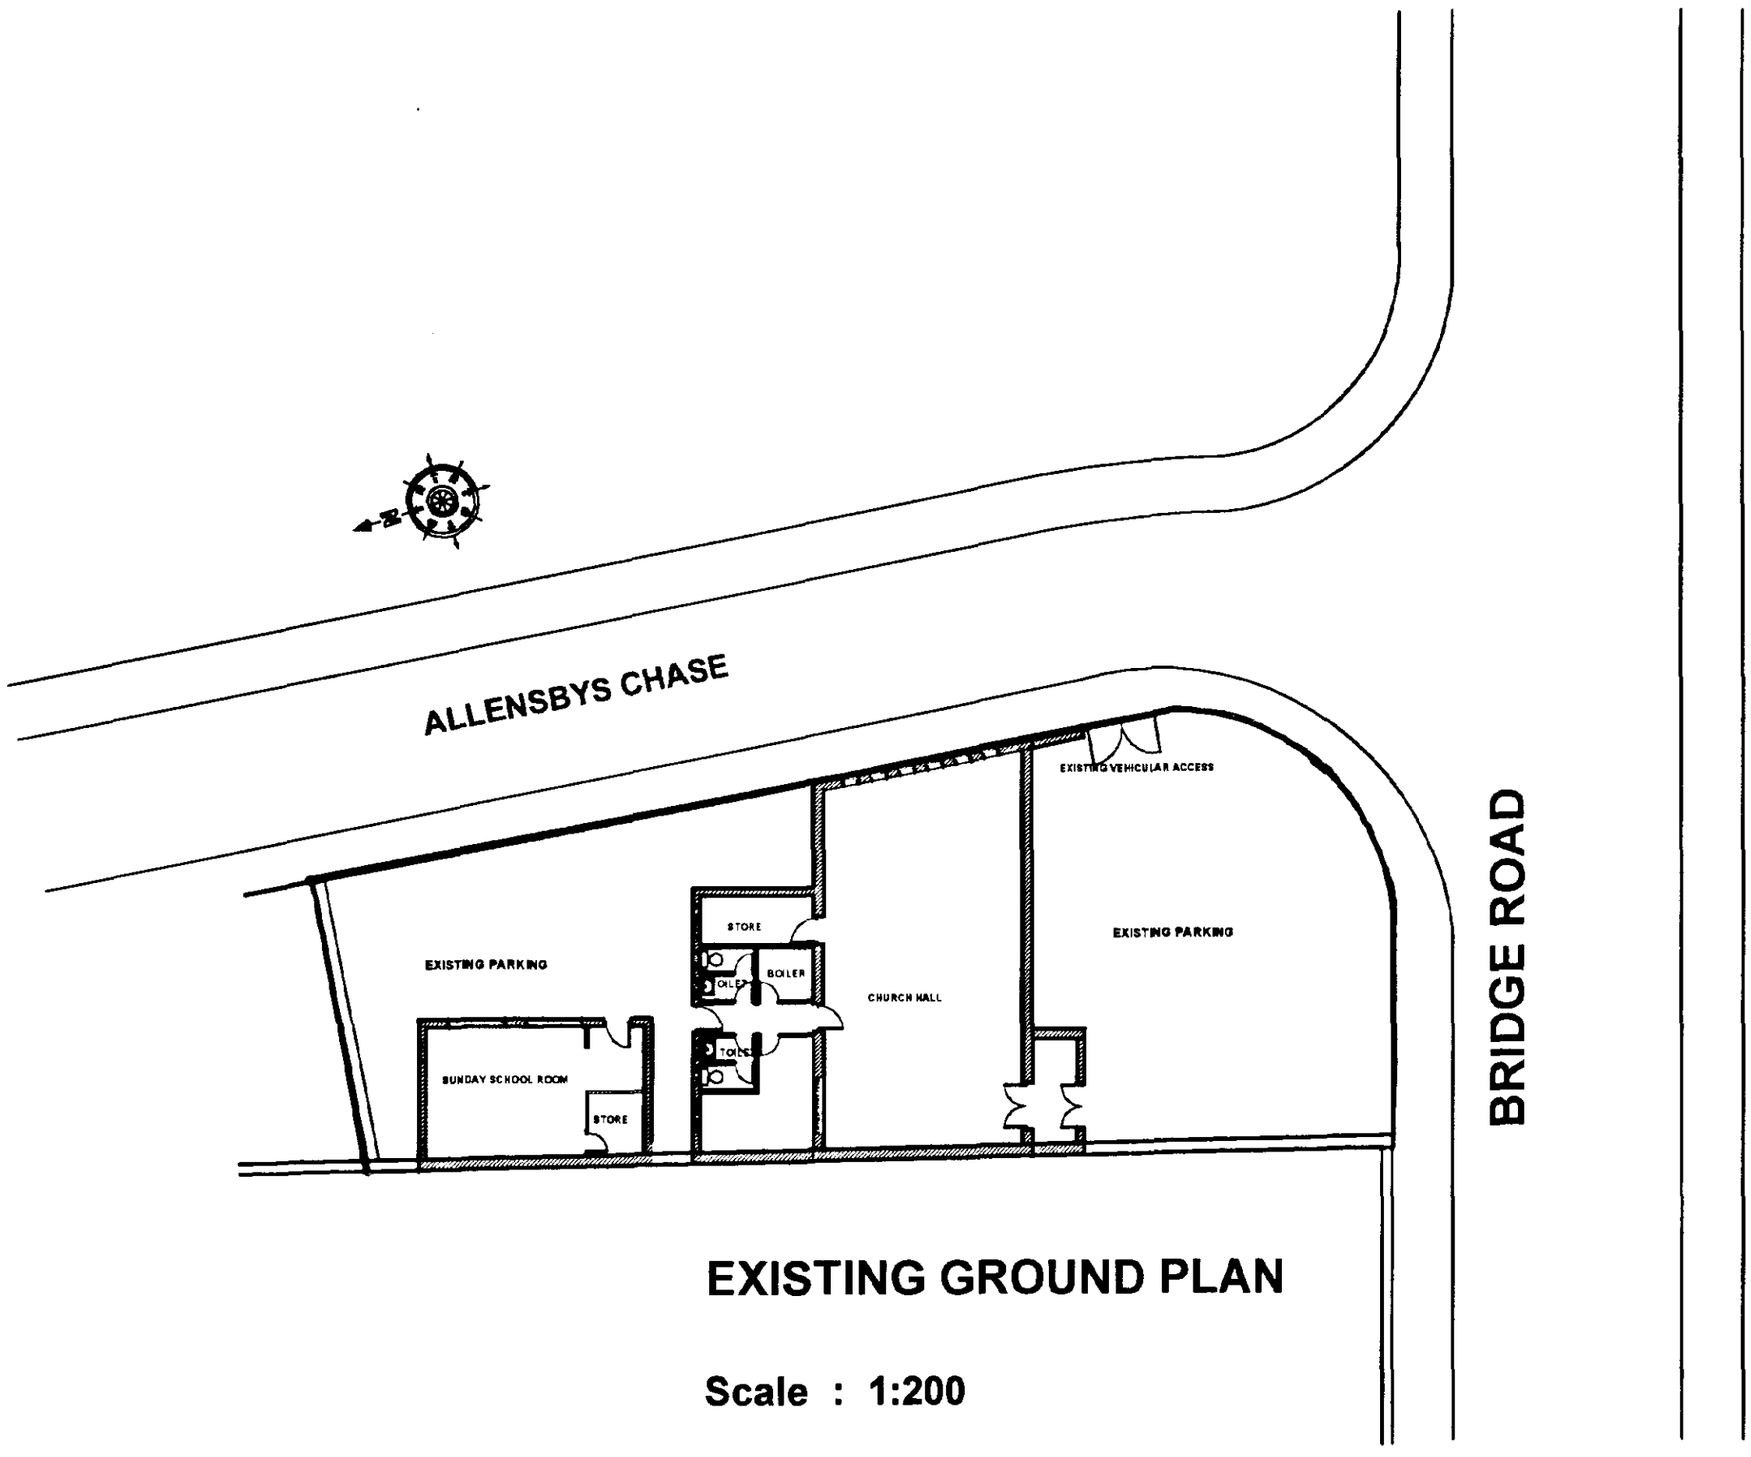


EXISTING GROUND PLAN

Scale : 1:200

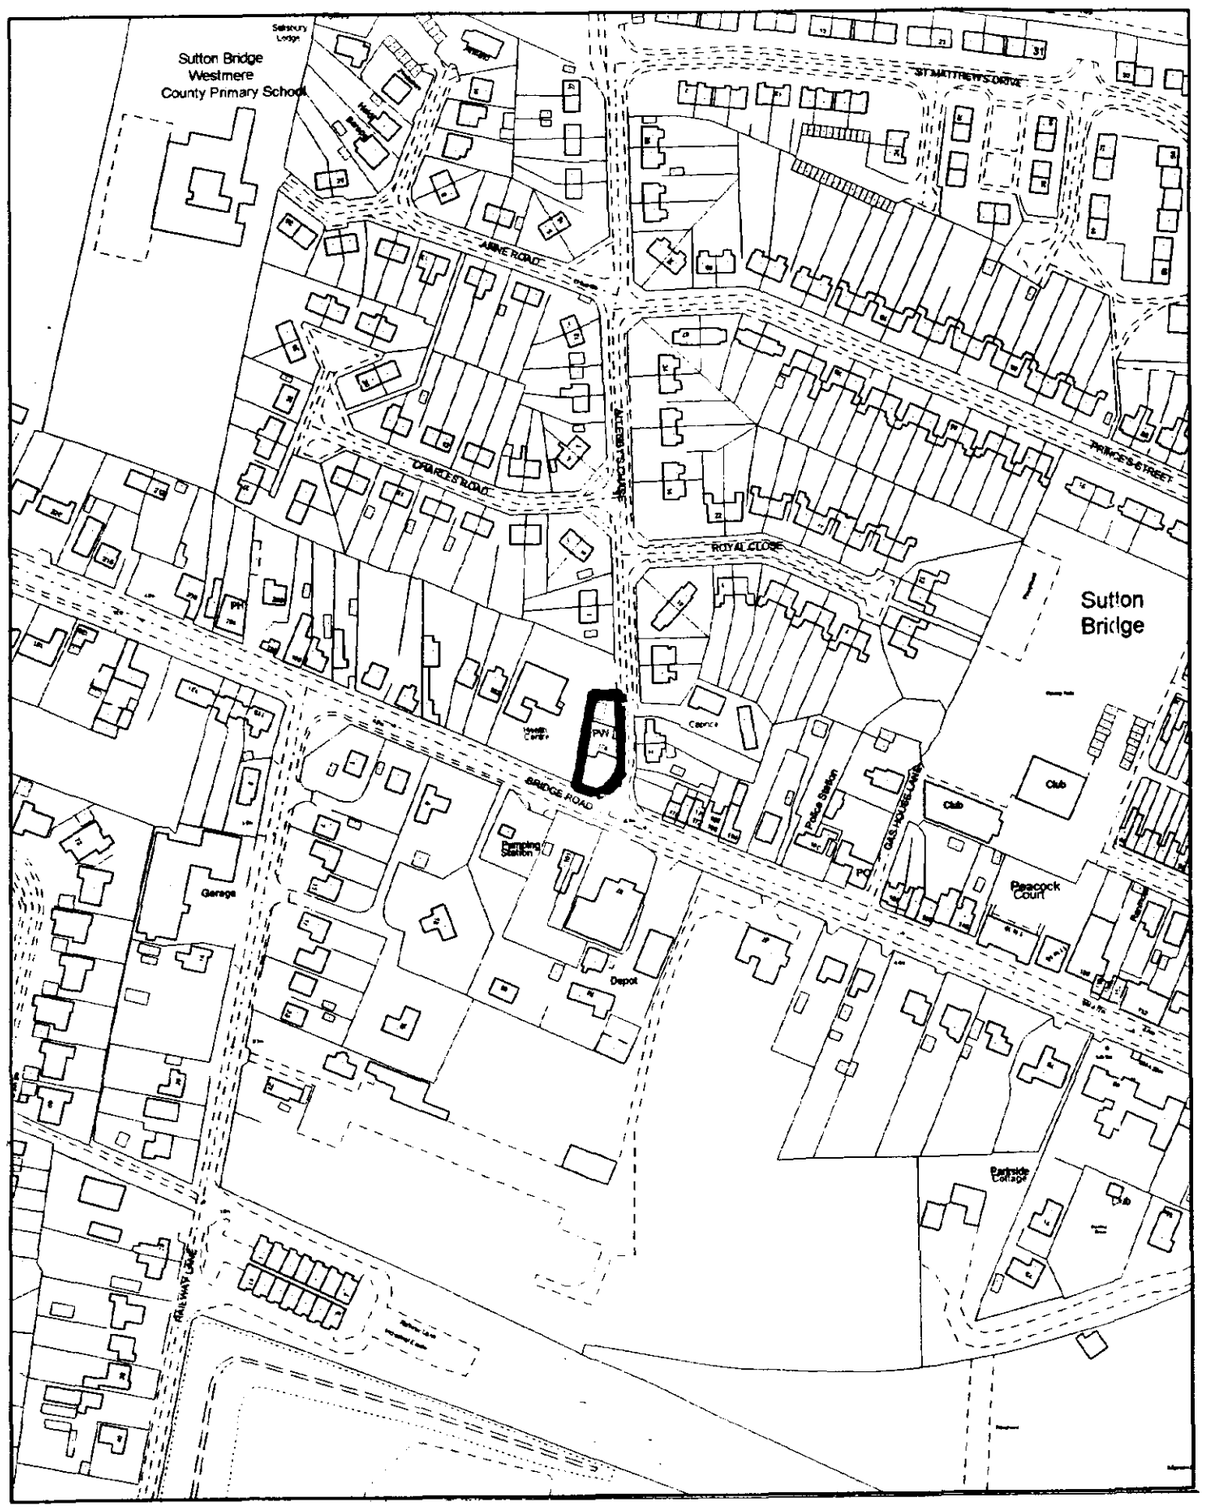

SOUTH HOLLAND DC
HOUSING & PLANNING
25 SEP 2000
Ref: 117400


JOHN D LYNCH
Partnership
CHARTERED ARCHITECTS

Client
LOUGEE "J"s


Project
Conversion of Methodist Chapel to Residential

Drawing
SITE AND LOCATION PLANS


Date	*Drawn*
Sept.2000	**JDL**
Job No. **1499**	*Drawing No.* **AB3**
Scale. **1:200 & 1:2500**	*Revision No.*

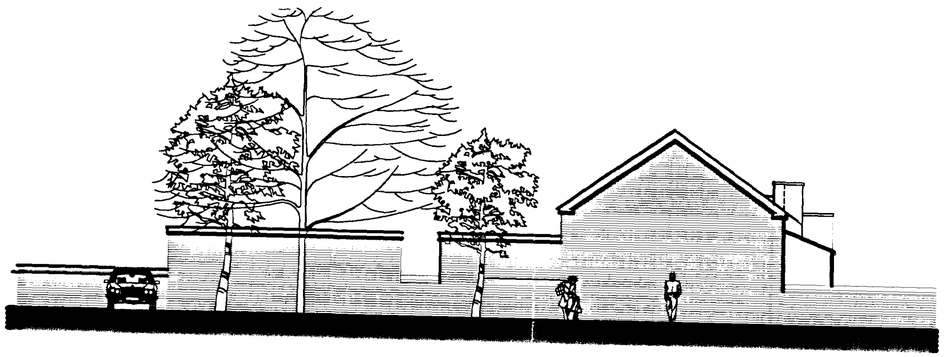


WEST ELEVATION

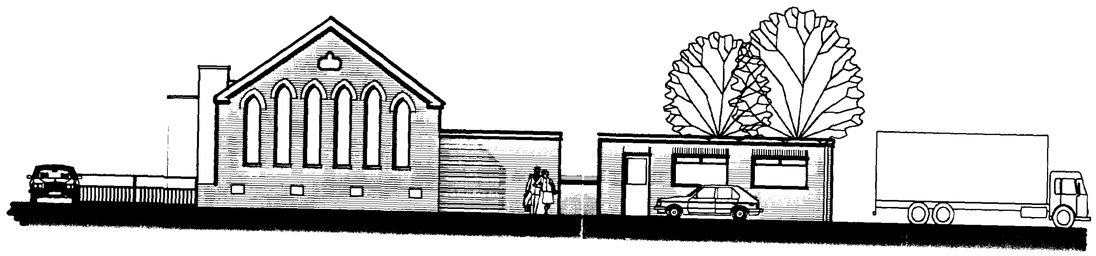


EAST ELEVATION

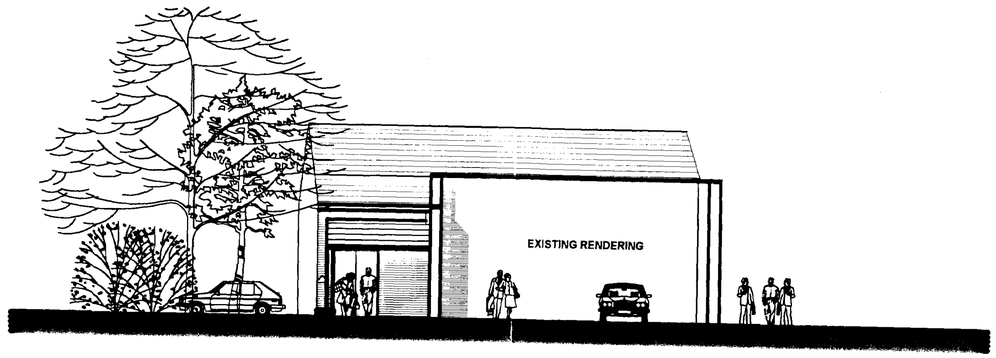


SOUTH ELEVATION

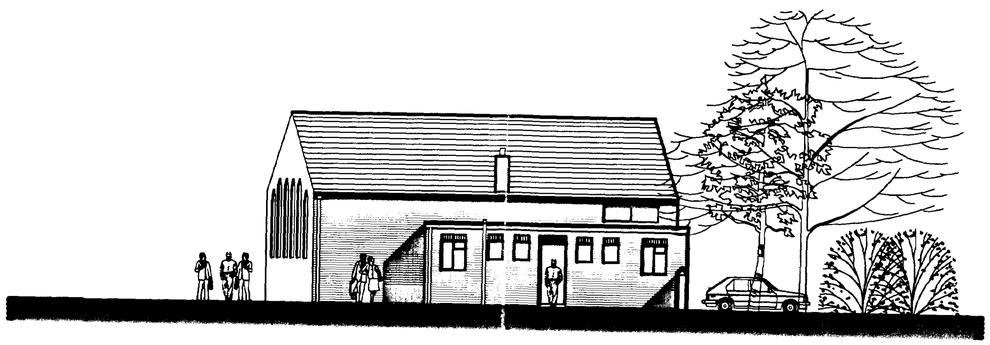

NORTH ELEVATION

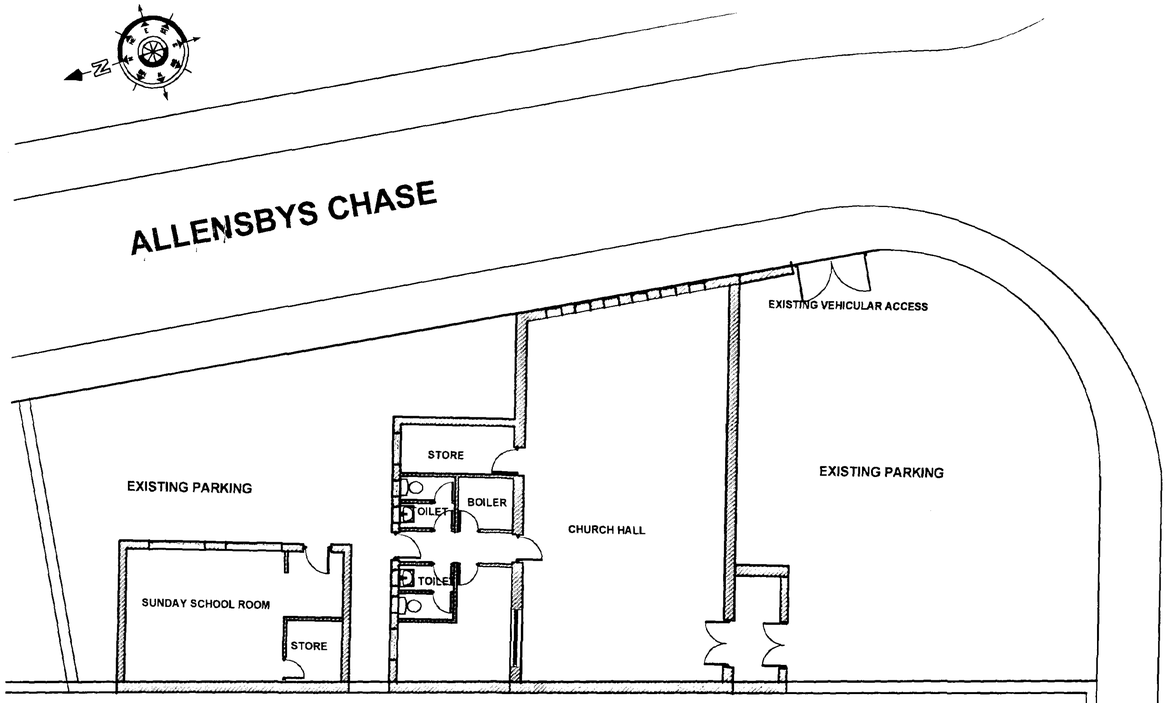

EXISTING GROUND PLAN
Scale : 1:100

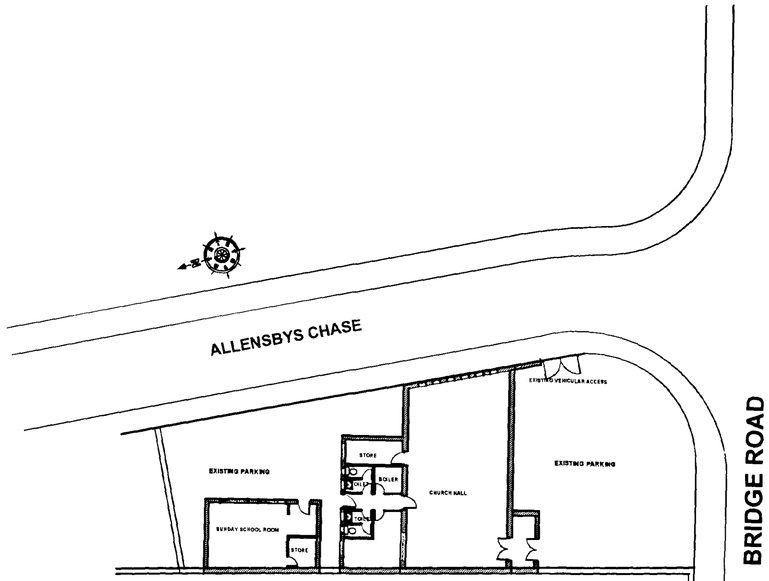


BLOCK PLAN
Scale : 1:200


JOHN D LYNCH
Partnership
CHARTERED ARCHITECTS

Client: LOUGEE "J"s	
Project: Conversion of Methodist Chapel to Residential	
Drawing: EXISTING PLAN & ELEVATIONS	
Date: Sept.2000	Drawn: JDL
Job No.: 1499	Drawing No.: AB3
Scale:	Revision No.


SOUTH TYRONE BC
HOUSING & PLANNING
29 SEP 2000

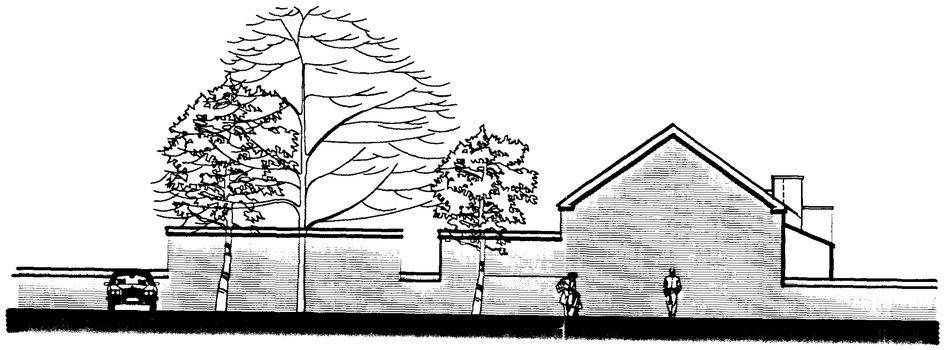


WEST ELEVATION

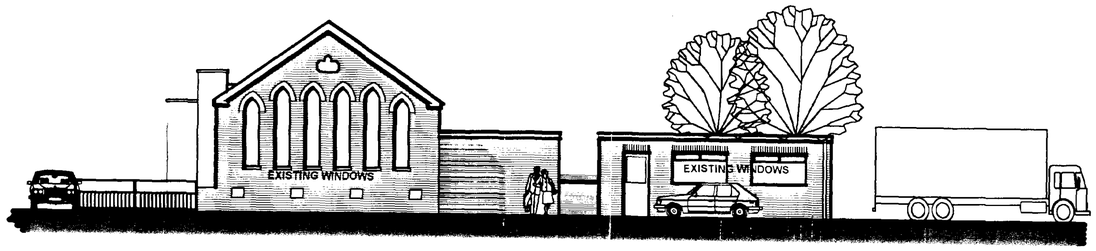


EAST ELEVATION

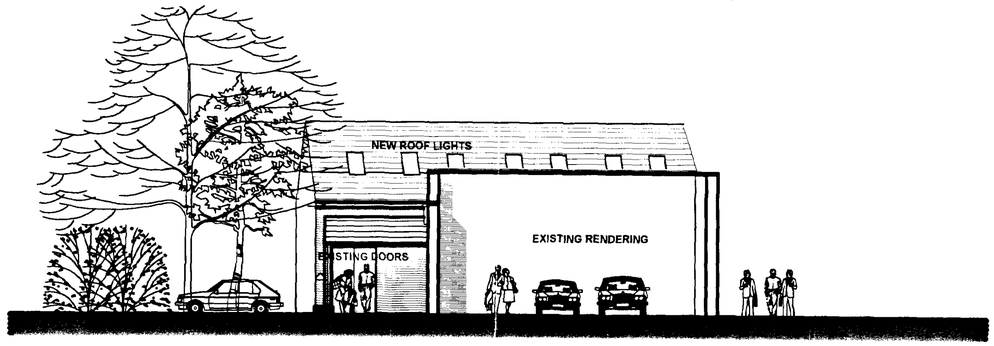

SOUTH ELEVATION

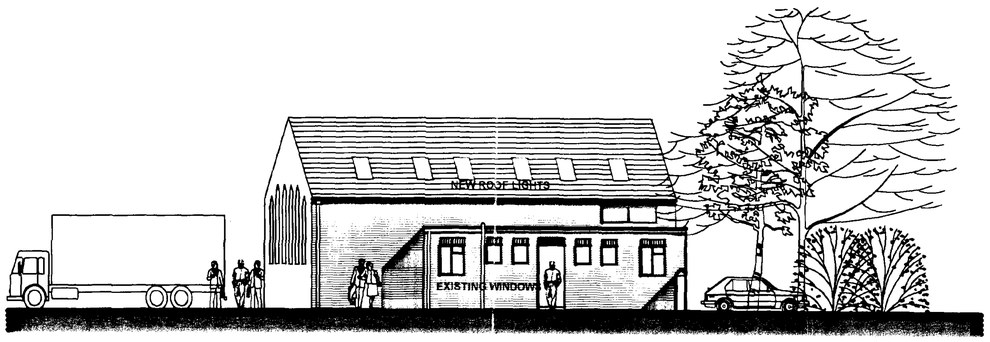


NORTH ELEVATION

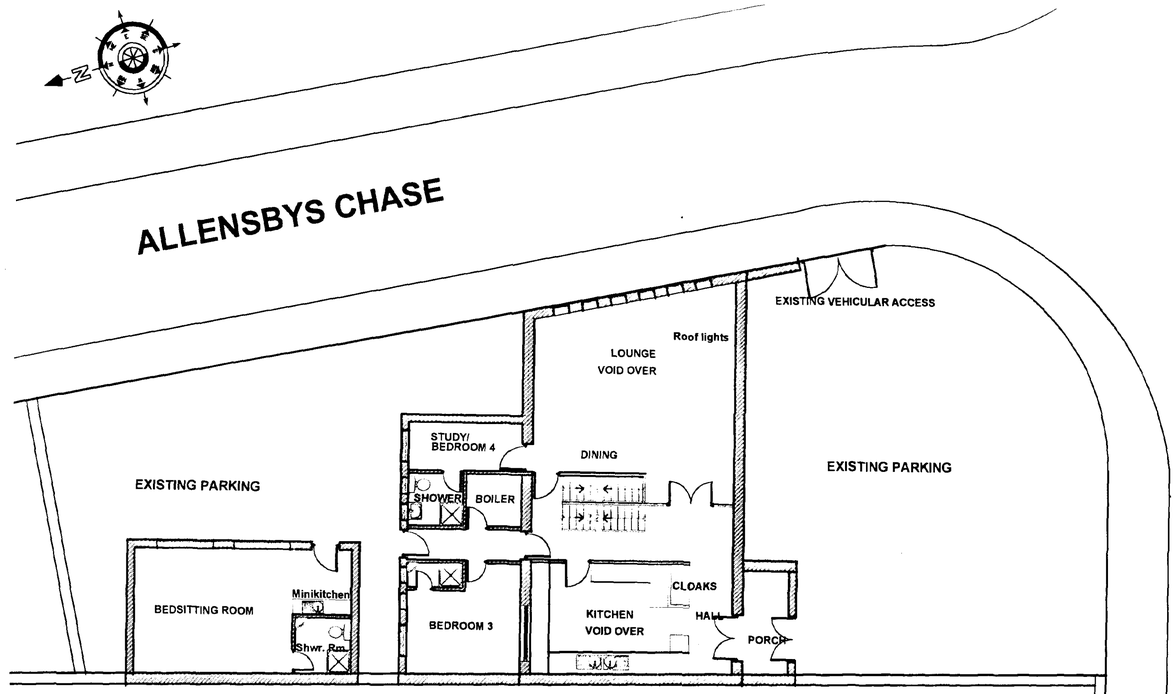

PROPOSED GROUND PLAN

Scale : 1:100

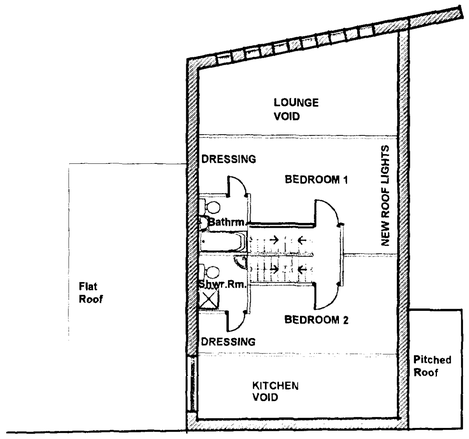

PROPOSED FIRST FLOOR PLAN

JOHN D LYNCH
Partnership
CHARTERED ARCHITECTS

Client
LOUGEE "J"s

Project
Conversion of Methodist Chapel to Residential

Drawing
PROPOSED PLANS AND ELEVATIONS

Date	*Drawn*
Sept.2000	**JDL**

Job No.	*Drawing No.*
1499	**AB2**

Scale. **1:100 & 1:2500** *Revision No.*