

Existing Warehouse

Port Sutton Bridge

30526

120966

23398

Existing
Coil Warehouse

Existing Tarmac Area.

Existing Tarmac Area.

New Tarmac Area.



Proposed Extension to
Coil Warehouse

New Tarmac Area.


37100

37100


Drain

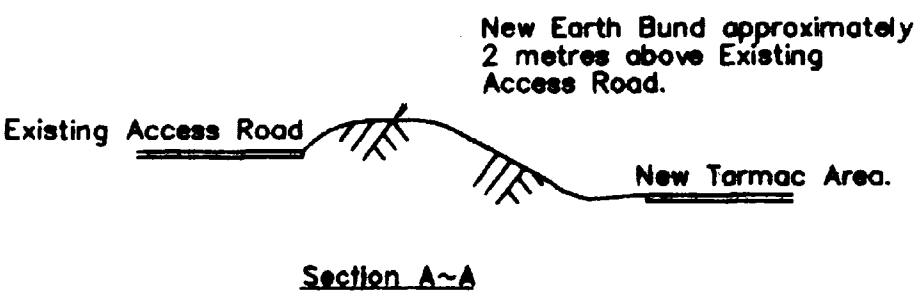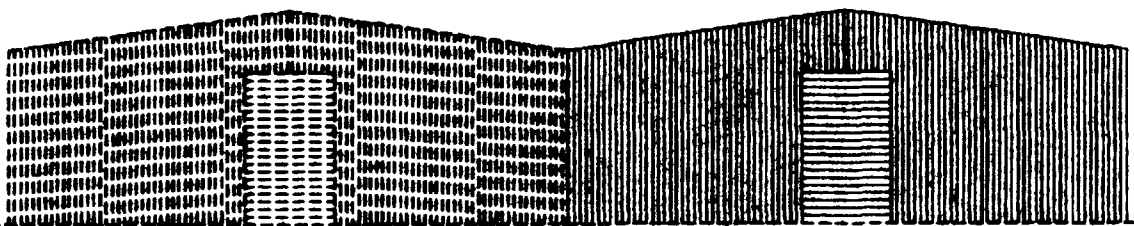

Proposed Elevation Looking North

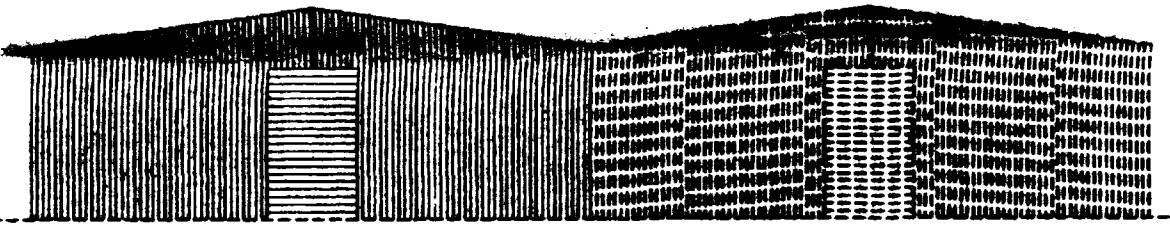


Proposed Elevation Looking South

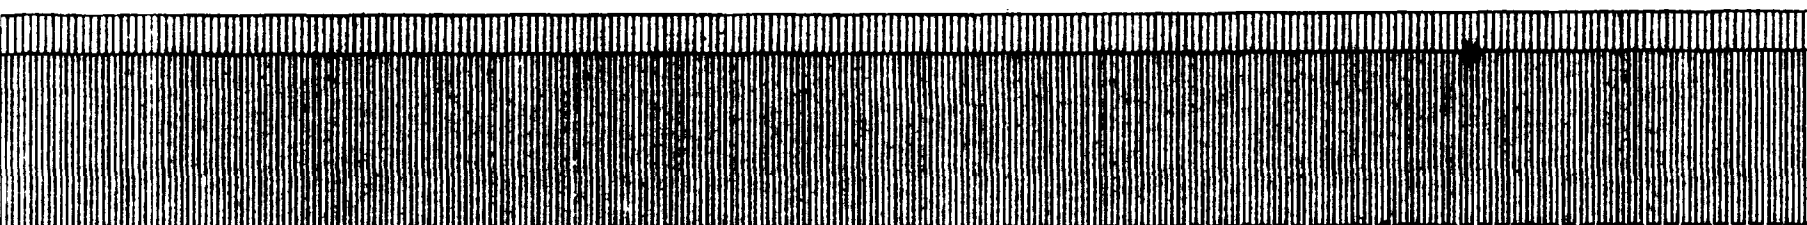

Proposed Elevation Looking West

AMENDED PLAN
Ref.

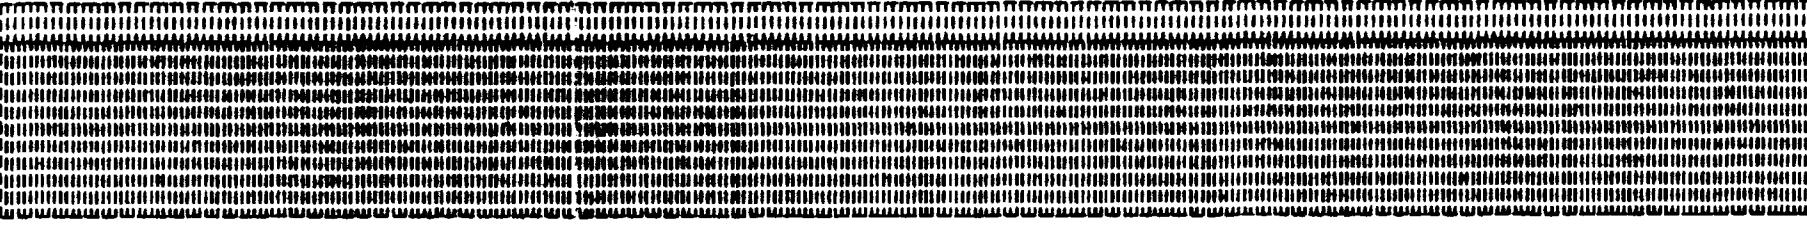


Existing Elevation Looking East

DETERMINED PLAN
HOLLAND DC
PLANNING
20 JAN 2000
1177/99

NOTE:
NEW WAREHOUSE TO BE COLOURED MOORLAND GREEN 12B21
TO MATCH EXISTING AT SITE.

Plan Showing Existing & Proposed Coil Warehousing.

REV.	AMENDMENTS	BY	DATE	CHK
2	SECTION A~A ADDED TO DRAWING	RMP	18/01/00	DGF
1	NOTE REGARDING COLOUR ADDED	RCF	12/10/99	RLC
0	ISSUED FOR APPROVAL	RCF	05/11/99	RLC

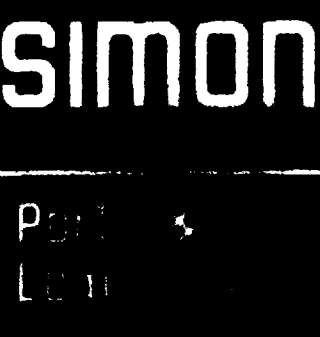

Simon Storage Group Ltd.
Priory House,
60 Station Road.
Redhill,
Surrey RH1 1PH.
Tel: 01737 778108



PORT SUTTON BRIDGE
WEST BANK
SUTTON BRIDGE
SPALDING
LINCOLNSHIRE
PE12 9QR
Tel: 01406 351133
Fax: 01406 350503

PROJECT	
ADDITIONAL WAREHOUSING	
TITLE	
PLAN & ELEVATIONS OF COIL WAREHOUSE EXTENSION	
DRG. No. PSB101/P/002	REV. 2

O.S. COORDINATES		
POINT	EASTING	NORTHING
S	48521	22360
T	48498	22760
U	48680	22698
V	48580	22488
W	48424	22528
X	48560	22952
Y	48700	22951
Z	48750	22936

**DETERMINE
PLAN**

SOUTH HOLLAND DC
HOUSING & PLANNING
JAN 20 2000
Ref: 1177/99

SIMON

Simon Storage Group Ltd.
Prory House,
60 Station Road.
Redhill.
Surrey RH1 1PH.
Tel: 01737 778108

SIMON

PORT SUTTON BRIDGE
WEST BANK
SUTTON BRIDGE
SPALDING
LINCOLNSHIRE
PE12 9QR
Tel: 01406 351133
Fax: 01406 350503

PROJECT	PROPOSED DEVELOPMENT SITE
---------	---------------------------

TITLE PLAN OF PRELIMINARY WORKS TO
DEVELOPMENT AREA & CONCEPTUAL
DEVELOPMENT


DRG. No. PSB101/P/003

REV. 0


[illegible]

DRAWN	R. PARTLETT	SCALE	1:1000
-------	-------------	-------	--------

CHECKED D. FRENCH	APPROVED	DATE
-------------------	----------	------

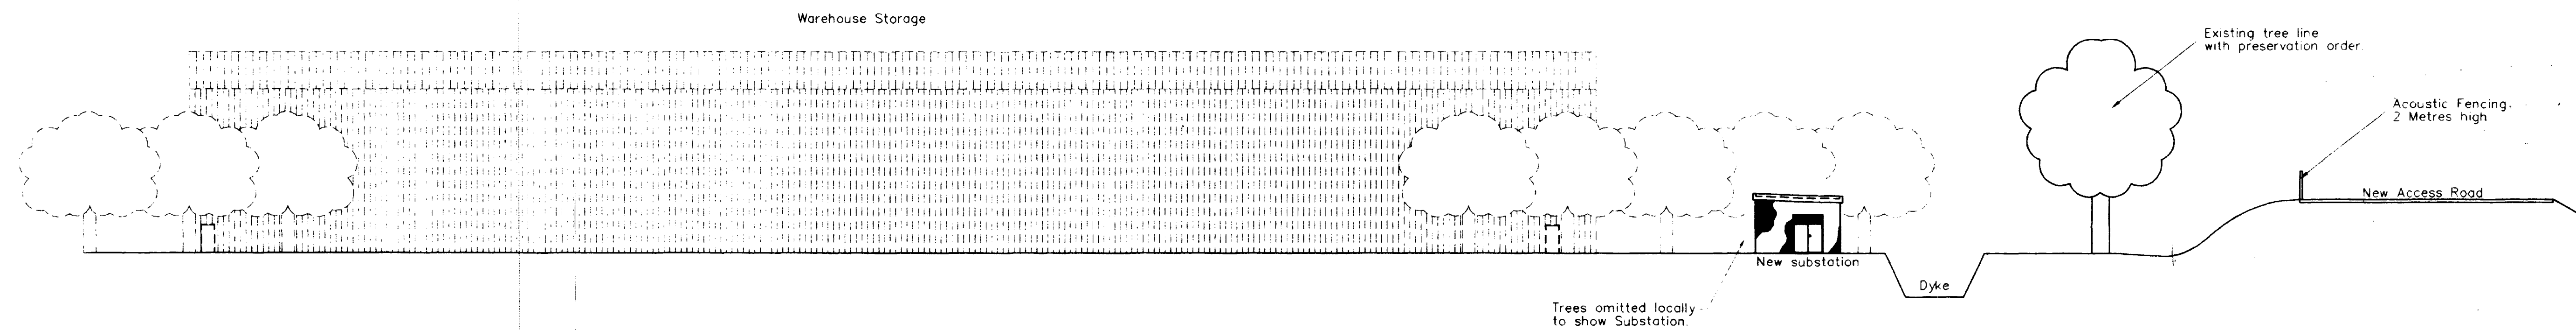

Sectional Elevation A~A

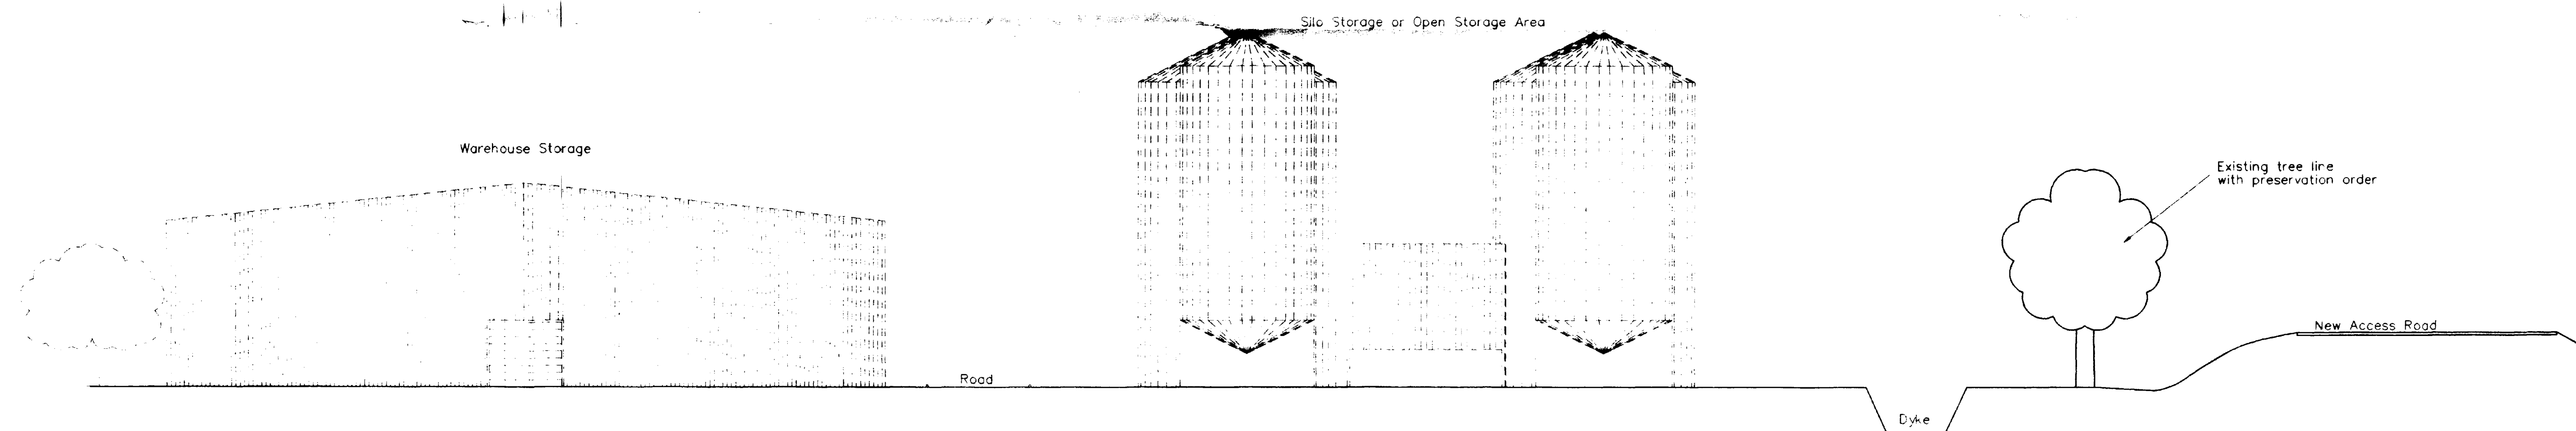

Sectional Elevation B~B

AMENDED PLAN
Ref.

DETERMINED PLAN
Ref.

SOUTH HOLLAND DC
HOUSING & PLANNING
20 JAN 2000
Ref: 1177/99

					<div><div>simon</div><div>Port & Logistics</div></div> <div>Simon Storage Group Ltd. Priory House, 60 Station Road. Redhill. Surrey RH1 1PH. Tel: 01737 778108</div>		<div><div>simon</div><div>Port & Logistics</div></div> <div>PORT SUTTON BRIDGE WEST BANK SUTTON BRIDGE SPALDING LINCOLNSHIRE PE12 9QR Tel: 01406 351133 Fax: 01406 350503</div>		PROJECT PROPOSED DEVELOPMENT SITE	
							TITLE ELEVATIONS OF PRELIMINARY WORKS TO DEVELOPMENT AREA & CONCEPTUAL DEVELOPMENT.			
					DRAWN R. PARTLETT		SCALE 1:250			
0 ISSUED FOR APPROVAL RMP 16/01/00 DGF					CHECKED D. FRENCH		APPROVED DATE			
REV. AMENDMENTS BY DATE CHK										

DRG. No. PSB101/P/004		REV. 0
-----------------------	--	--------