


Re-position
external gas pipe

07 2
4040

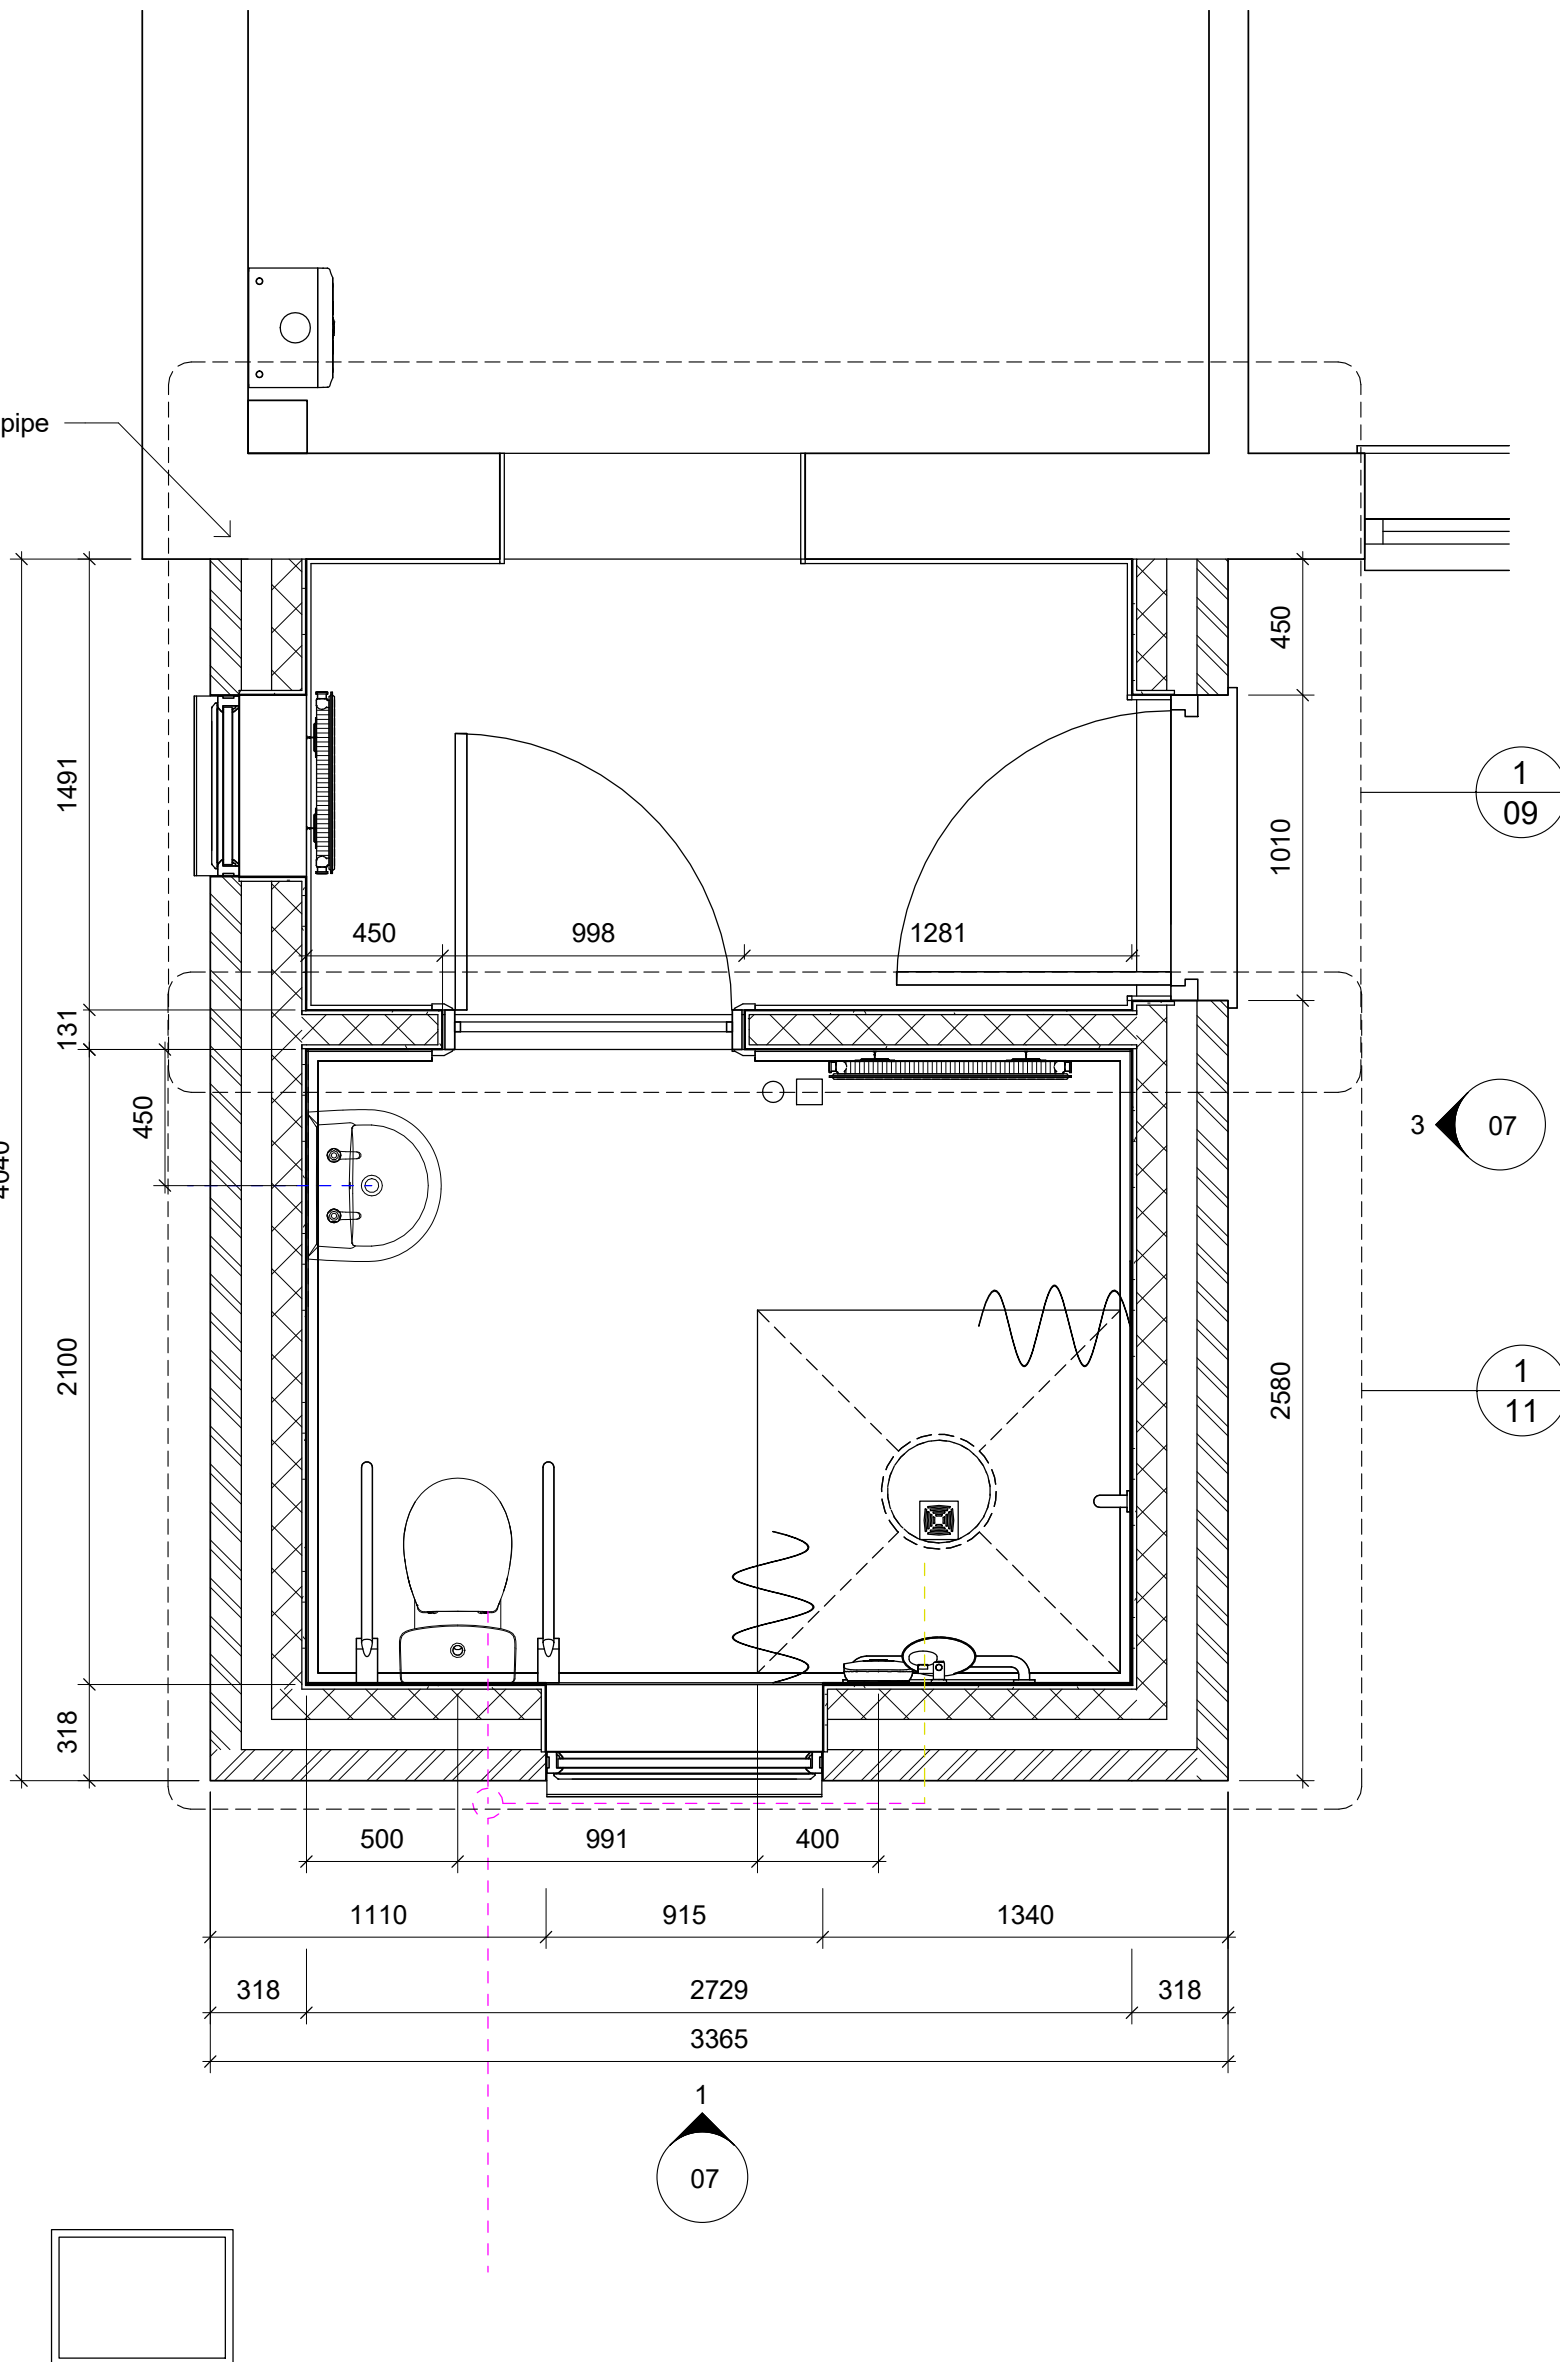

1
09


3 07

1
11

1
07

1 Ground Floor - (Proposed)

1 : 25

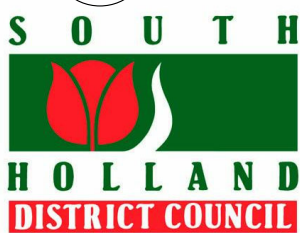

**Building
Consultancy**
South Holland

Rev.	Description	Date

CLIENT Miss R Stephenson ADDRESS 79 Princes Street Sutton Bridge PE12 9RF	PROJECT Accessibility Adaptation	Date 11/10/2021	Project number DFG/21/1273	Scale (@ A3) 1 : 25
	SHEET Proposed Ground	Drawn by SG	DRAWING NUMBER 05	REV