


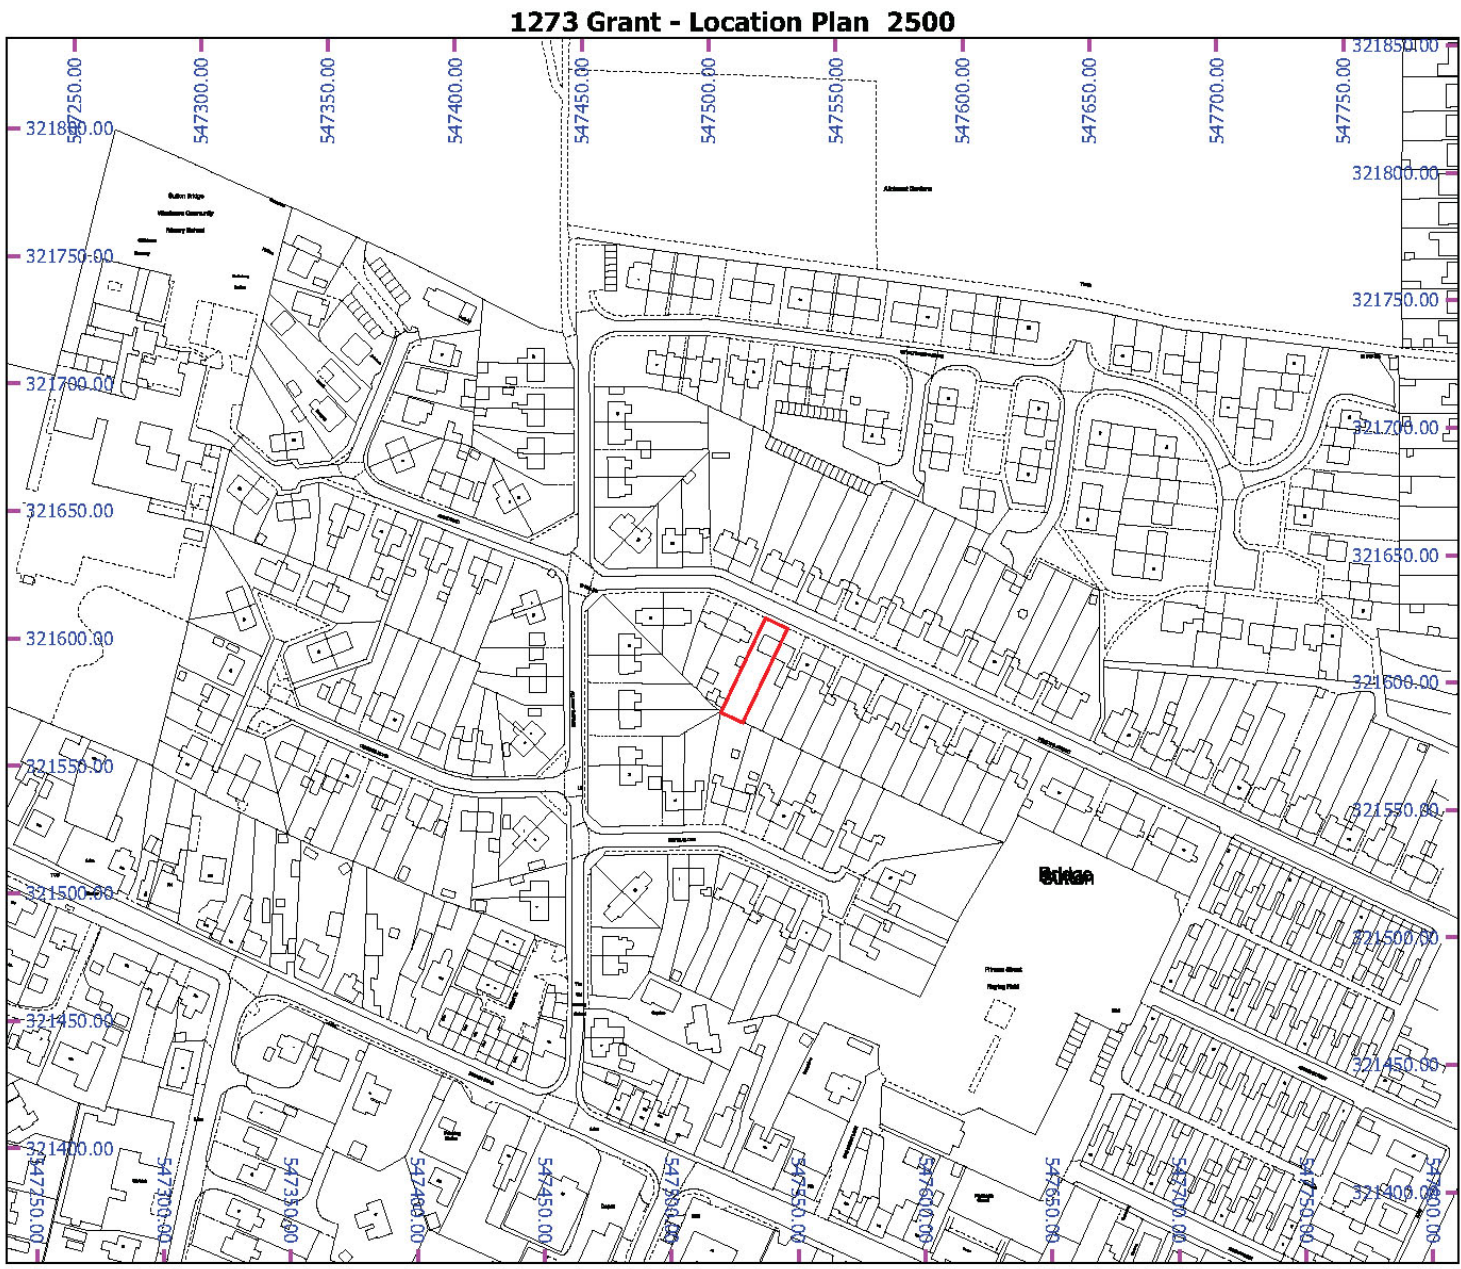

MAP SCALE 1: 2500
CREATED DATE: 11/10/2021
PHOTOGRAPHIC COPY
LIABLE TO DISTORTION
IN SCALE

© Crown copyright and database rights 2019 Ordnance Survey 100018351



MAP SCALE 1: 500
CREATED DATE: 11/10/2021
PHOTOGRAPHIC COPY
LIABLE TO DISTORTION
IN SCALE

© Crown copyright and database rights 2019 Ordnance Survey 100018351

Rev.	Description	Date



CLIENT ADDRESS	Miss R Stephenson 79 Princes Street Sutton Bridge PE12 9RF	PROJECT Accessibility Adaptation	Date 11/10/2021	Project number DFG/21/1273	Scale (@ A3)	
		SHEET Site Block Location	Drawn by SG	DRAWING NUMBER 16	REV	