


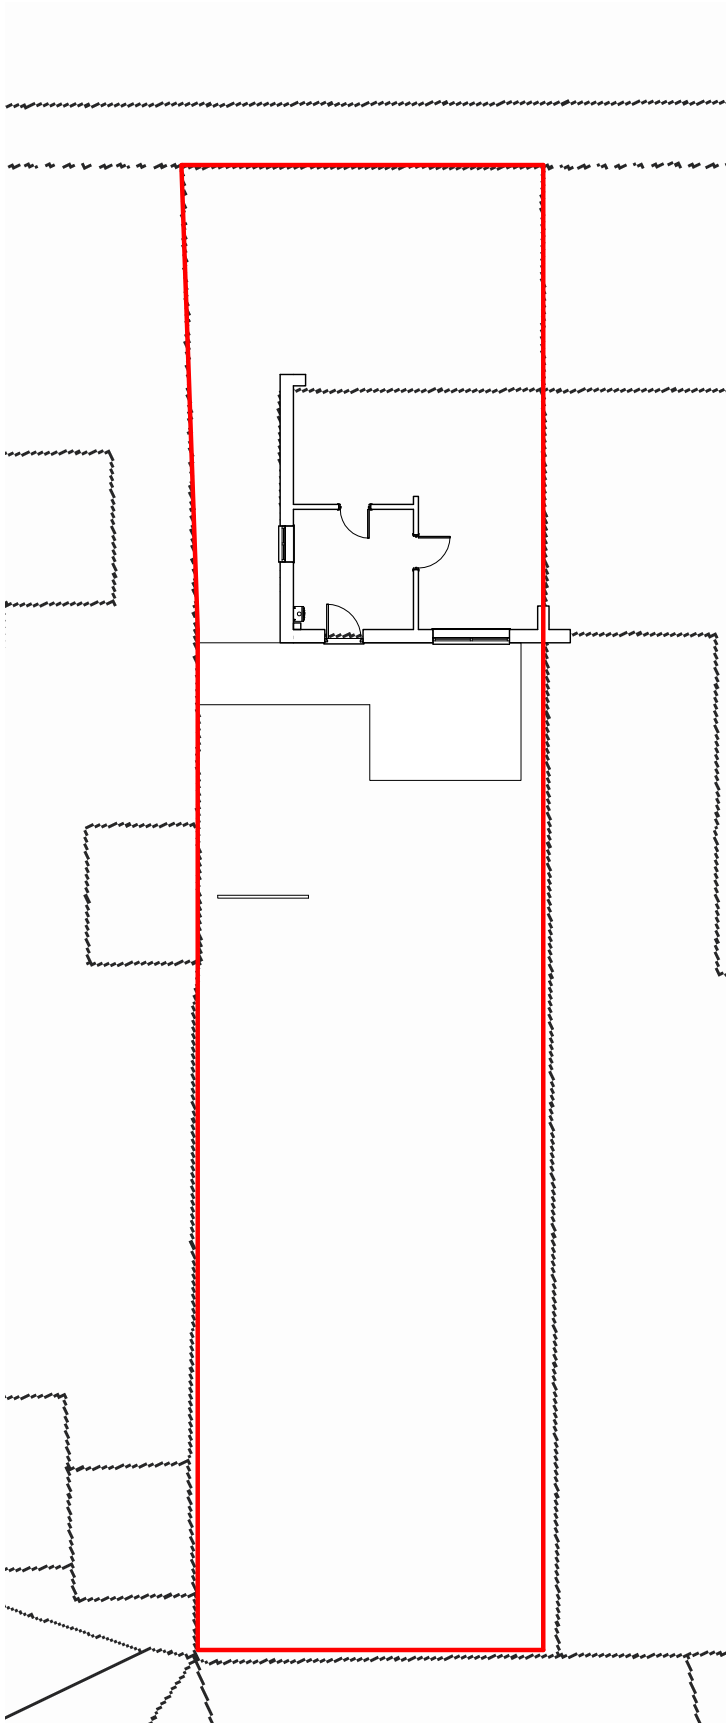

1 **Block Plan - (Existing)**
1 : 200



Rev.	Description	Date

CLIENT Miss R Stephenson ADDRESS 79 Princes Street Sutton Bridge PE12 9RF	PROJECT Accessibility Adaptation	Date 11/10/2021	Project number DFG/21/1273	Scale (@ A3) 1 : 200	
	SHEET Existing Block Plan	Drawn by SG	DRAWING NUMBER 17		REV