


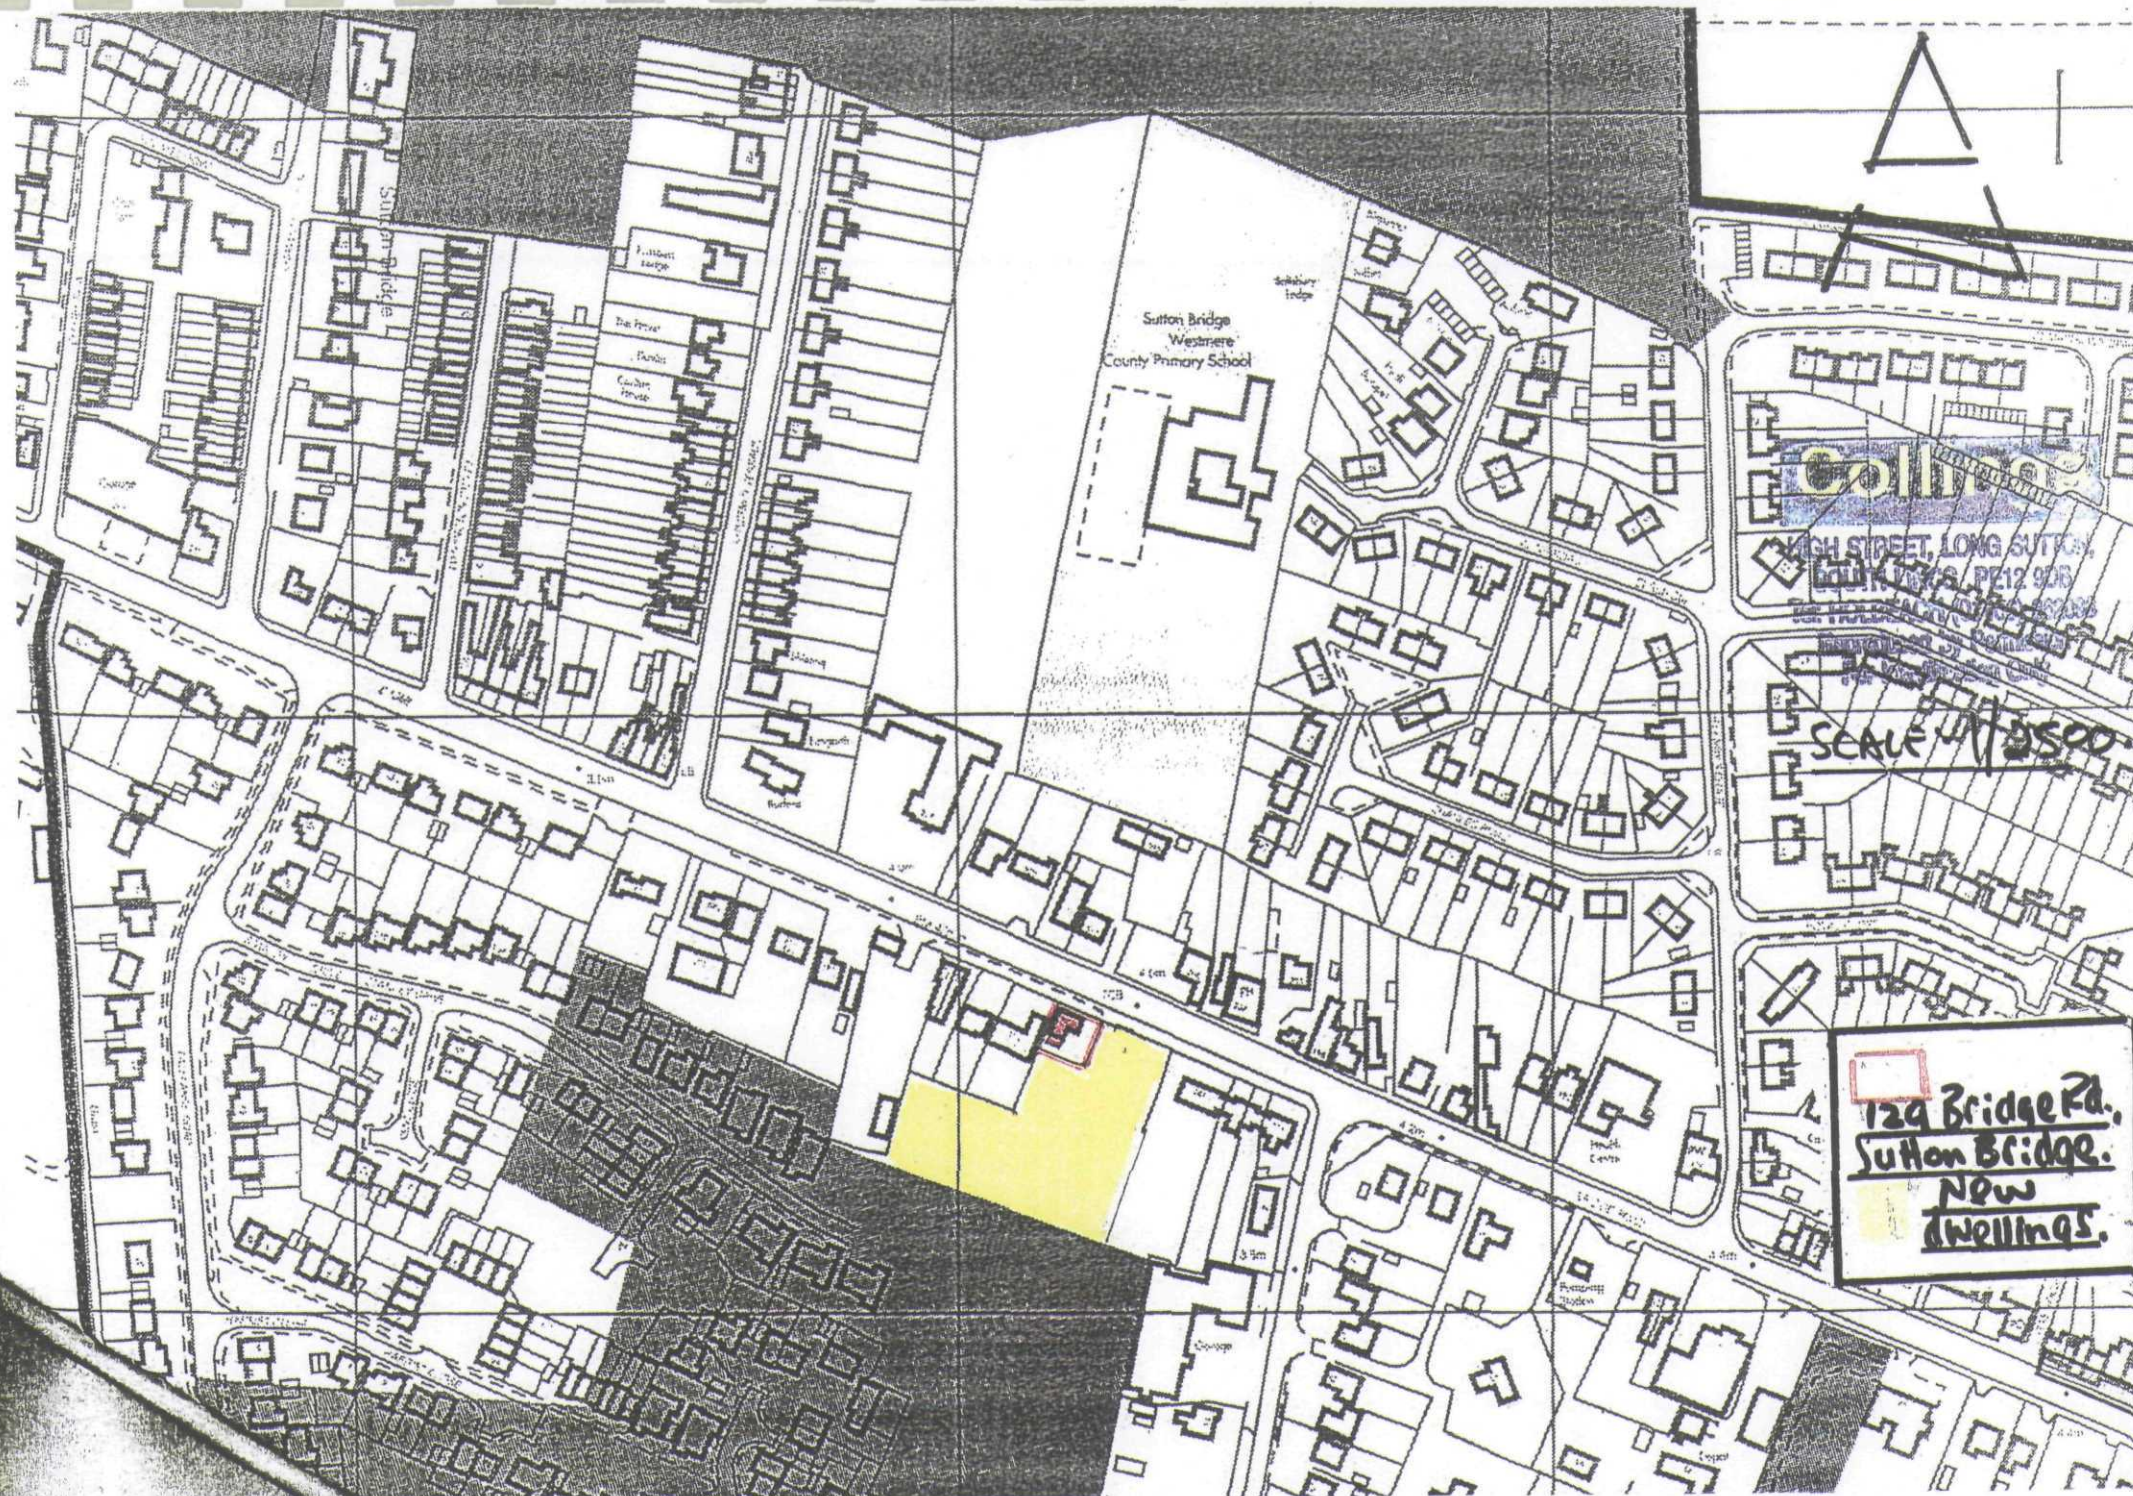

Sutton Bridge
Westmere
County Primary School

Colliers
HIGH STREET, LONG SUTTON,
SURREY, GU24 0PB
01883 812345
www.colliers.co.uk

SCALE 1:2500

**129 Bridge Rd.
Sutton Bridge.
New
Dwellings.**