

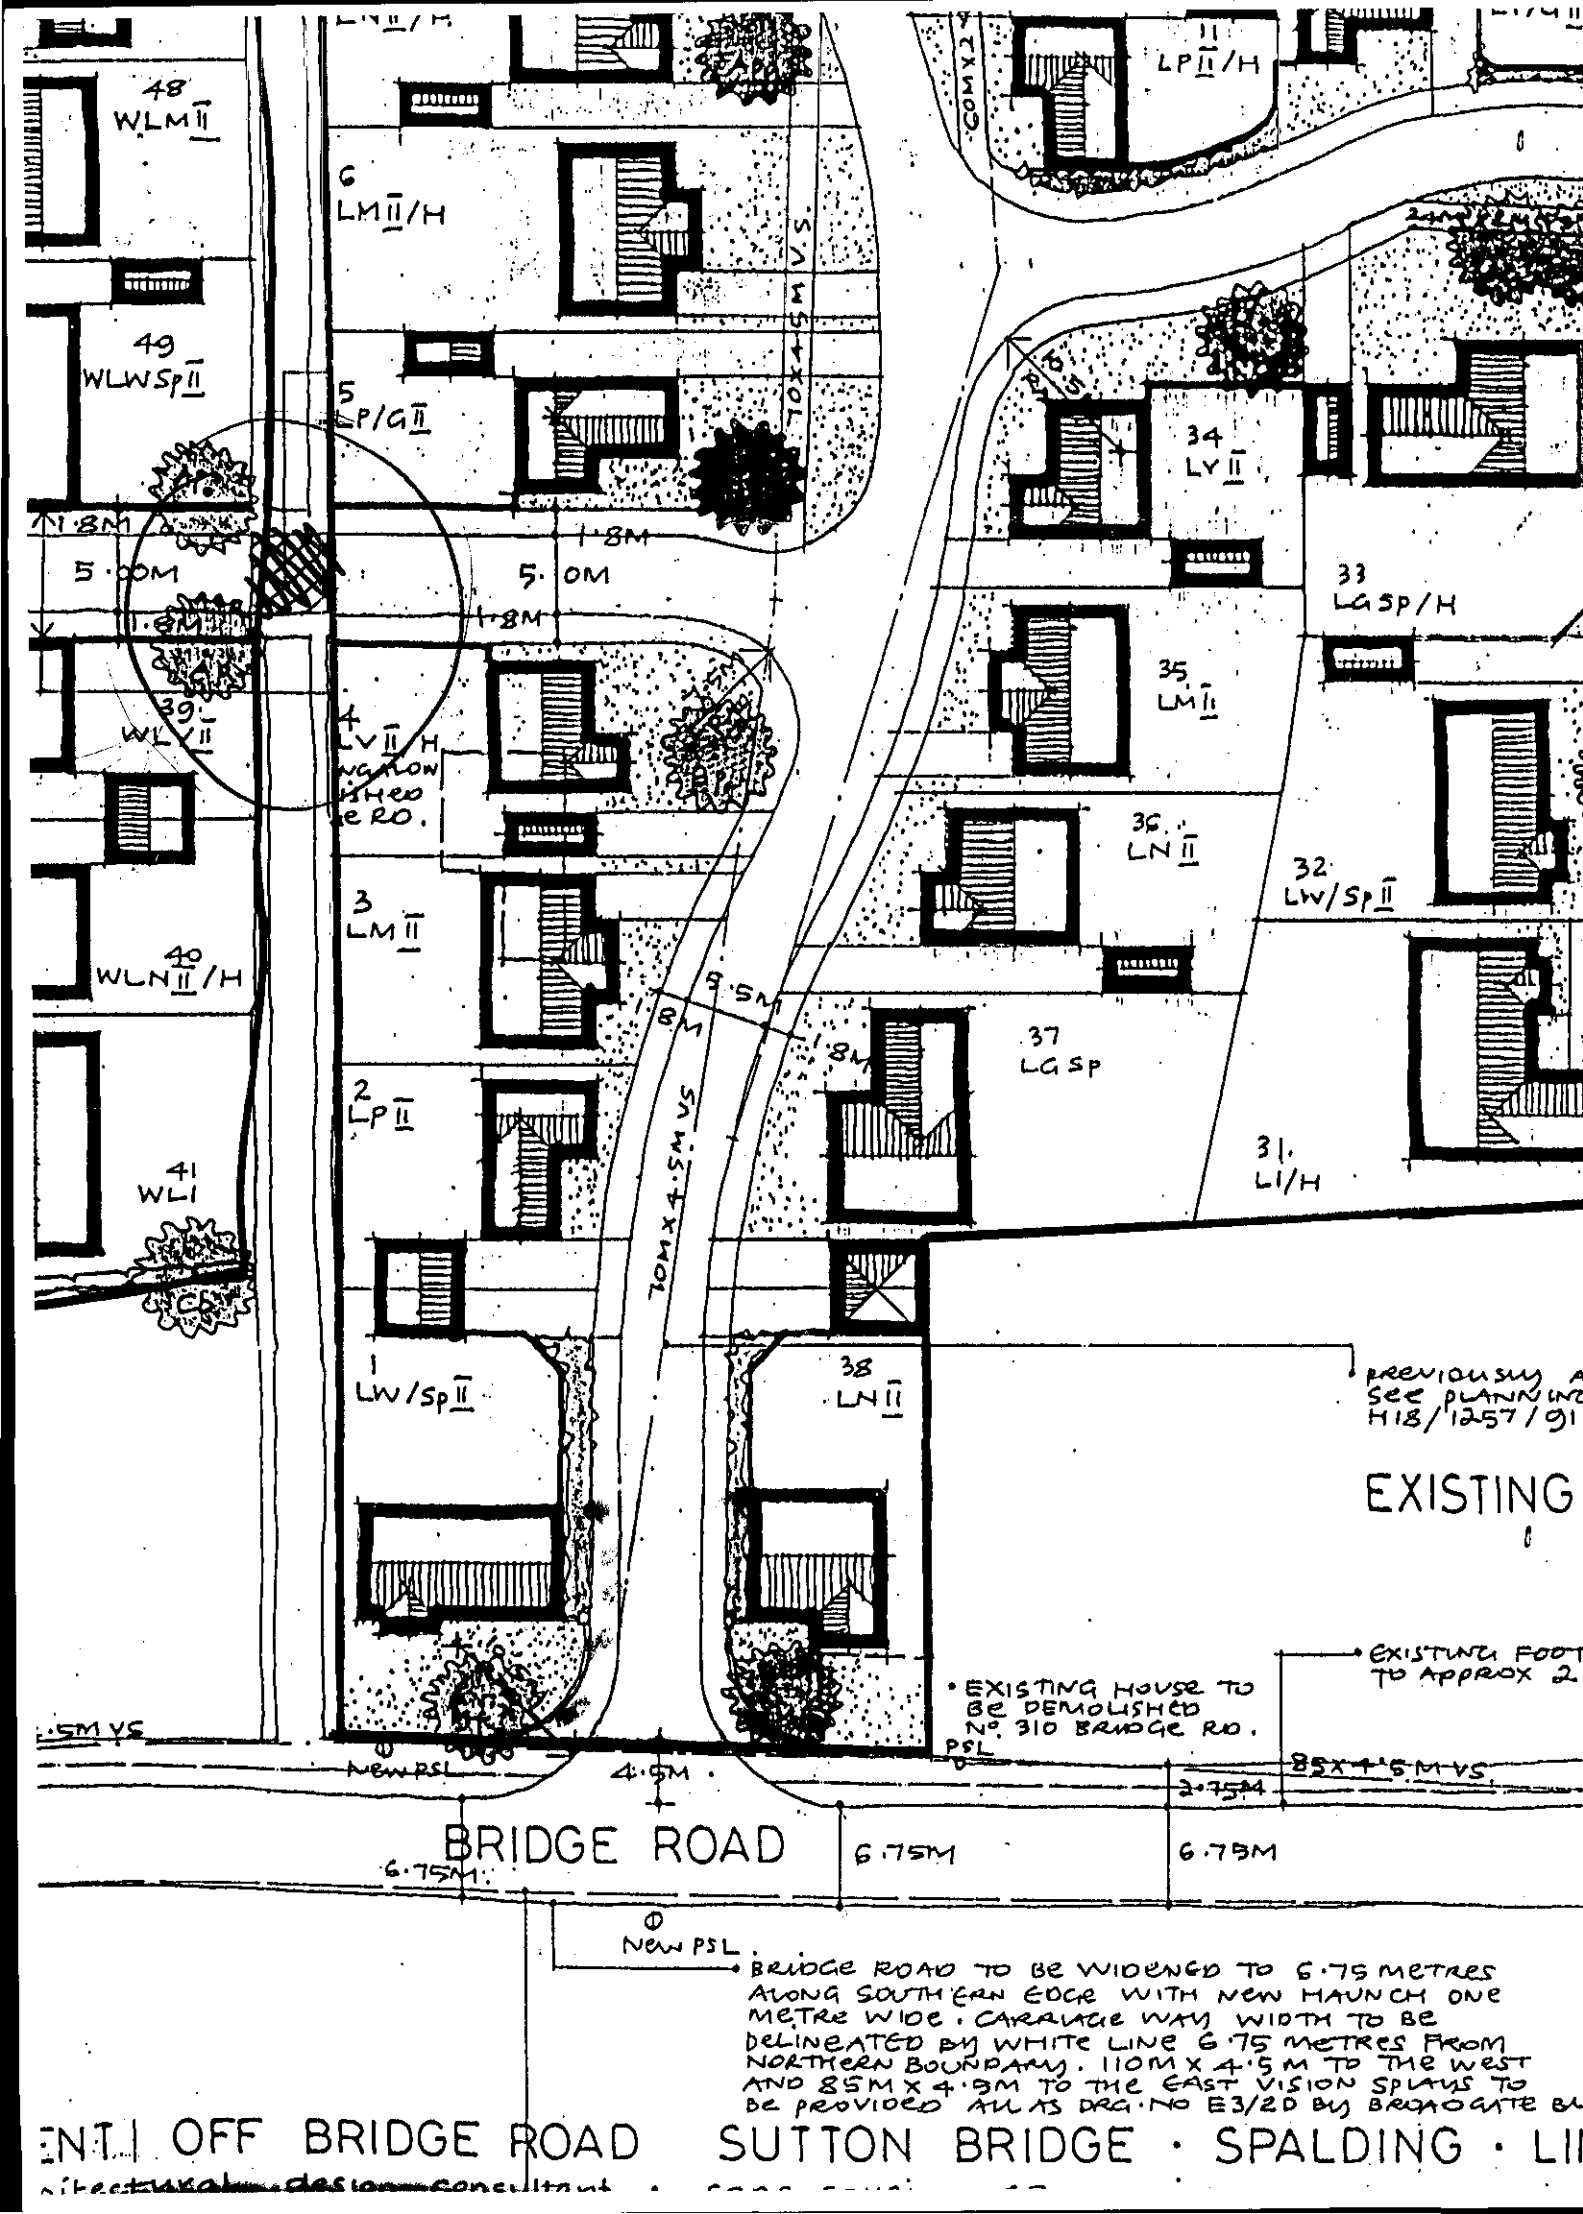


ENT | OFF BRIDGE ROAD SUTTON BRIDGE · SPALDING · LI

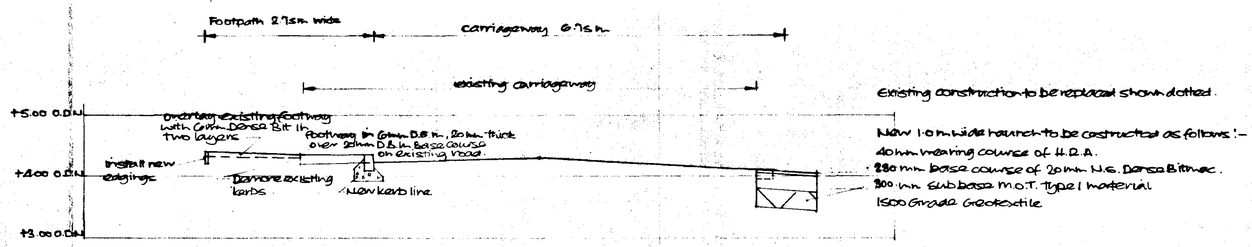

PROPOSED CROSS-SECTION A-A (1:50)

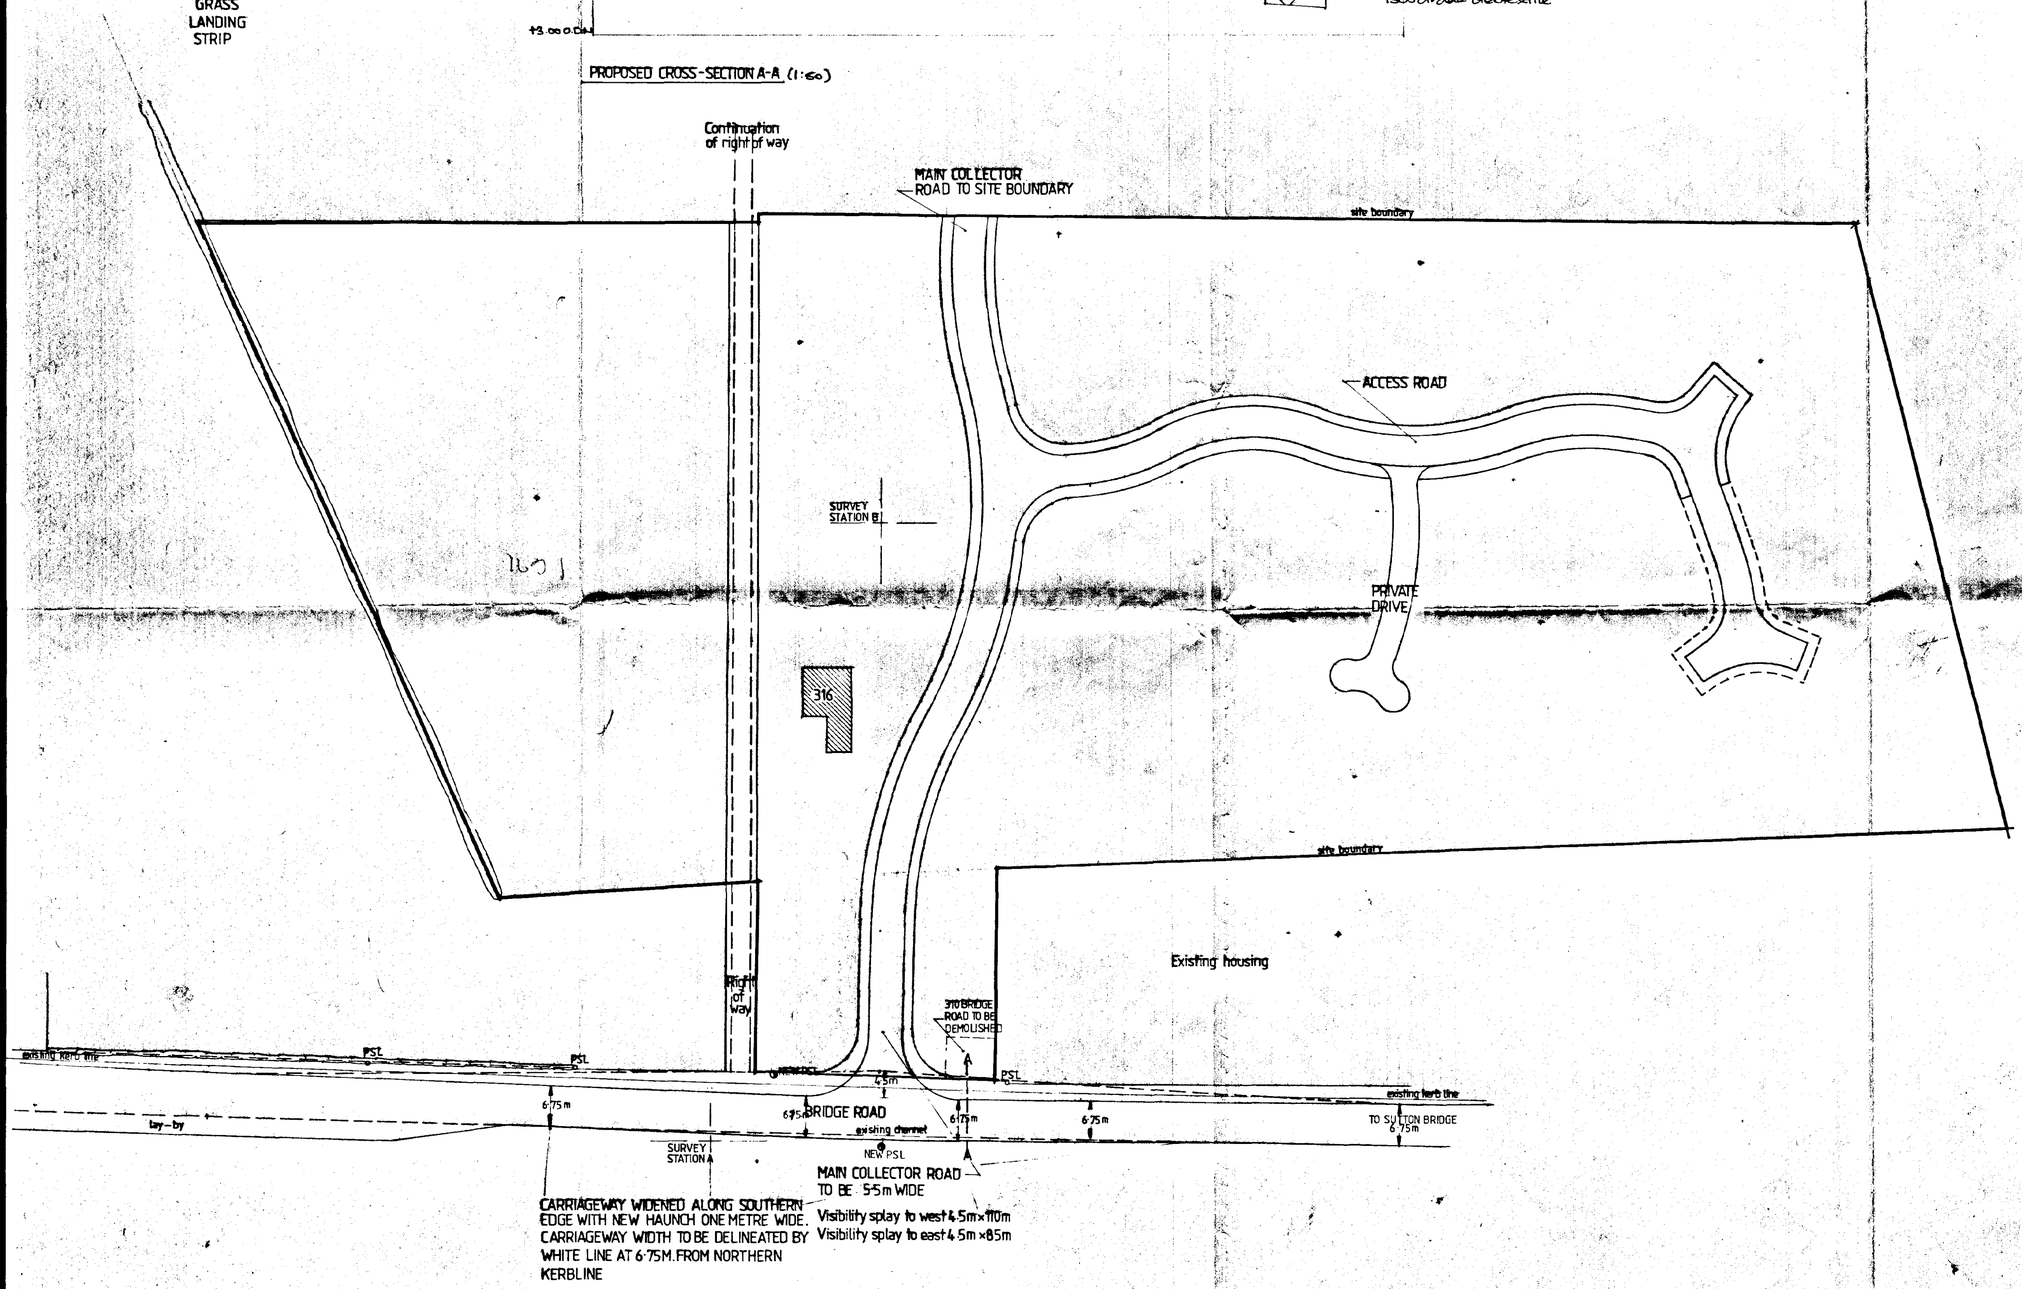

NOTES

SOUTH HOLLAND DC
HOUSING & PLANNING
11 DEC 1995
Ref. 119/95

Broadgate Builders

Broadgate Builders (Spalding) Limited

Broadgate House, Weston Hills, Spalding, Lincolnshire, PE12 6DB.

Telephone: Holbeach (0406) 380532.

TITLE

RESIDENTIAL DEVELOPMENT NORTH OF BRIDGE ROAD, SUTTON BRIDGE

PROPOSED ESTATE DEVELOPMENT ROADS INCLUDING S278 WORKS TO BRIDGE ROAD

DATE JULY 1991	DRAWN
DRWG. No. E3/2D	SCALE 1:500

REVISIONS	DES.	DATE	SIGN
A	5 th Yard amendment of Bridge Rd	18/9/91	
B	Improvements to southern edge of Bridge Rd	14/10/91	
C	Typical cross section added	14/11/91	
D	Amended to L.C.C. Requirements	4/2/91	

PLANNING	BUILDING REGS.
CHECK BY	

THIS DRAWING MUST NOT BE REPRODUCED WITHOUT PERMISSION FROM BROADGATE BUILDERS (SPALDING) LTD.

SUMMIT

7055 7867