


Note: Do not scale. Only use figured dimensions.
All discrepancies to be notified to this office.


Rev	Description	Dr	Date
01	Upd. in line with client feedback.	EK	27.11.25
02	Upd. in line with Planning Officers Comments.	EK	04.03.26

LEGEND:


- A.** Roof to be replaced with Ash & Lacey Ashjack System with Leathergrain Plastisol Coated Trapezoidal Profiled Roof Covering (Colour - Goosewing Grey).
- B.** New Aluminium Downpipes Connecting to Concealed Box Gutter.
- C.** Existing Window to be Replaced with uPVC Window; (Colour - Anthracite).
- D.** Existing Doors to be Replaced with Aluminium Doors; (Colour - Anthracite).
- E.** Existing Canopy Cladding and Soffit to be Replaced in uPVC; (Colour - Anthracite).
- Denotes Area of Facade to be Rendered; (Colour - White / Cream)
- Denotes Area of Brick Pier to be Rendered; (Colour - Anthracite)

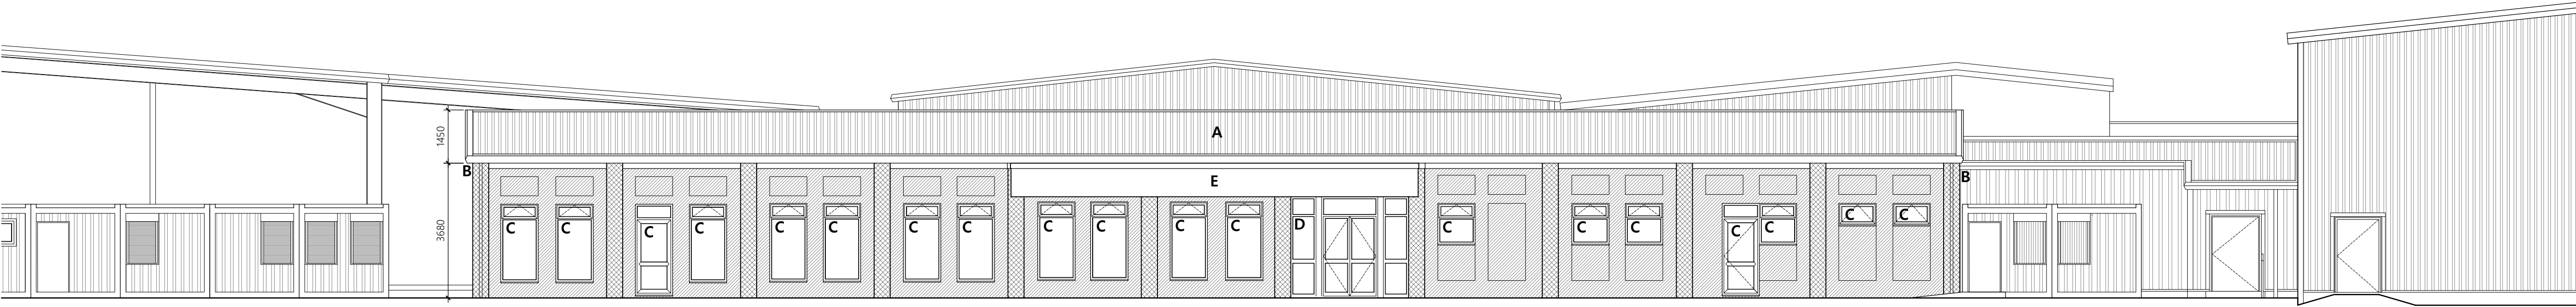


Elevation 01
Scale 1:100

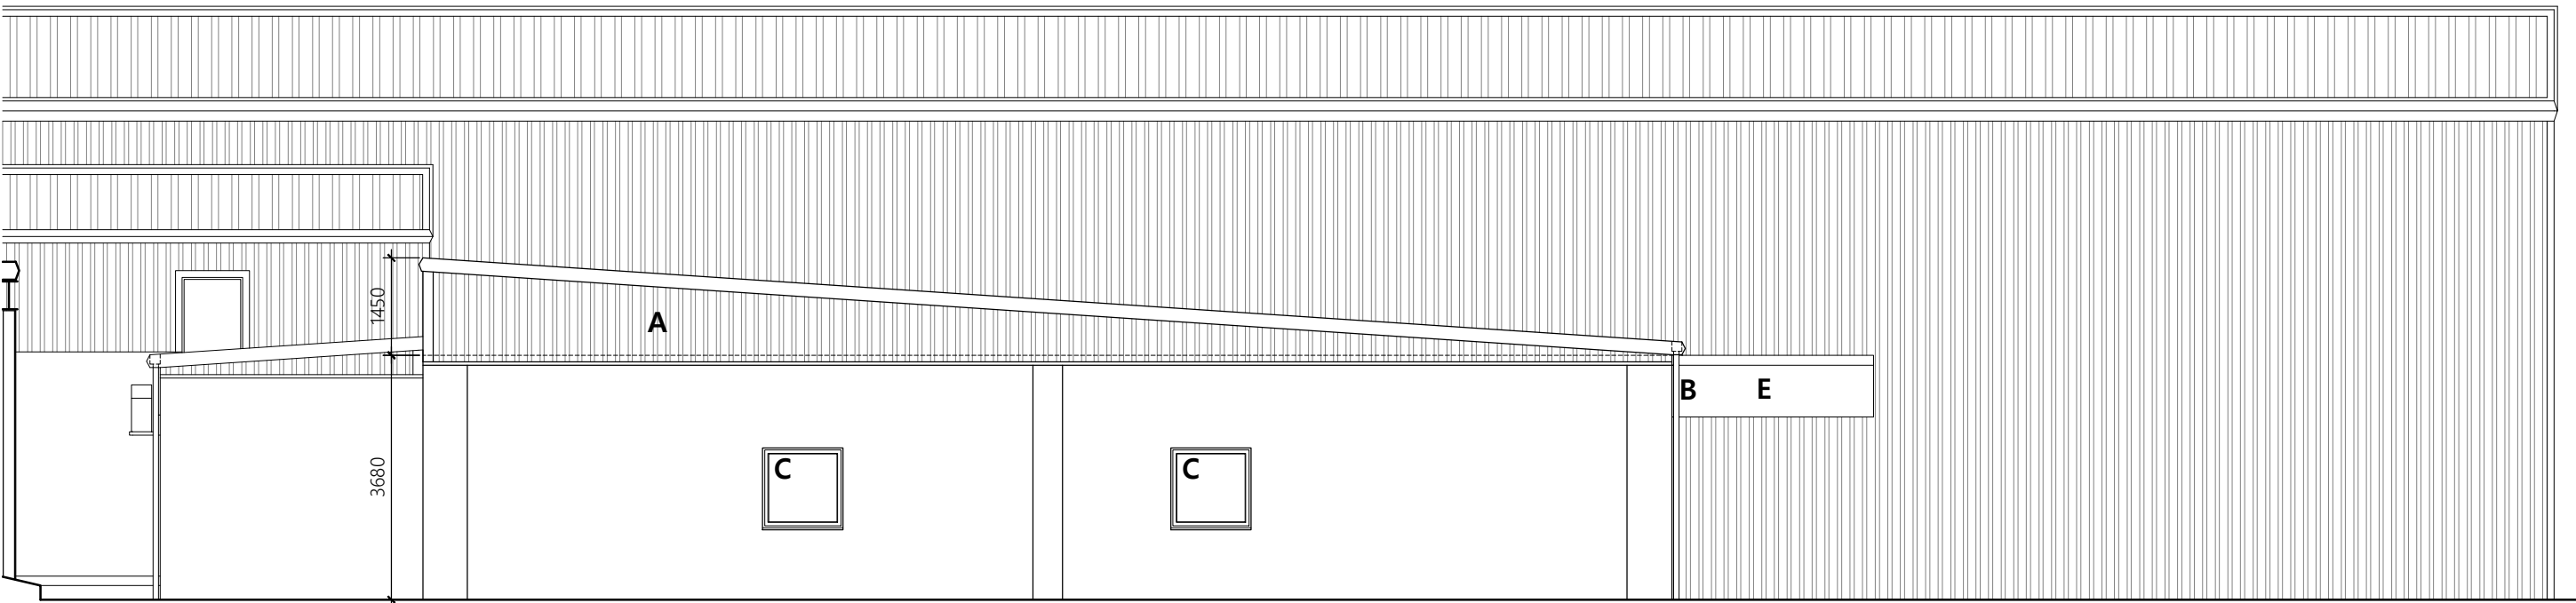

Elevation 02
Scale 1:100

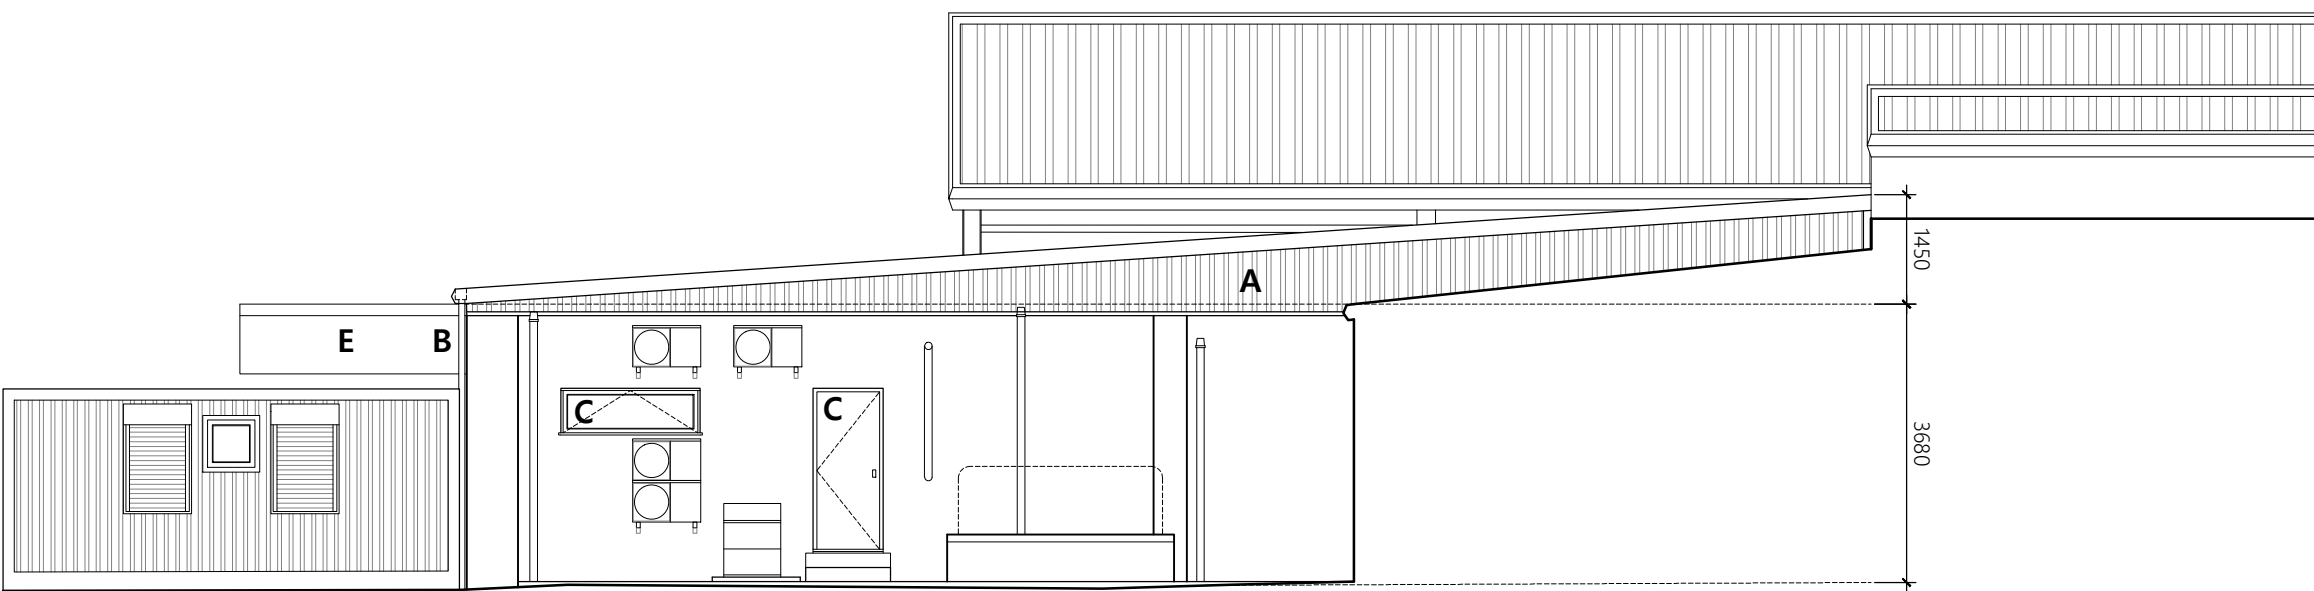

Elevation 03
Scale 1:100

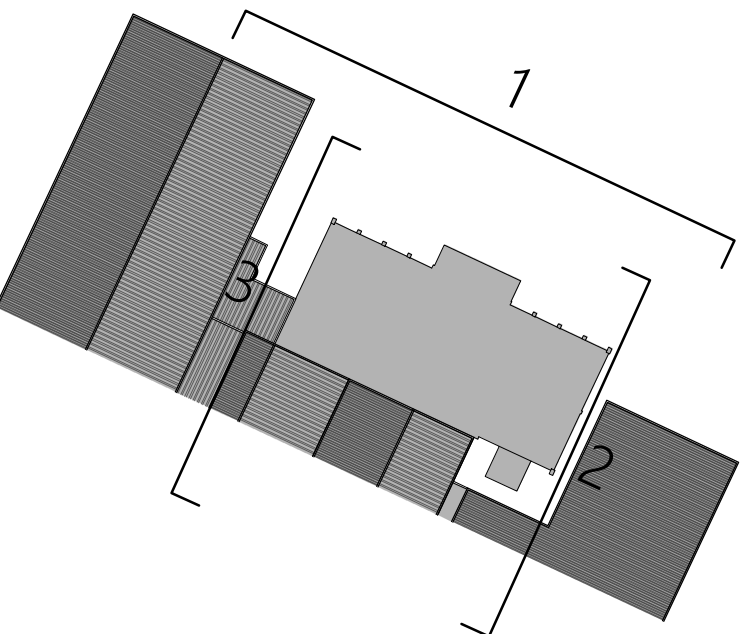

Site Layout - 1:1000 @ A1

STATUS P L A N N I N G		
EVANS McDOWALL ARCHITECTS E27 Sparkhouse Studios, Rope Walk, Lincoln, LN6 7DQ Tel: 01522 837280 Email: mail@emcdarchitects.com Copyright Reserved		
CLIENT 		
PROJECT Langley Park, Sutton Bridge 		
TITLE Proposed Elevations		
DRAWN BY EK	CHECKED BY EMA	DATE Nov 2025
SCALE 1:100 @ A1	PROJECT NUMBER 2560	
DRAWING NUMBER PP100		REV 02