

velopment
13 NO
Re 12.57/0


proposed Gazebo plan for mr Minns 12 chalk lane

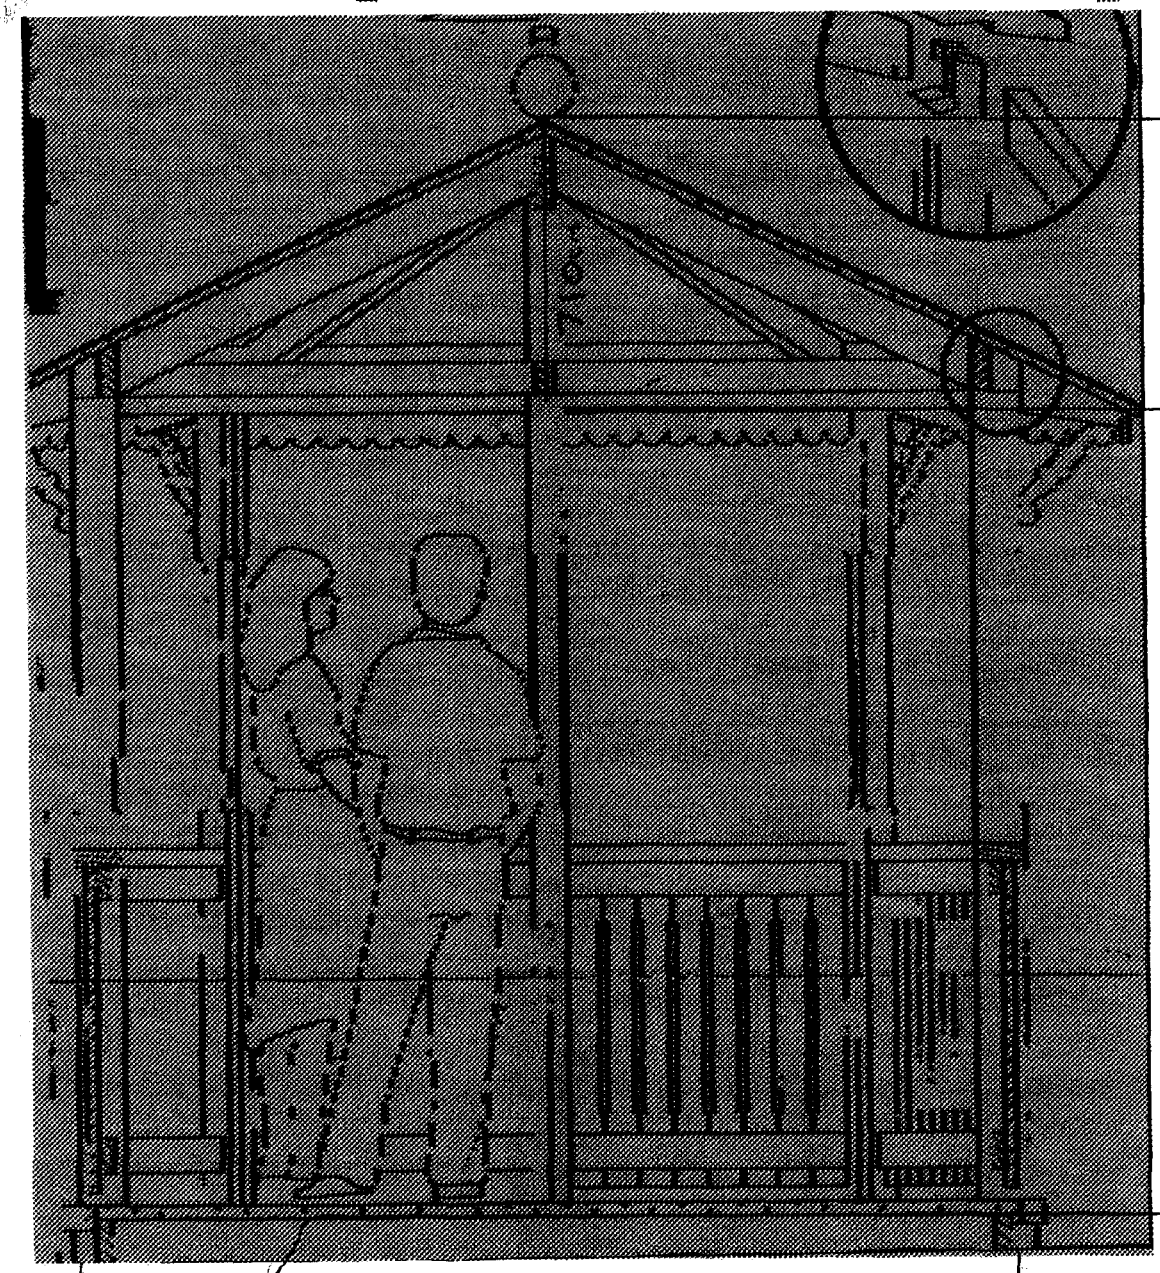

SHDC
velopment
1 2

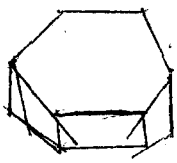

DC
Development
13 NOV 2002

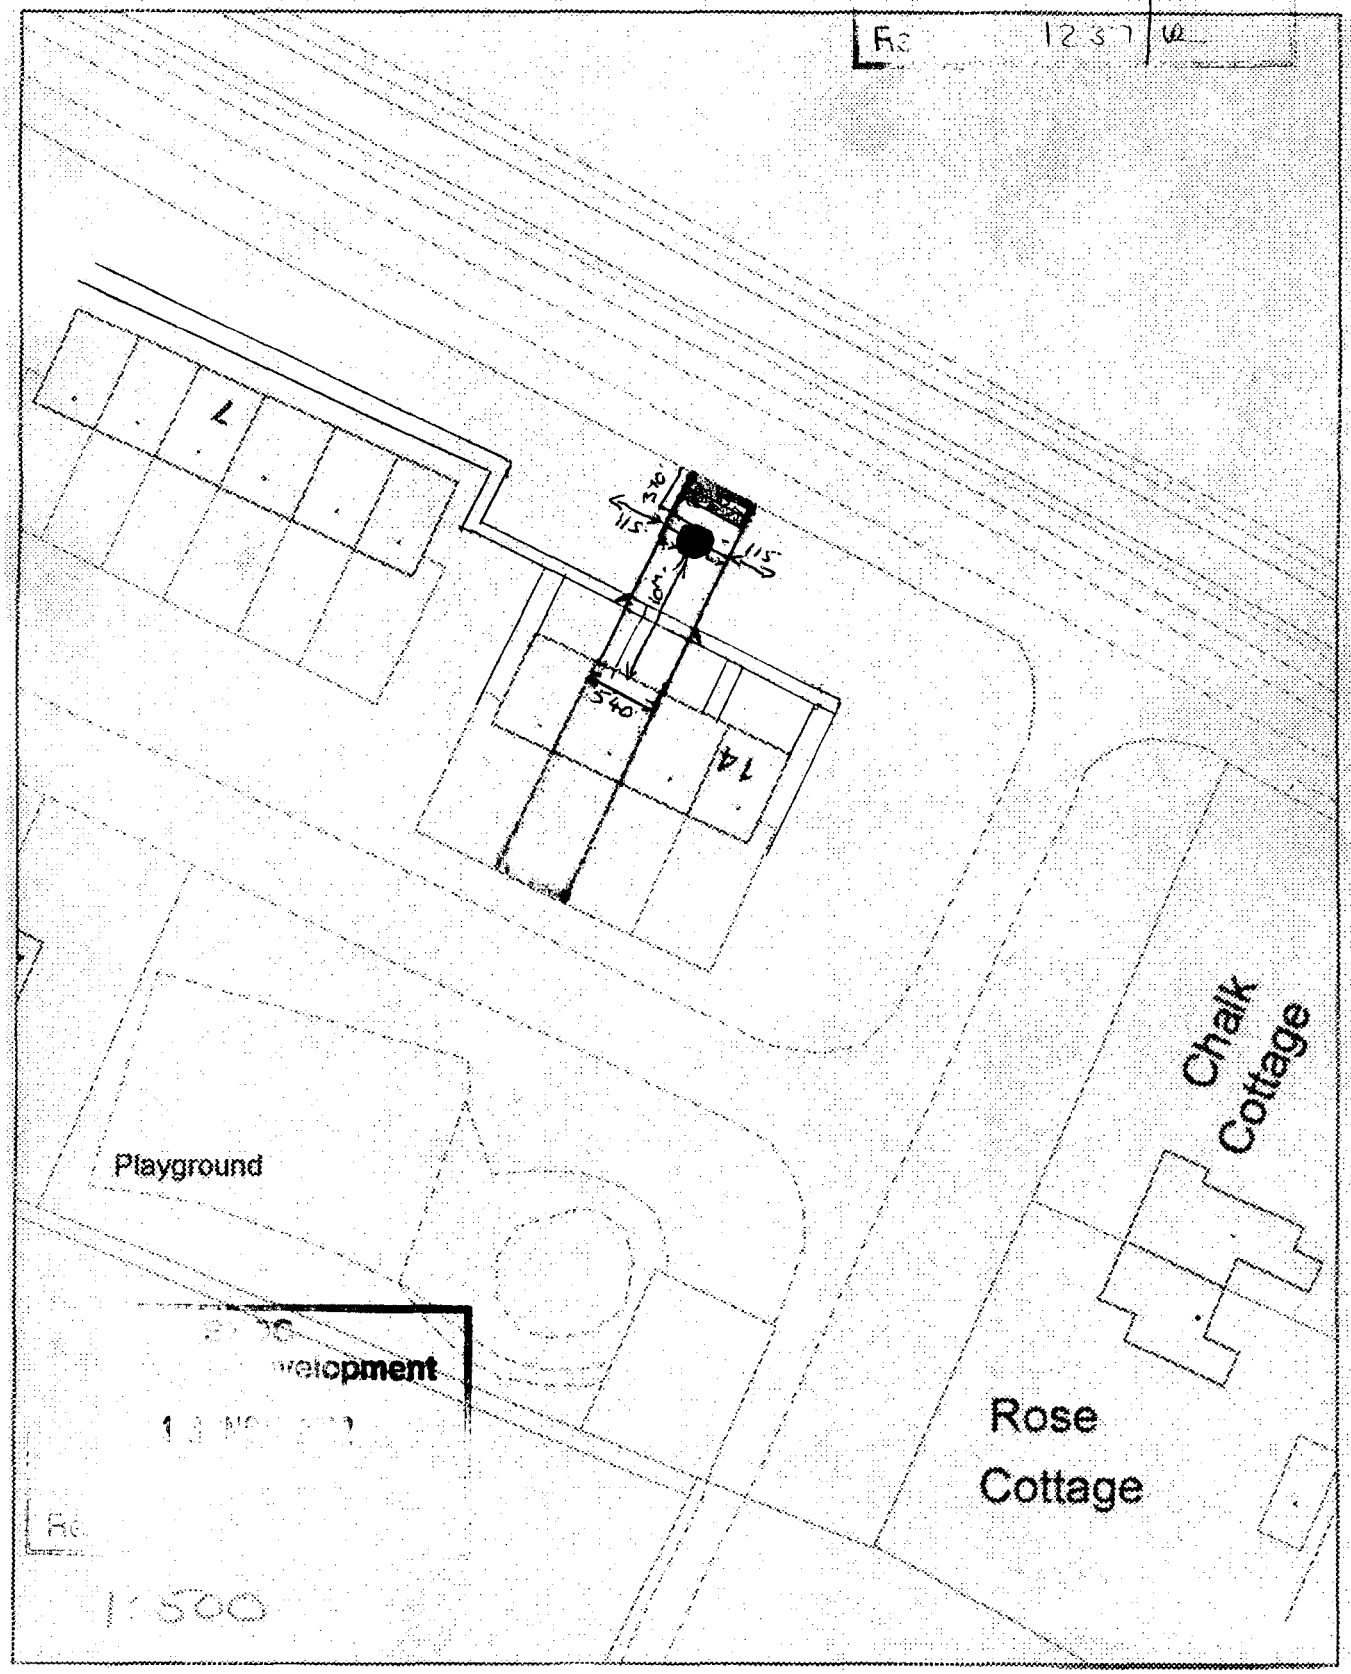

10 METRES FROM HOUSE. 3rd TO FROM RD. 1'150 FROM BOUNDARY.