


SOUTH HOLLAND DISTRICT COUNCIL

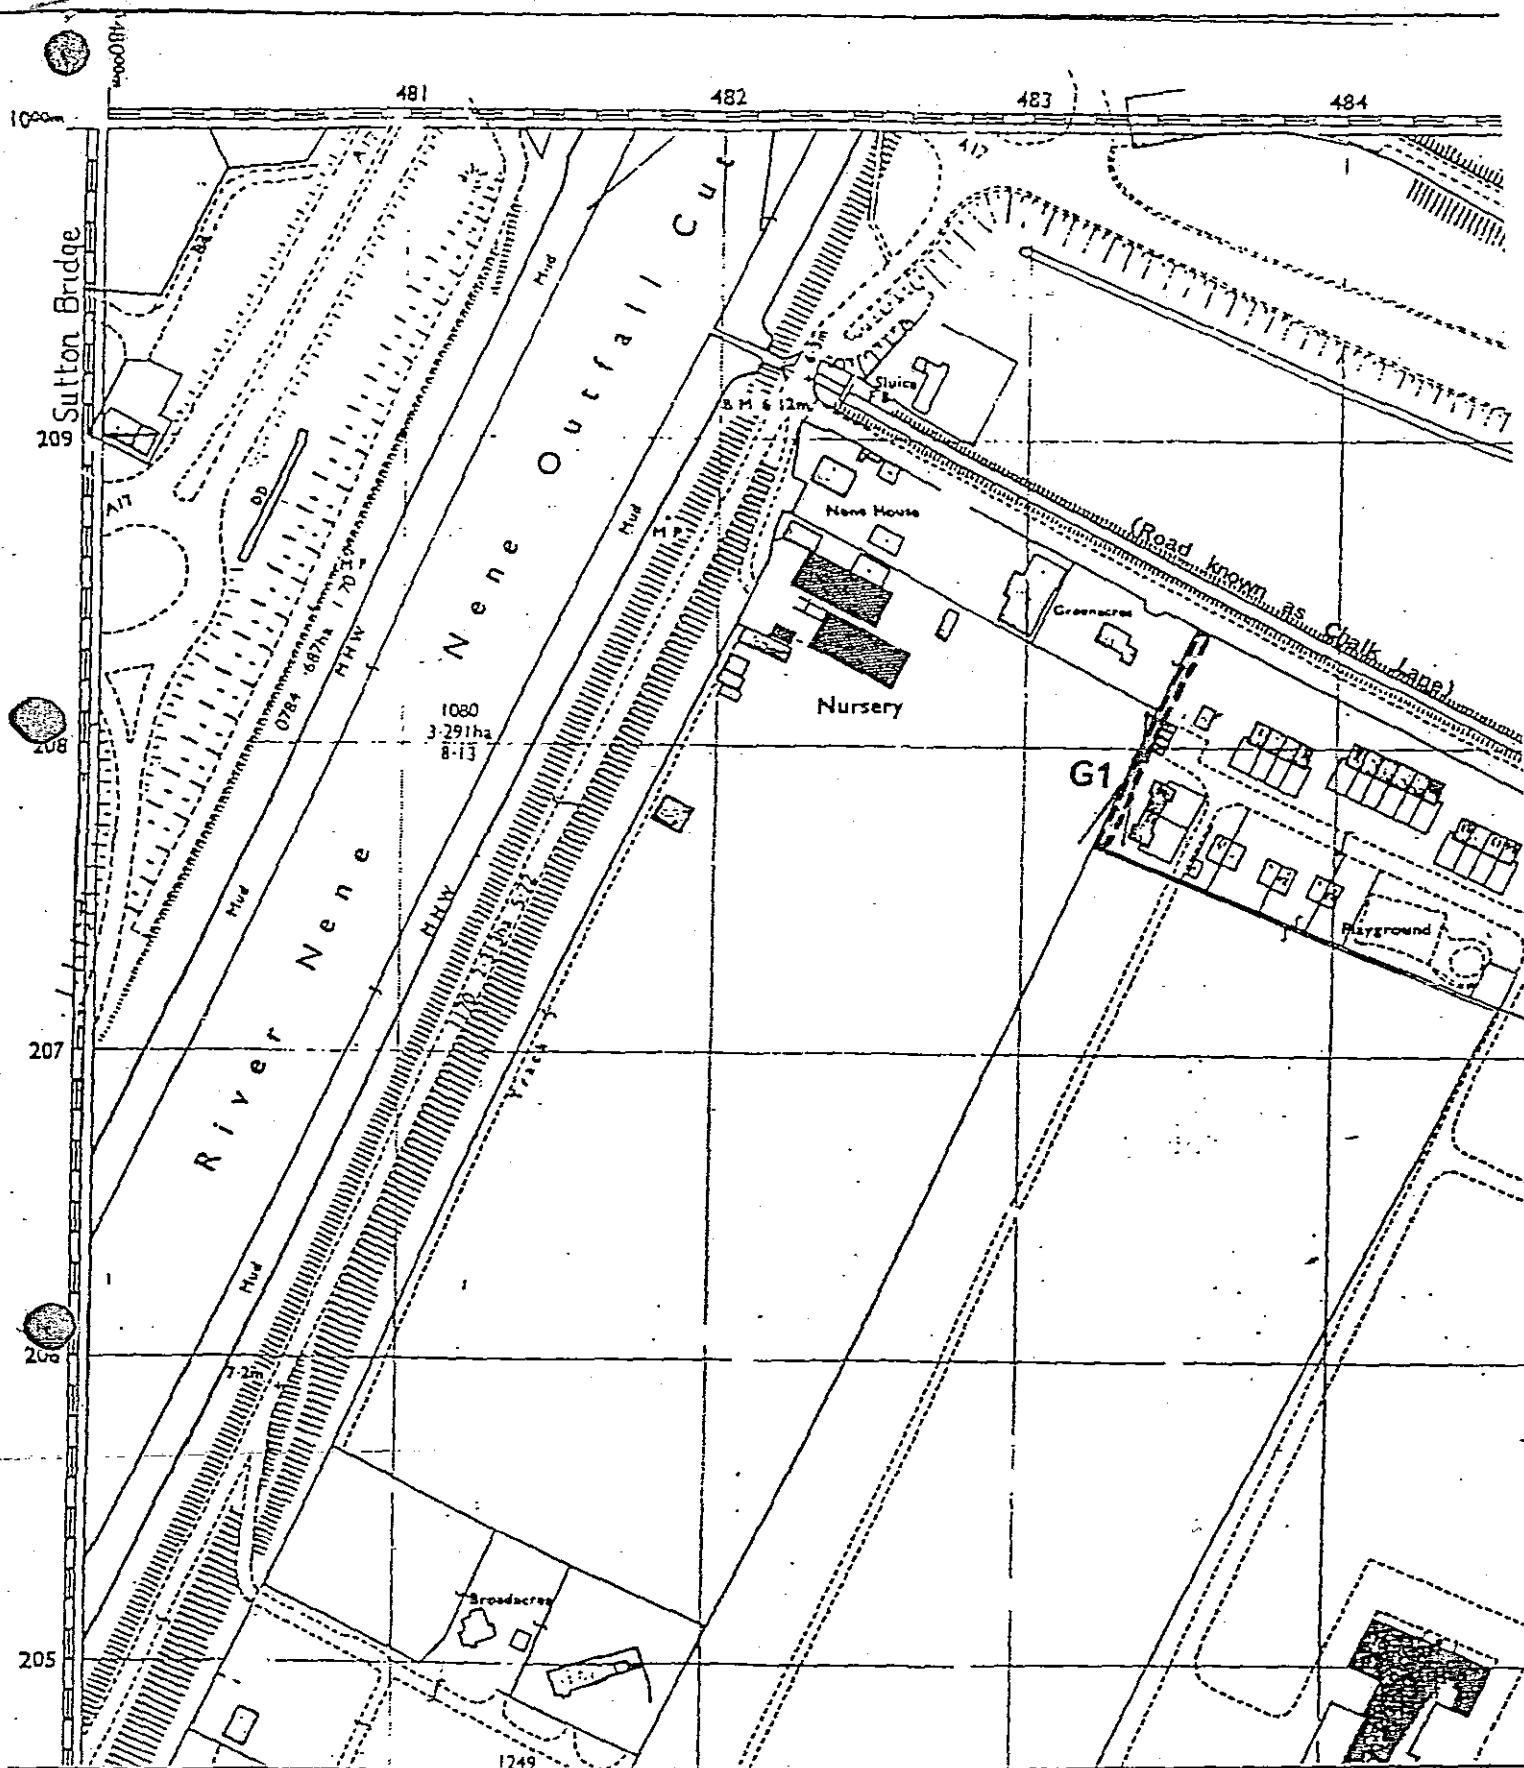

SUTTON BRIDGE TREE PRESERVATION ORDER No. 14 1994

PLAN No.	TF48 20
SCALE	1:2500
DATE	October '93
BASE	

B.SMITH MRTPI
 Director of Planning &
 Building Control Services