


SOUTH HOLLAND DISTRICT COUNCIL

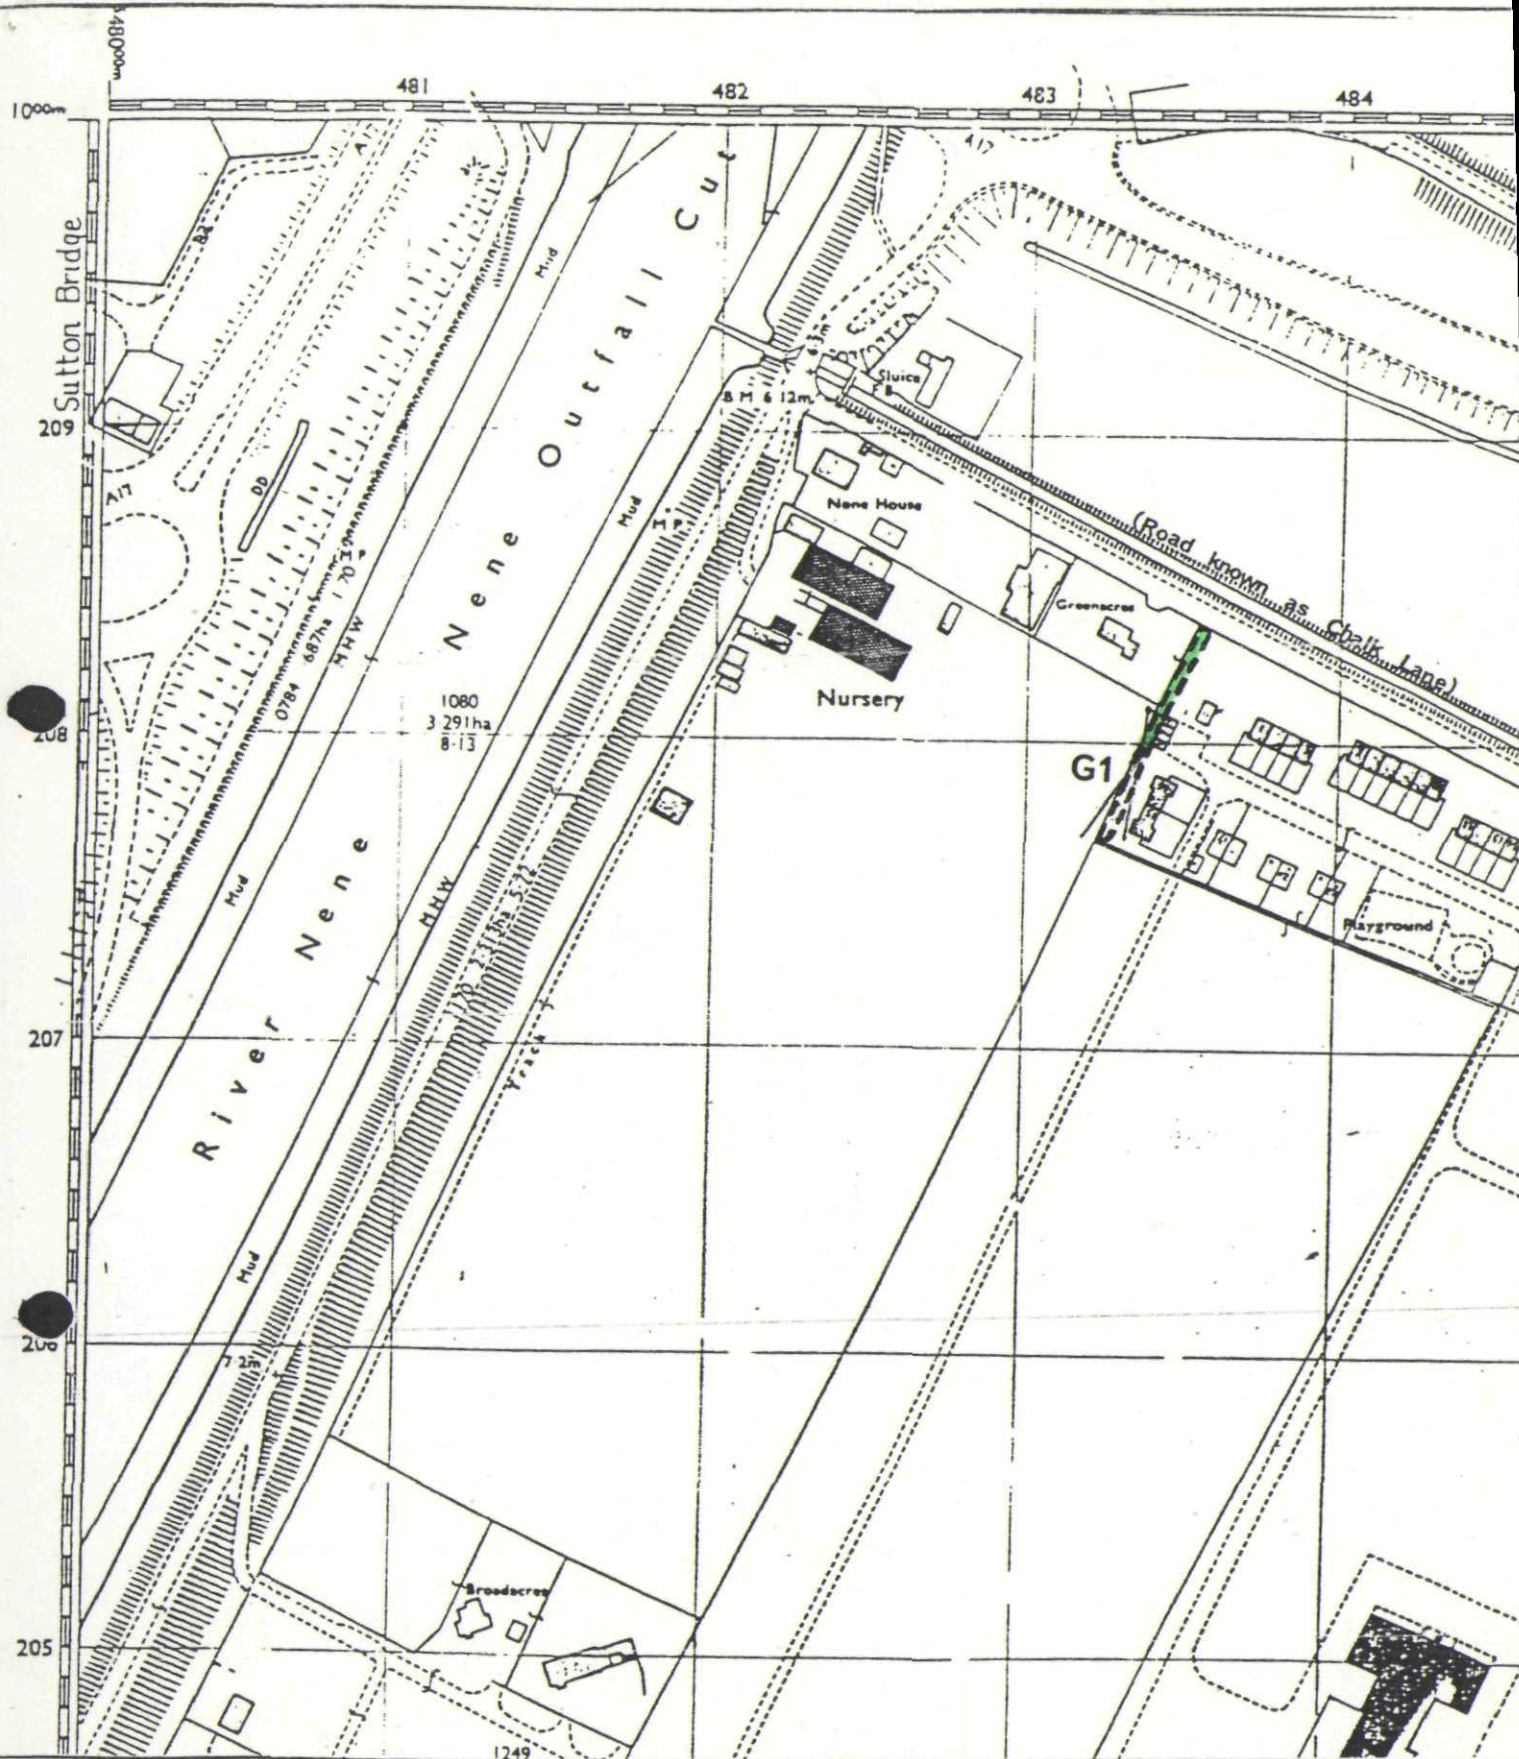

SUTTON BRIDGE TREE PRESERVATION ORDER No. 14 1994

PLAN No.	TF 48 20
SCALE	1: 2500
DATE	October '93
BASE	

B.SMITH MRTPI
Director of Planning &
Building Control Services