


FL21 MIDI

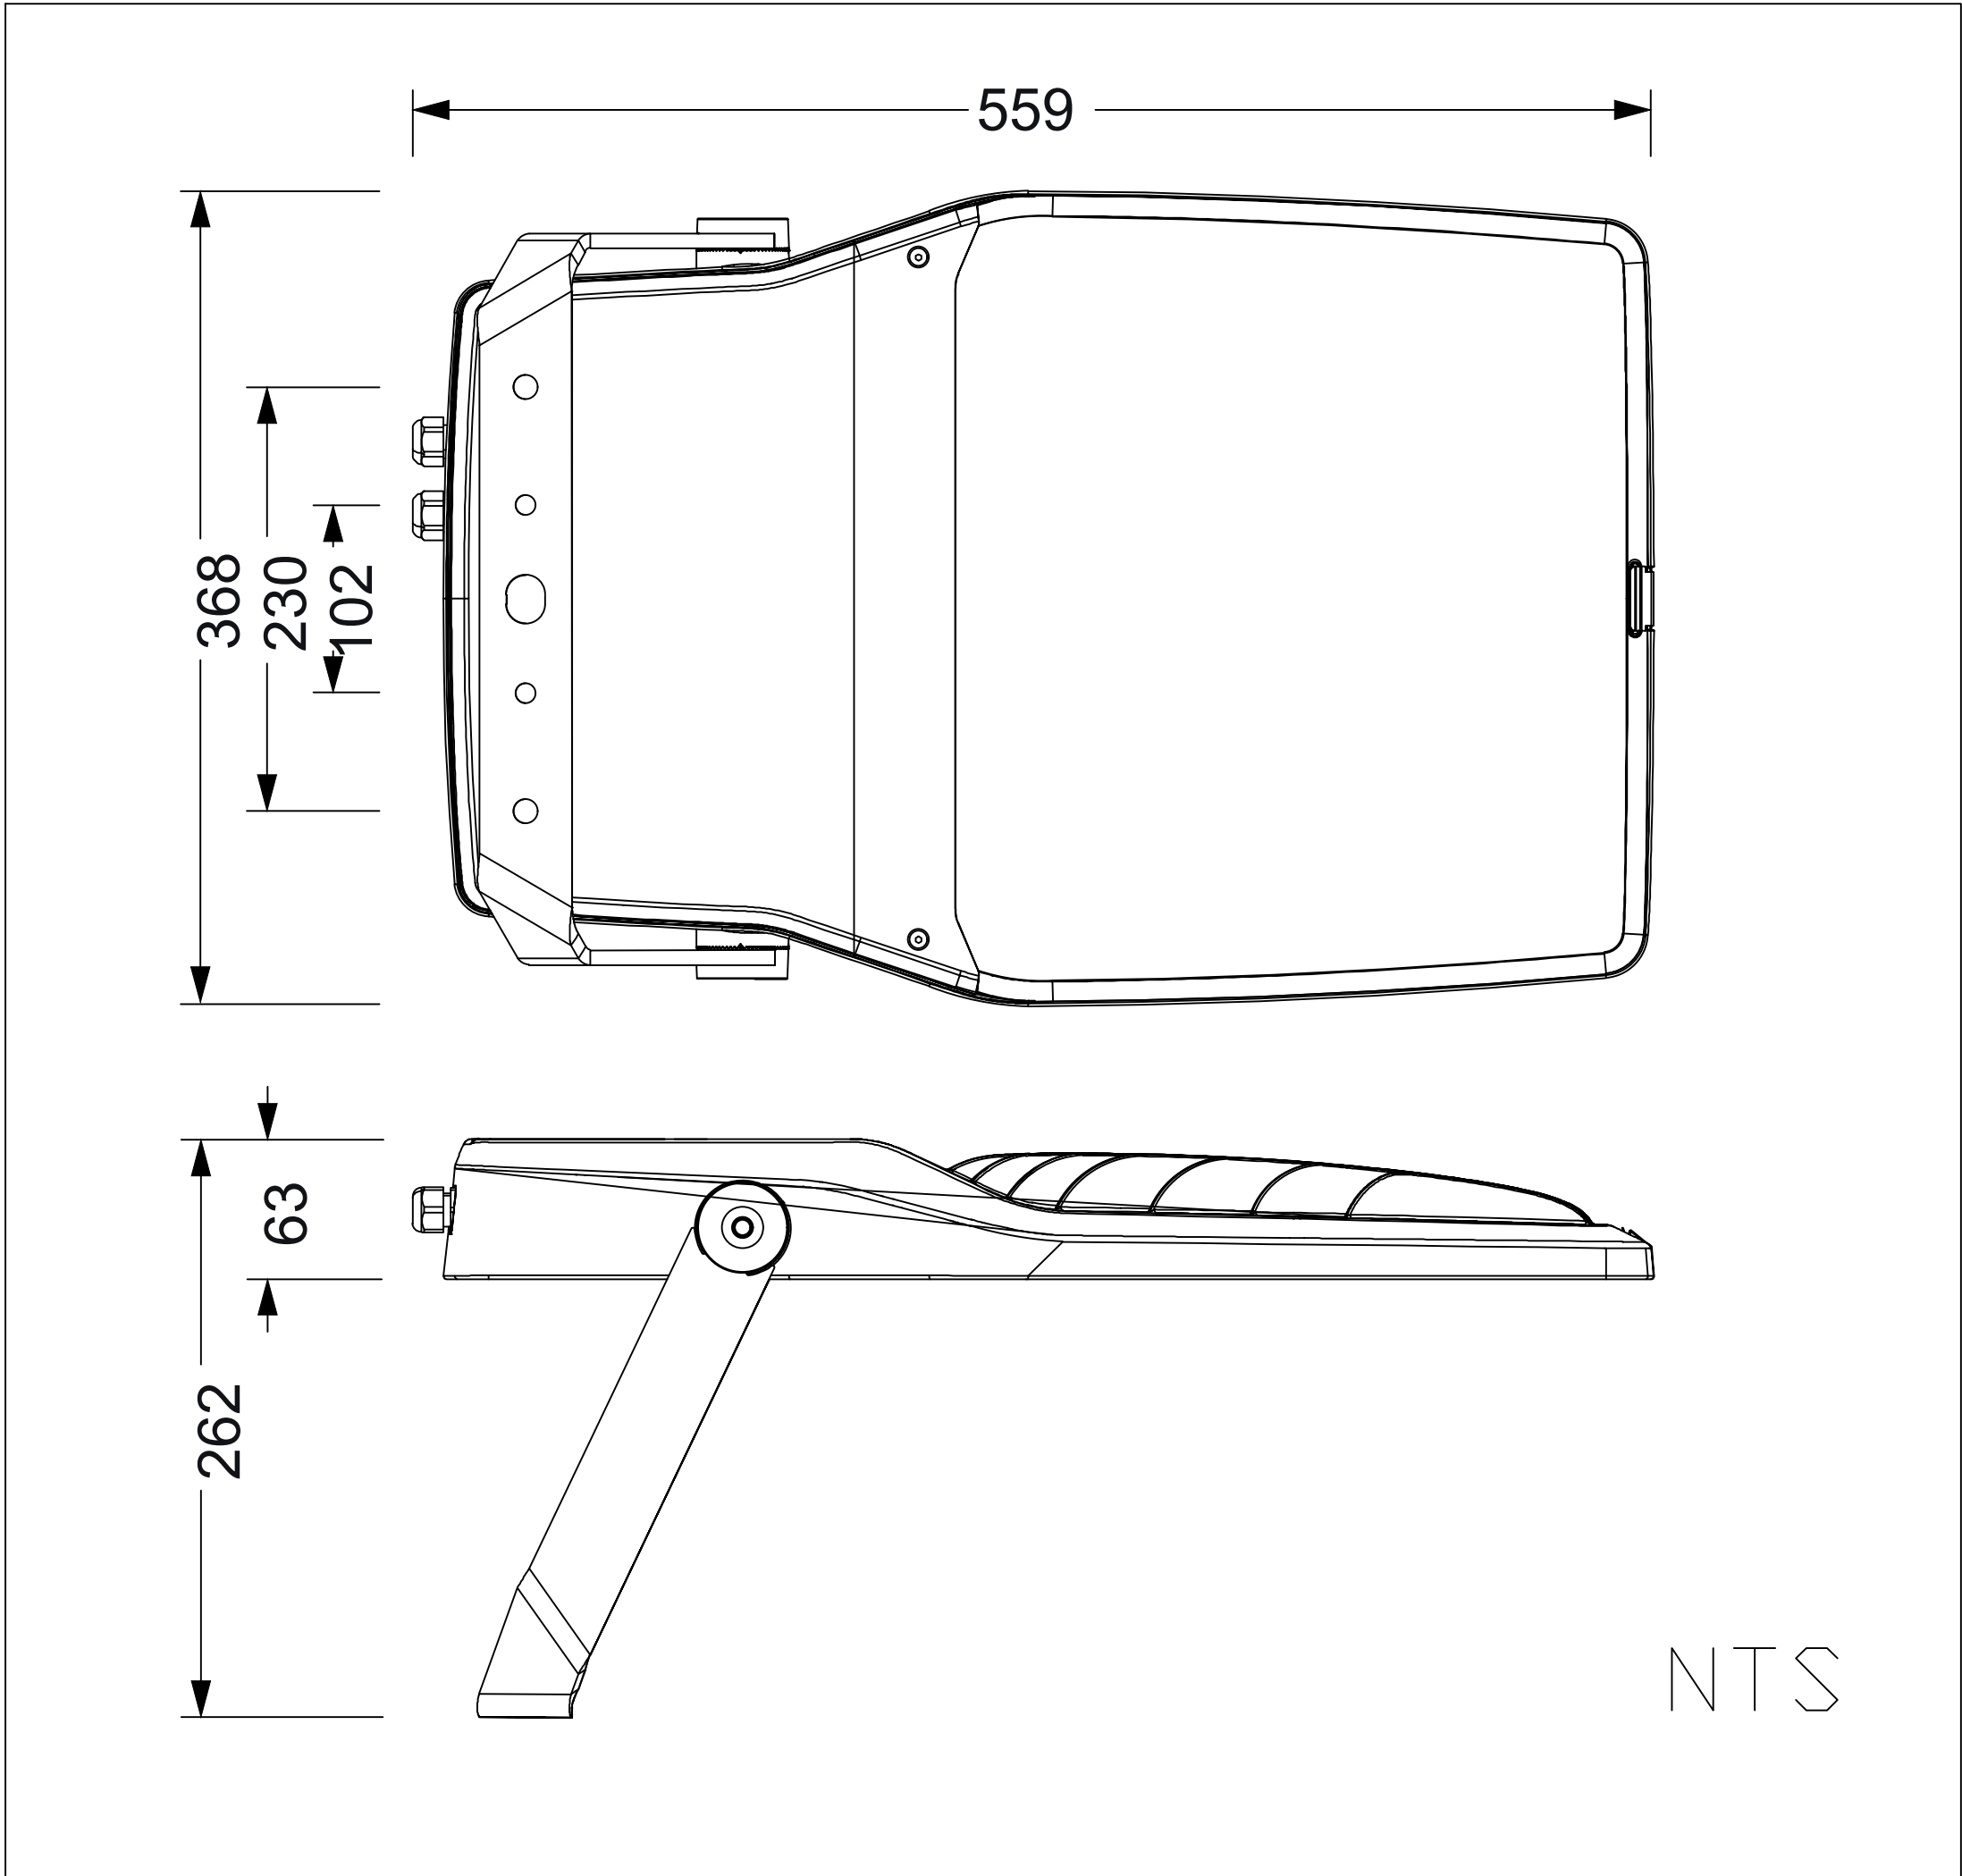

Notes



www.halliday-lighting.co.uk

Project
STANDARD DRAWING

Drawing Title
6m Mast - 1no FL21 midi

Drawn By (print) JM /NB	Date 12/12/2025
-----------------------------------	---------------------------

Project No	Scale 1:20 @ A1
------------	---------------------------

Drawing No	Status 6m Mast
------------	--------------------------