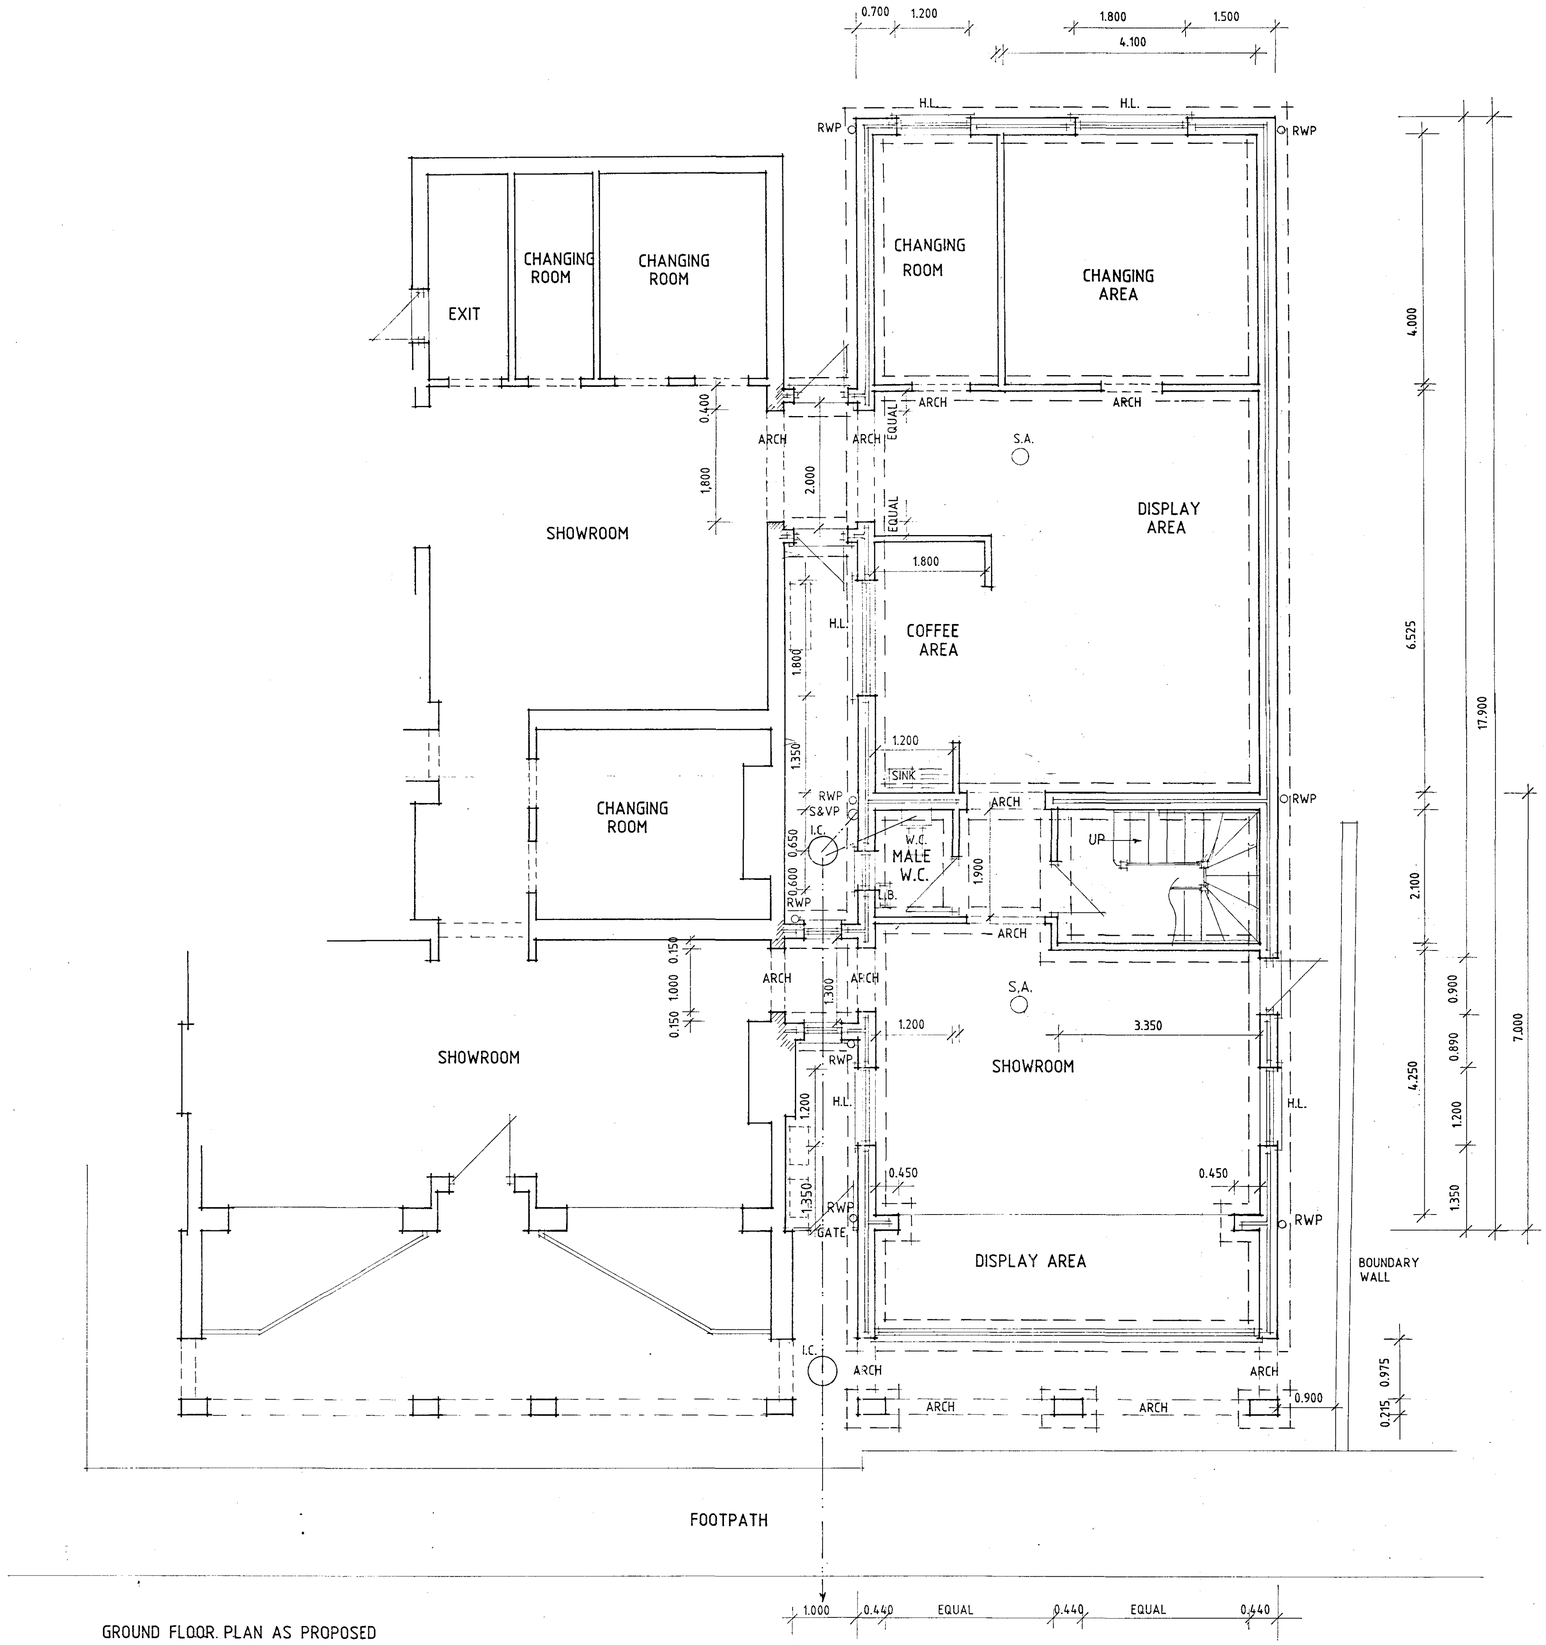


GROUND FLOOR PLAN AS PROPOSED

NOTES

MAIN FRONT WALL & SINGLE STOREY FRONTAGE TO BE INLINE WITH EXISTING SHOP WALLS

LINKS BETWEEN NEW & EXISTING TO BE CENTRAL OF NEWLY FORMED OPENINGS

SHDC
Planning & Development
- 9 SEP 2005
Ref: 1244/05

C - IMF. ADDED - 26.8.05
B - DESIGN ALTS - 8.8.05
A - DESIGN ALTS - 21.7.05

Status
DESIGN
CONSULTANTS IN ARCHITECTURE & PLANNING

PROPOSED ALTERATIONS & EXTENSION TO SHOP AT 108 BRIDGE ROAD, SUTTON BRIDGE FOR

CINDY'S LADIES FASHIONS

DETERMINED PLAN

1:50	SD05-040/2
JUNE-05	B.GILHAM.

2 Edinburgh Walk, Holbeach,
Spalding, Lincs. PE12 7AP.
Tel: 01406 424343 Fax: 01406 490702