


SOUTH HOLLAND DC
HOUSING & PLANNING
-2 NOV 2001
Ref:

SOUTH HOLLAND DC
HOUSING & PLANNING
-2 NOV 2001
Ref: 1263/01

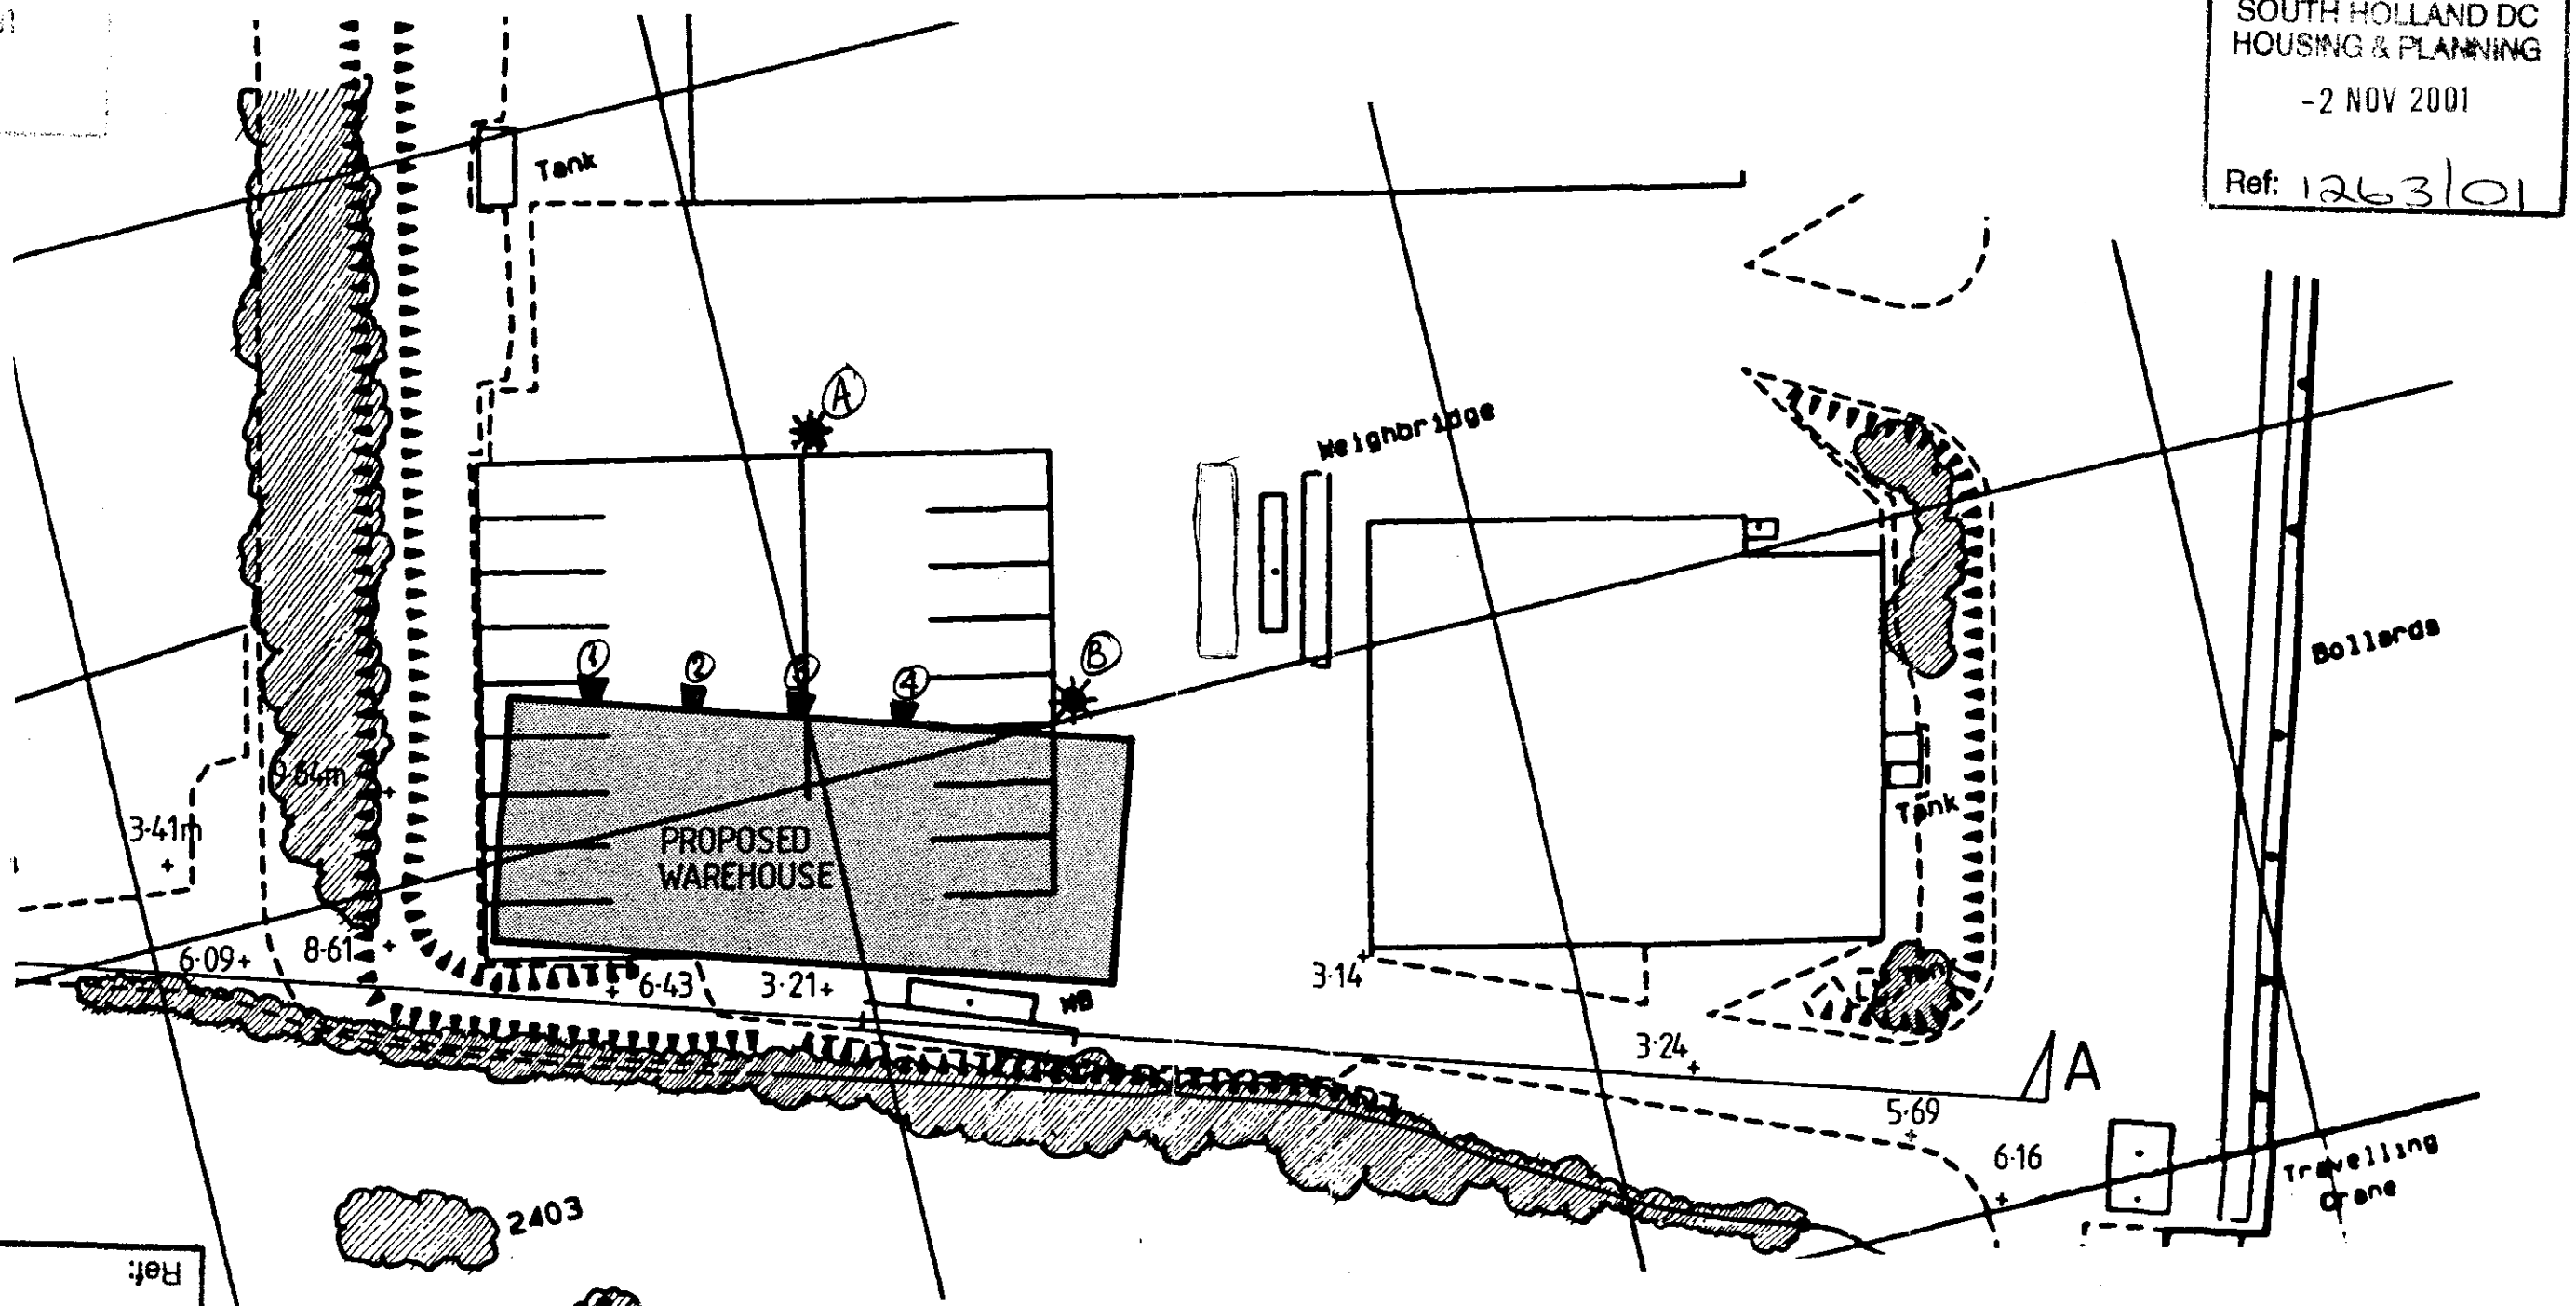

Ref:
-2 NOV 2001
SOUTH HOLLAND DC
HOUSING & PLANNING

DWG. 473/3/1. Scale 1:1000 MAY 2001

CROSS SECTION AND PLAN

PROPOSED WAREHOUSE
PORT SUTTON BRIDGE

Chartered Town Planners
Chartered Landscape Architects
rdc
Robert Doughty Consultancy Limited
32 High Street, Helpringham, Sleaford, NG34 0RA
Tel: (01529) 421646 Fax: (01529) 421358