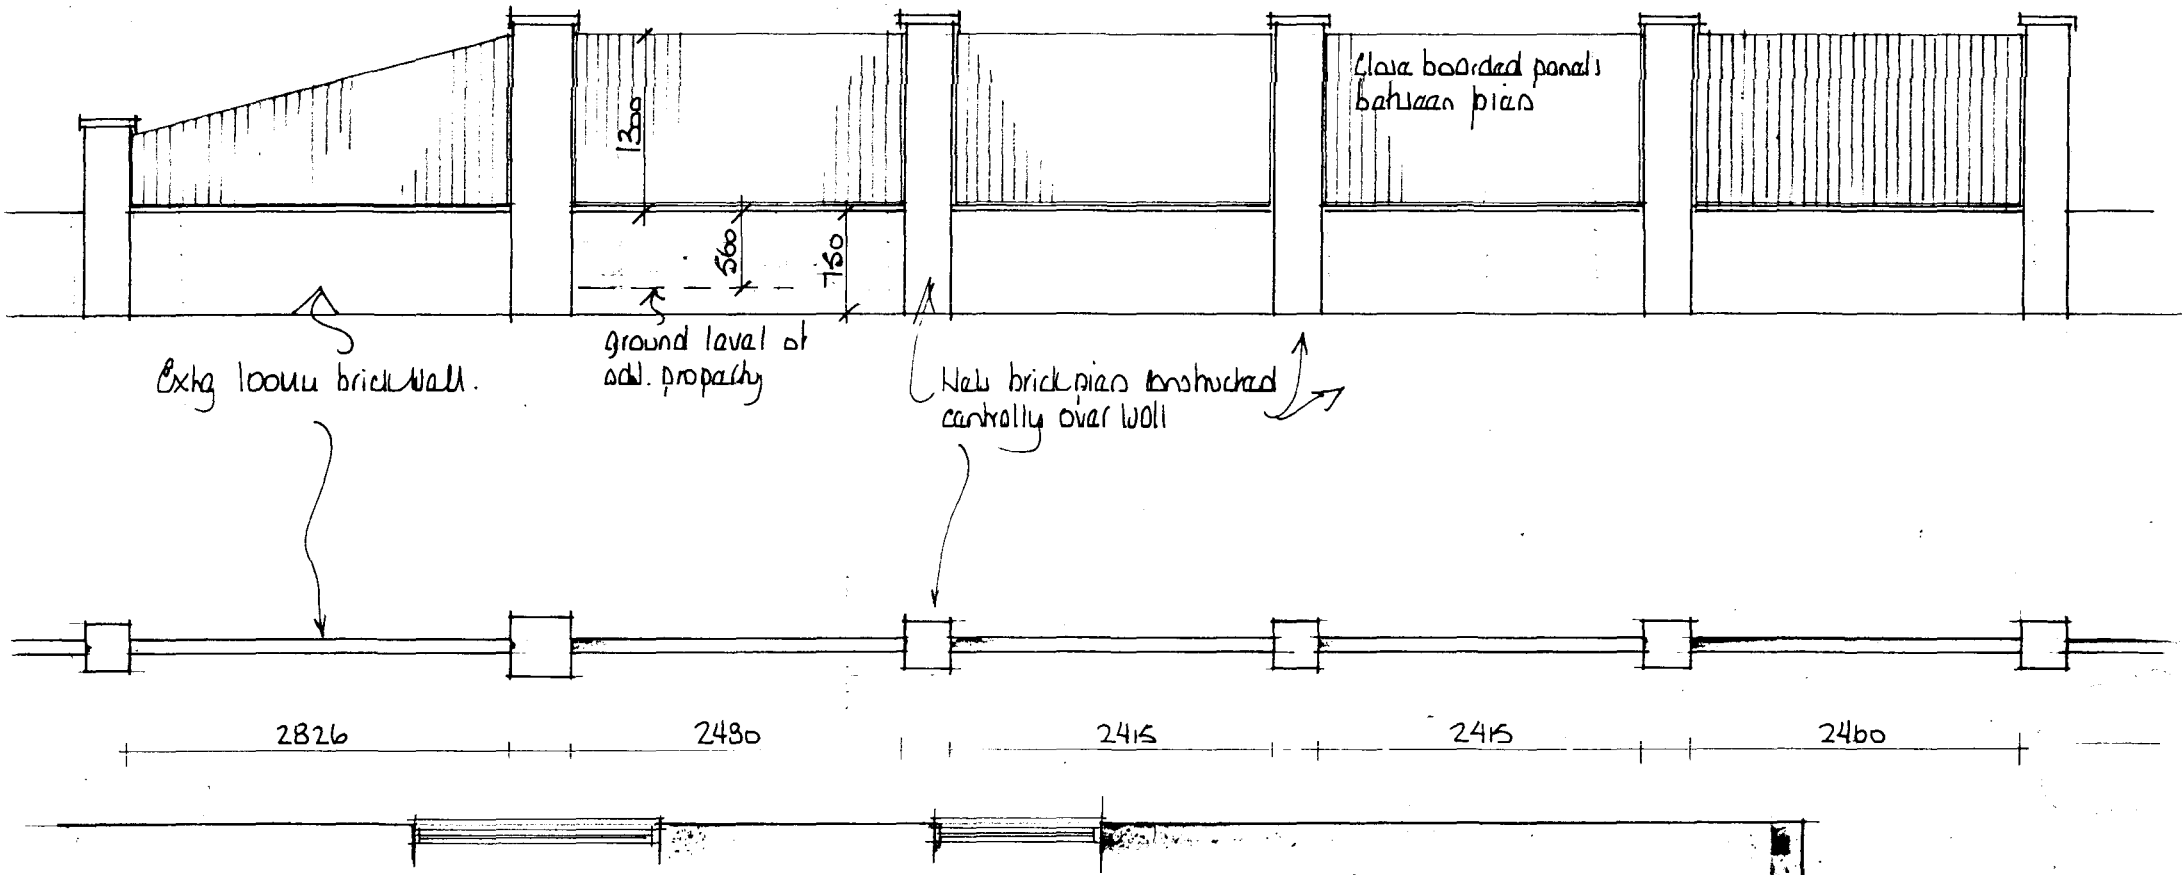

PROPOSED EASTERN BOUNDARY FENCE
'SANDYLANDS'
CHALK LANE
SUTTON BRIDGE. SPALDING.

SOUTH HOLLAND DC
PLANNING
19 NOV 2001
1315/01
RETURNED
PLAN